
DETAIL SHEET


GA PLAN




3 5TH 1:200

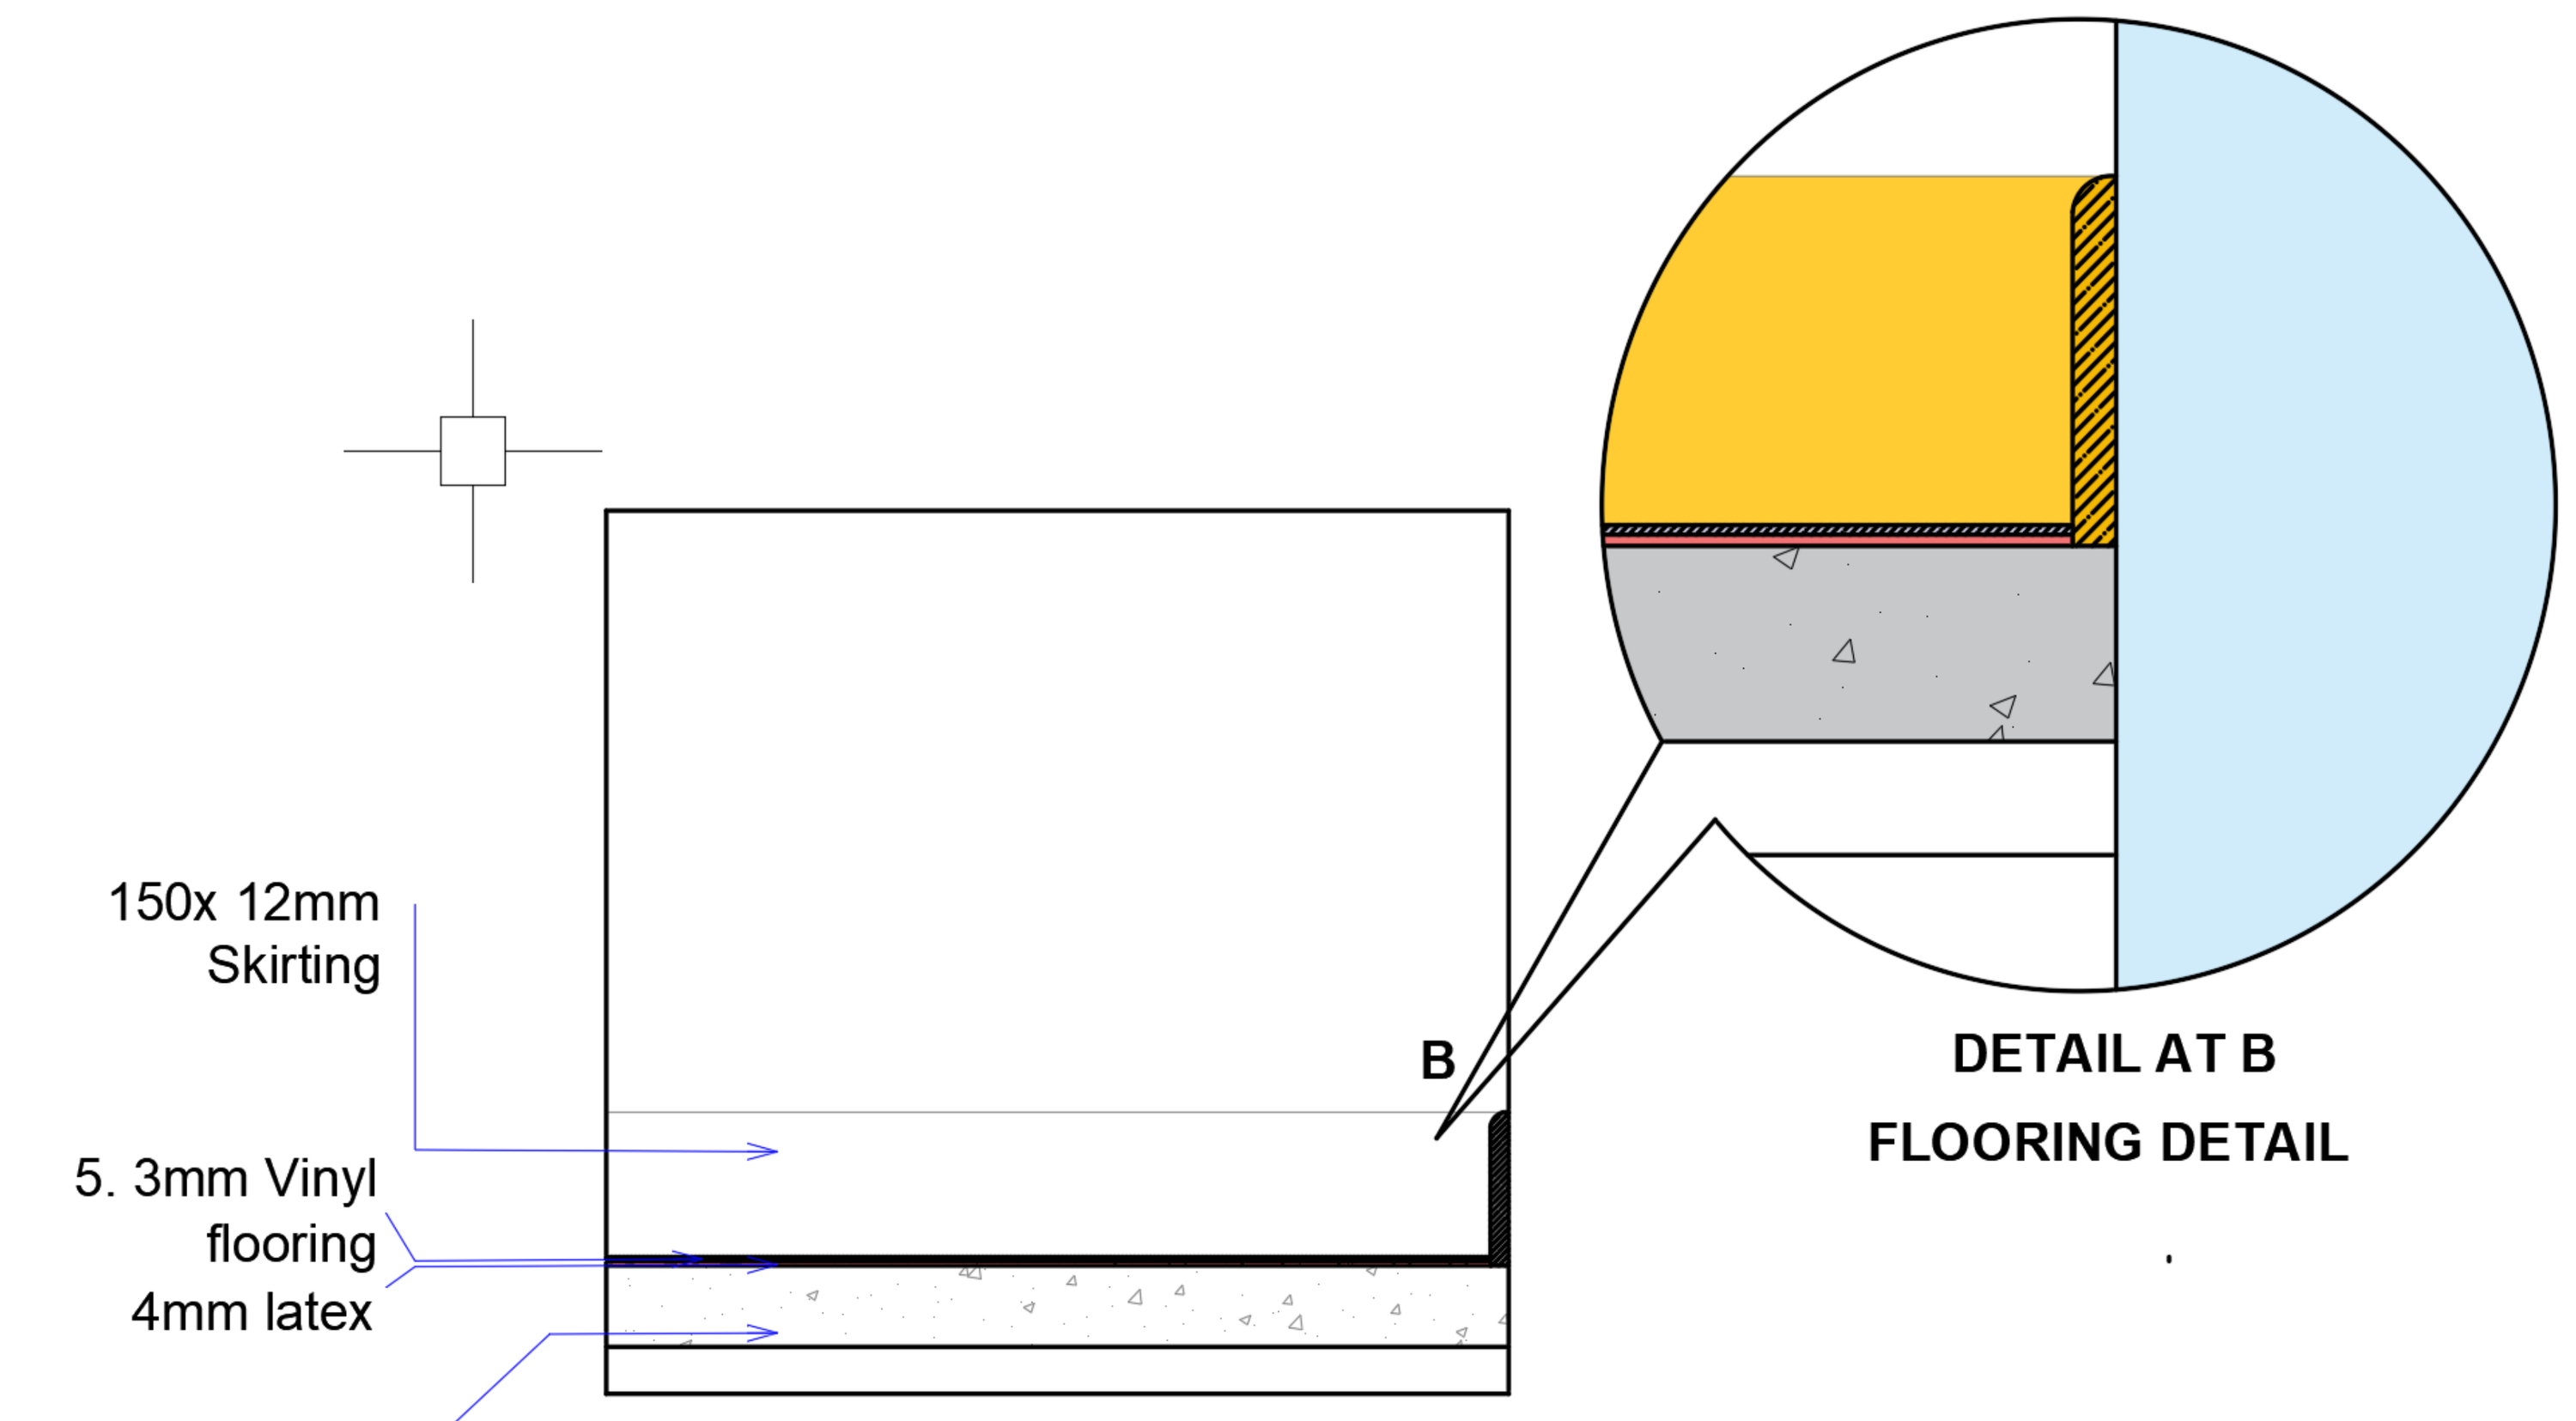

TYPICAL FLOORING DETAIL IN CORRIDORS/CLASSROOMS

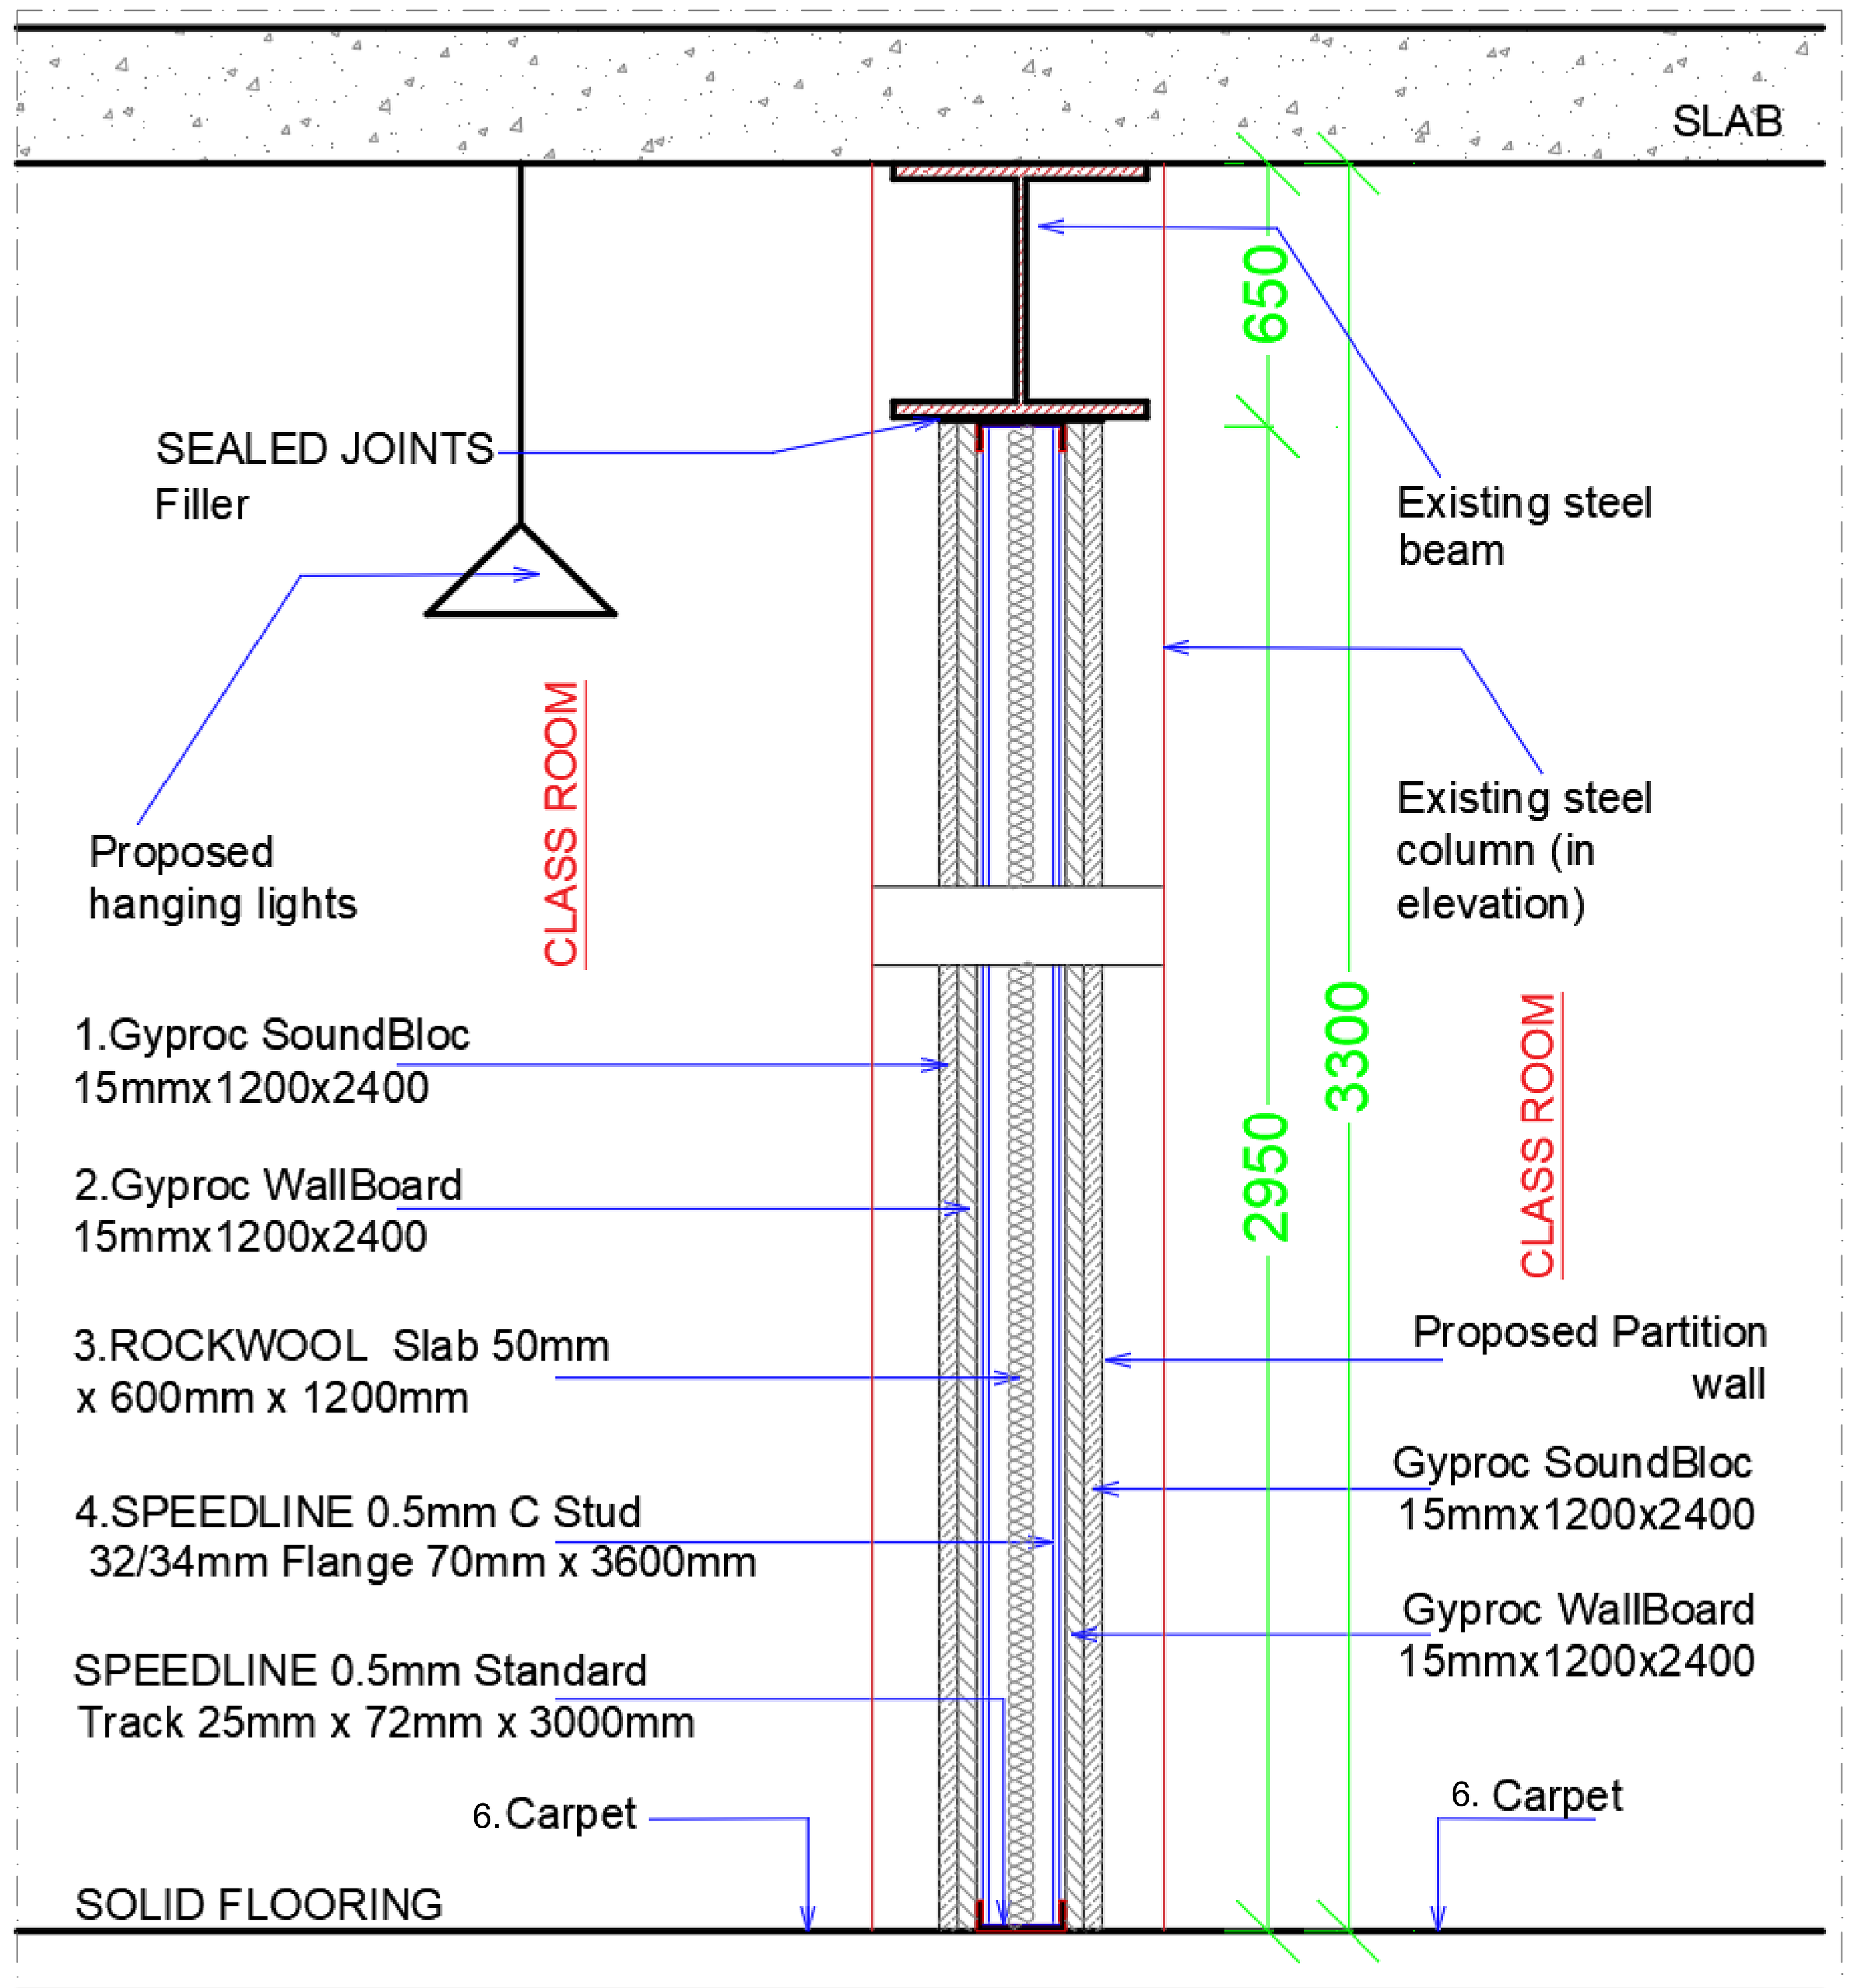


**TYPICAL SECTION-AA OF A STUD WALL PARTITION
STEEL BEAM - COLUMN- PARTITION WALL JUNCTION**

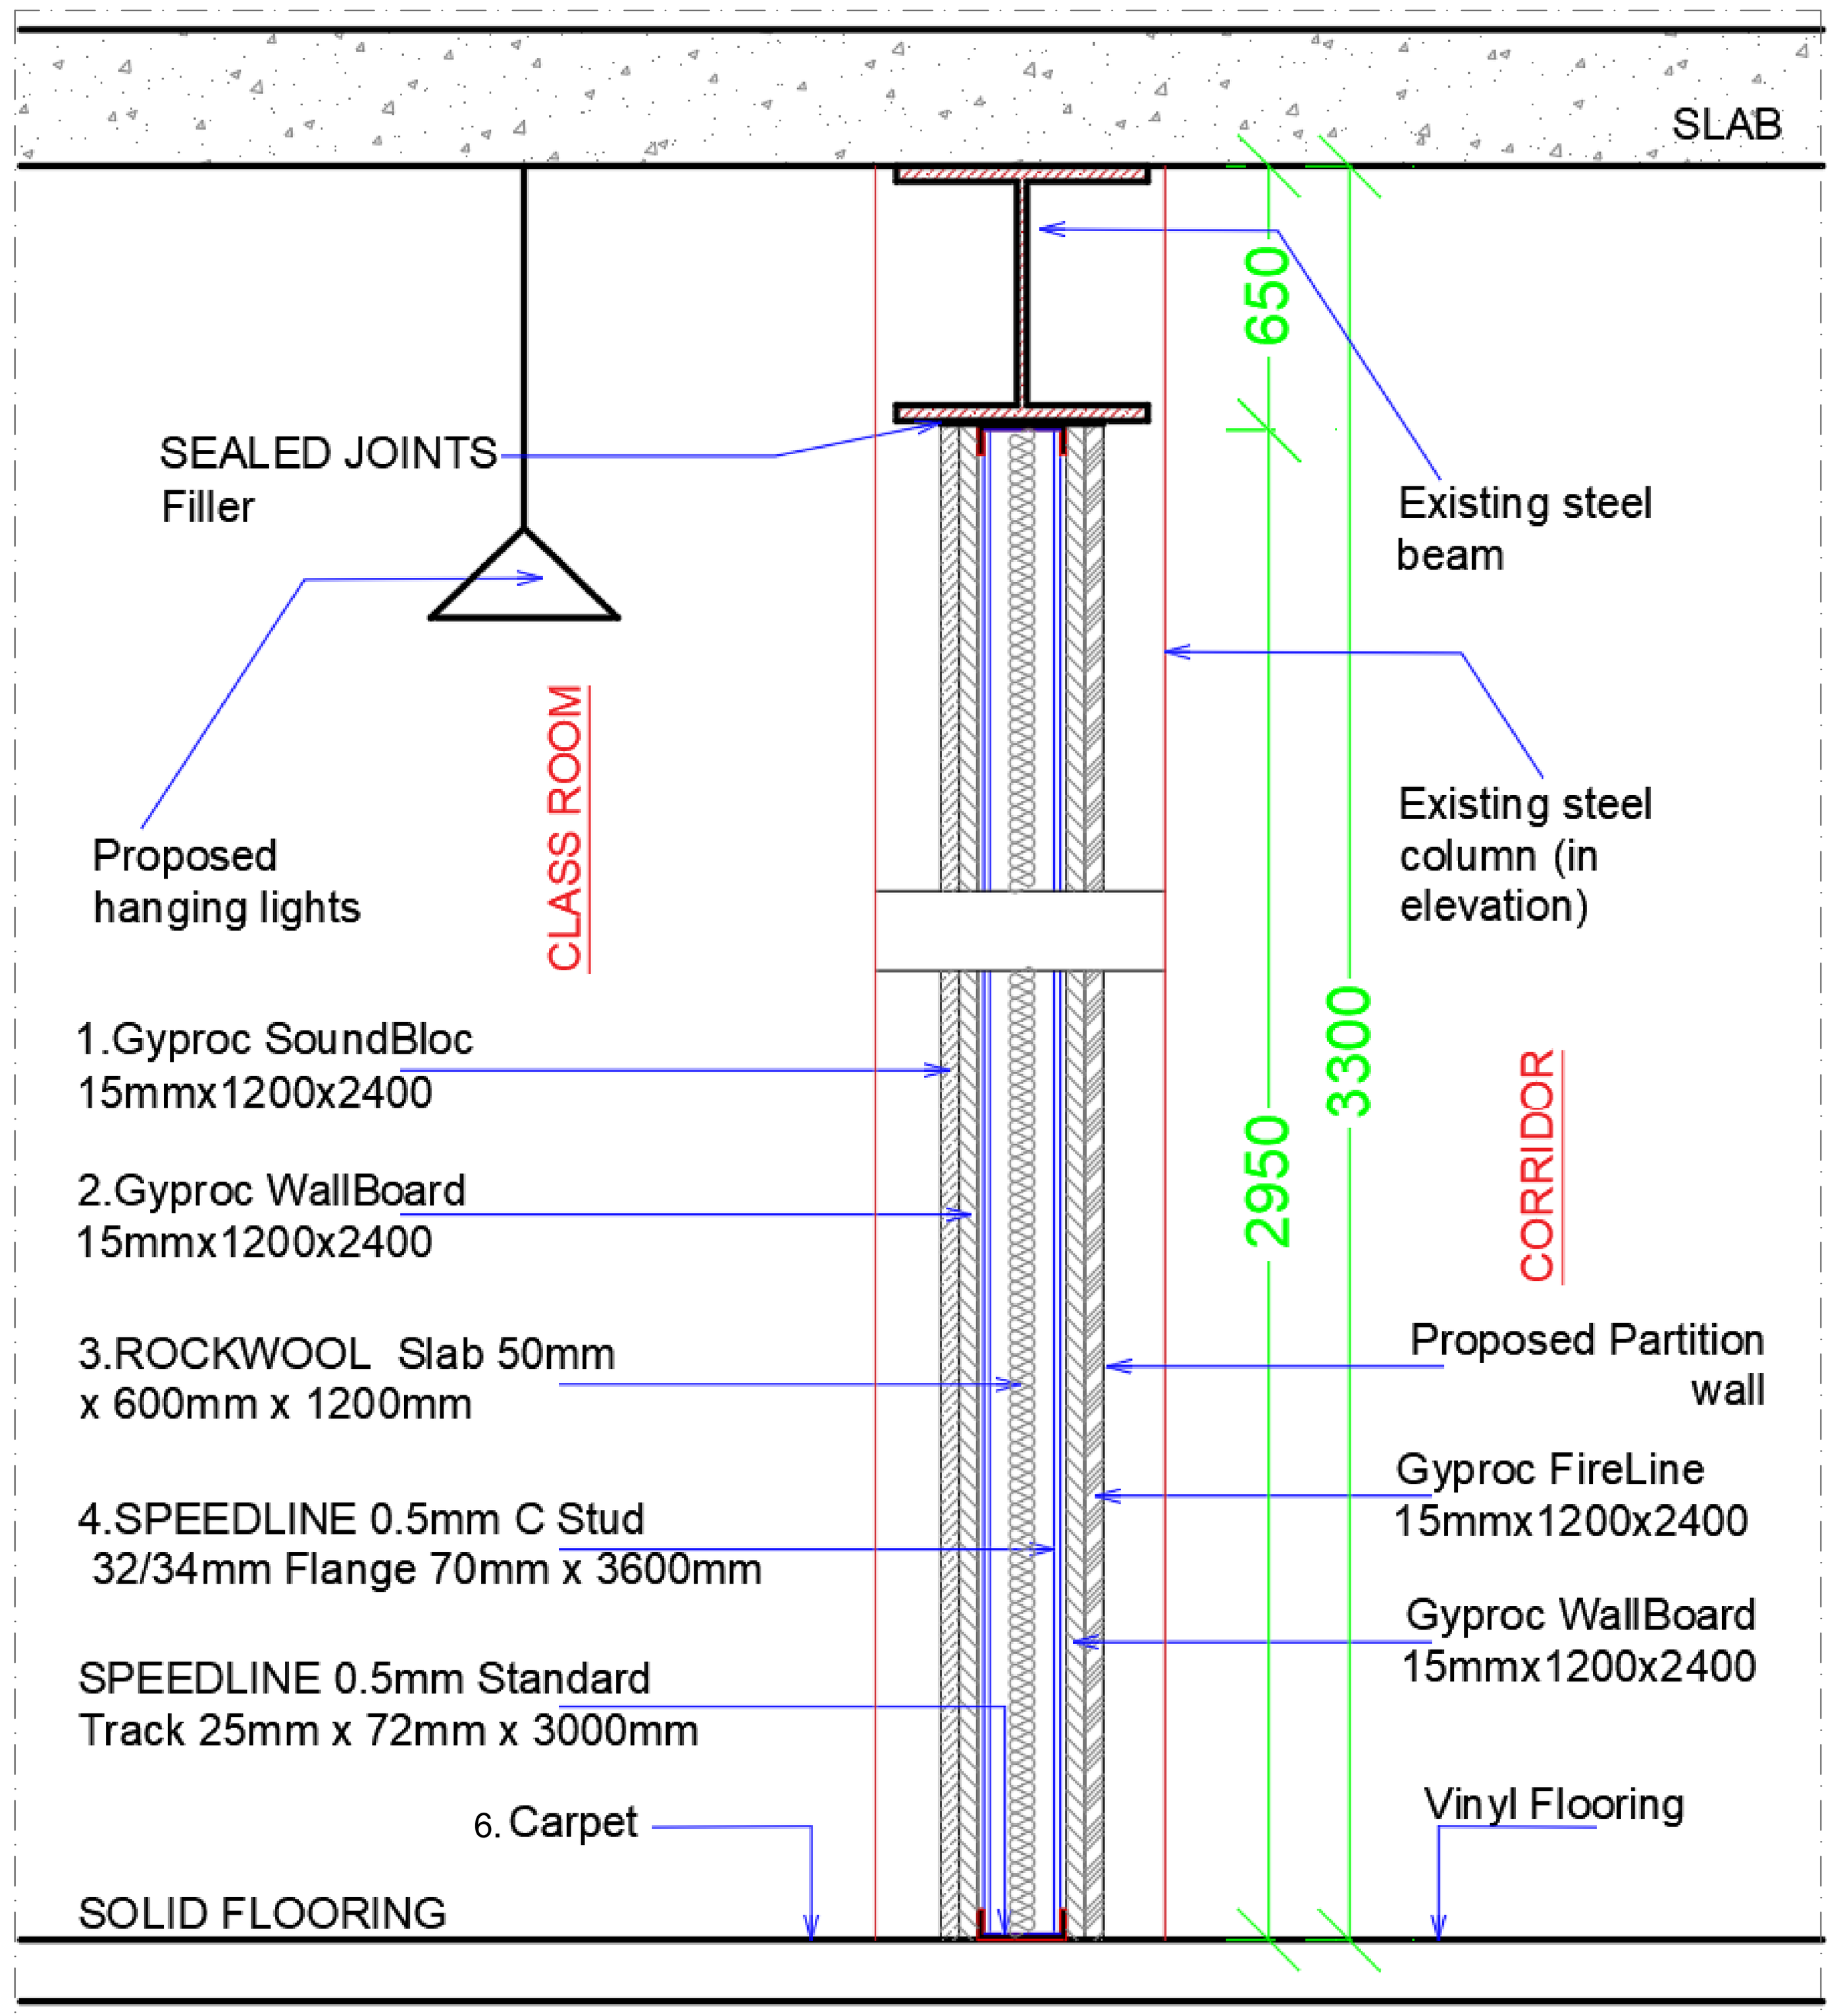

**TYPICAL SECTION BB OF A STUD WALL PARTITION
STEEL BEAM - COLUMN- PARTITION WALL JUNCTION**

MATERIALS LIST

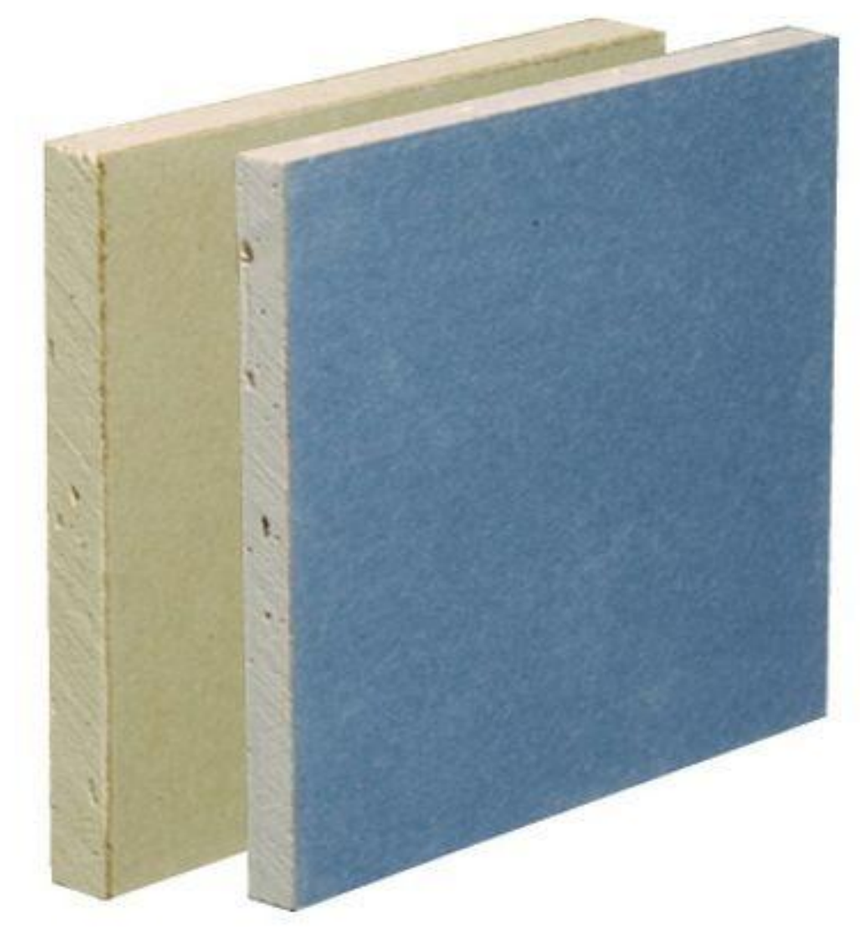


1



2



3

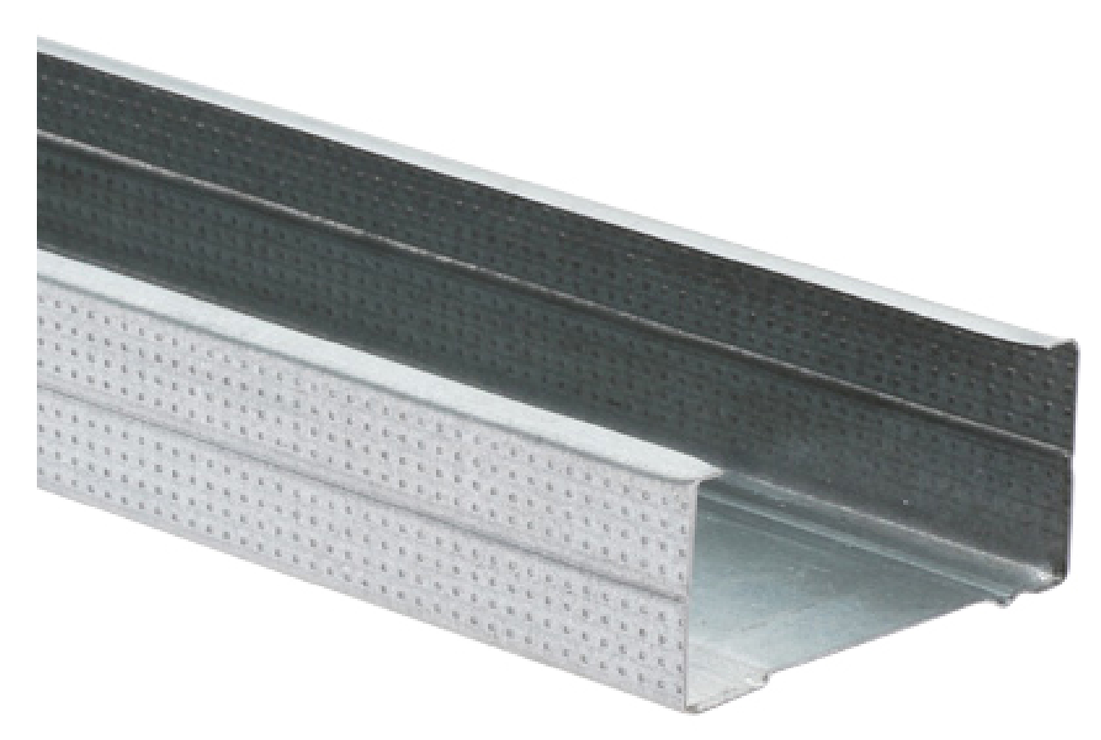

4



5



6

NOTES:
- Construction work shold not commence untill planning permission is approved by the Planning Authority.
- Drawings should not be used for Land registry purposes.
- Party wall Notice is to be served by either the owner/main contractor.
-No liability is taken to any Third Party relying on information contained in this drawing.
-All dimesions must be verified on Site before commencing any work or shop drawing.

Project	VCAD - MANCHESTER Manchester M1 6LT
Client	Mr Md Faruki
Project No.	2024-02
Project Status	Planning
Layout Title	Sections & Details
Layout No.	A006
Scales @ A0	1:50, 1:200, 1:5, 1:10
Date	21/05/2024
Revision	-
Revision Date	-

Contact Person	Khondoker Rahman Sadequl Alam
Contact Number	07538313571 07515 058788
Contact Email	mobincdcl@gmail.com, sadequl@cdc.construction
Address	Creative Design and Construction Ltd 434 Cranbrook Road, Gants Hill, Essex IG2 6LL

IT'S YOUR DREAM, LET'S BUILD IT RIGHT