


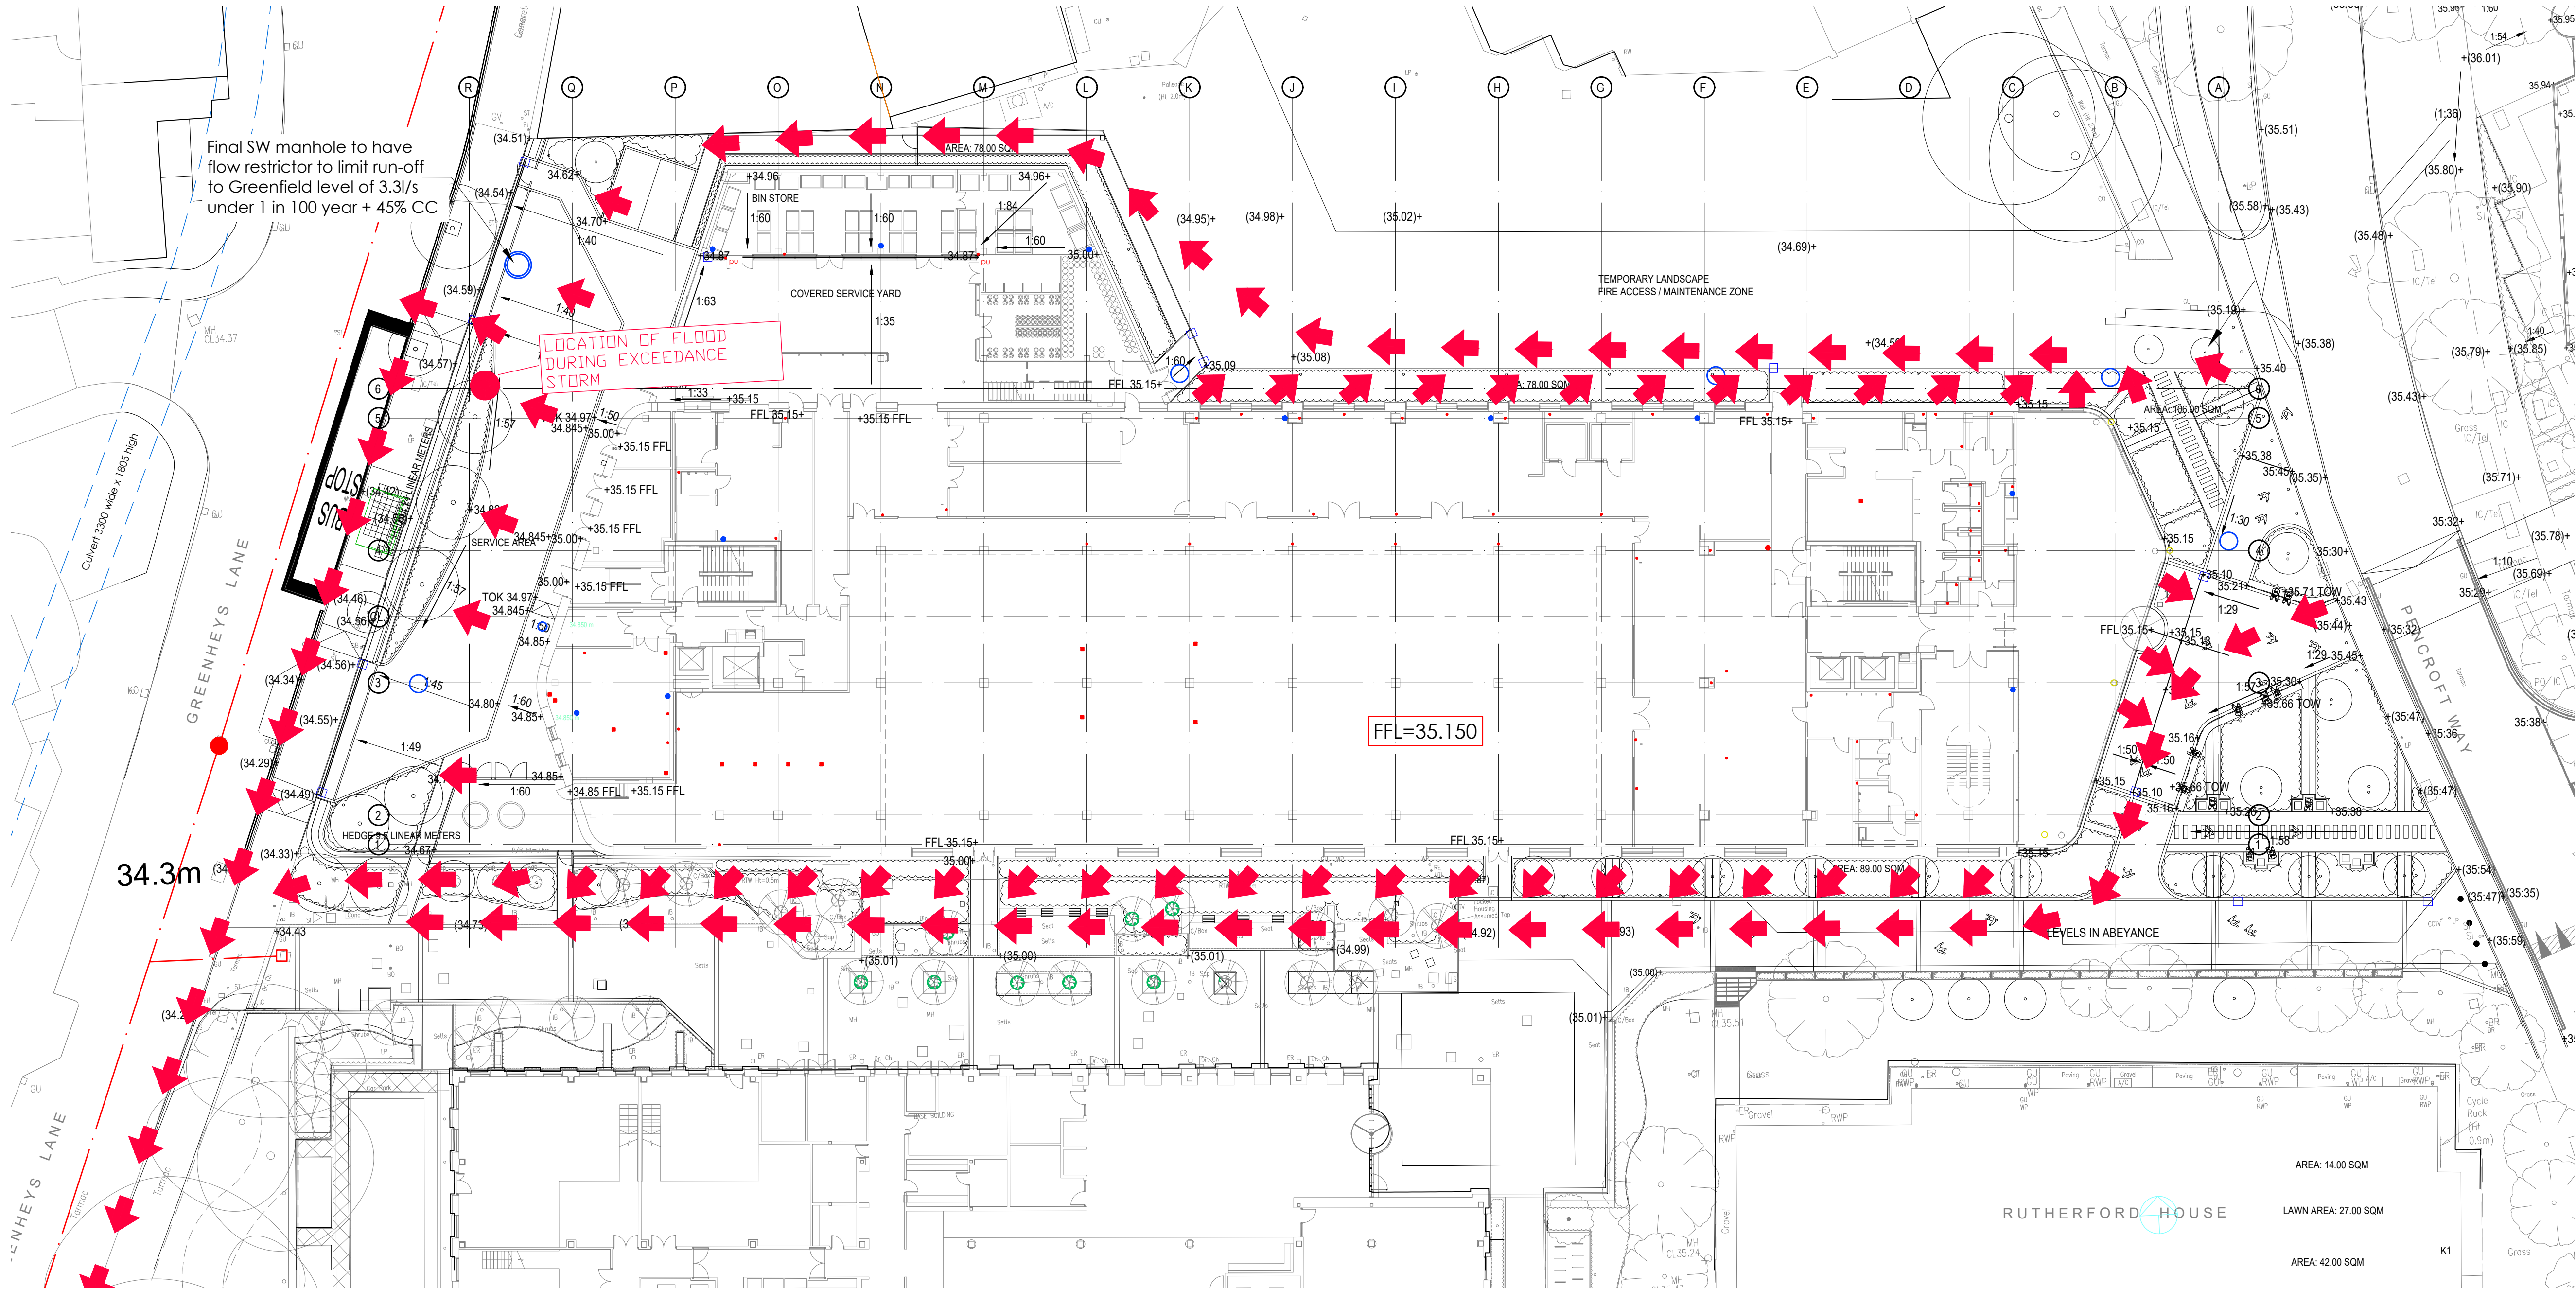

Legend

- Anticipated Overland Flow Route
- Flooding Point on Drainage Network

GENERAL NOTES

Do not scale this drawing.
Contractor to check all dimensions and report all errors and omissions to the Engineer.

Rev	Detail	By	Auth	Date
Revisions				



Marsland House
Marsland Road
Sole, M33 3AQ

Horbeam House
Horbeam Park
Hoskstone Road
Harrogate, HG2 8QT

Tel: 0161 949 4144
www.dwlip.com

Tel: 01423 855930

Client
Bruntwood SciTech

Project
Greenheys Redevelopment
Manchester Science Park

Drawing Title
Oversite Water Flows

Drawing Status
Information

Drawing No.
GRE-DWC-ZZ-FN-DR-S-10007

Scale 1:250	Sheet Size A1	Revision P01
Date Feb'22	Drawn	Checked
	Auth	