


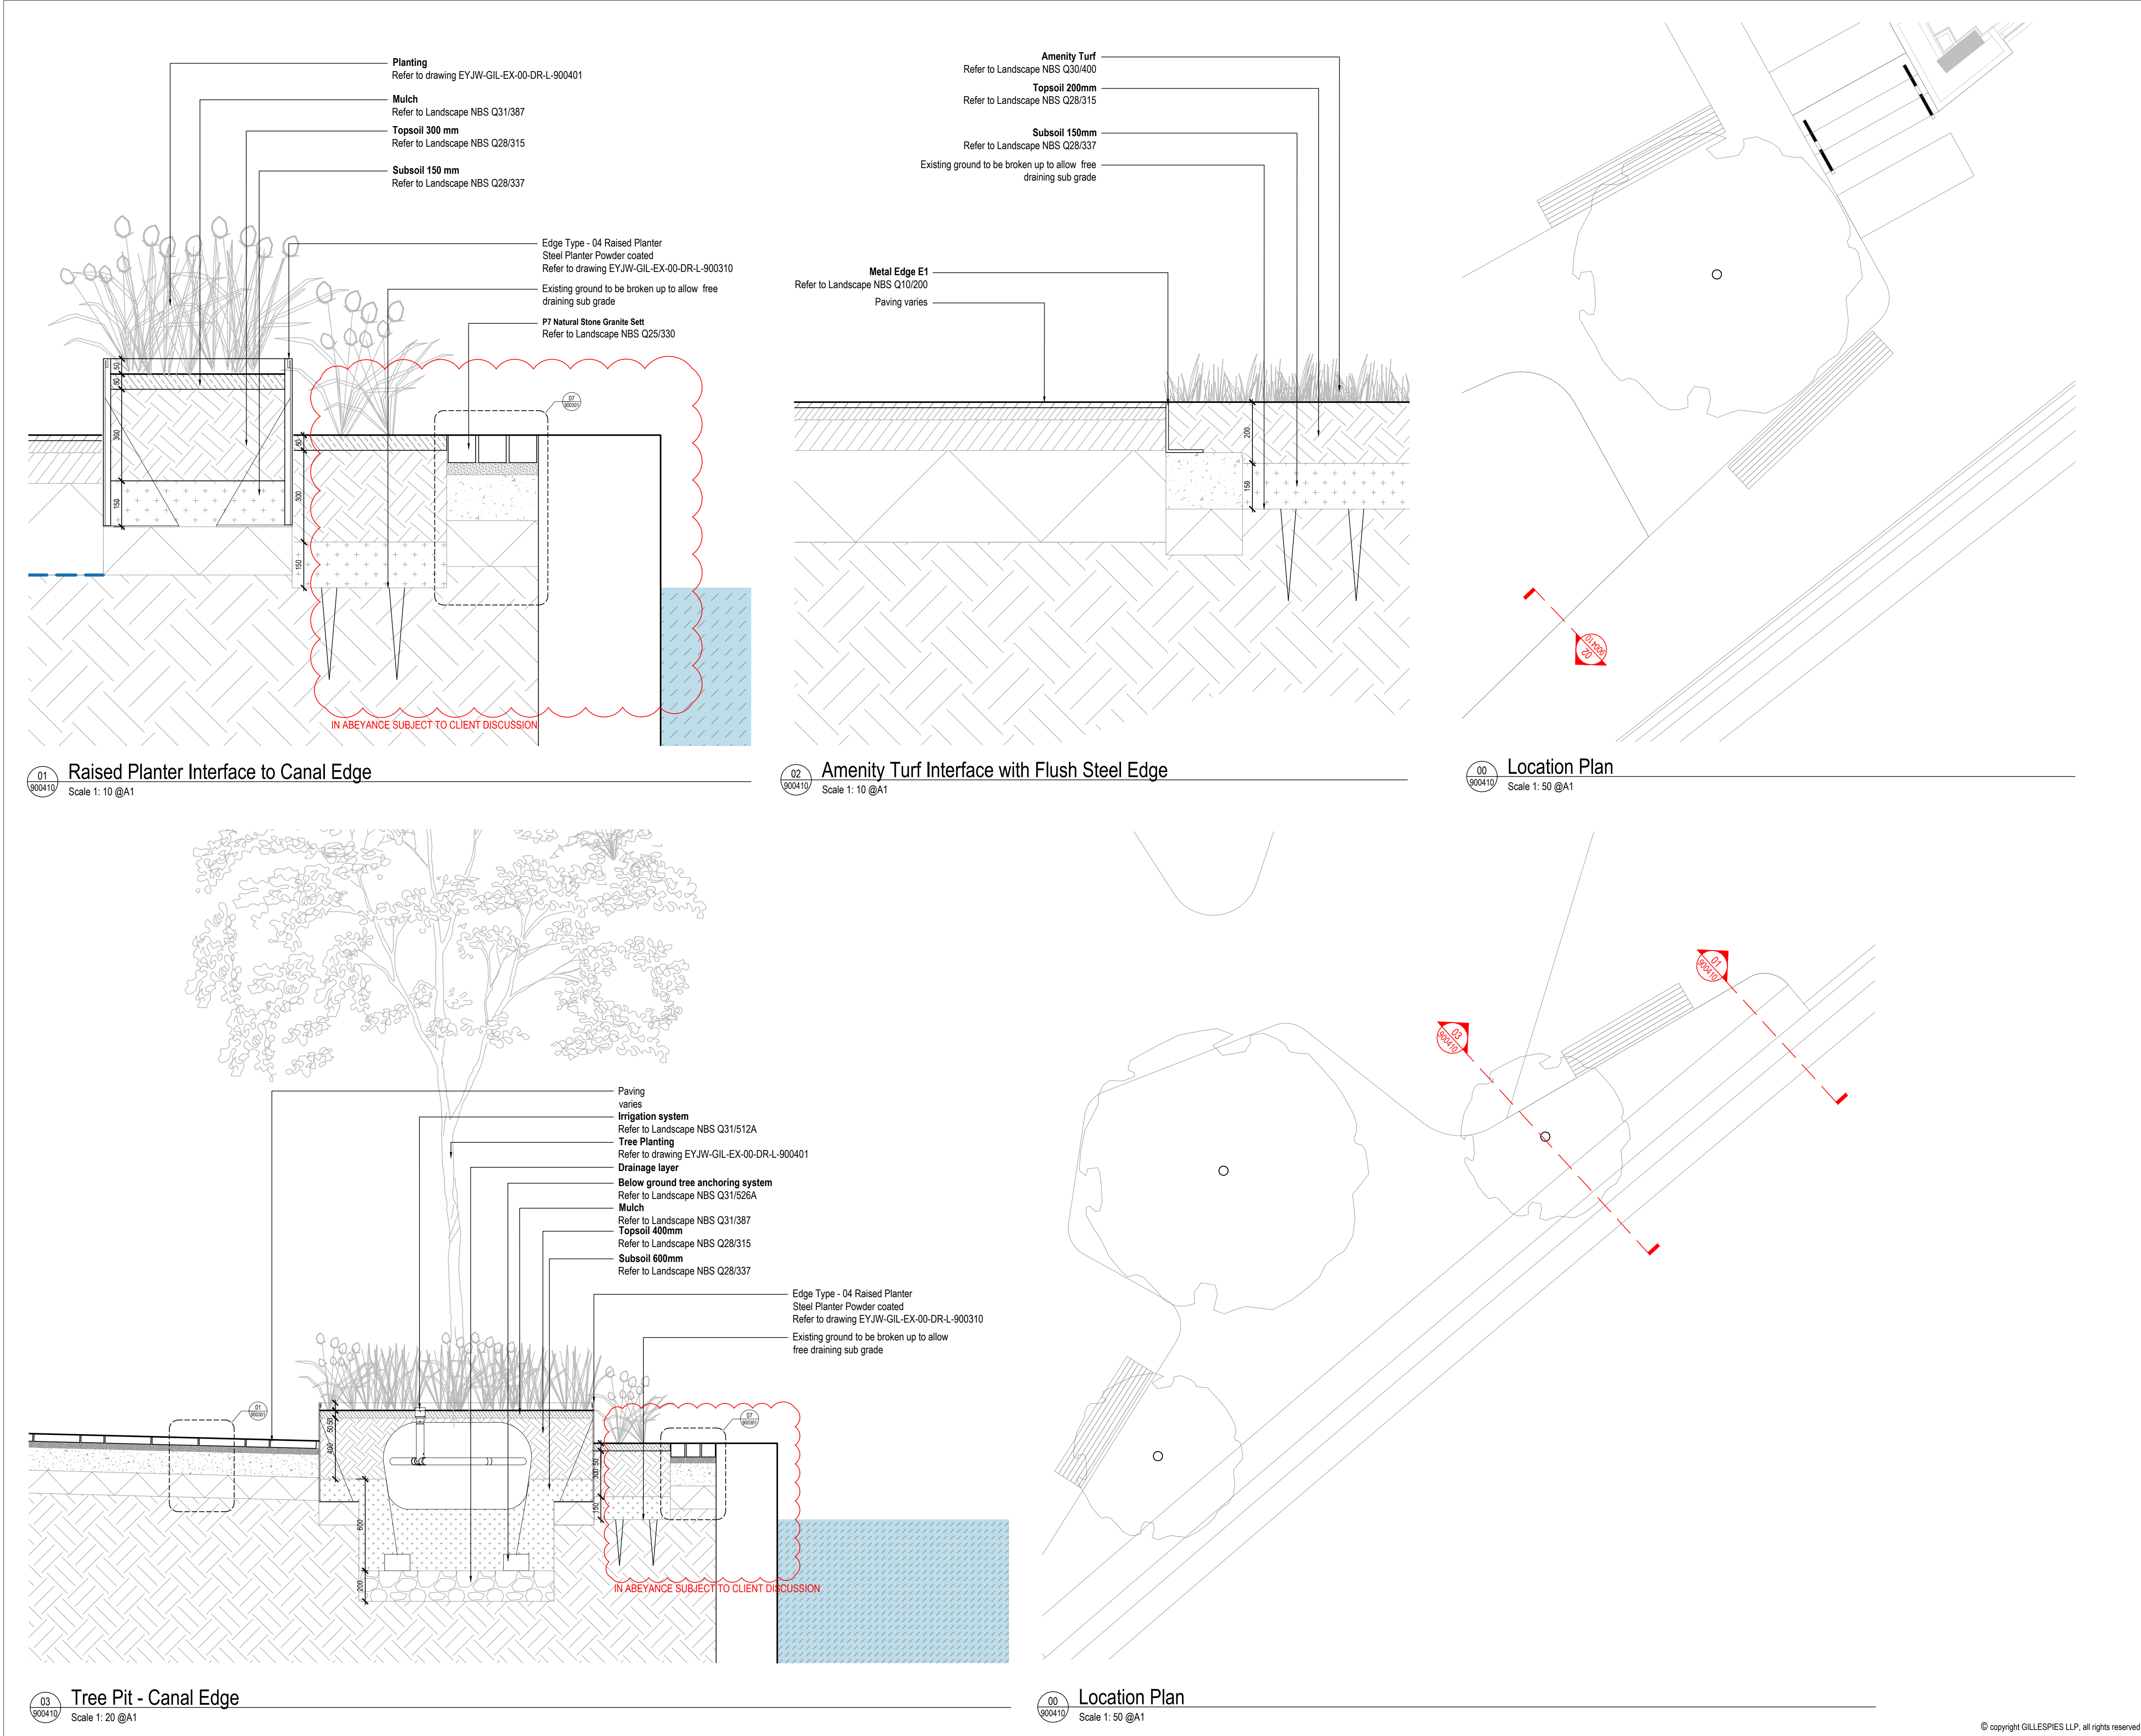

rev	details	by	date
P00	First issue for Planning	CB	12.01.2024
P01	First issue for Stage 4	CB	04.07.2024

Notes

1.0 Do not scale from drawing, use figured dimensions only
1.1 All dimensions to be checked onsite
1.2 This drawing to be read in conjunction with all other Gillespies drawings and specifications

Project title

JERSEY WHARF, ANCOATS

Drawing title

TYPICAL SOFTWORKS DETAILS

Purpose of Issue	Scale	Drawn
STAGE 4	As shown @ A1	CB
	Date	Checked
	26.01.2024	SB
	Drawing number	Revision
EYJW-GIL-EX-00-DR-L-900410	P01	
S3 - REVIEW AND COMMENT	Drawing Status	

Client

John Sisk & Son Limited

Gillespies