



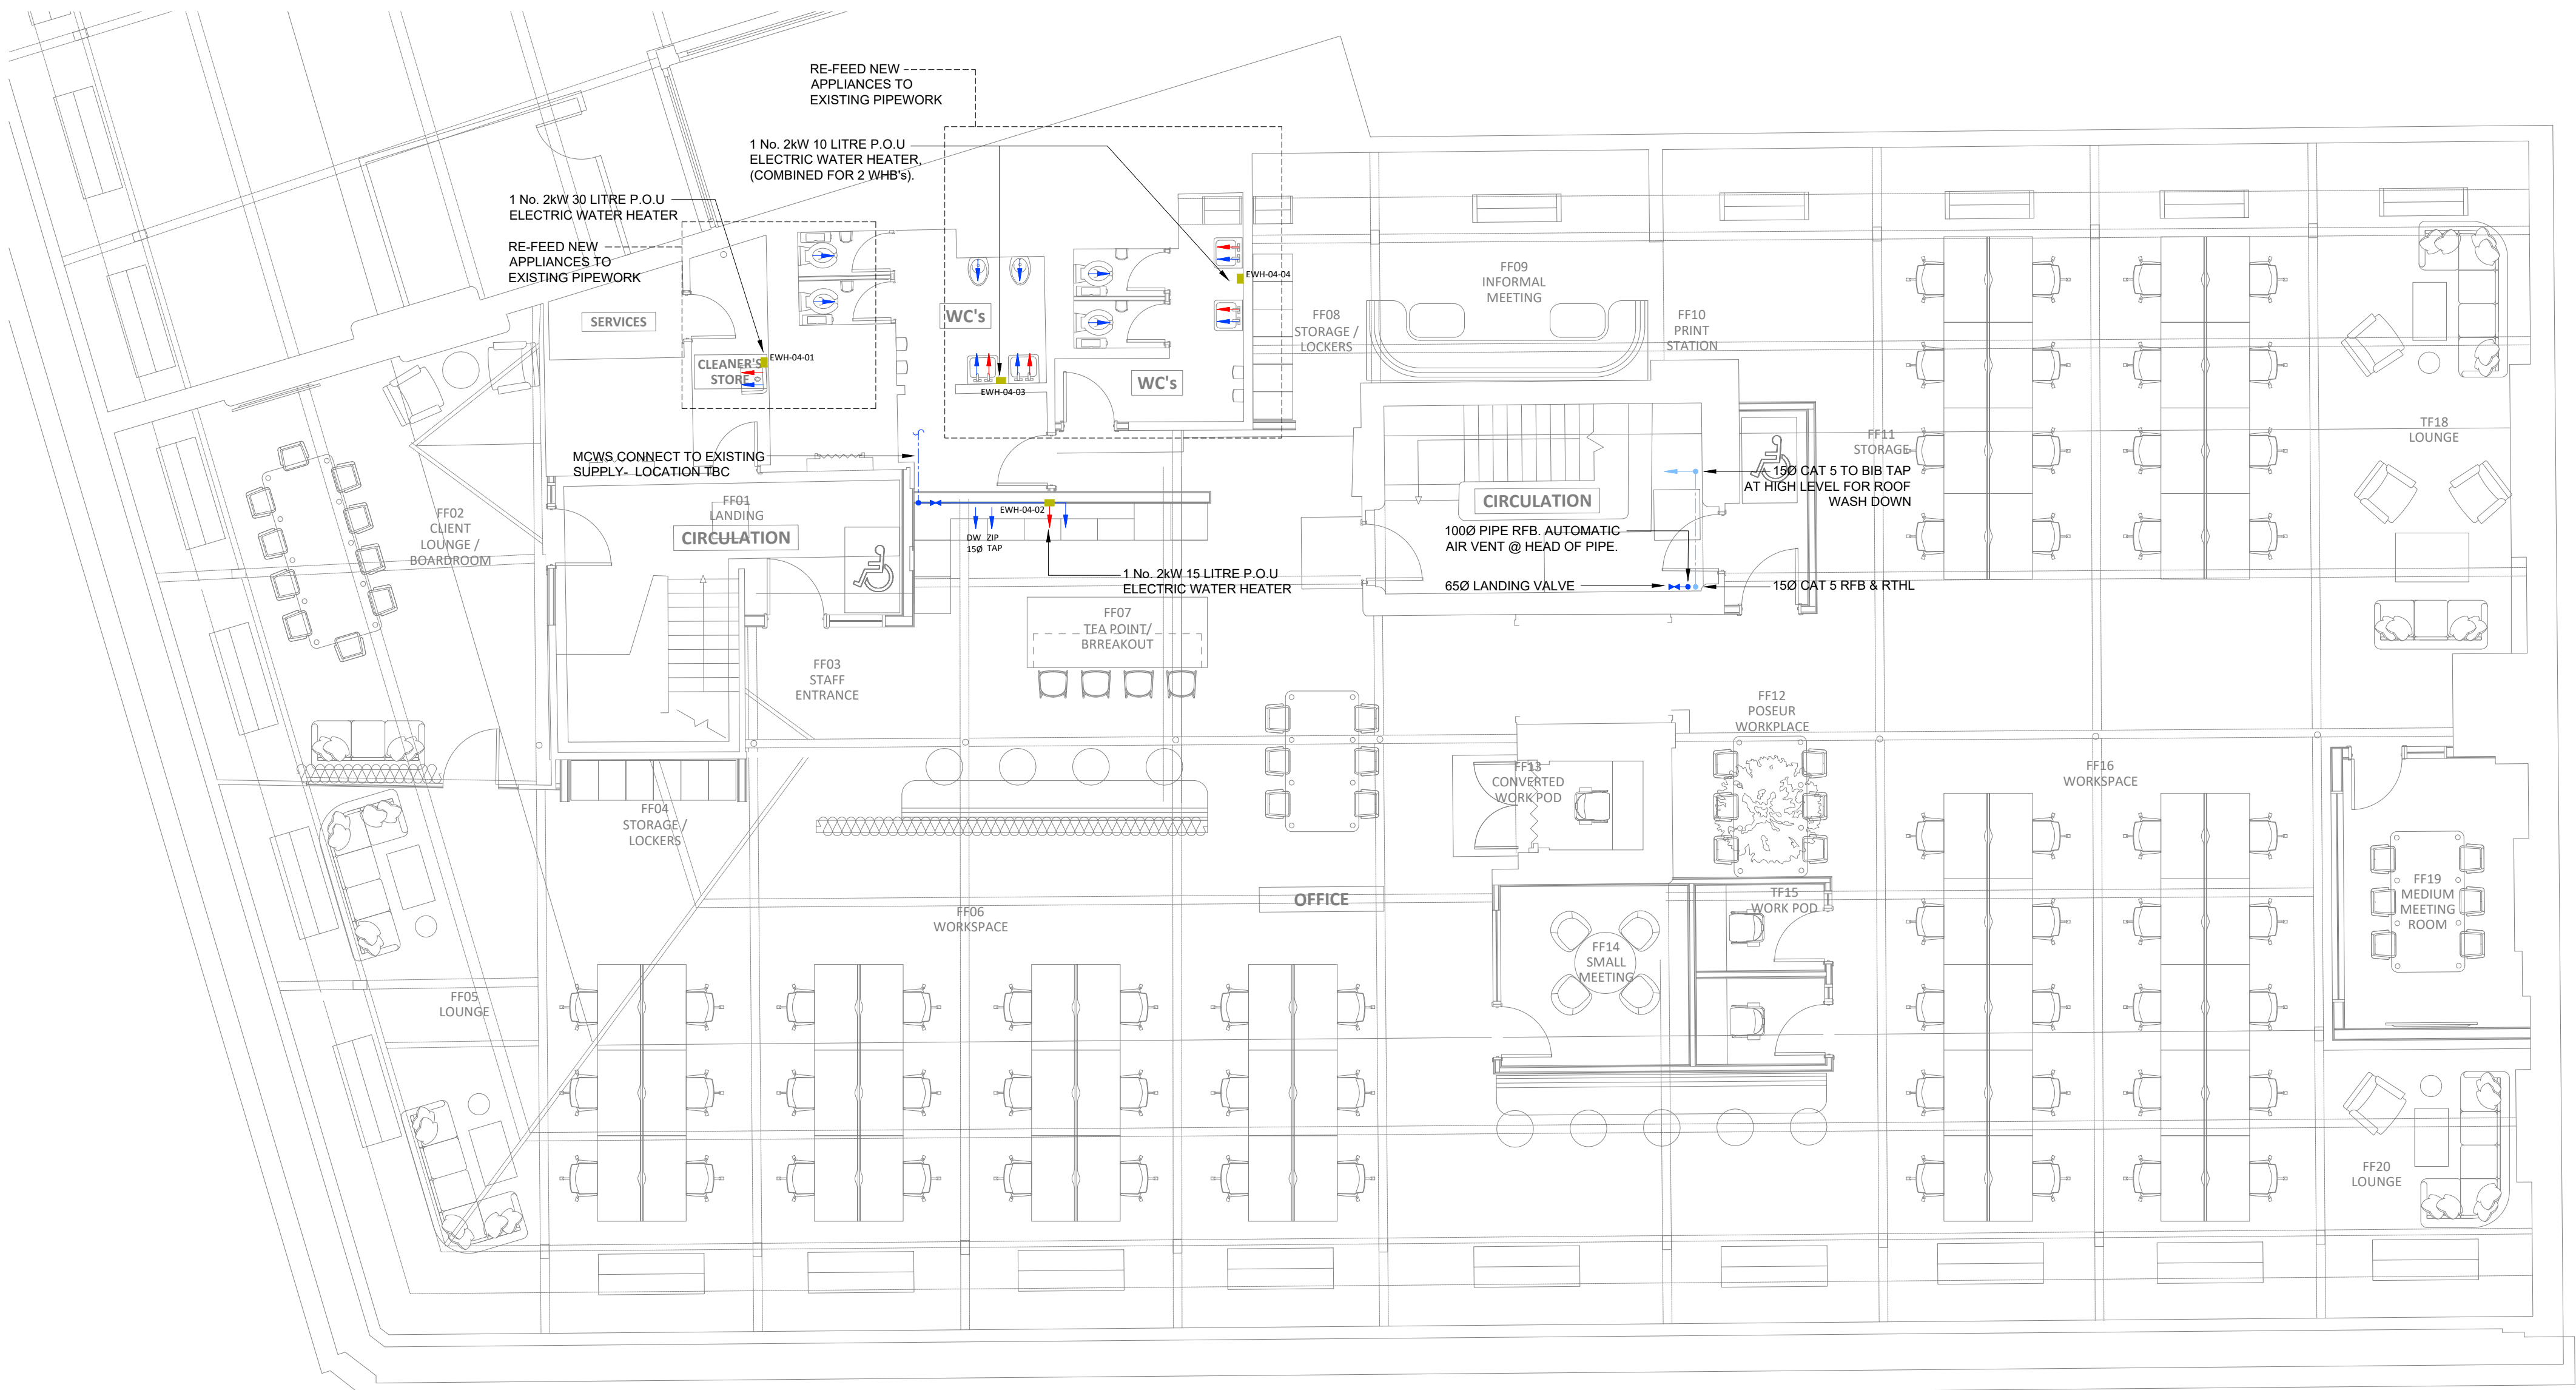

PROPOSED FOURTH FLOOR

P1	ISSUE FOR PLANNING	SR	17.05.24
REV	DESCRIPTION	BY	DATE

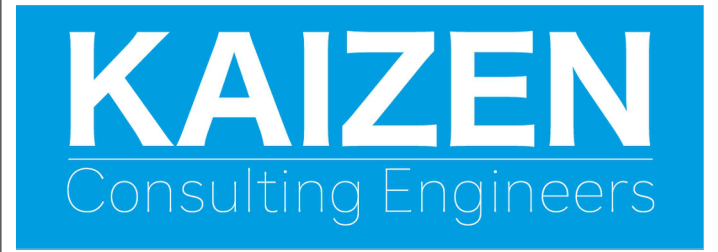

www.kaizen-ce.com e: info@kaizen-ce.com

CLIENT

bruntwood
SciTech

ARCHITECT
A X I

PROJECT
117-119 PORTLAND STREET
MANCHESTER

DRAWING TITLE
**MECHANICAL SERVICES
FOURTH FLOOR
DOMESTIC SERVICES LAYOUT**

CHECKED	DATE	DRAWN	SCALE
SR	FEB 24	MN	1:75@A1

STAGE 4

DRAWING NUMBER	STATUS	REV.
1168-KCE-ZZ-04-DR-M-5305	S4	P1