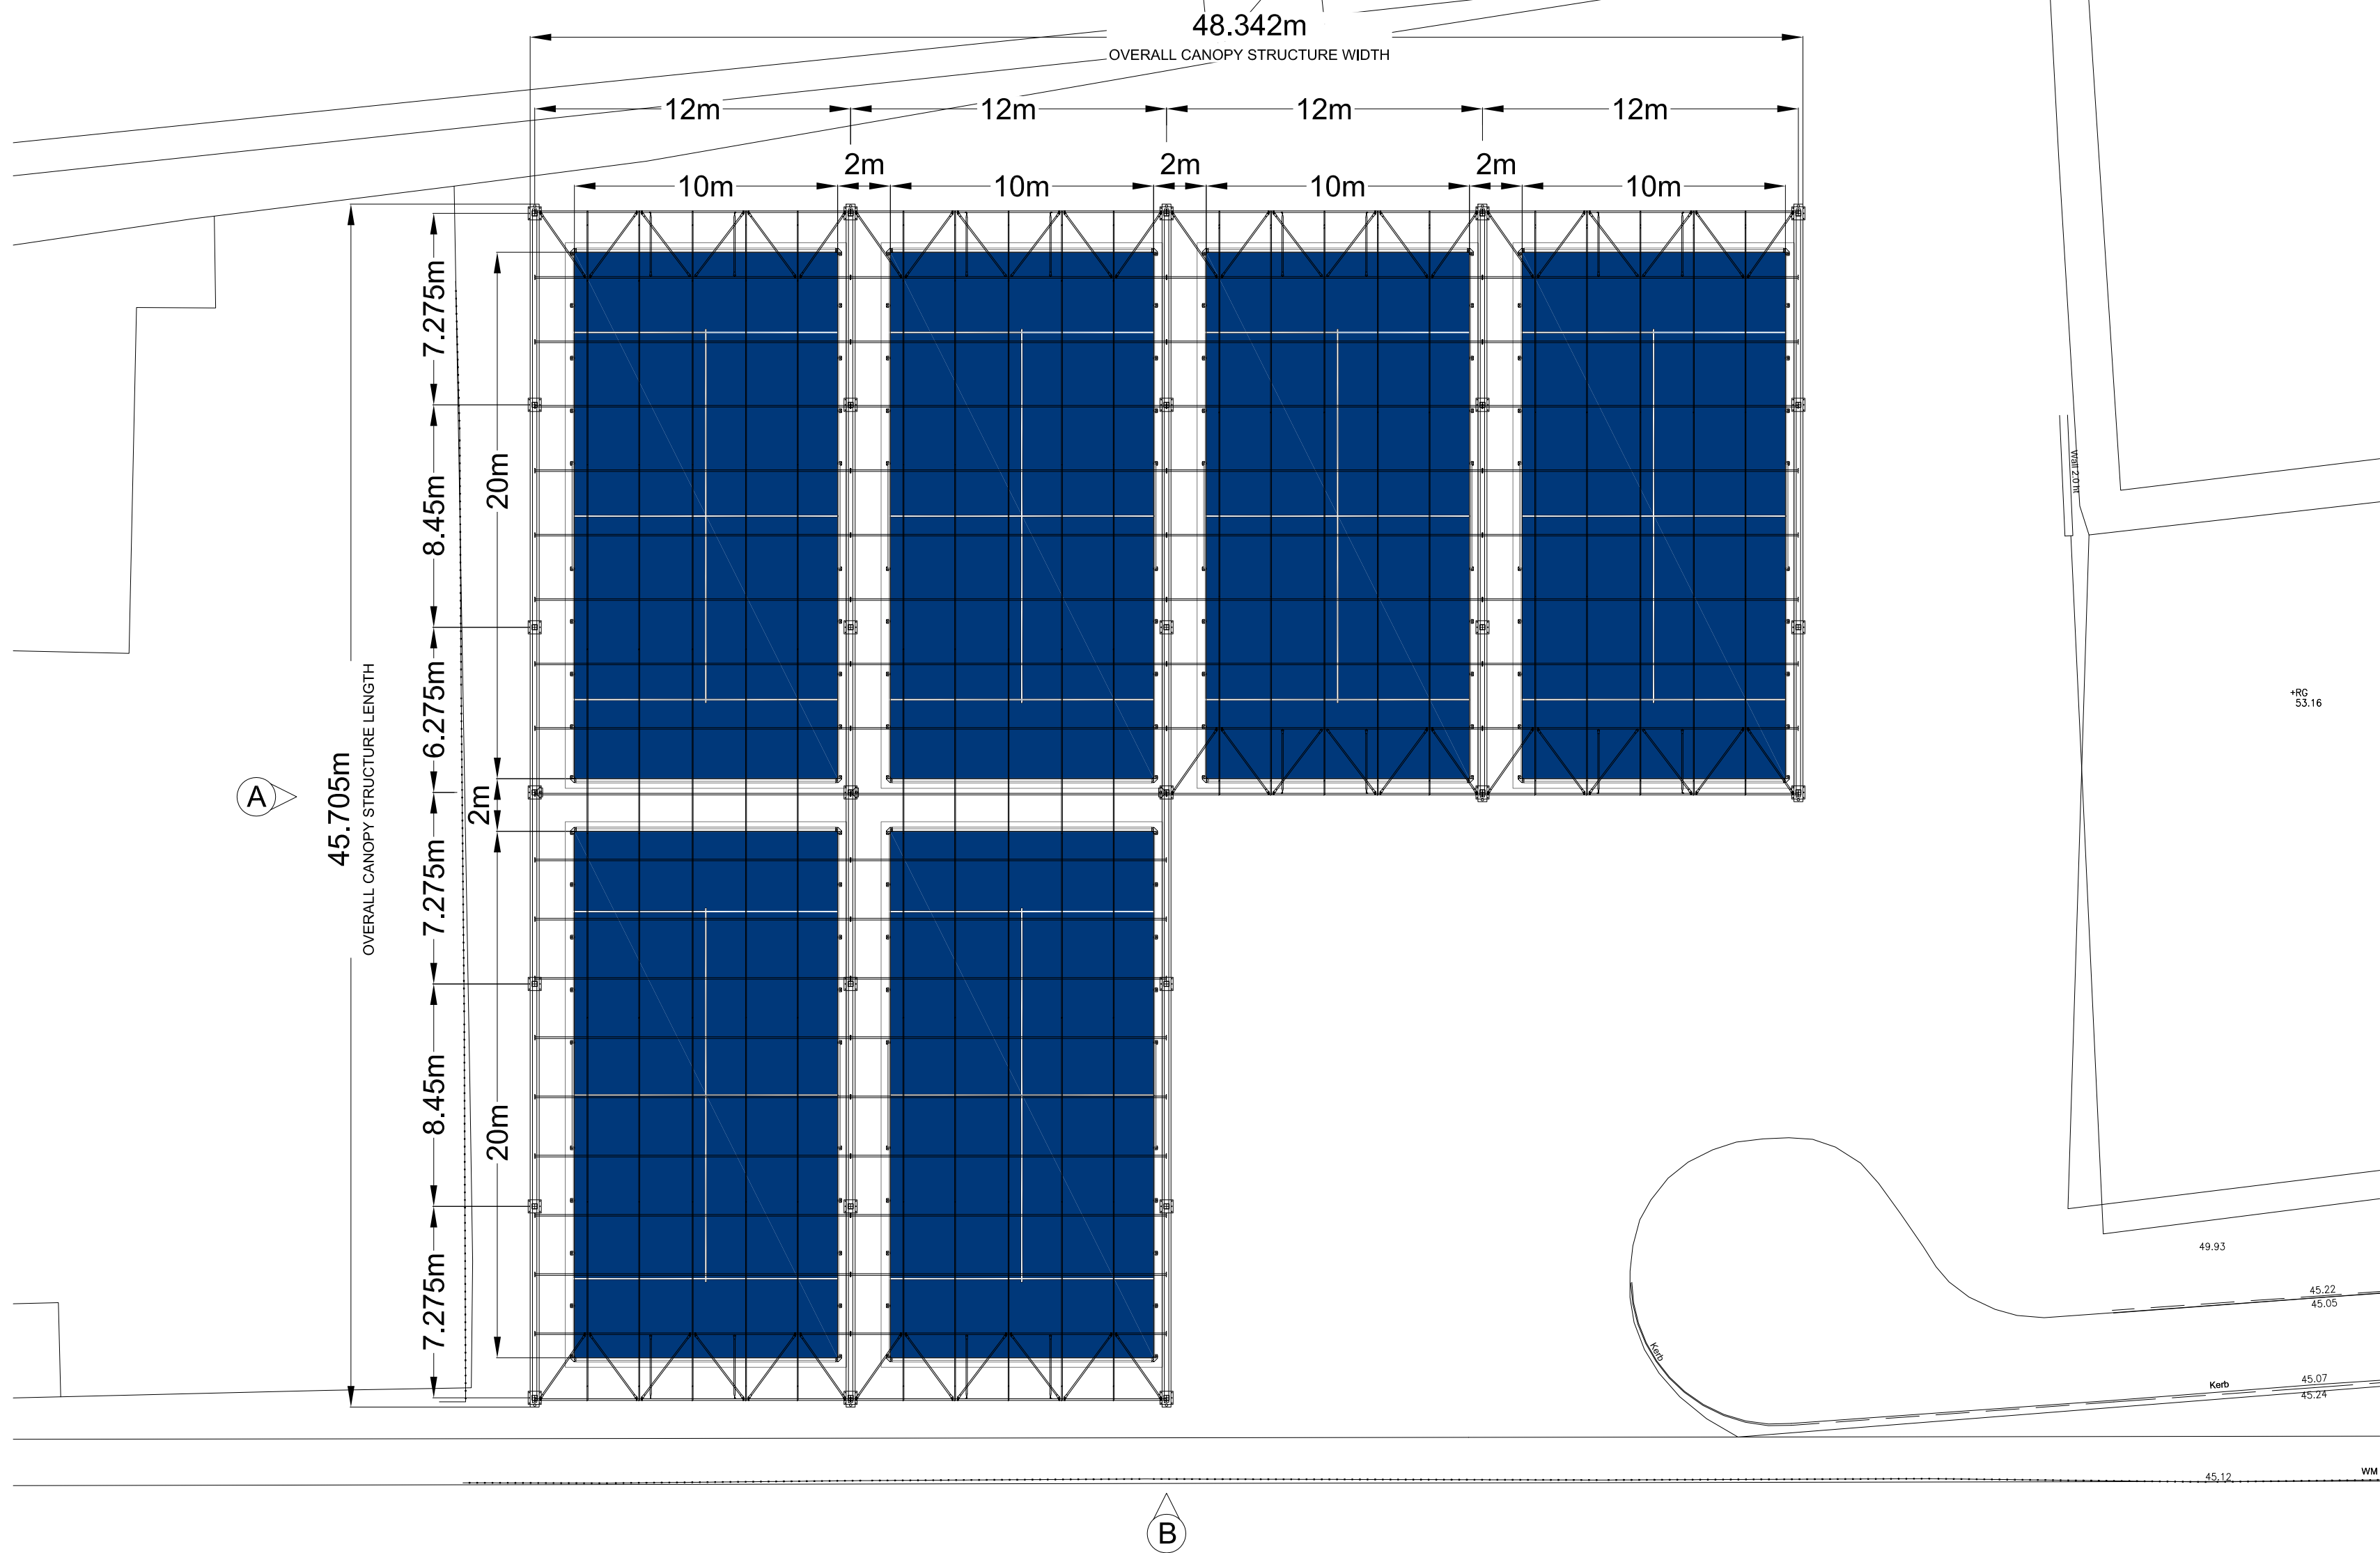
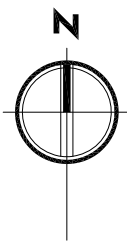


Drawing Title PROPOSED PADEL COURTS CANOPY LAYOUT		
Scale 1:200 @ A2	Date MAR 2024	Rev. .

Project
**NICHOLLS COMMUNITY FOOTBALL CENTRE,
DALBERG ST, MANCHESTER M12 6BN
6 NEW PADEL COURTS**

Notes
Drawing information provided by SIS PITCHES

Drawing No.

05

