


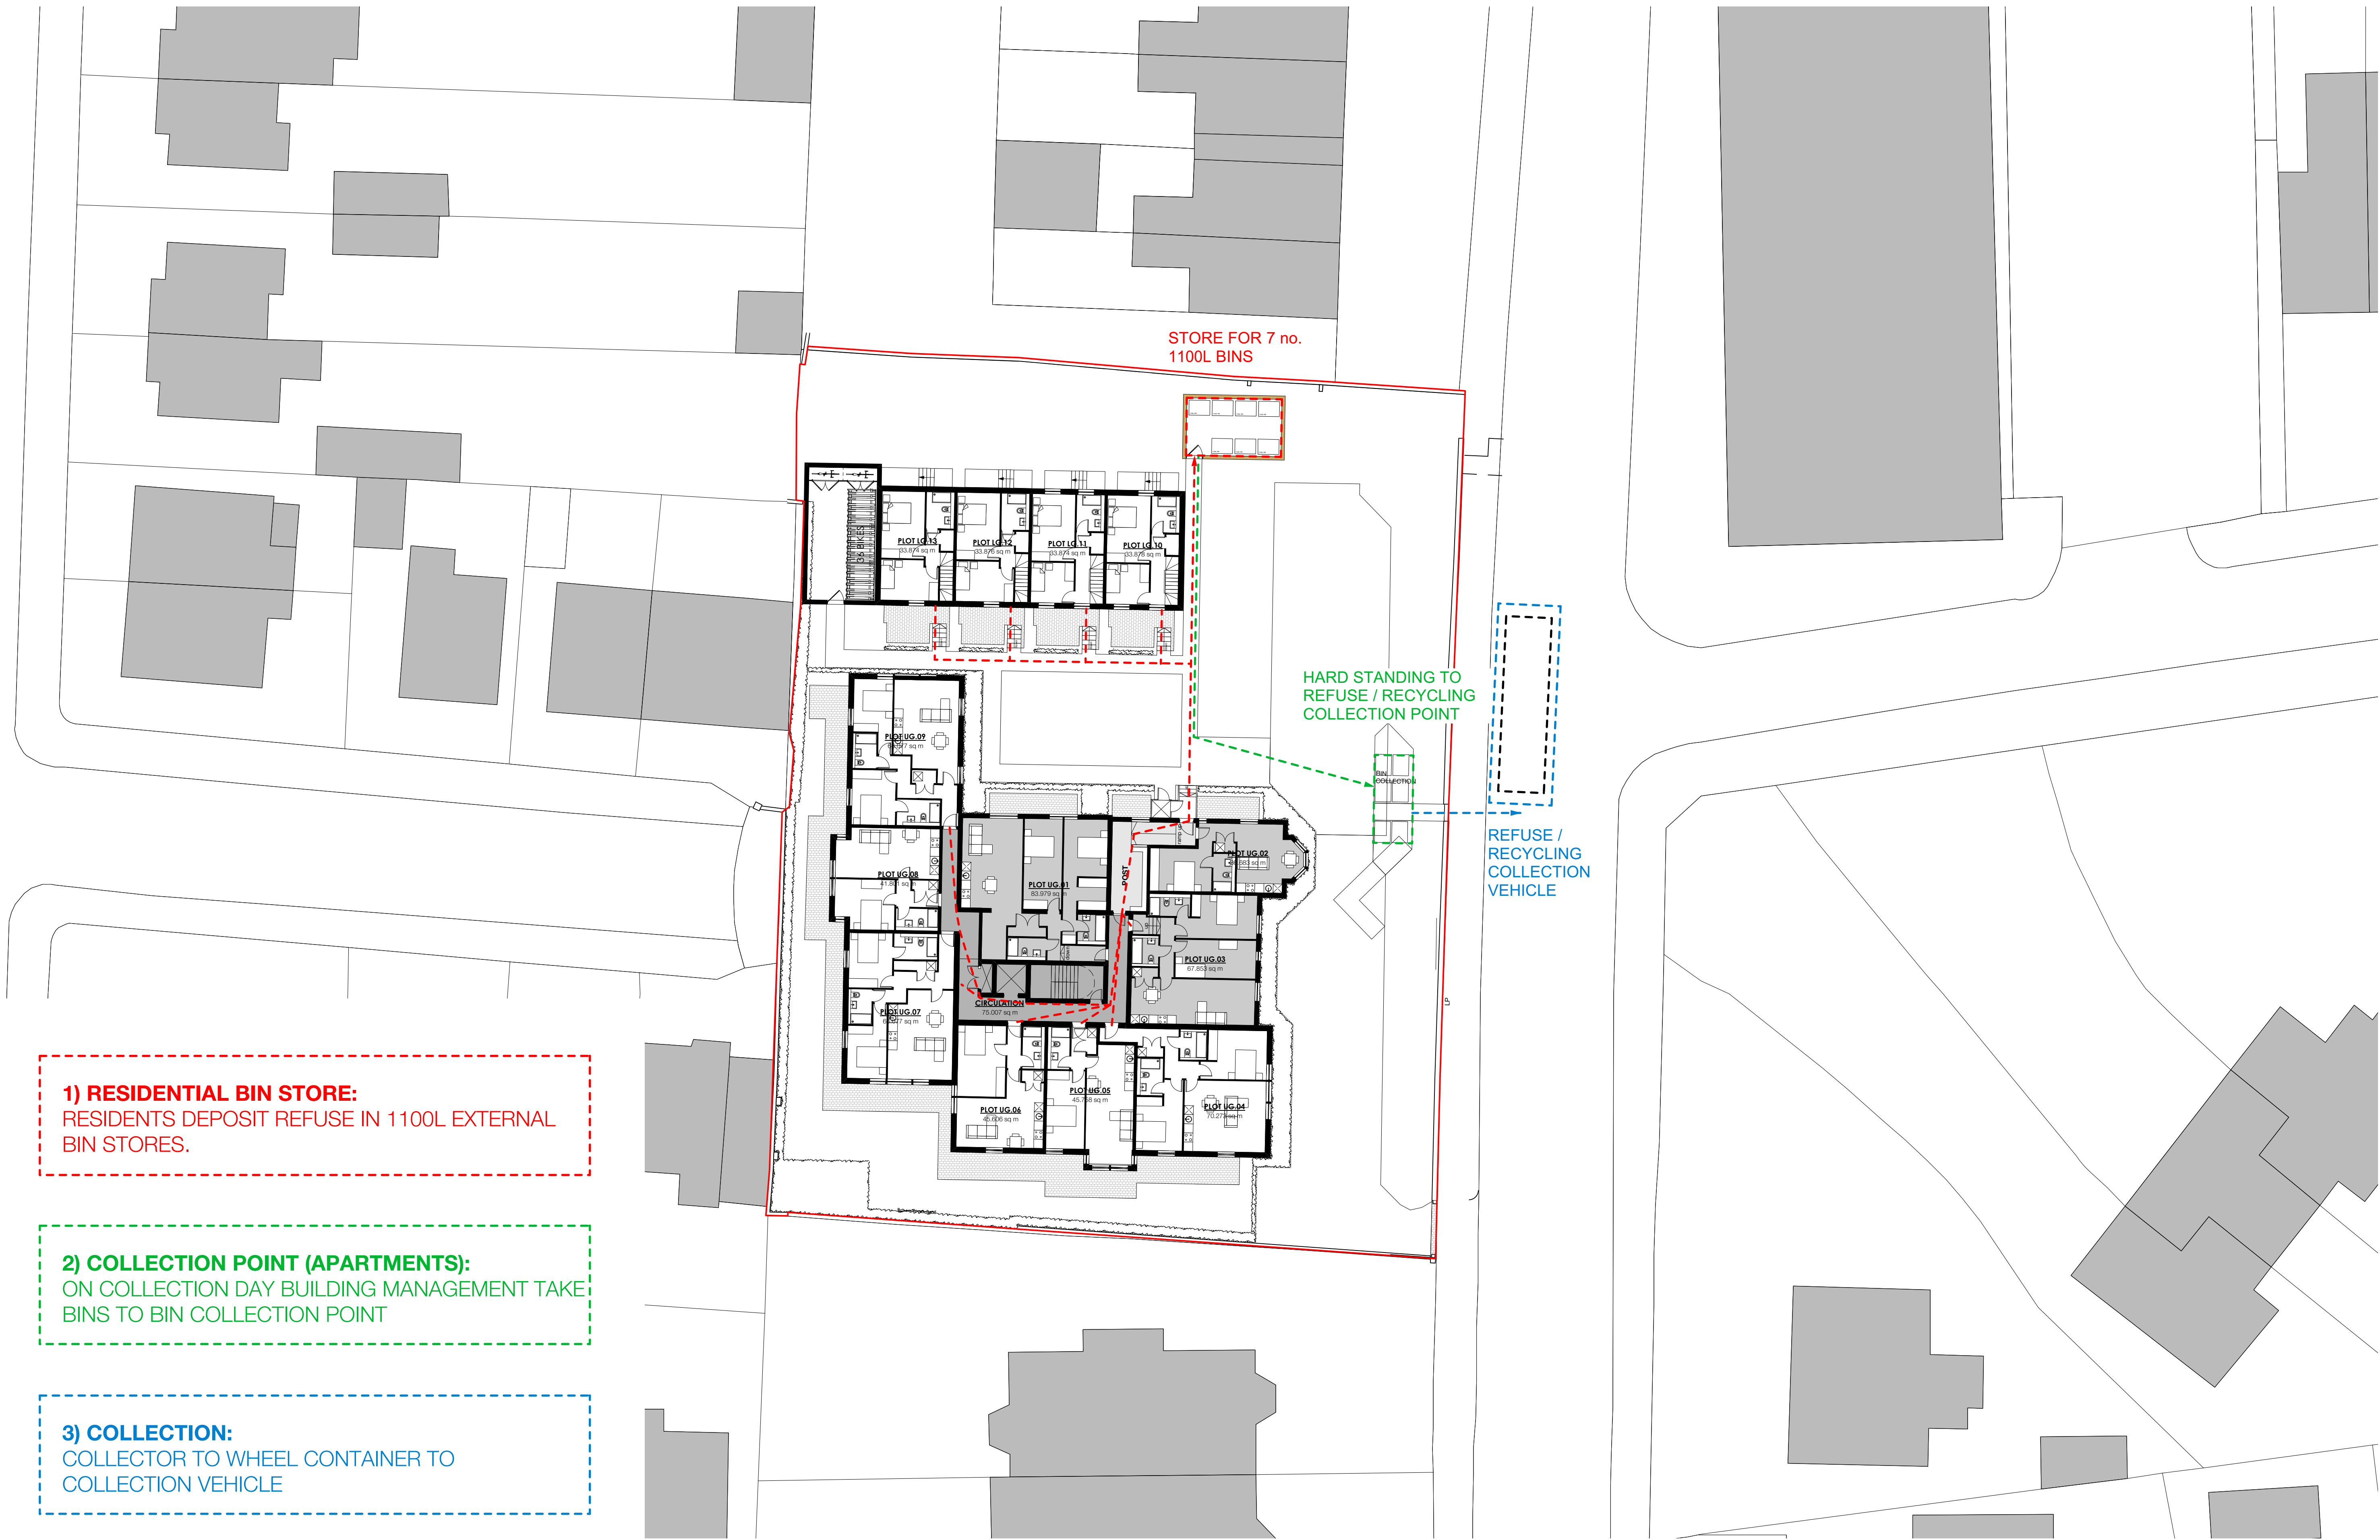

1) RESIDENTIAL BIN STORE:
RESIDENTS DEPOSIT REFUSE IN 1100L EXTERNAL BIN STORES.

2) COLLECTION POINT (APARTMENTS):
ON COLLECTION DAY BUILDING MANAGEMENT TAKE BINS TO BIN COLLECTION POINT

3) COLLECTION:
COLLECTOR TO WHEEL CONTAINER TO COLLECTION VEHICLE

SERVICING PLAN
1:200@A1

0 5 10 15 20 25 M

© Copyright Ollier Smurthwaite Architects

IMPORTANT NOTES:

			CLIENT: VIEWS		OLLIER SMURTHWAITE ARCHITECTS 40 King Street, Manchester, M2 6BA T 0161 883 0838 F 0161 883 0839 E mail@olliersmurthwaite.com
			PROJECT: PROPOSED RESIDENTIAL DEVELOPMENT		
			ADDRESS: 136 WITHINGTON ROAD, MANCHESTER, M16 8FD		
			DRAWING TITLE:SERVICING PLAN		
			SCALE: 1:200@A1	DATE: JUNE 2022	
			DRAWING NO: A686_P_500A		
A	21/03/24	AMENDED STRATEGY TO NEW LAYOUT			
REVISION	DATE	DESCRIPTION			