
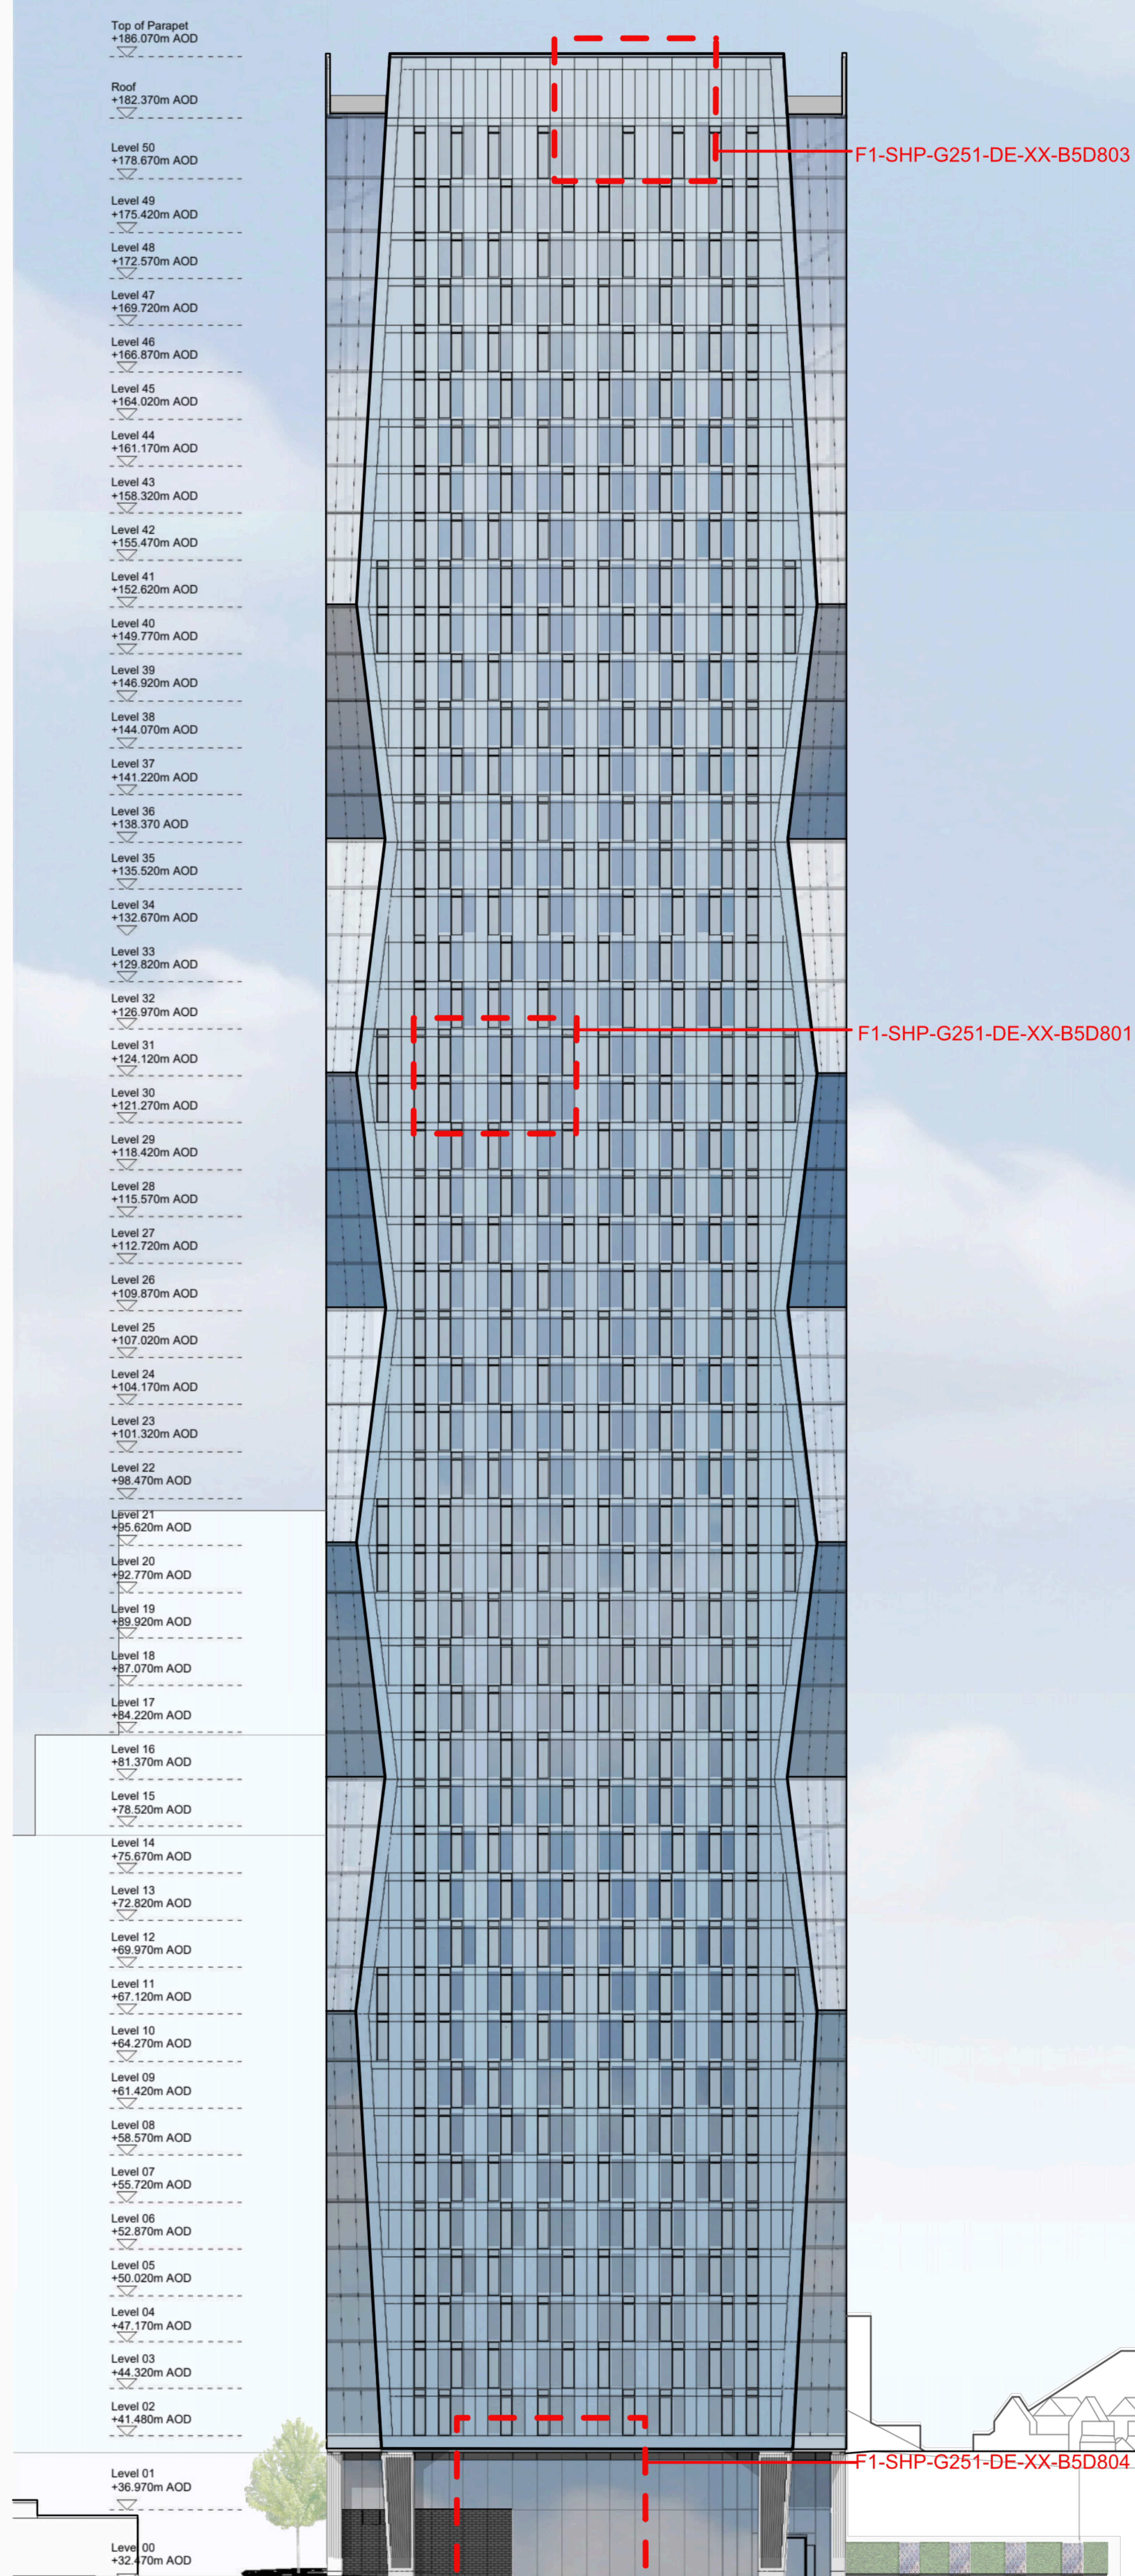
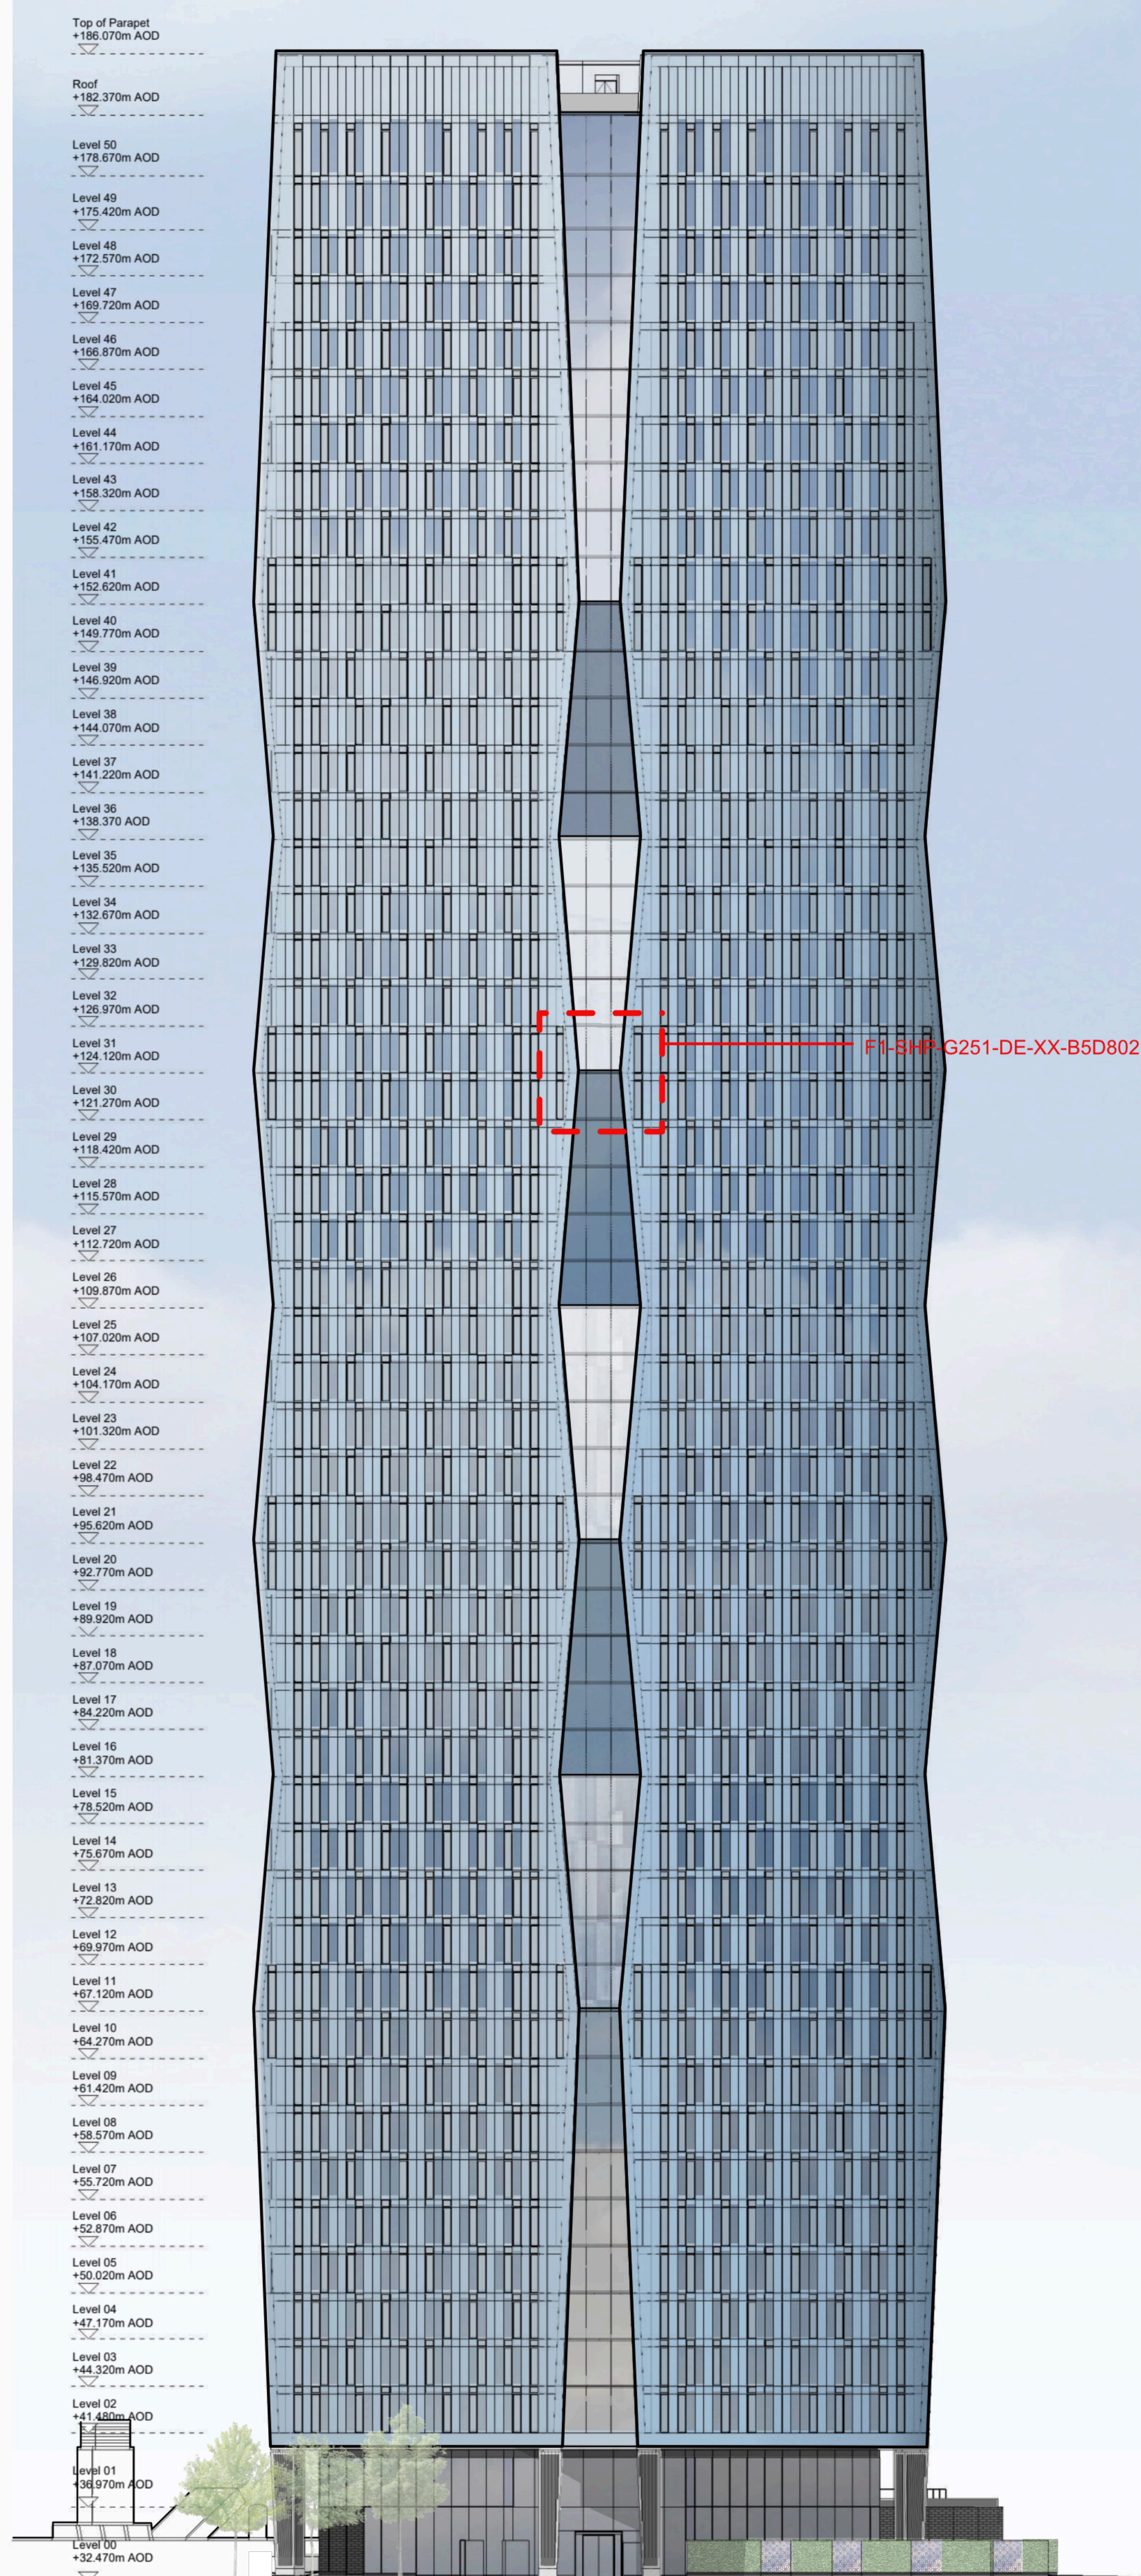


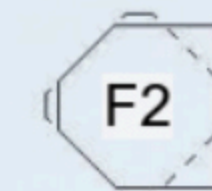

This drawing is copyright
Do not scale off dimensions.
All dimensions to be checked on
site by contractor.

Contractor to report any
dimensional discrepancies,
errors or omissions prior to
commencing on site.

[illegible]

Project Title	Great Jackson Street - Plot F Manchester
---------------	---

Status	Planning Issue
--------	----------------

Drawing Title
F1 Site Elevation

Project No
10334

Scale	1:500 @ A3
-------	------------

SHP Drawing Code	PROJ - ORIG - ZONE - ROLE - CLAS - TYPE - LOC - SEQ
10334-F1-SHP-G100-EL-XX-B5D801	

Revision
P02

simpsonhaugh

Manchester
+44 (0)161 835 2345

London
+44 (0)20 7549 4000

© SimpsonHaugh and Partners 2020