




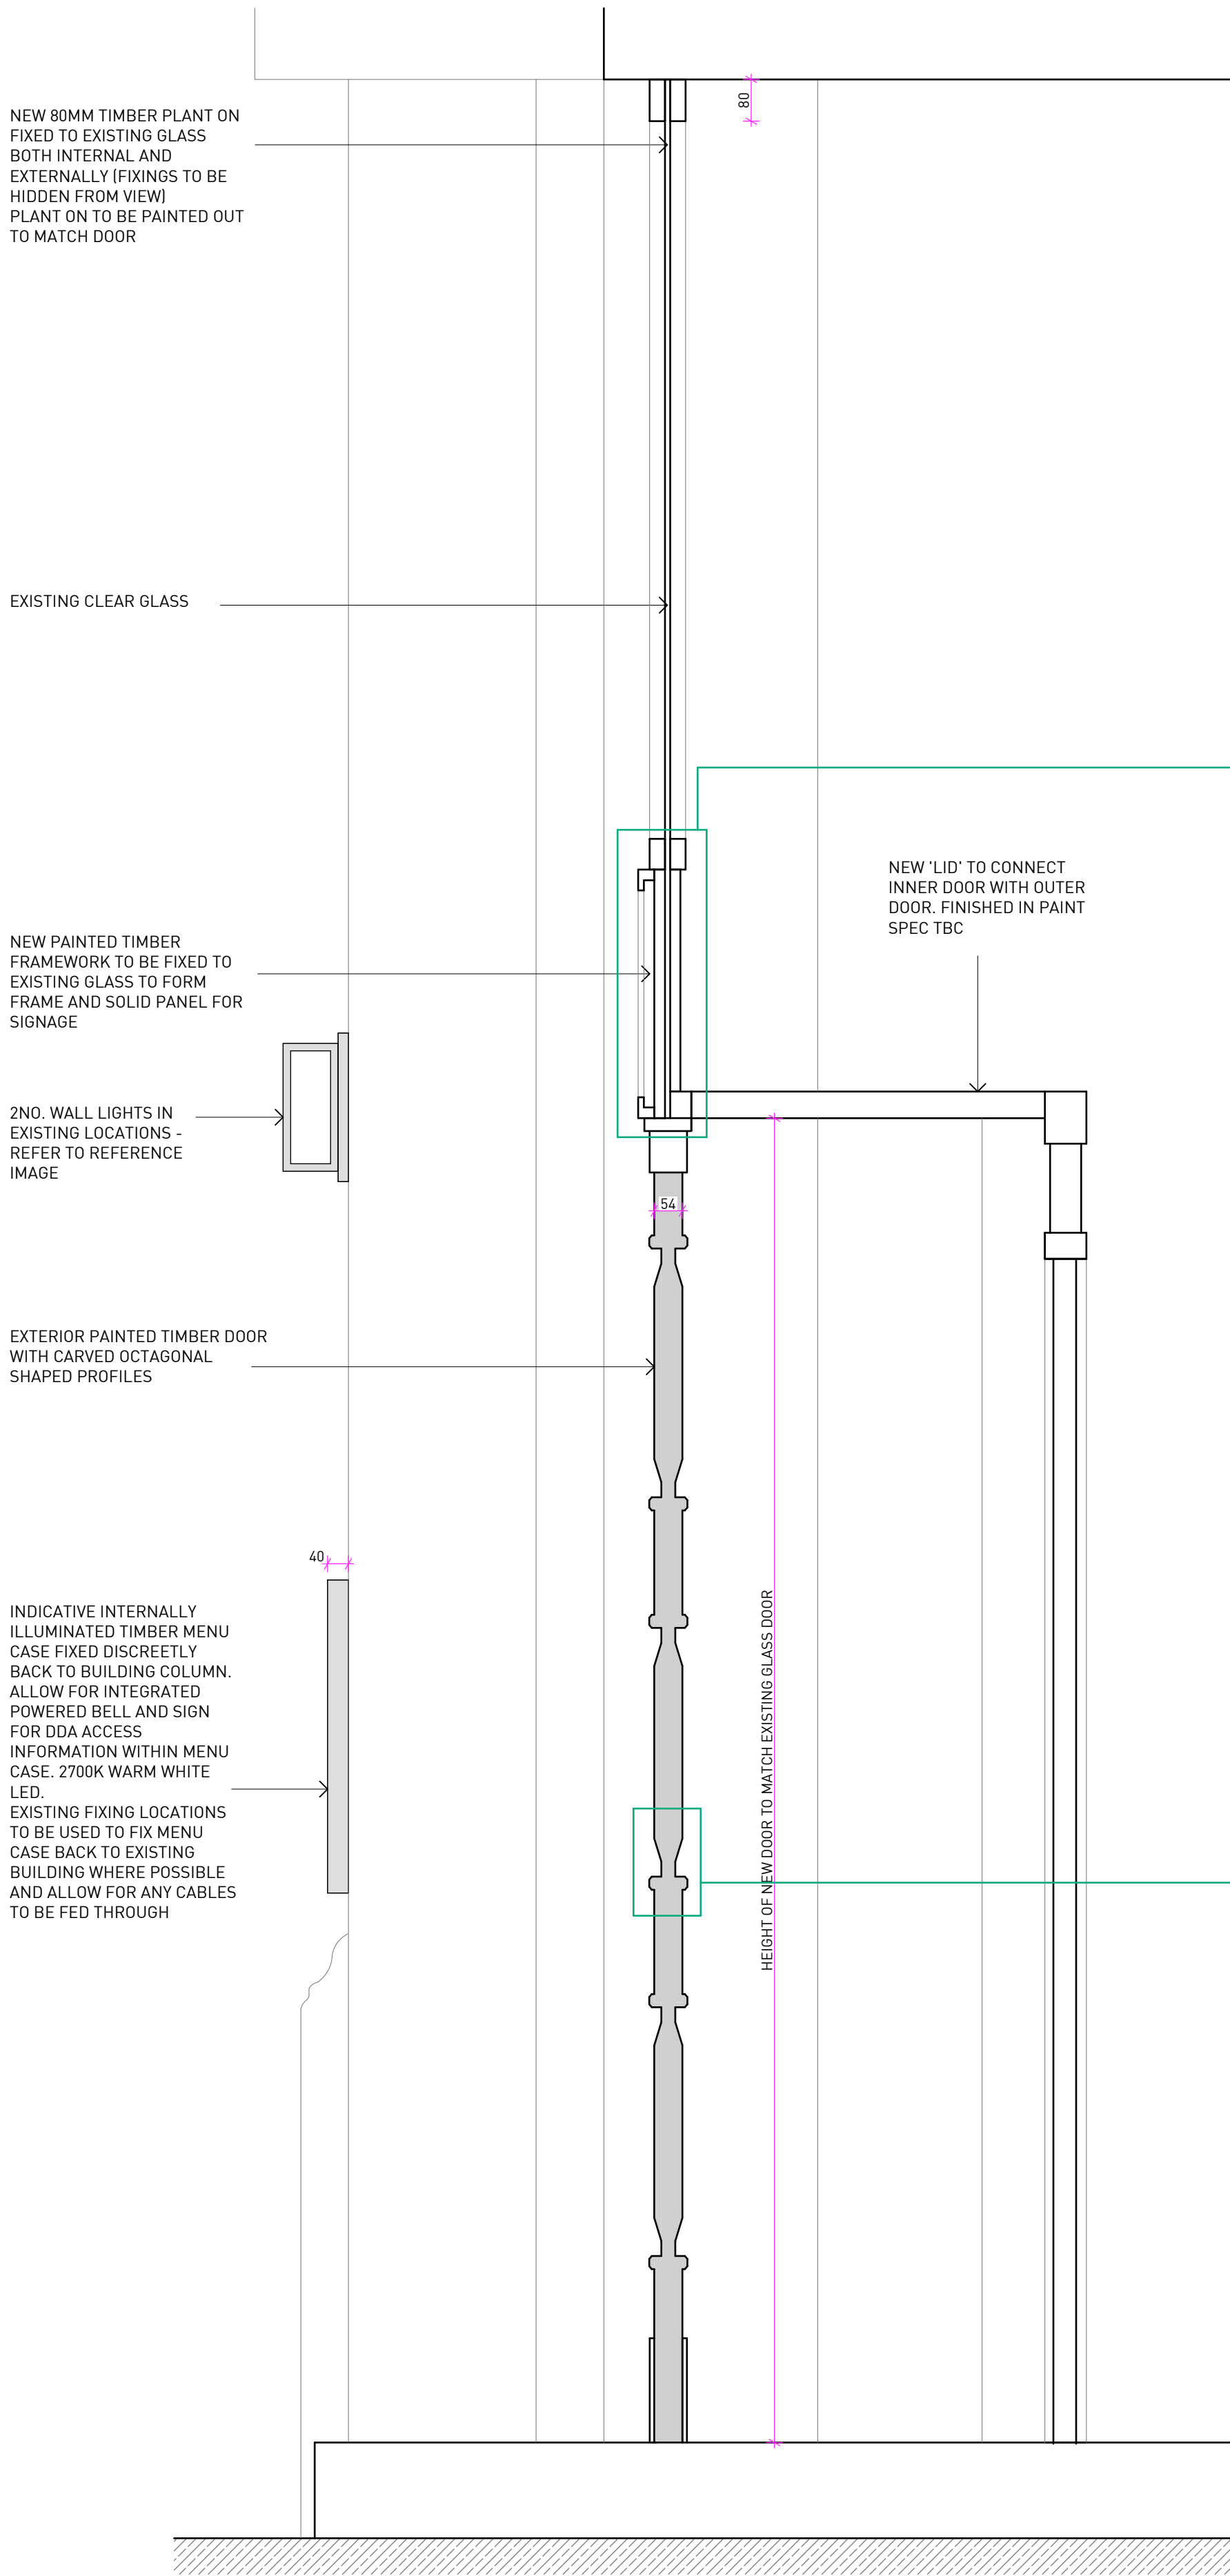


PROPOSED SECTION THROUGH ENTRANCE DOOR - 1:10

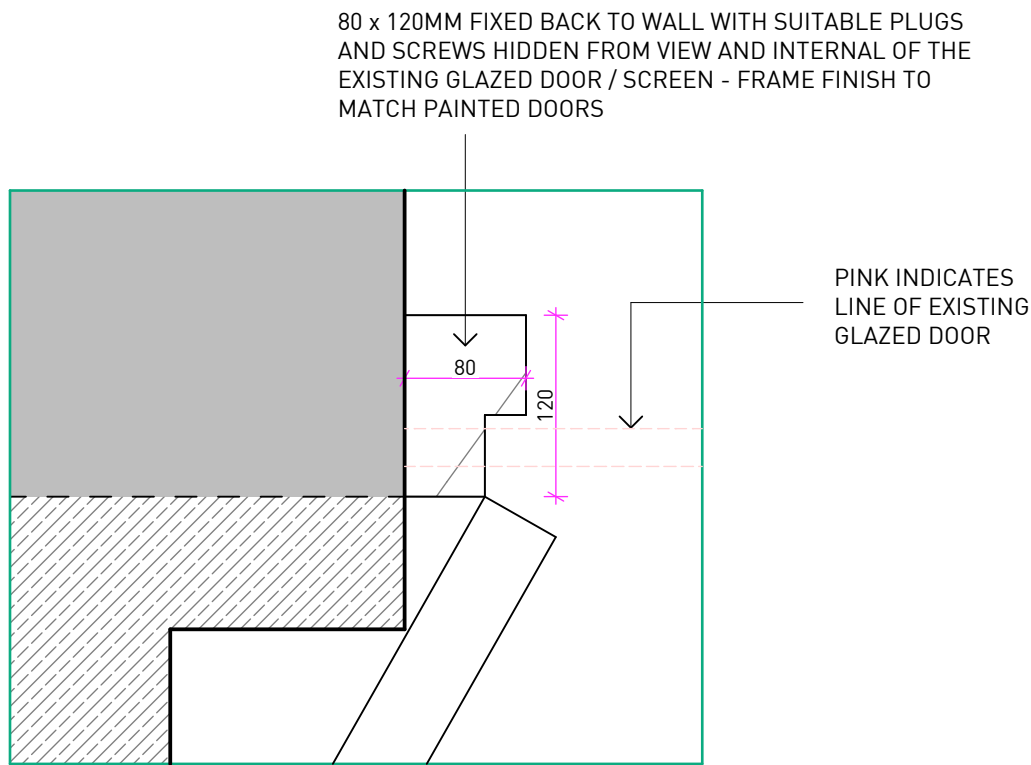


DETAIL 01 - 1:5

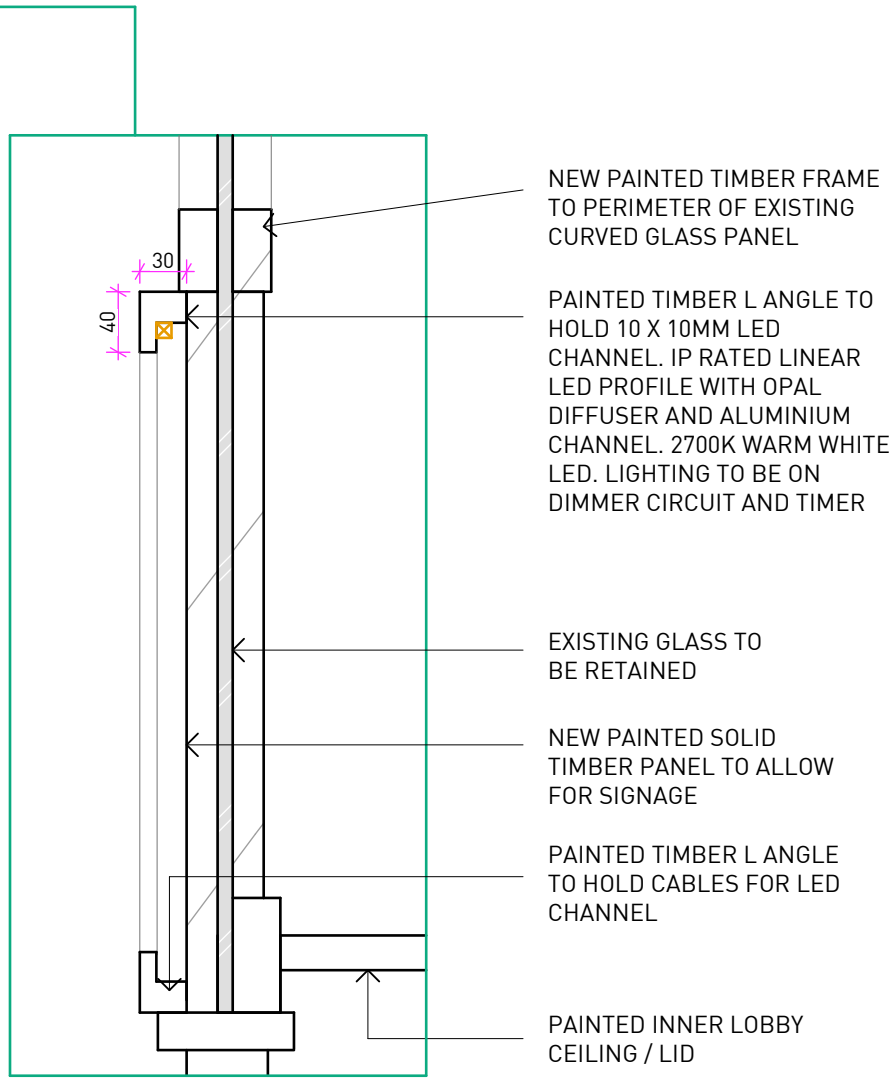

DETAIL 02 - 1:5

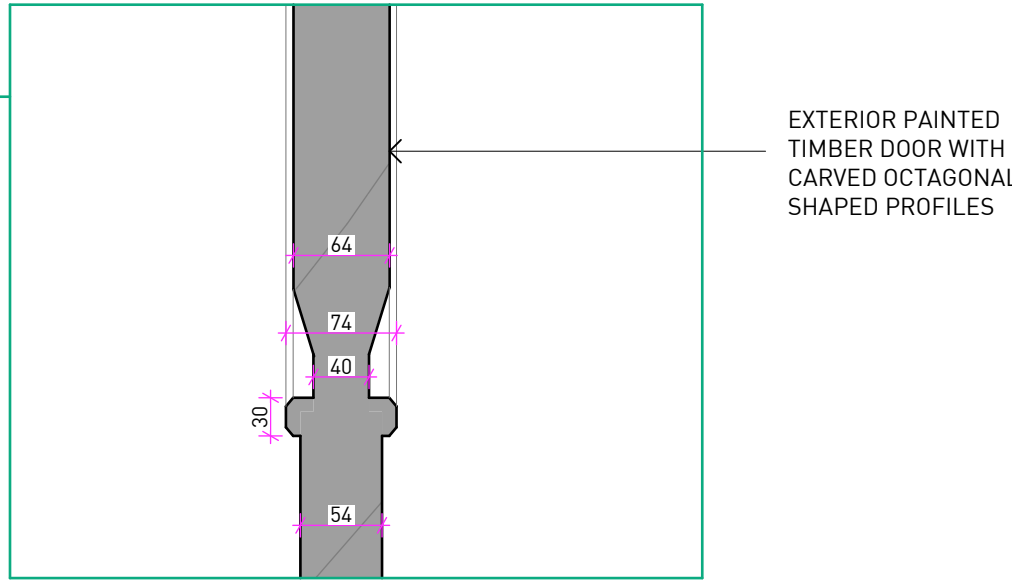

DETAIL 03 - 1:5

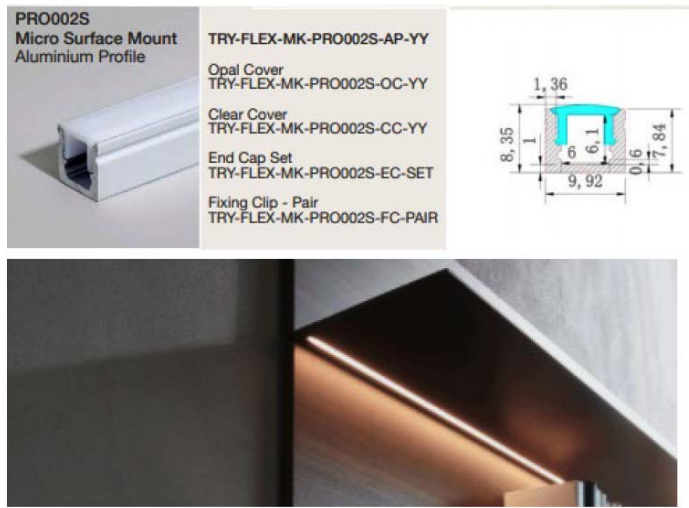

LED DETAIL
SPEC: TRYKER - ADDER 180 IP LED SURFACE



EXTERNAL ENTRANCE SKETCH VIEW - DOORS CLOSED



EXTERNAL ENTRANCE SKETCH VIEW - DOORS OPEN

1. THE DRAWINGS SHOW DESIGN INTENT ONLY AND SHOULD NOT BE RELIED ON FOR CONSTRUCTION.
2. ALL DIMENSIONS TO BE CHECKED ON-SITE PRIOR TO CONSTRUCTION OR PRODUCTION. CONSTRUCTION DETAILS TO BE CONFIRMED BY CONTRACTOR/MANUFACTURER BY SUBMITTING SHOP DRAWINGS FOR DESIGNER'S APPROVAL.
3. ALL DIMENSIONS ARE IN MM UNLESS OTHERWISE NOTED.
4. DESIGN/DRAWING IS NOT TO BE SCALED FOR PRODUCTION AND CONSTRUCTION PURPOSES.
5. ALL DISCREPANCIES AND OMISSIONS ON-SITE MUST BE REPORTED FOR COMMENTS OR APPROVAL BY THE DESIGNER AND/OR CLIENT PRIOR TO COMMENCING WORK.
6. ALL ELECTRICAL LIGHTING, HVAC AND PLUMBING ISSUES TO BE REFERRED TO ENGINEER'S DRAWINGS AND SPECIFICATIONS.
7. ALL PROPOSALS ARE SUBJECT TO APPROVAL BY STATUTORY AUTHORITIES AND ANY NECESSARY ALTERATIONS SHOULD BE MADE TO COMPLY WITH STATUTORY REQUIREMENTS.
8. ALL DESIGN CONCEPTS AND DRAWINGS ARE THE PROPERTY OF OTHER SIDE STUDIO LTD AND ARE COVERED BY COPYRIGHT. NO REPRODUCTIONS, ADAPTATIONS AND/OR COPIES MAY BE MADE WITHOUT WRITTEN PERMISSION OF OTHER SIDE STUDIO LTD.

PLANNING:
ENTRANCE DOOR
DETAILS 2/2

PROJECT NO.
23-161

DRAWING NO.
JD-03

SCALE
1:10

REV.
D

SHEET SIZE
A1

BLACKLOCK

FREETRADE EXCHANGE, 37 PETER ST, WOR, M2 5GB

PLANNING

REV.	DATE	COMMENT
/	06/02/24	FIRST ISSUE
A	14/02/24	UPDATED TO SUIT COMMENTS
B	19/02/24	UPDATED TO SUIT COMMENTS
C	29/02/24	UPDATED TO SUIT COMMENTS
D	15/03/24	UPDATED TO SUIT COMMENTS

OTHER SIDE

GRAFTON HOUSE

67 LOUGHBROUGH ROAD,
WEST BRIDGFORD, NOTTINGHAM, NG2 7LA

STUDIO @ OTHERSIDE.CO.UK