


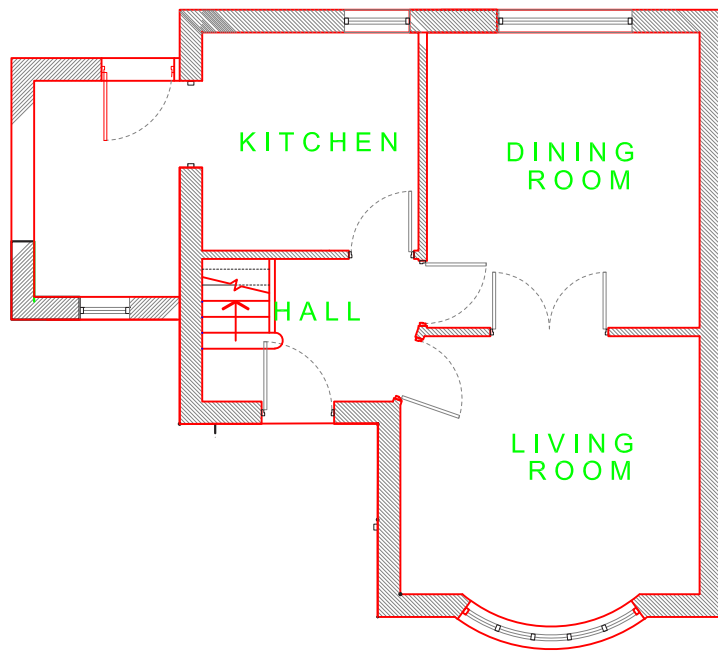


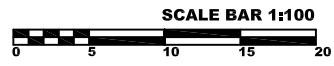

EXISTING GROUND FLOOR PLAN

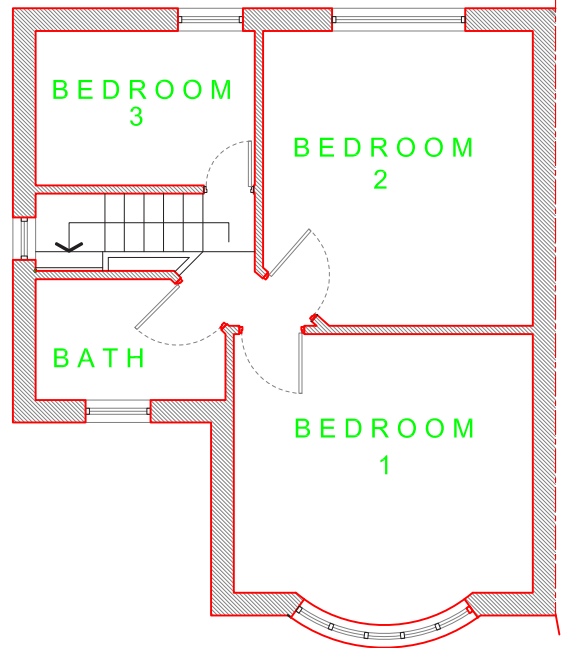

EXISTING FIRST FLOOR PLAN

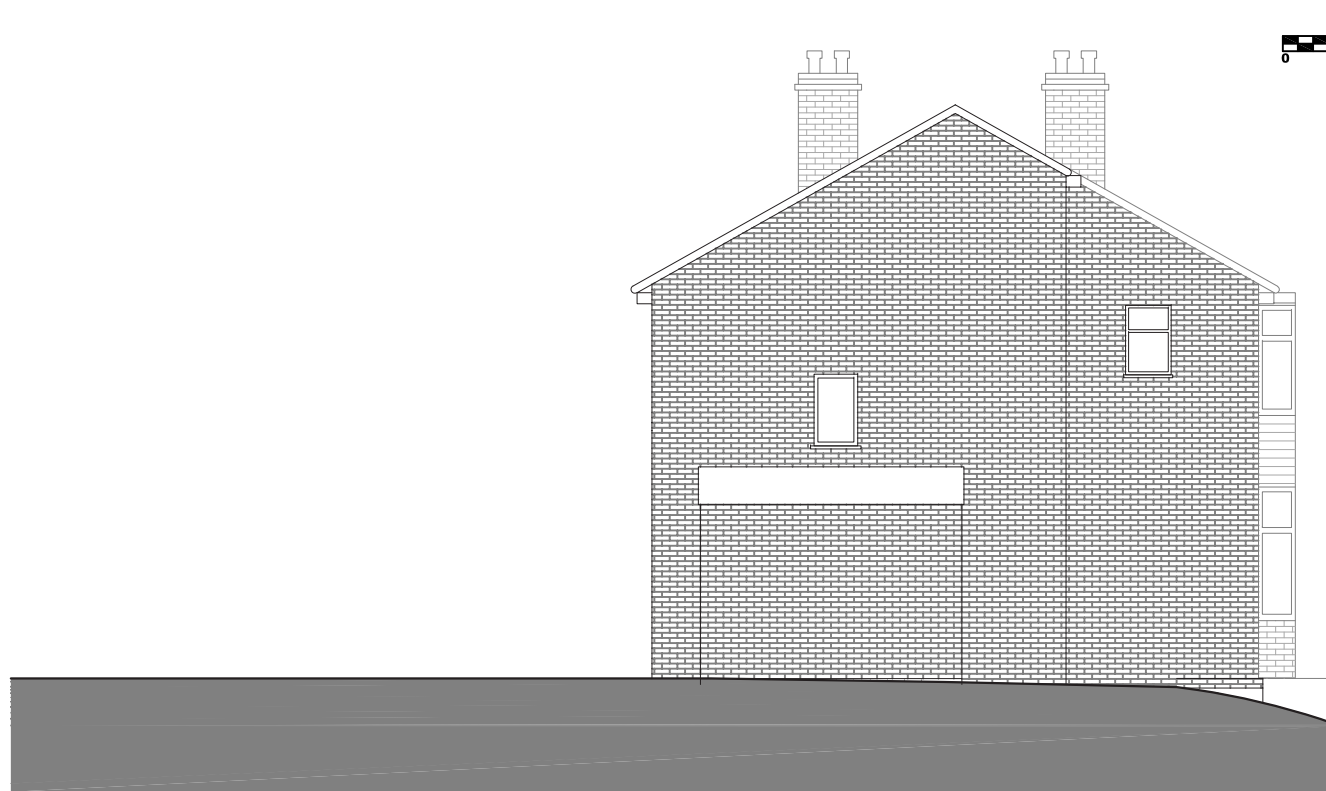

EXISTING SIDE ELEVATION


SCALE BAR 1:100
0 5 10 15 20




EXISTING FRONT ELEVATION



EXISTING SIDE SECTION

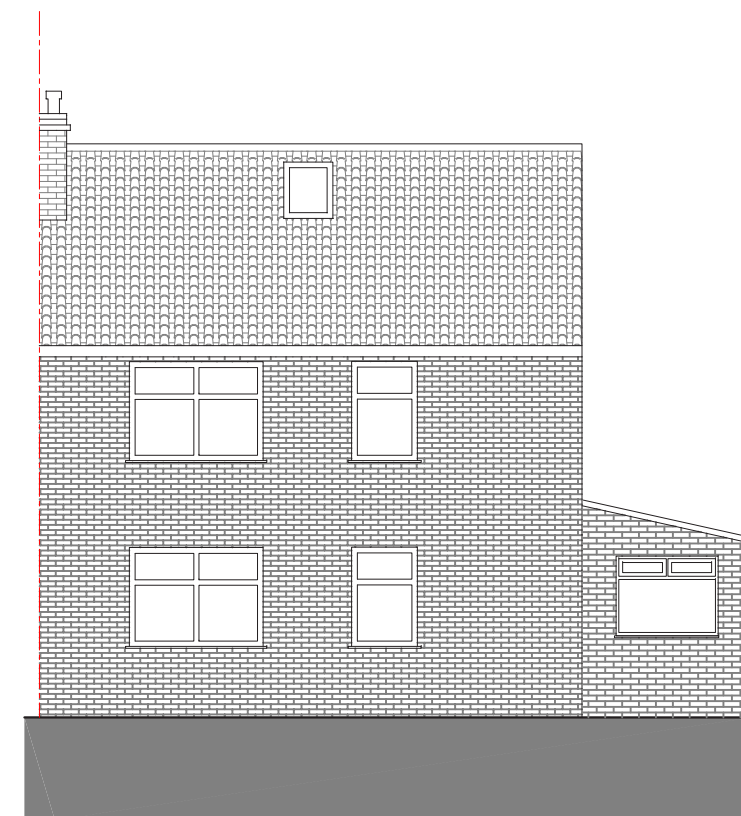


EXISTING REAR ELEVATION

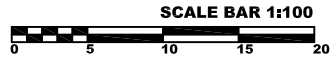

REAR GARDEN



Garage to be demolished

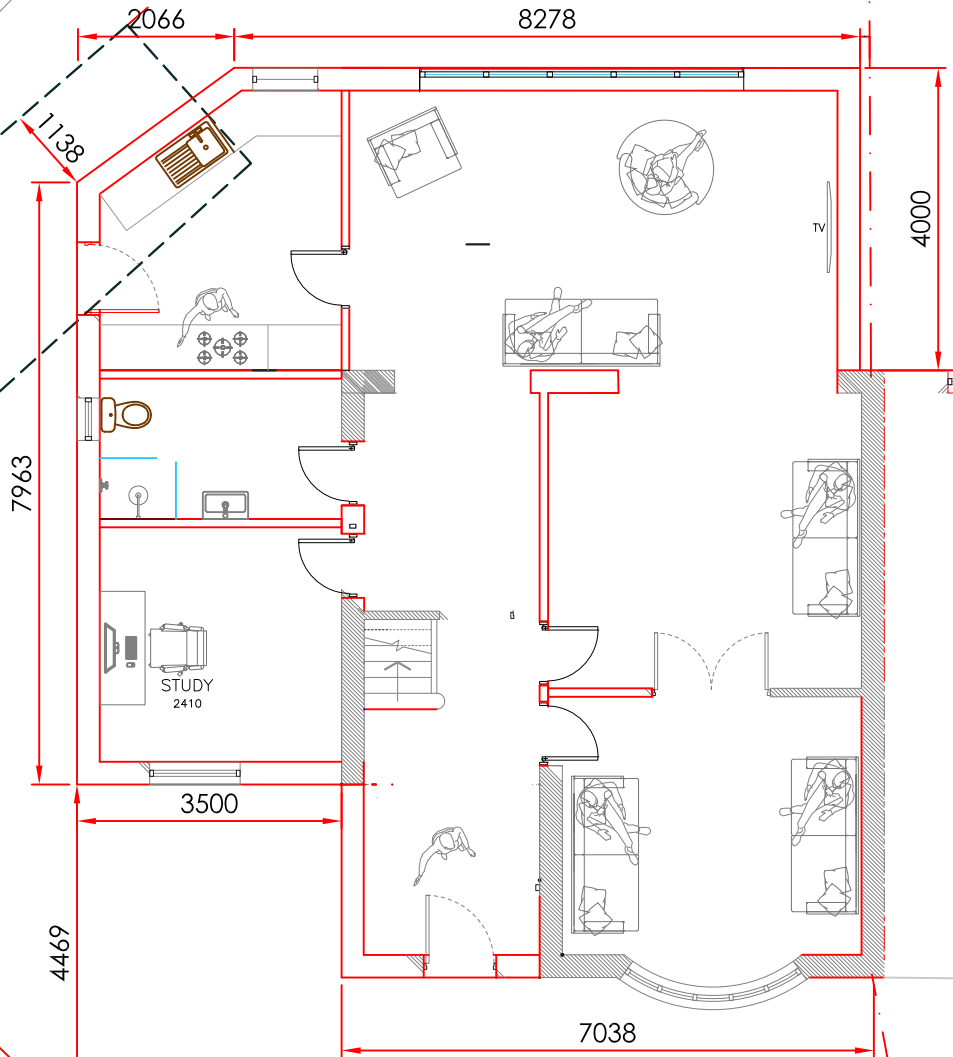

PROPOSED GROUND FLOOR PLAN

FRONT GARDEN

18 Boardman Road
Proposed Ground Floor Plan
Scale: 1:100 @ A4

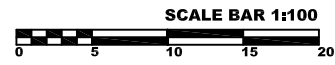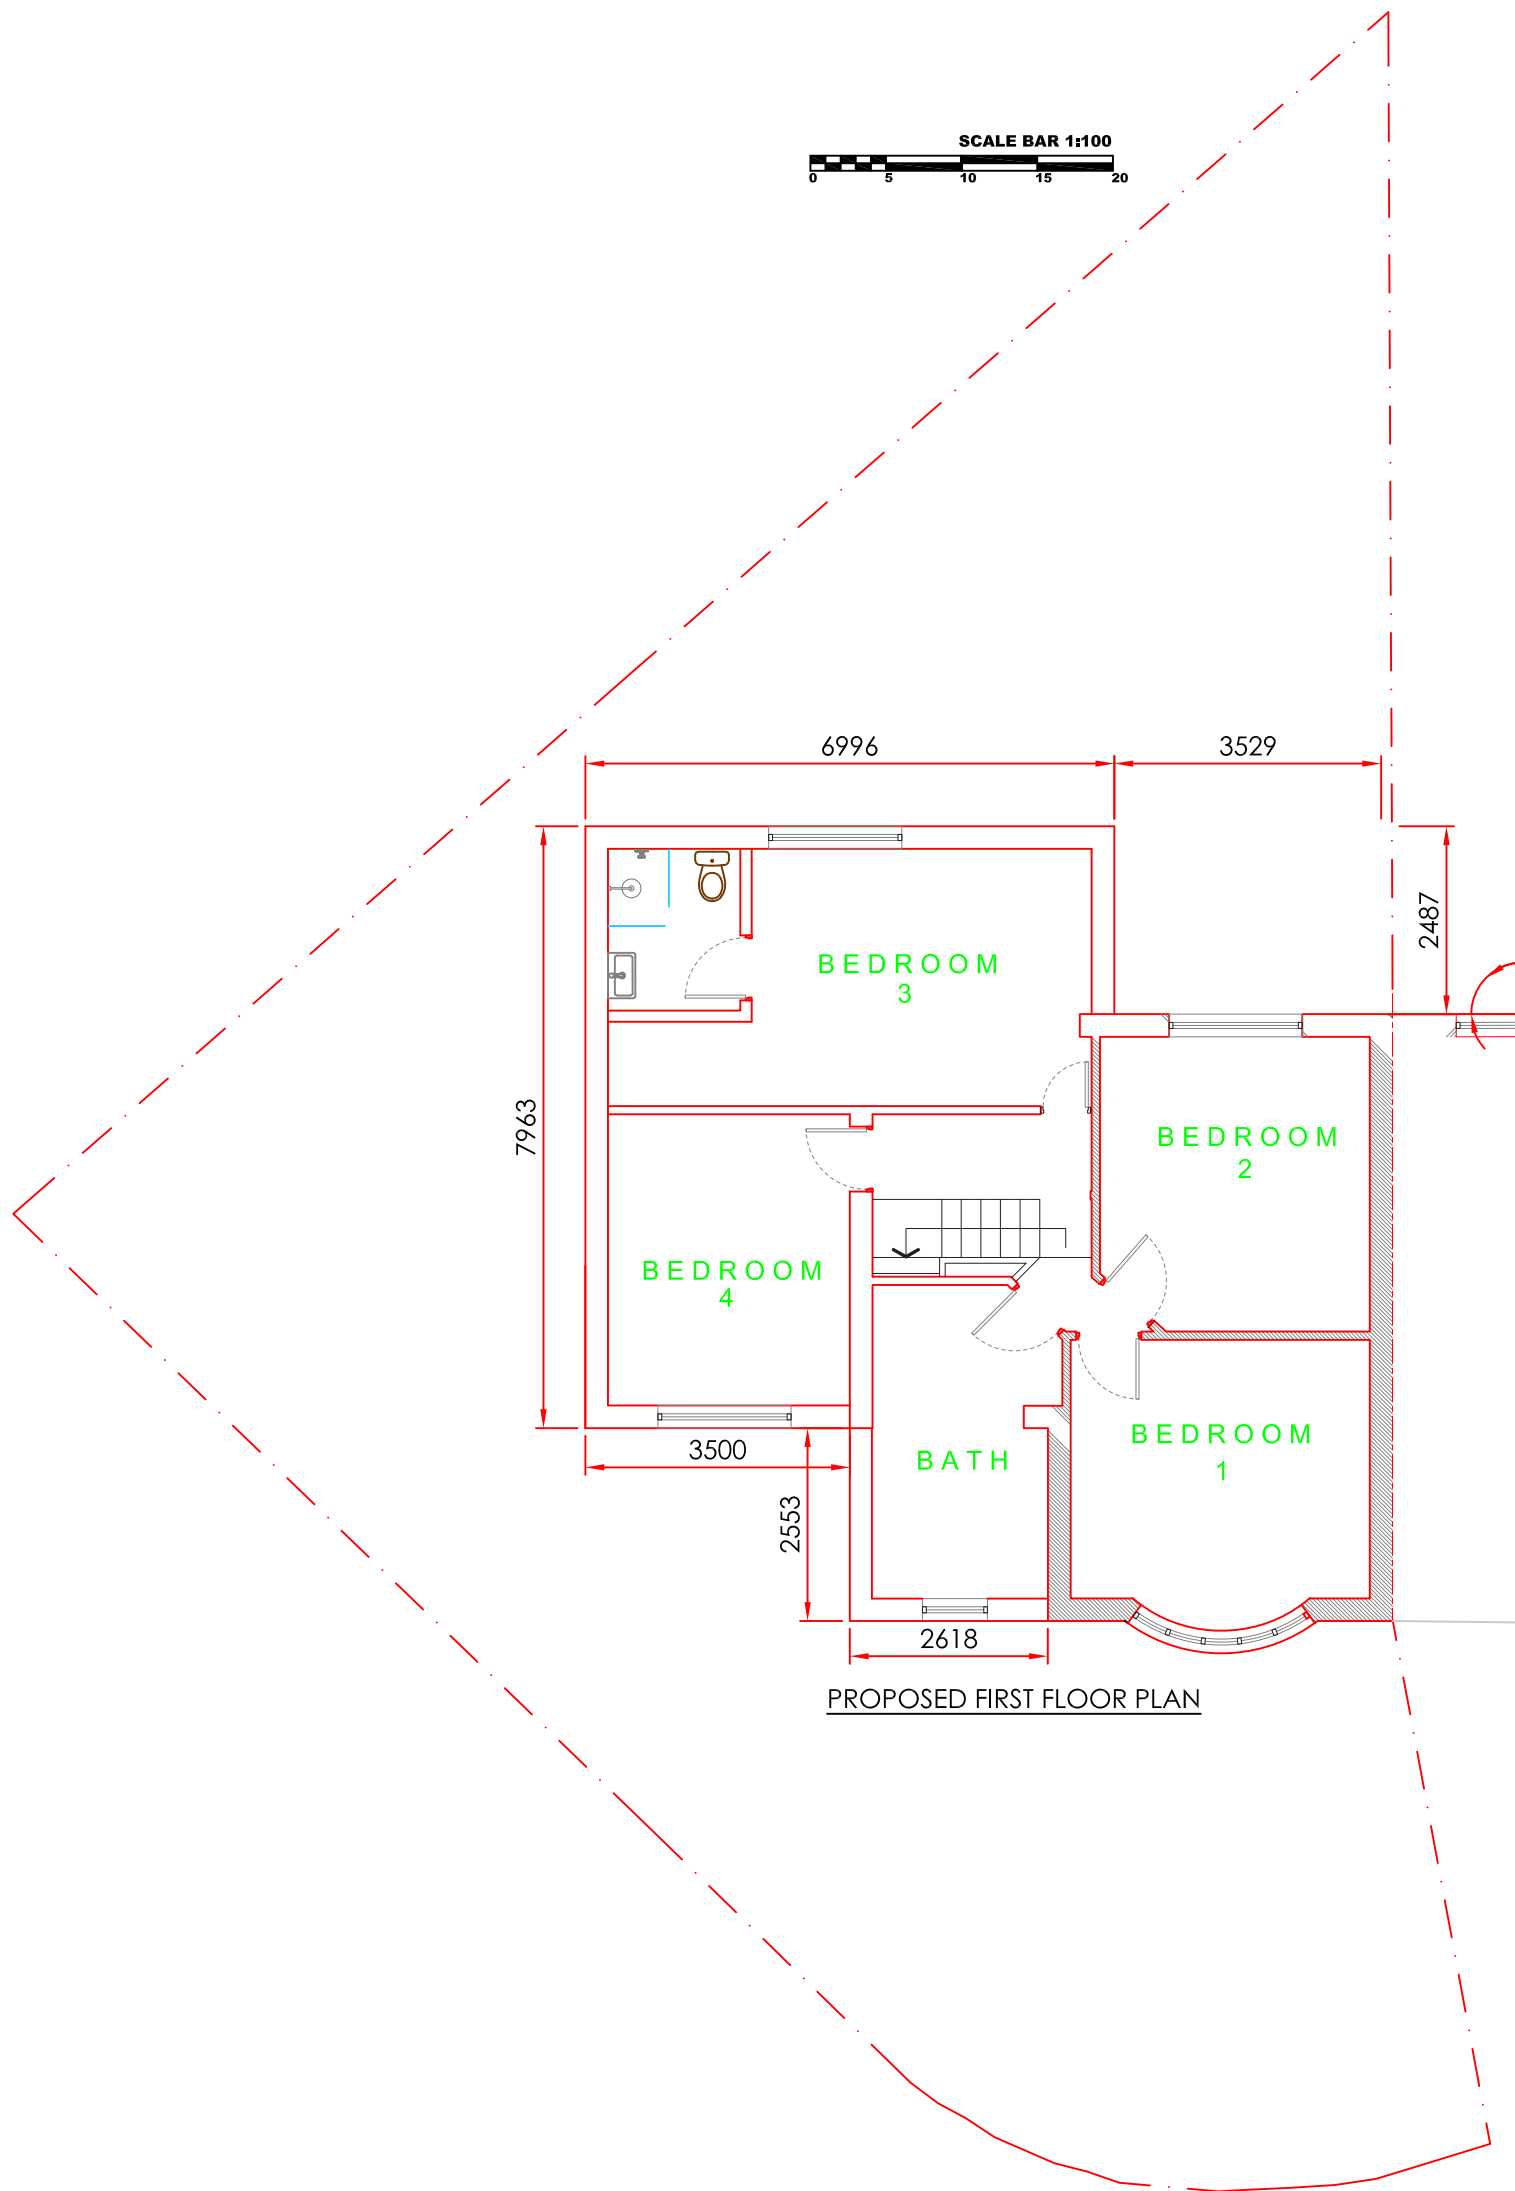

PROPOSED FIRST FLOOR PLAN

18 Boardman Road
Proposed First Floor Plan
Scale: 1:100 @ A3

