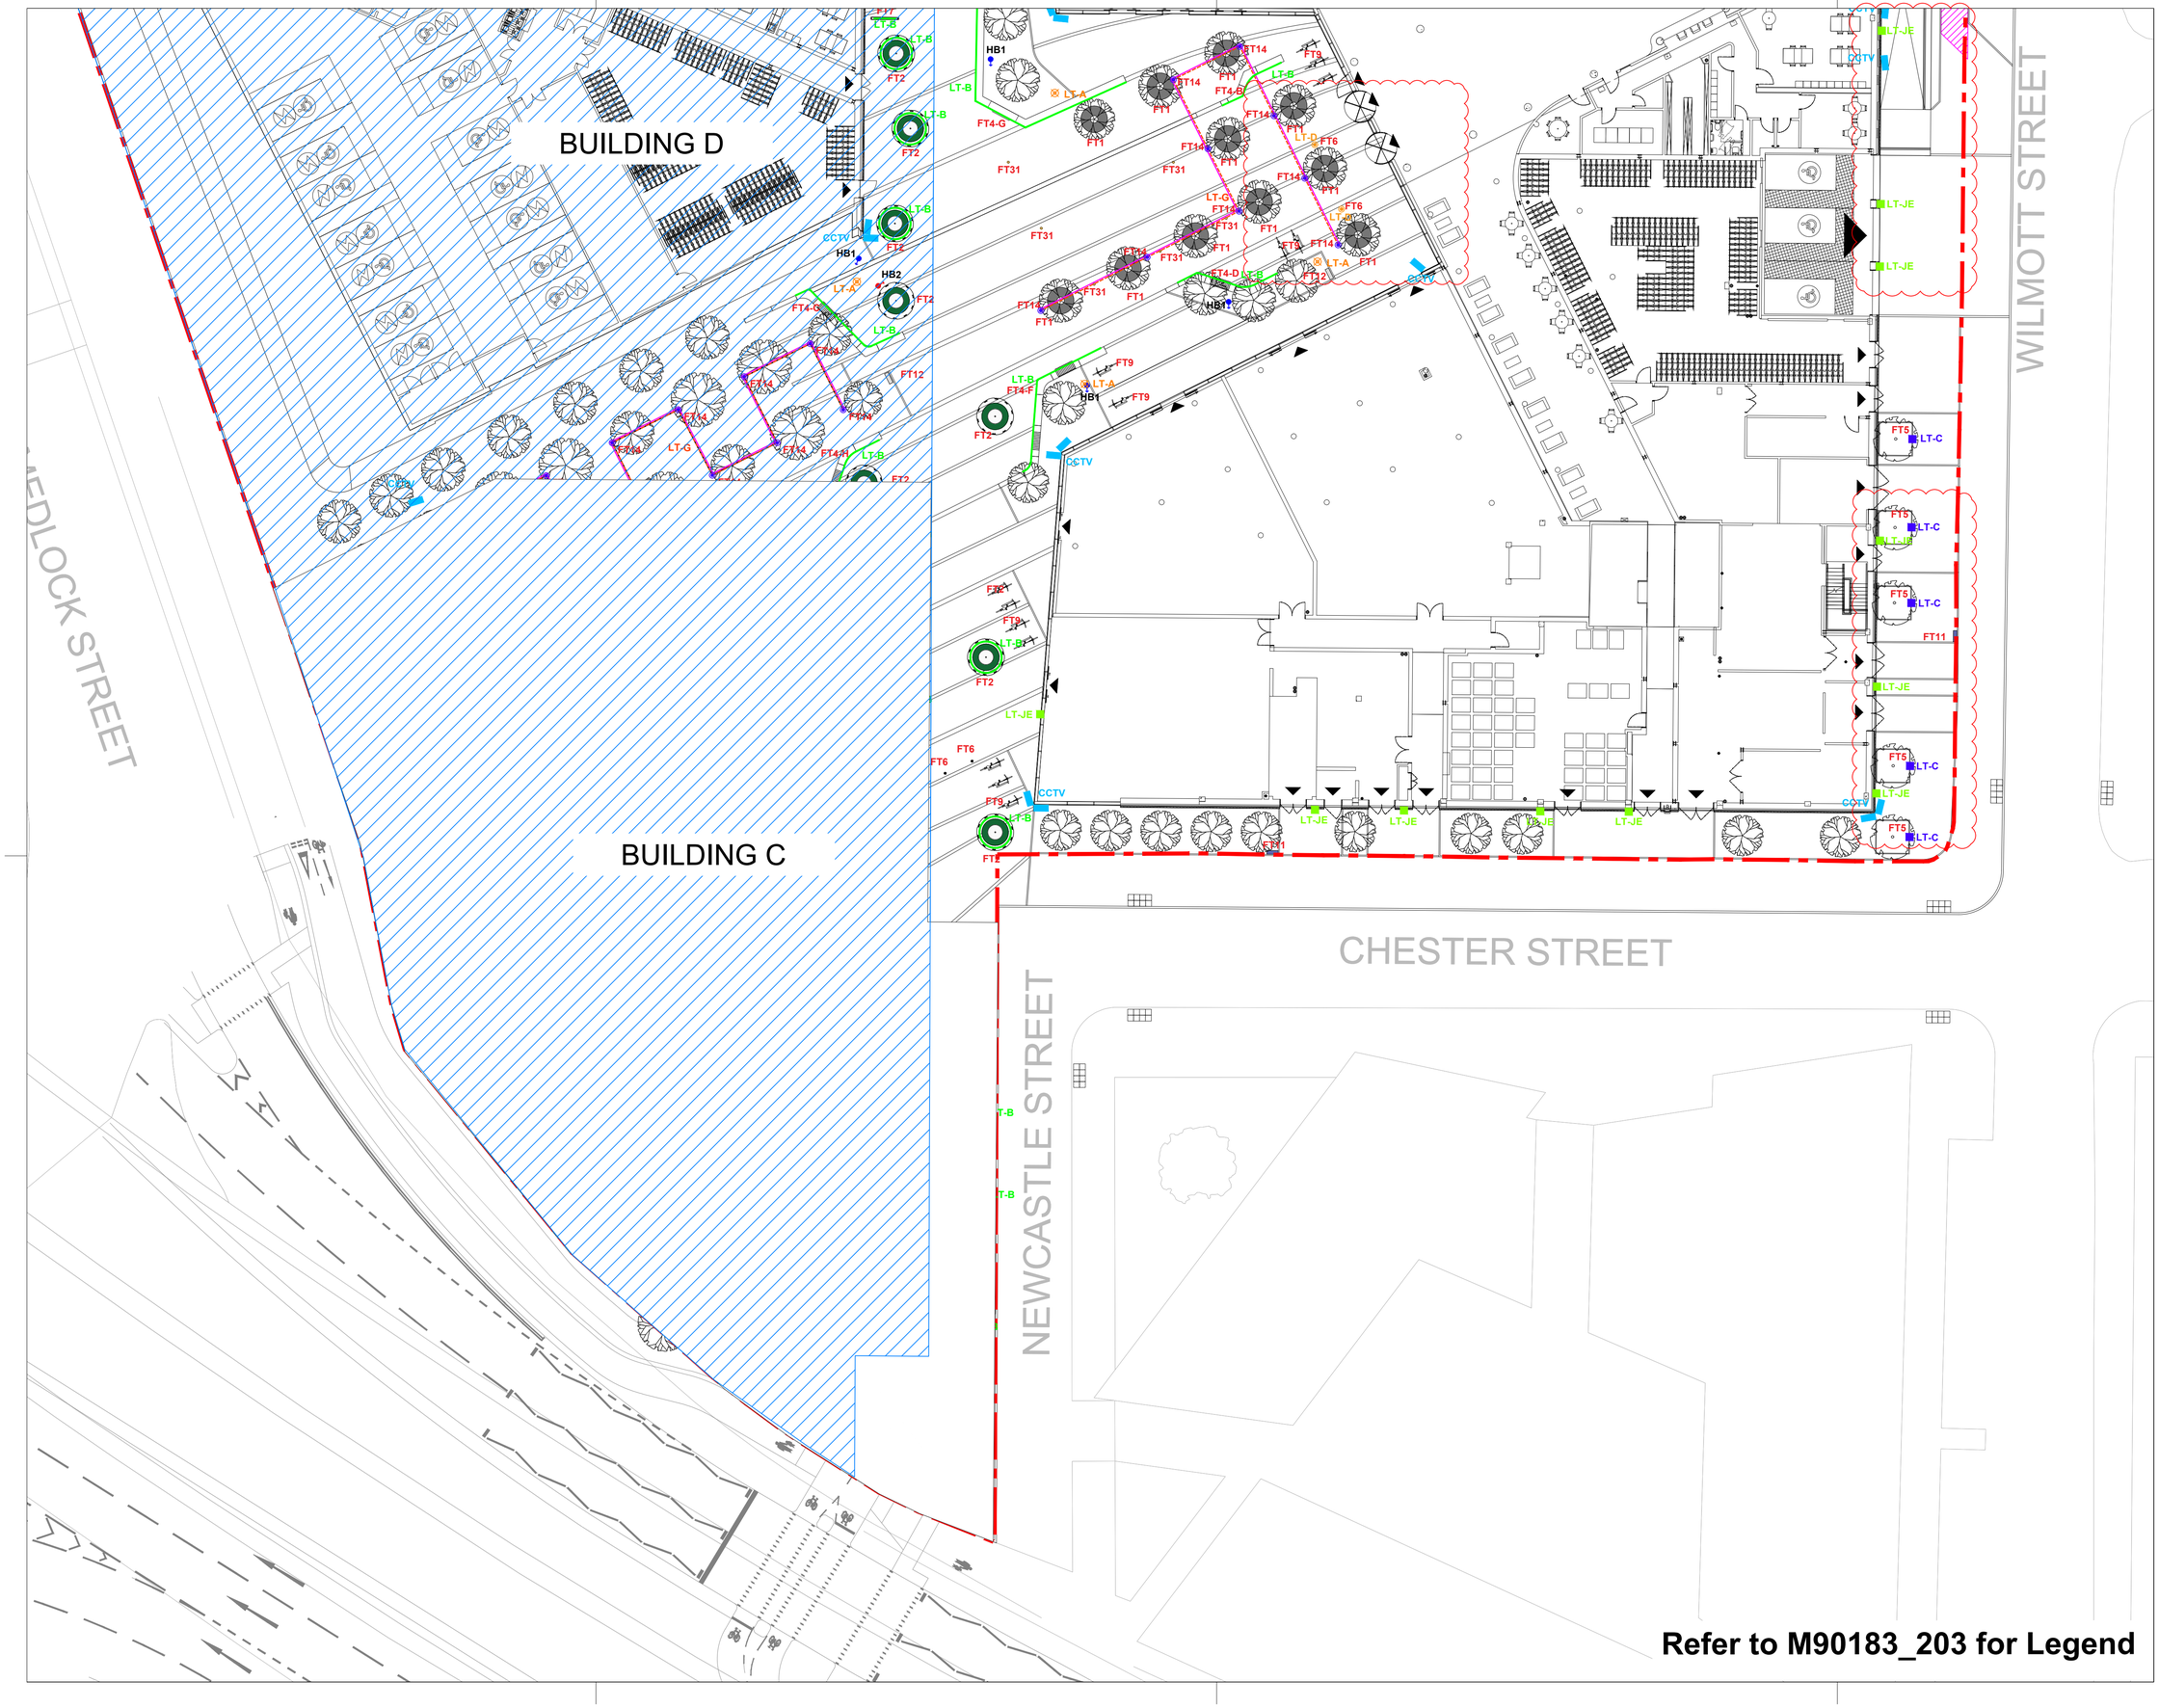

NOTES

1. This drawing is to be read in conjunction with all other drawings and specifications.
2. Do not scale off this drawing. Written dimensions to be taken only.
3. Any discrepancies found between this drawing and other drawings and specifications in the construction documents must be referred to the Landscape Architect prior to work commencing.
4. This drawing must not be copied in whole or in part without prior written consent of Optimised Environments Ltd.
5. Survey information is based upon aspect surveyors Topographical as Survey.

CDM INFORMATION

KEY PLAN

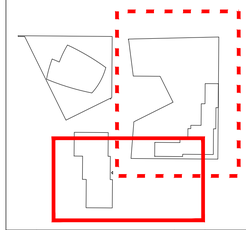

Issue	Revision	Initial	Date
09	BOLLARD ADDED & LIGHTING & WINDBAFFLE UPDATED	SB	17.05.24
08	FULL GF PACK ISSUE	AH	04.03.24
07	REVISED ADOPTED PAVING	CO	26.02.24
06	Revised FT4 names	CO	19.01.23
05	REINSTATED TREES AND FT UPDATED	SB	23.08.23
04	Revised Layout and FT	SB	03.08.23
03	Revised Bollards	CO	19.07.23
02	Revised Bollards	CO	19.06.23
01	Lighting and CCTV Added	CO	27.04.23
-	STAGE 4	CO	24.02.23

optimised environments

optimised environments ltd

EDINBURGH 2nd Floor | Quartermile Two | 2 Lister Square | Edinburgh | EH3 9GL
t: 0131 221 5920 w: optimisedenvironments.com

LONDON Warnford Court | 29 Throgmorton Street | London | EC2N 2AT
t: 020 79474062 | w: optimisedenvironments.com

MANCHESTER 13 Swan Street | Manchester | M4 5JJ
t: 0161 696 7550 | w: optimisedenvironments.com

Optimised Environments Ltd. Registered in Scotland SC404856
Registered address: 2nd Floor | Quartermile Two | 2 Lister Square | Edinburgh | EH3 9GL

Client
Downing Living (Manchester) Ltd

Project
PLOT 11 FIRST STREET SOUTH
Manchester

Drawing Title
BUILDING AB
FURNITURE PLAN
Sheet 2 of 2

Scale Bar 2m 4m 6m 8m 10m

North

Scale:	**1:200@A1**	Date:	**Jan 2022**
By:	**CO**	Status:	**CONSTRUCTION**
Checked:	**AW**	Approved:	**AW**

Drawing Number	Rev
M90183_AB_L205	**09**

Computer File: R:\Projects\2019\M90183_FirstStCAD\AUTOCAD\SHEETS\PHASE AB