


DO NOT SCALE THIS DRAWING. IF IN DOUBT ASK

NOTES

AO

LEGEND

- Ø33.25 DENOTES PROPOSED LEVEL
- +32.95 DENOTES EXISTING LEVEL
- D/K DENOTES DROP KERB WITH TACTILE PAVING
- G DENOTES ROAD GULLY
- /// DENOTES BITUMINOUS FINISH LIGHT DUTY
- /// DENOTES BITUMINOUS FINISH HEAVY DUTY
- DENOTES PAVED AREA
- DENOTES BITUMINOUS FINISH TO PEDESTRIAN AREAS
- /// DENOTES EXISTING SURFACING TO BE PLANED OFF TO A DEPTH OF 40mm. A SUITABLE BONDING AGENT SHOULD BE APPLIED TO BITUMINOUS BASE COURSE PRIOR TO LAYING 40mm SMA WEARING COURSE.

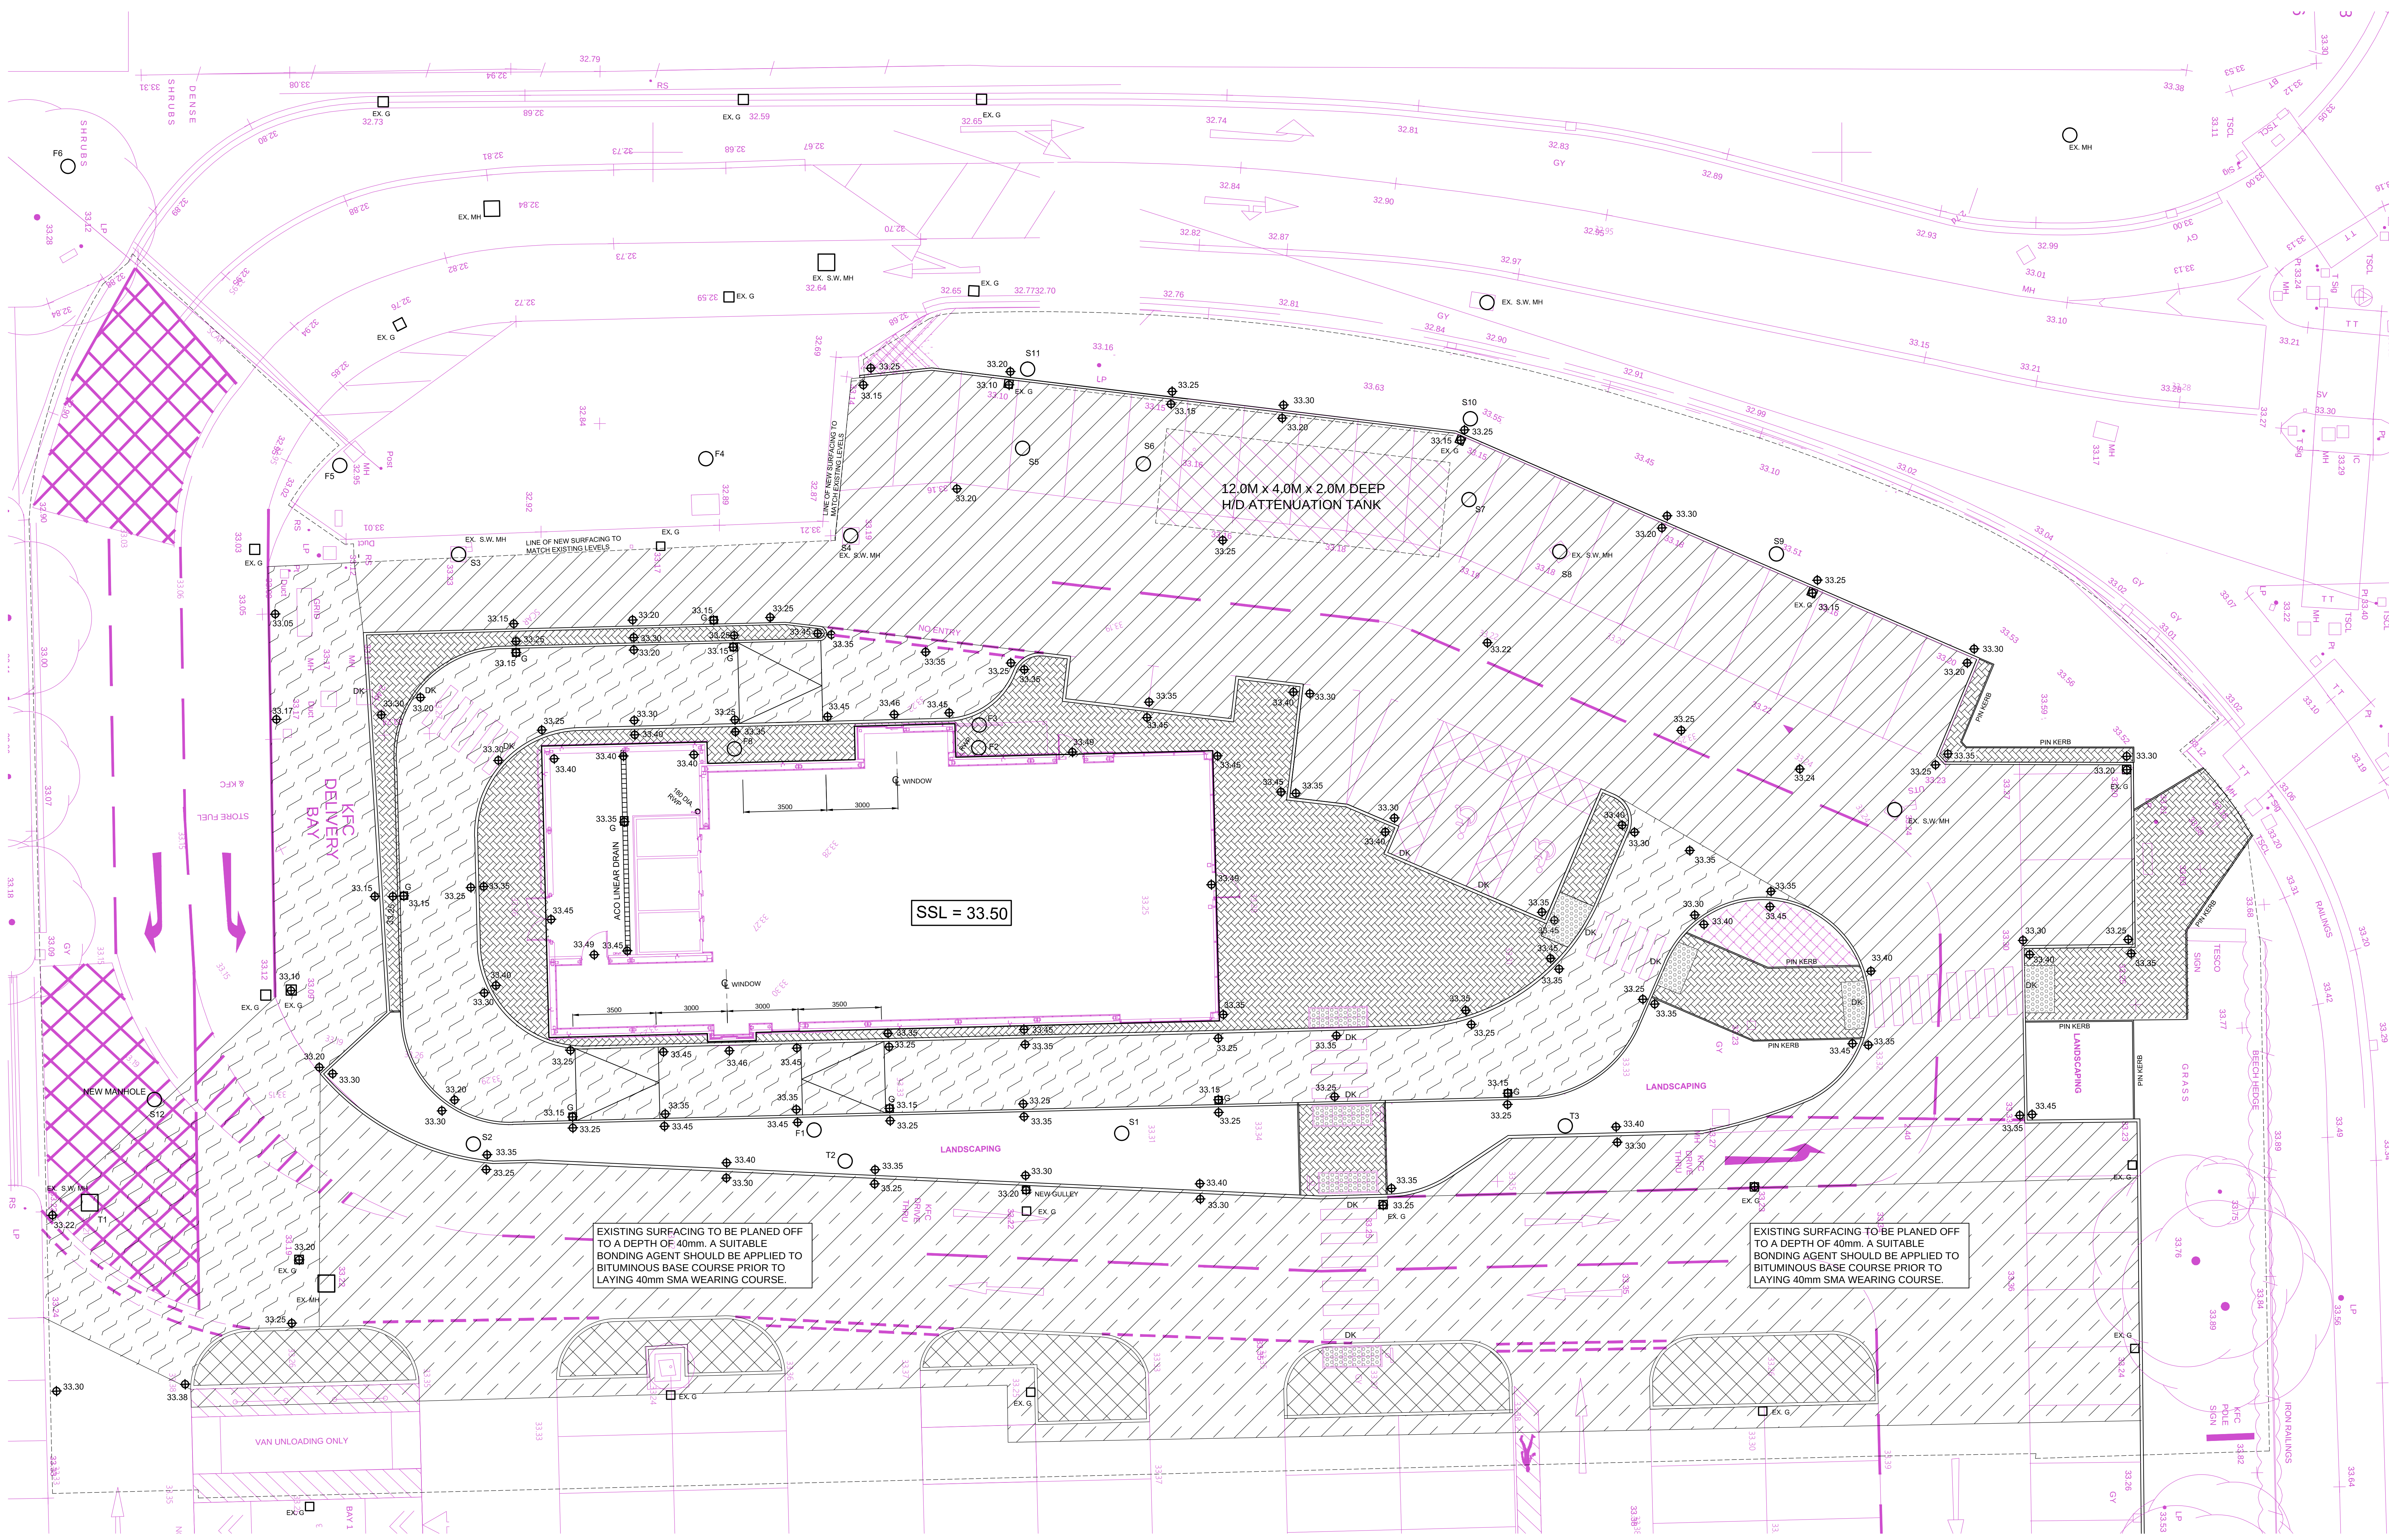

SITE LAYOUT PLAN (1:100)

D	SIZE & LOCATION OF ATTENUATION TANK REVISED	NC	APR 24
C	LOCATION OF MANHOLES MOVED TO SUIT.	NC	NOV 22
B	SIZE OF ATTENUATION TANK & LOCATION OF MANHOLES S6 & S7 REVISED.	NC	FEB 22
A	MH F1 MOVED TO AVOID CANOPY FOUNDATION.	NC	FEB 22
Rev.	Description	By	Date



Client CHICKEN CABINS LTD.

Site address KFC DRIVE THROUGH SECTION OF TESCO CAR PARK ALTRINCHAM ROAD, BAGULEY, MANCHESTER, M23 9TJ.

Stevenson Calam Associates CONSULTING ENGINEERS

ORNHAMS HALL, BOROUGHBRIDGE, NORTH YORKSHIRE, YO61 0JH. Telephone (01423) 520099 Facsimile (01423) 520029 Email: stevenson.calam@btconnect.com



EXTERNAL WORKS (SHEET 1 OF 2)

Project Manager/Checked	Drawn By	Scale	Date
GS	NC	AS SHOWN	FEB. 2022
Drawing Number	1747-4/3	Rev.	D