


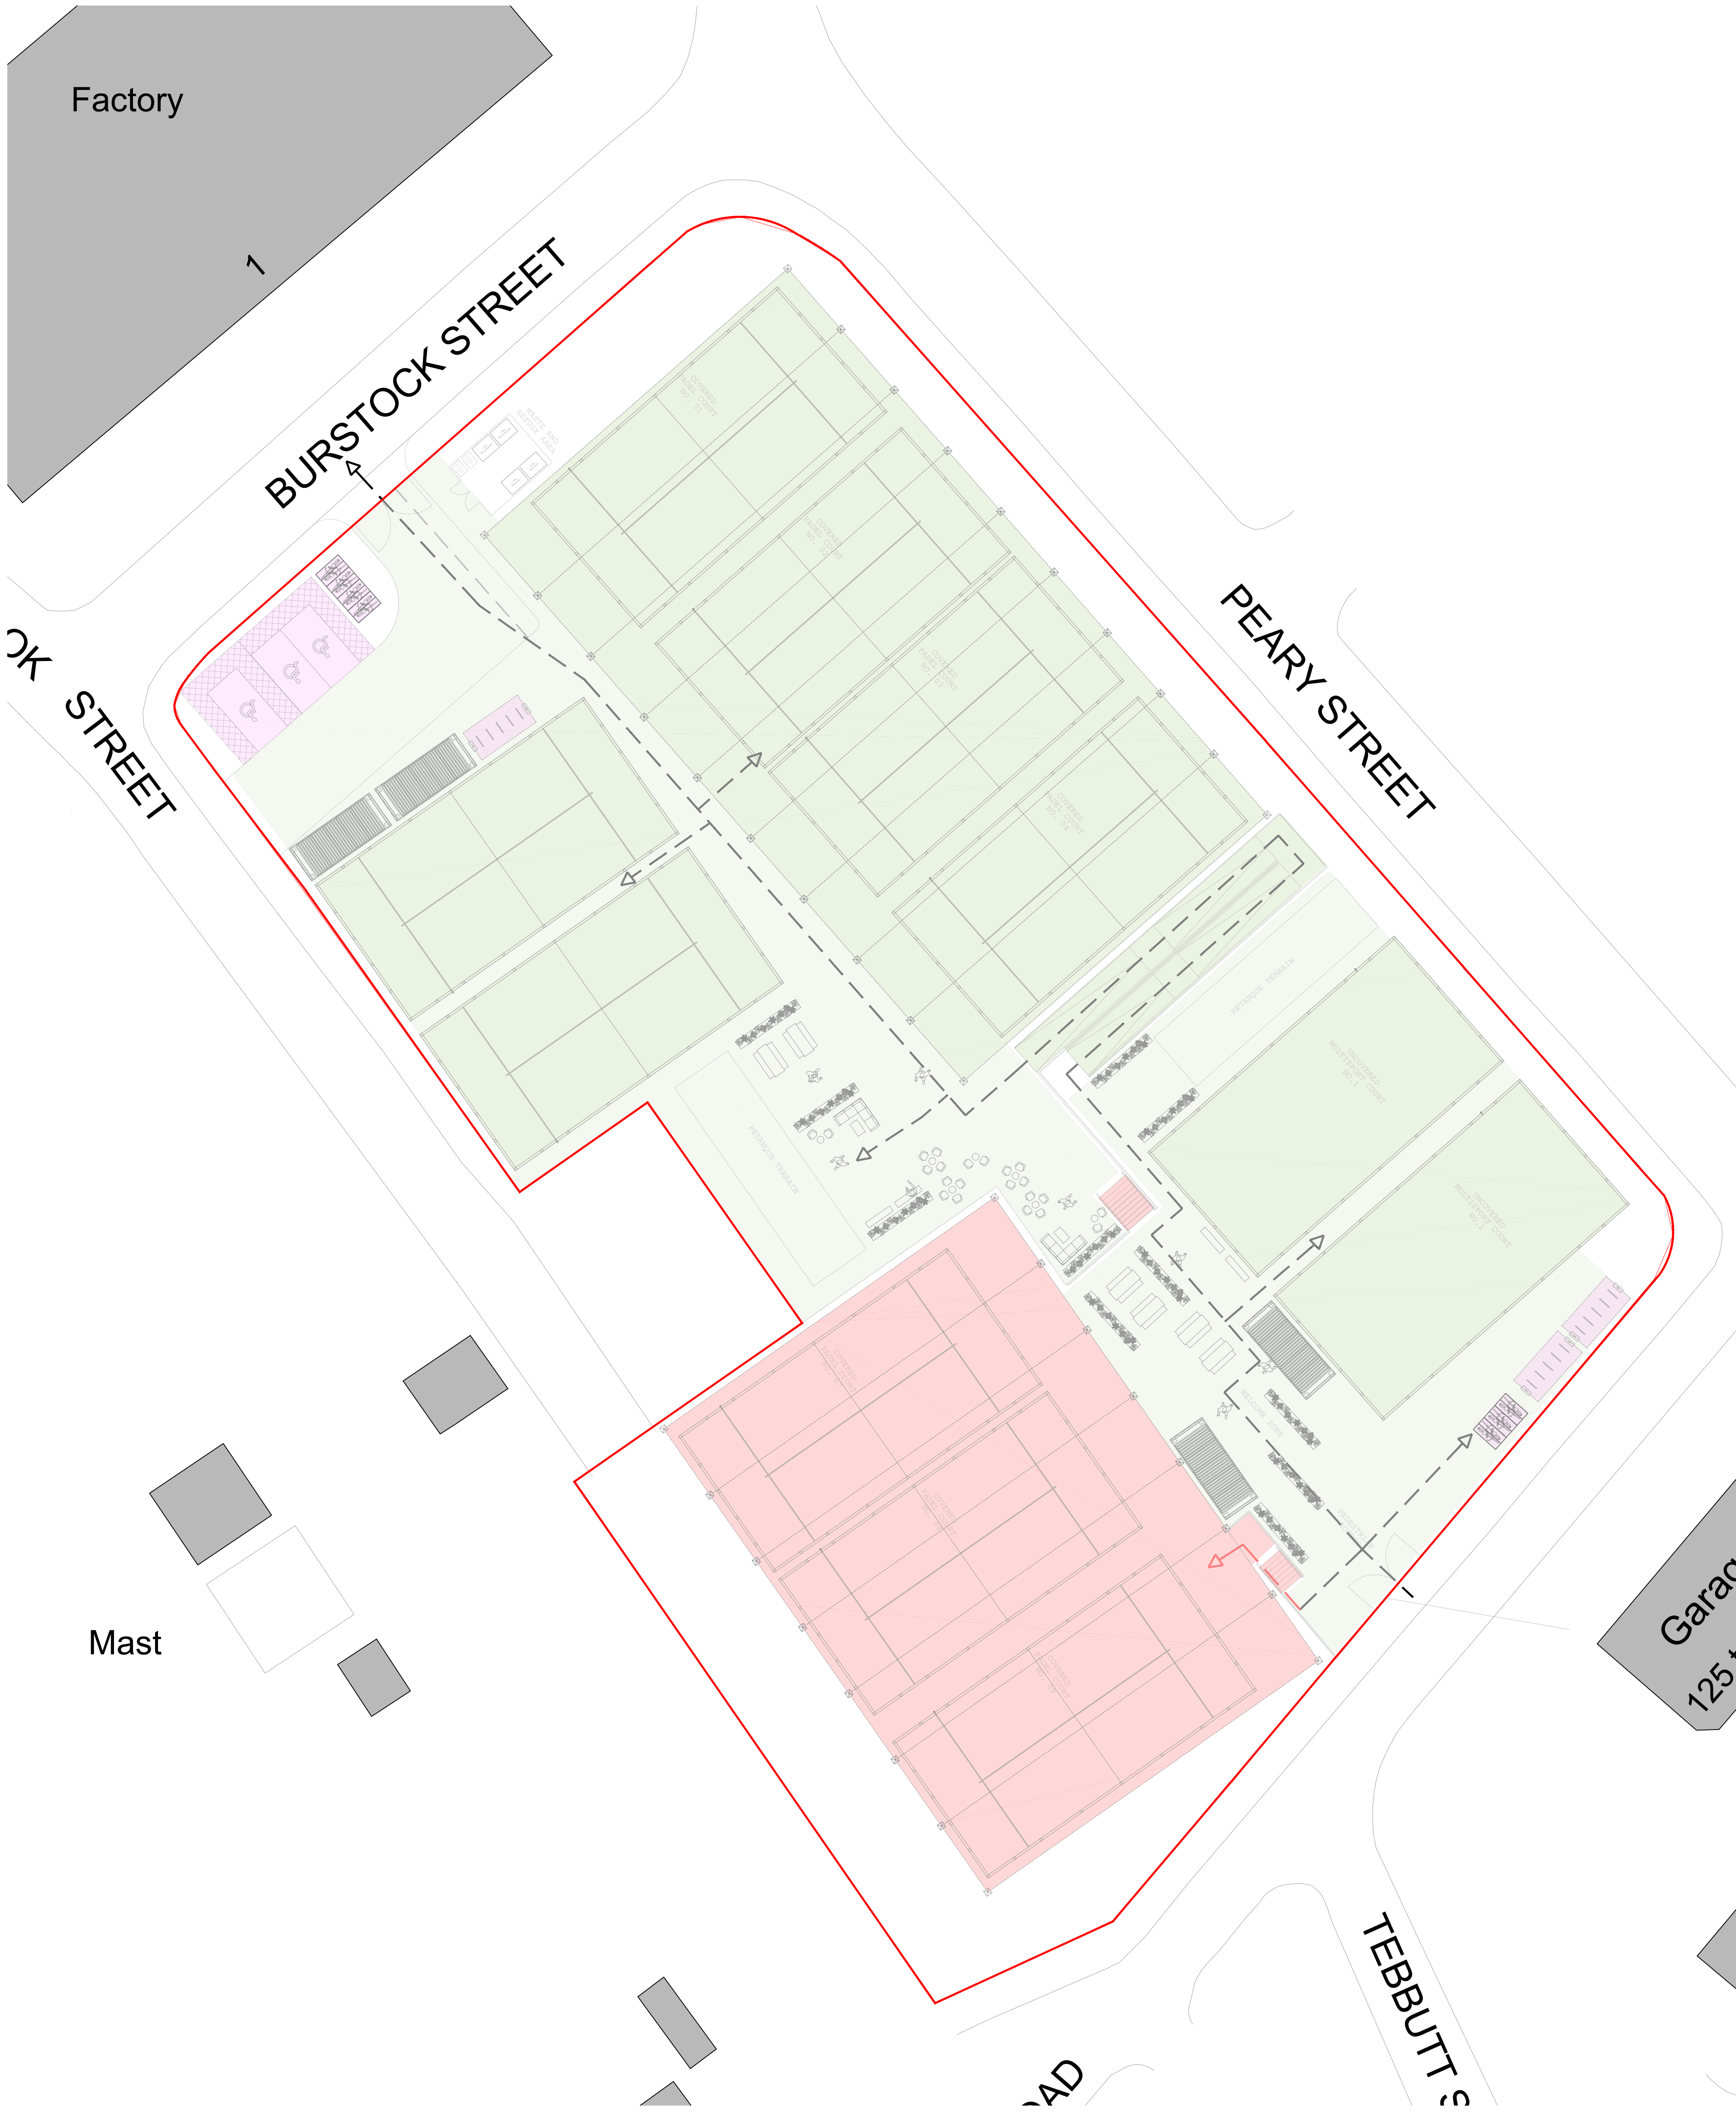

- STEPPED ACCESS ONLY TO COURTS DUE TO EXISTING SITE LEVELS & CONSTRAINTS
- STEP FREE ACCESS ROUTE THROUGH SITE (INDICATIVE COURT ACCESS POINTS)
- LEVEL ACCESS THROUGHOUT SITE
- BLUE BADGE PARKING / CYCLE PARKING
- SITE BOUNDARY

Hollaway

London | 10a Acton Street | London | WC1X 9AG
T +44 (0) 20 7096 5422 | E london@hollawaystudio.co.uk | W www.hollawaystudio.co.uk
Kent | The Tramway Stables | Ramport Road | Hythe | Kent | CT21 5BG
T +44 (0) 1303 260 515 | E kent@hollawaystudio.co.uk | W www.hollawaystudio.co.uk

Project | PEARY STREET
MANCHESTER
Client | SOCIAL SPORT SOCIETY
Title | ACCESS STRATEGY
Status | PLANNING

Scale@A1 | 1:200 Date | 11/07/2024 Drawn | HH Chk'd | SS

Project Number
23.0050
Drawing Number
200.30
Revision
P4

