




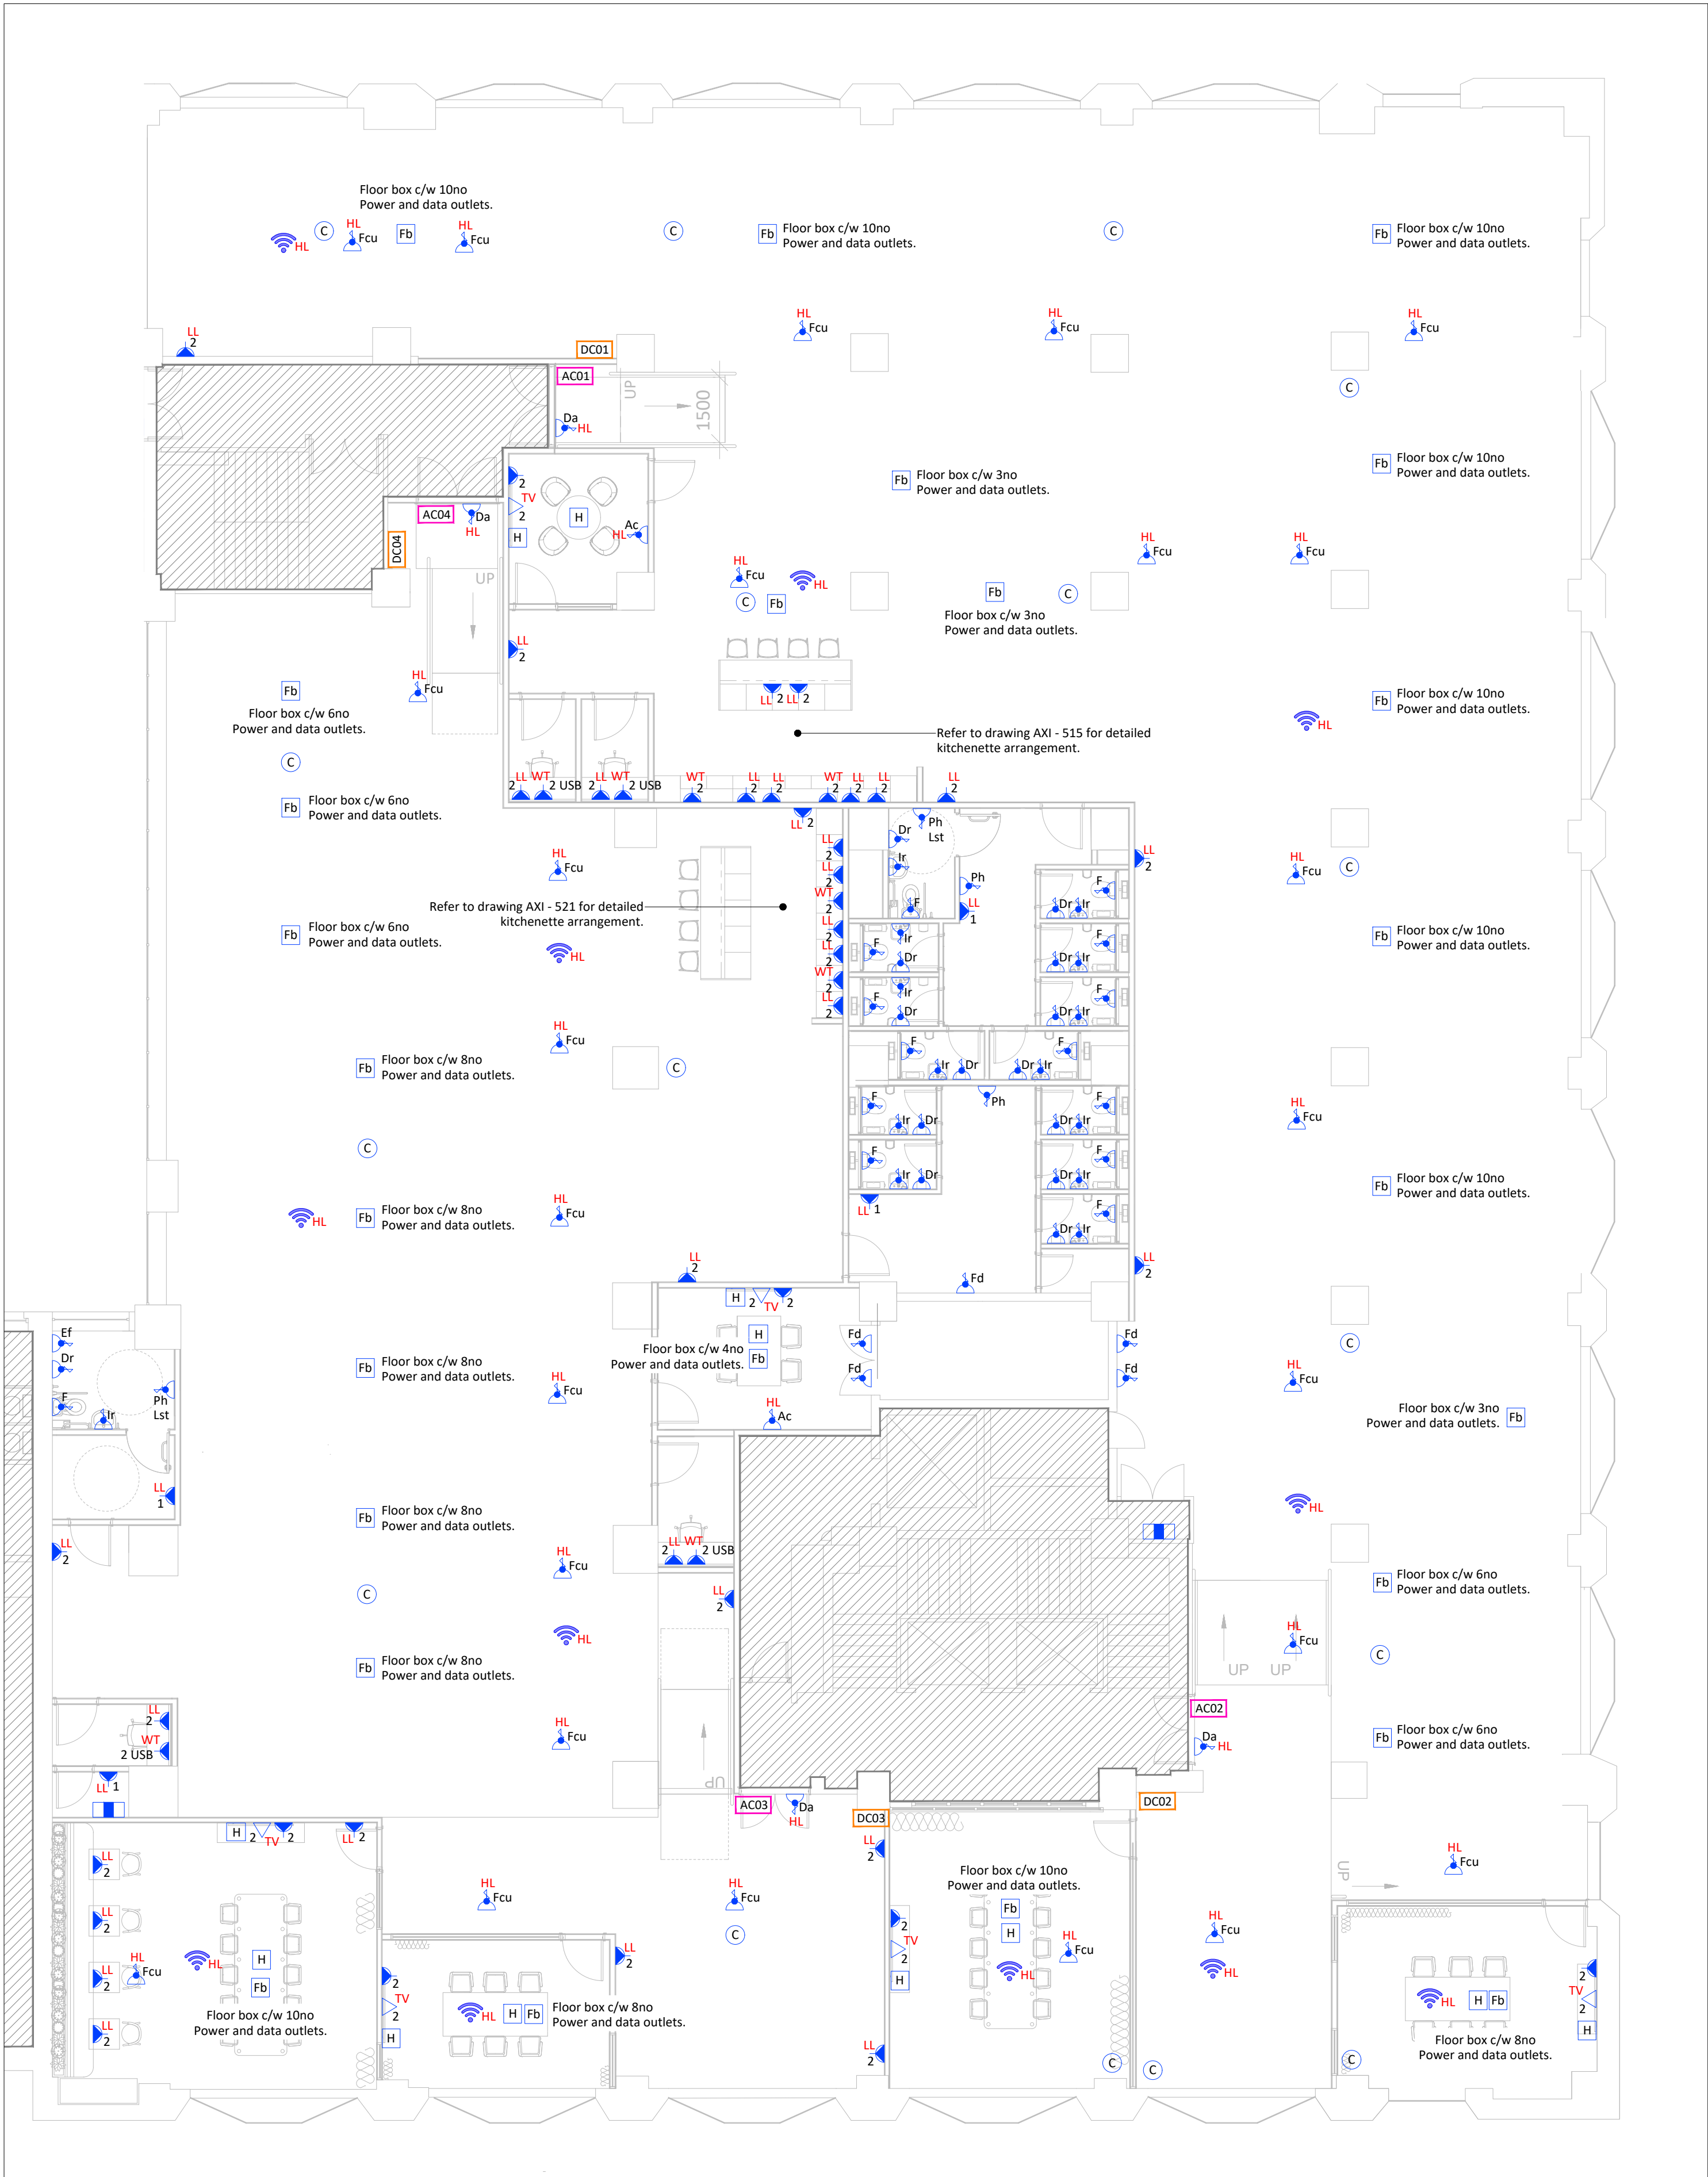


Lee House | Third Floor
Small Power, Data & Security

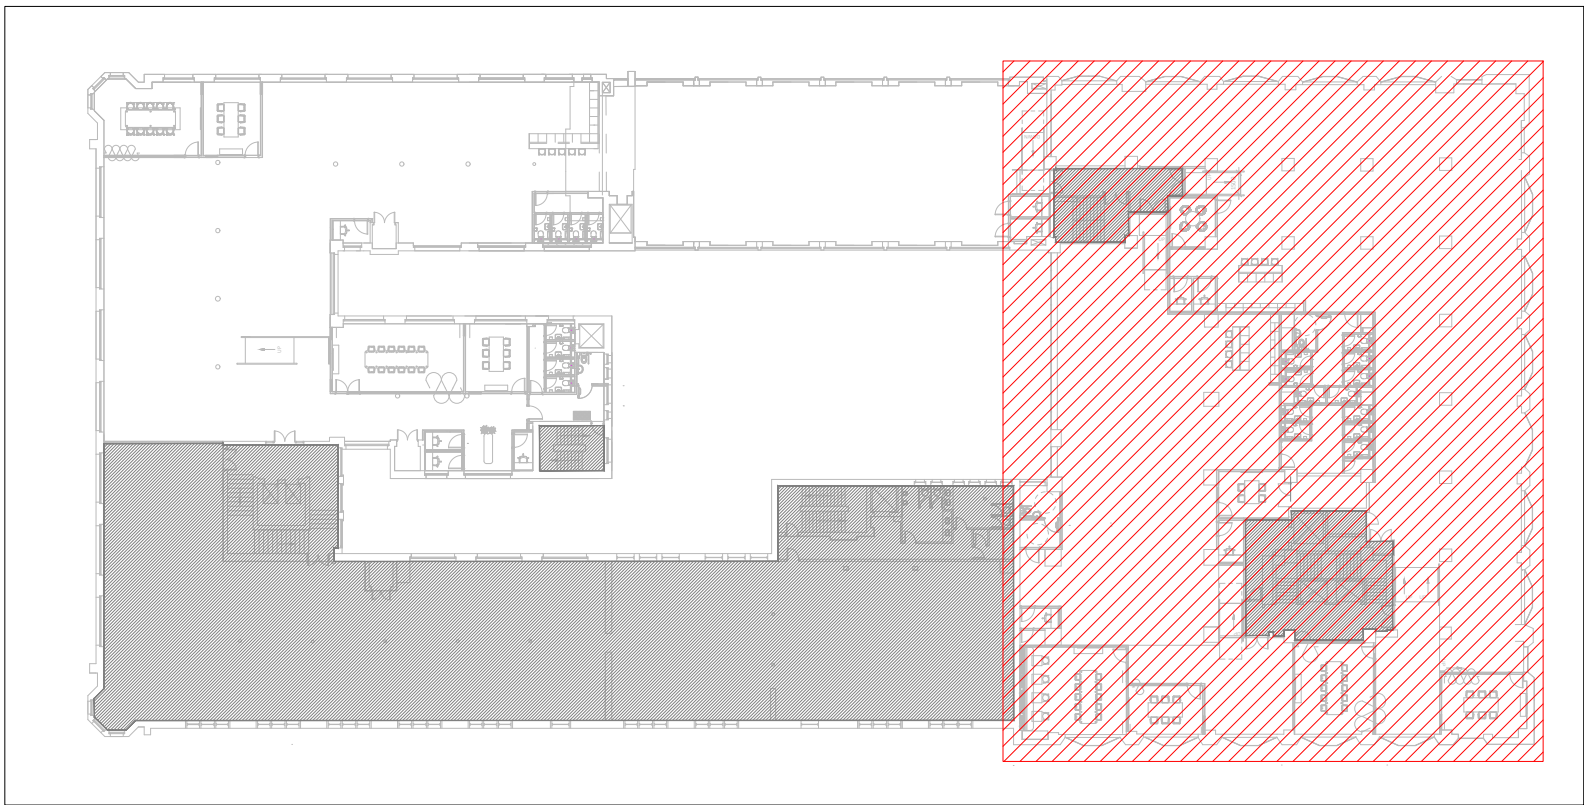

Tootal Building
Location Plan

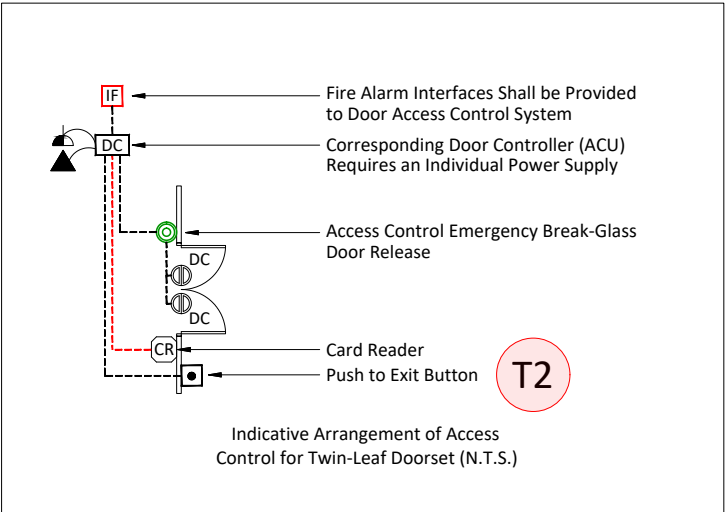

Indicative Arrangement of Access
Control for Twin-Leaf Doorset (N.T.S)

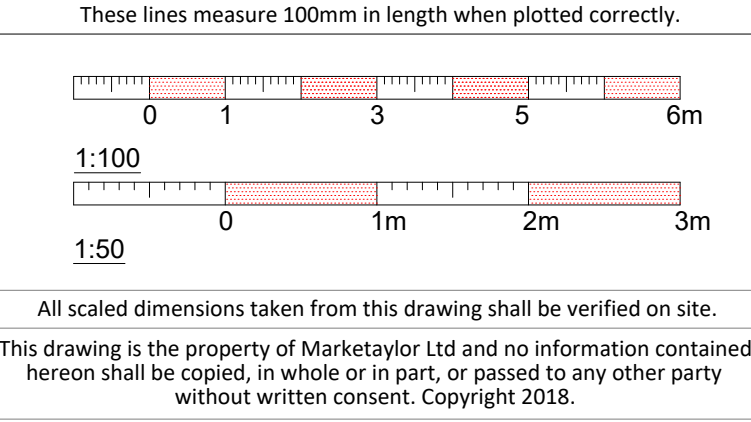

- Notes
- This drawing shall be read in conjunction with the relevant Marketaylor Ltd specification(s) and all relevant Architect's and other Engineer's drawing(s).
 - Details are for design purposes only and shall be verified on site by the Engineering Contractor where accuracy is critical. The exact location of all plant items/equipment and the route of all services shall be determined on site.
 - All plant, equipment, distribution system components and ancillaries shall be installed in strict accordance with the manufacturer's guidelines.
 - The installation personnel shall allow for changes in distribution system(s) invert levels (including any sets up and down etc.) as necessary to coordinate fully with the building structure and other M&E Services.

- Unswitched Fused Connection Units
- Double Pole Switched Fused Connection Unit
- Single Grommet Cleaners Socket
- Switched Socket Outlet - 'n' Denotes Gang
- 'IP' Denotes Socket to be Suitable IP Rated
- Switched Socket Outlet - 'n' Denotes Gang c/w 2 x USB
- Under Desk Power Module c/w RCD Protection
- 'n' Denotes Gang Number
- Desktop Socket c/w USB Outlet
- 'n' Denotes Number
- RJ45 Data Outlet - 'n' Denotes No. of Ports
- Wifi Power / Data Point
- TP&N Distribution Board
- HDMI Outlet
- Access Control Door
- Corresponding Door Access Controller

- Abbreviations
- A Audio
- Ac Air Conditioning Unit (Cassette/High Wall)
- Bc BC Controller
- Bw Below Worktop / Working Surface
- Cm Coffee Machine
- Da Door Access
- Dp Double Pole Fused Unit
- Dr Electric Hand Dryer
- Dw Dishwasher
- Ef Extract Fan
- F Auto Flush Toilet
- Fcu Fan Coil Unit
- Fd Smoke / Fire Damper
- Fr Fridge
- Fi Fire Alarm Interface
- HL High Level
- Ir Infrared Tap
- LL Low Level
- Lst Low Surface Temperature (Panel Heater)
- Mvhr Heat Recovery Unit
- Mw Microwave
- Op(s) Overhead Projector / (s) Projector Screen
- Ph Electric Panel Heater / Towel Rail
- TV Socket Located Behind TV
- Wh Water Heater
- WT Above Worktop / Working Surface
- Zt Zip Tap

Drawing to be read in conjunction with AXI Series drawings.

Exact locations of all outlets are to be confirmed by client. Client to advise on any additional requirements.

This drawing is indicative of a design. The contractor shall be responsible for the production of design calculations and drawings to the satisfaction of the client and engineer. This drawing has been provided for information purposes only and does not necessarily identify all elements of the works.

T2	DOOR ACCESS DETAIL REVISED	15.05.24	JS	JN
T1	TENDER ISSUE	08.04.24	JS	JN
ISSUE	DESCRIPTION	DATE	DRN	CHD

**Marketaylor Limited**
37 Market Street
Hollingworth
Hyde
Greater Manchester
SK14 8NE

MARKETAYLOR

0161 820 9479 | info@marketaylor.co.uk | www.marketaylor.co.uk

STATUS	TENDER
CLIENT	XLB Property

CONTRACT	Lee House Tootal Building
----------	------------------------------

TITLE	Third Floor Lee House Small Power, Data & Security
-------	---

DATE	08.04.24	SCALE	1:100	REV
DRAWN	JS	JOB No.		
CHECKED	JN	634(S)	L2-E-62-202	T2
APPROVED	JN			
EXTERNAL REF.	Tootal Second Floor Plan Xref (050424)			

THIS DRAWING IS CONFIDENTIAL & IS THE PROPERTY OF MARKETAYLOR LTD.
IT MUST NOT BE DISCLOSED TO A THIRD PARTY, COPIED OR LENT WITHOUT THEIR WRITTEN CONSENT.