


rev	details	by	date
P01	STAGE 4 ISSUE	SB	04.07.2024

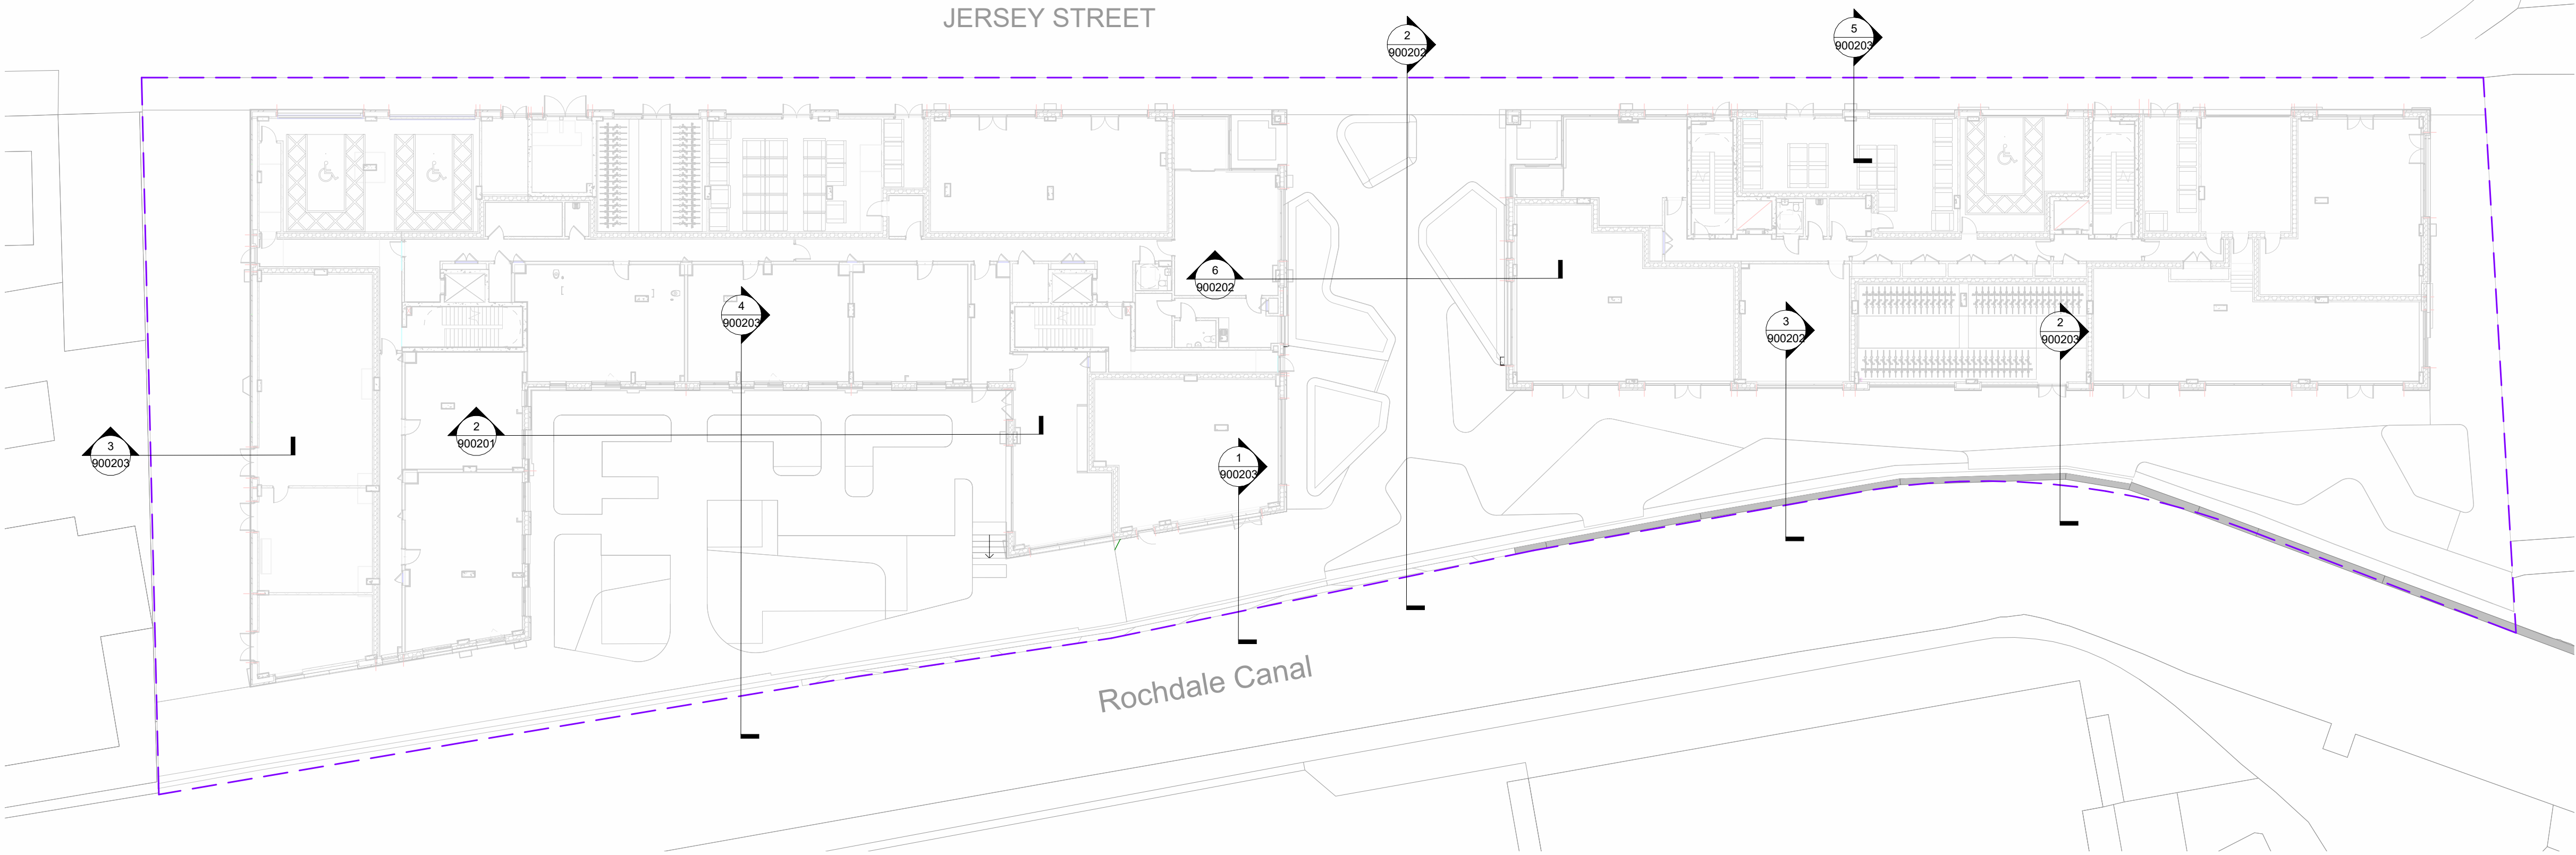

1
900201
08. Section Key Plan
1: 250 @ A1



2
900201
Section through resident's garden facing north
1: 50 @ A1

Project Title

Jersey Wharf, Ancoats
P21641- 00- 001

Drawing Title

Jersey Site Sections 01

Purpose of Issue	Scale	Drawn
	As indicated @A1	CB
STAGE 4	Date	Checked
	02.07.2024	SB
EYJW-GIL-EX-00-DR-L-900201	Drawing Number	Revision
		P01

Drawing Status

S3 - REVIEW AND COMMENT

BUILDERS SISK CONTRACTORS	Client
	John Sisk and Sons Ltd John Sisk & Son Ltd 2410 Regents Court The Crescent Birmingham Business Park Birmingham B37 7YE

Gillespies

5th Floor, Phoenix House, 3 South Parade, Leeds, LS1 9QX.
P. + 44 (0)113 247 0550 E. Rachel.Taylor@gillespies.co.uk