Tree ID	Species	Work Proposed
T1	Variegated Holly	Remove
T2	Holly	Prune and shape
T3	Variegated Holly	Remove
T4	Silver Birch (Neighbouring tree)	Prune over-hanging branches to boundary
T5	Holly (Neighbouring tree)	Prune over-hanging branches to boundary
T6	Silver Birch (Neighbouring tree)	Prune over-hanging branches to boundary
T7	Sycamore (Neighbouring tree)	Prune over-hanging branches to boundary
T8	Sycamore (Neighbouring tree)	Prune over-hanging branches to boundary
T9	Scots Pine (Neighbouring tree)	Prune over-hanging branches to boundary
T10	Purple Plum (Neighbouring tree)	Prune over-hanging branches to boundary
T11	Purple Plum (Neighbouring tree)	Prune over-hanging branches to boundary
T12	Laurel (Neighbouring hedge)	Prune over-hanging branches to boundary


Metres
01 02 03 04 05 10

SCALE 1:100

KEY

Tree to be removed

Vegetation to be pruned

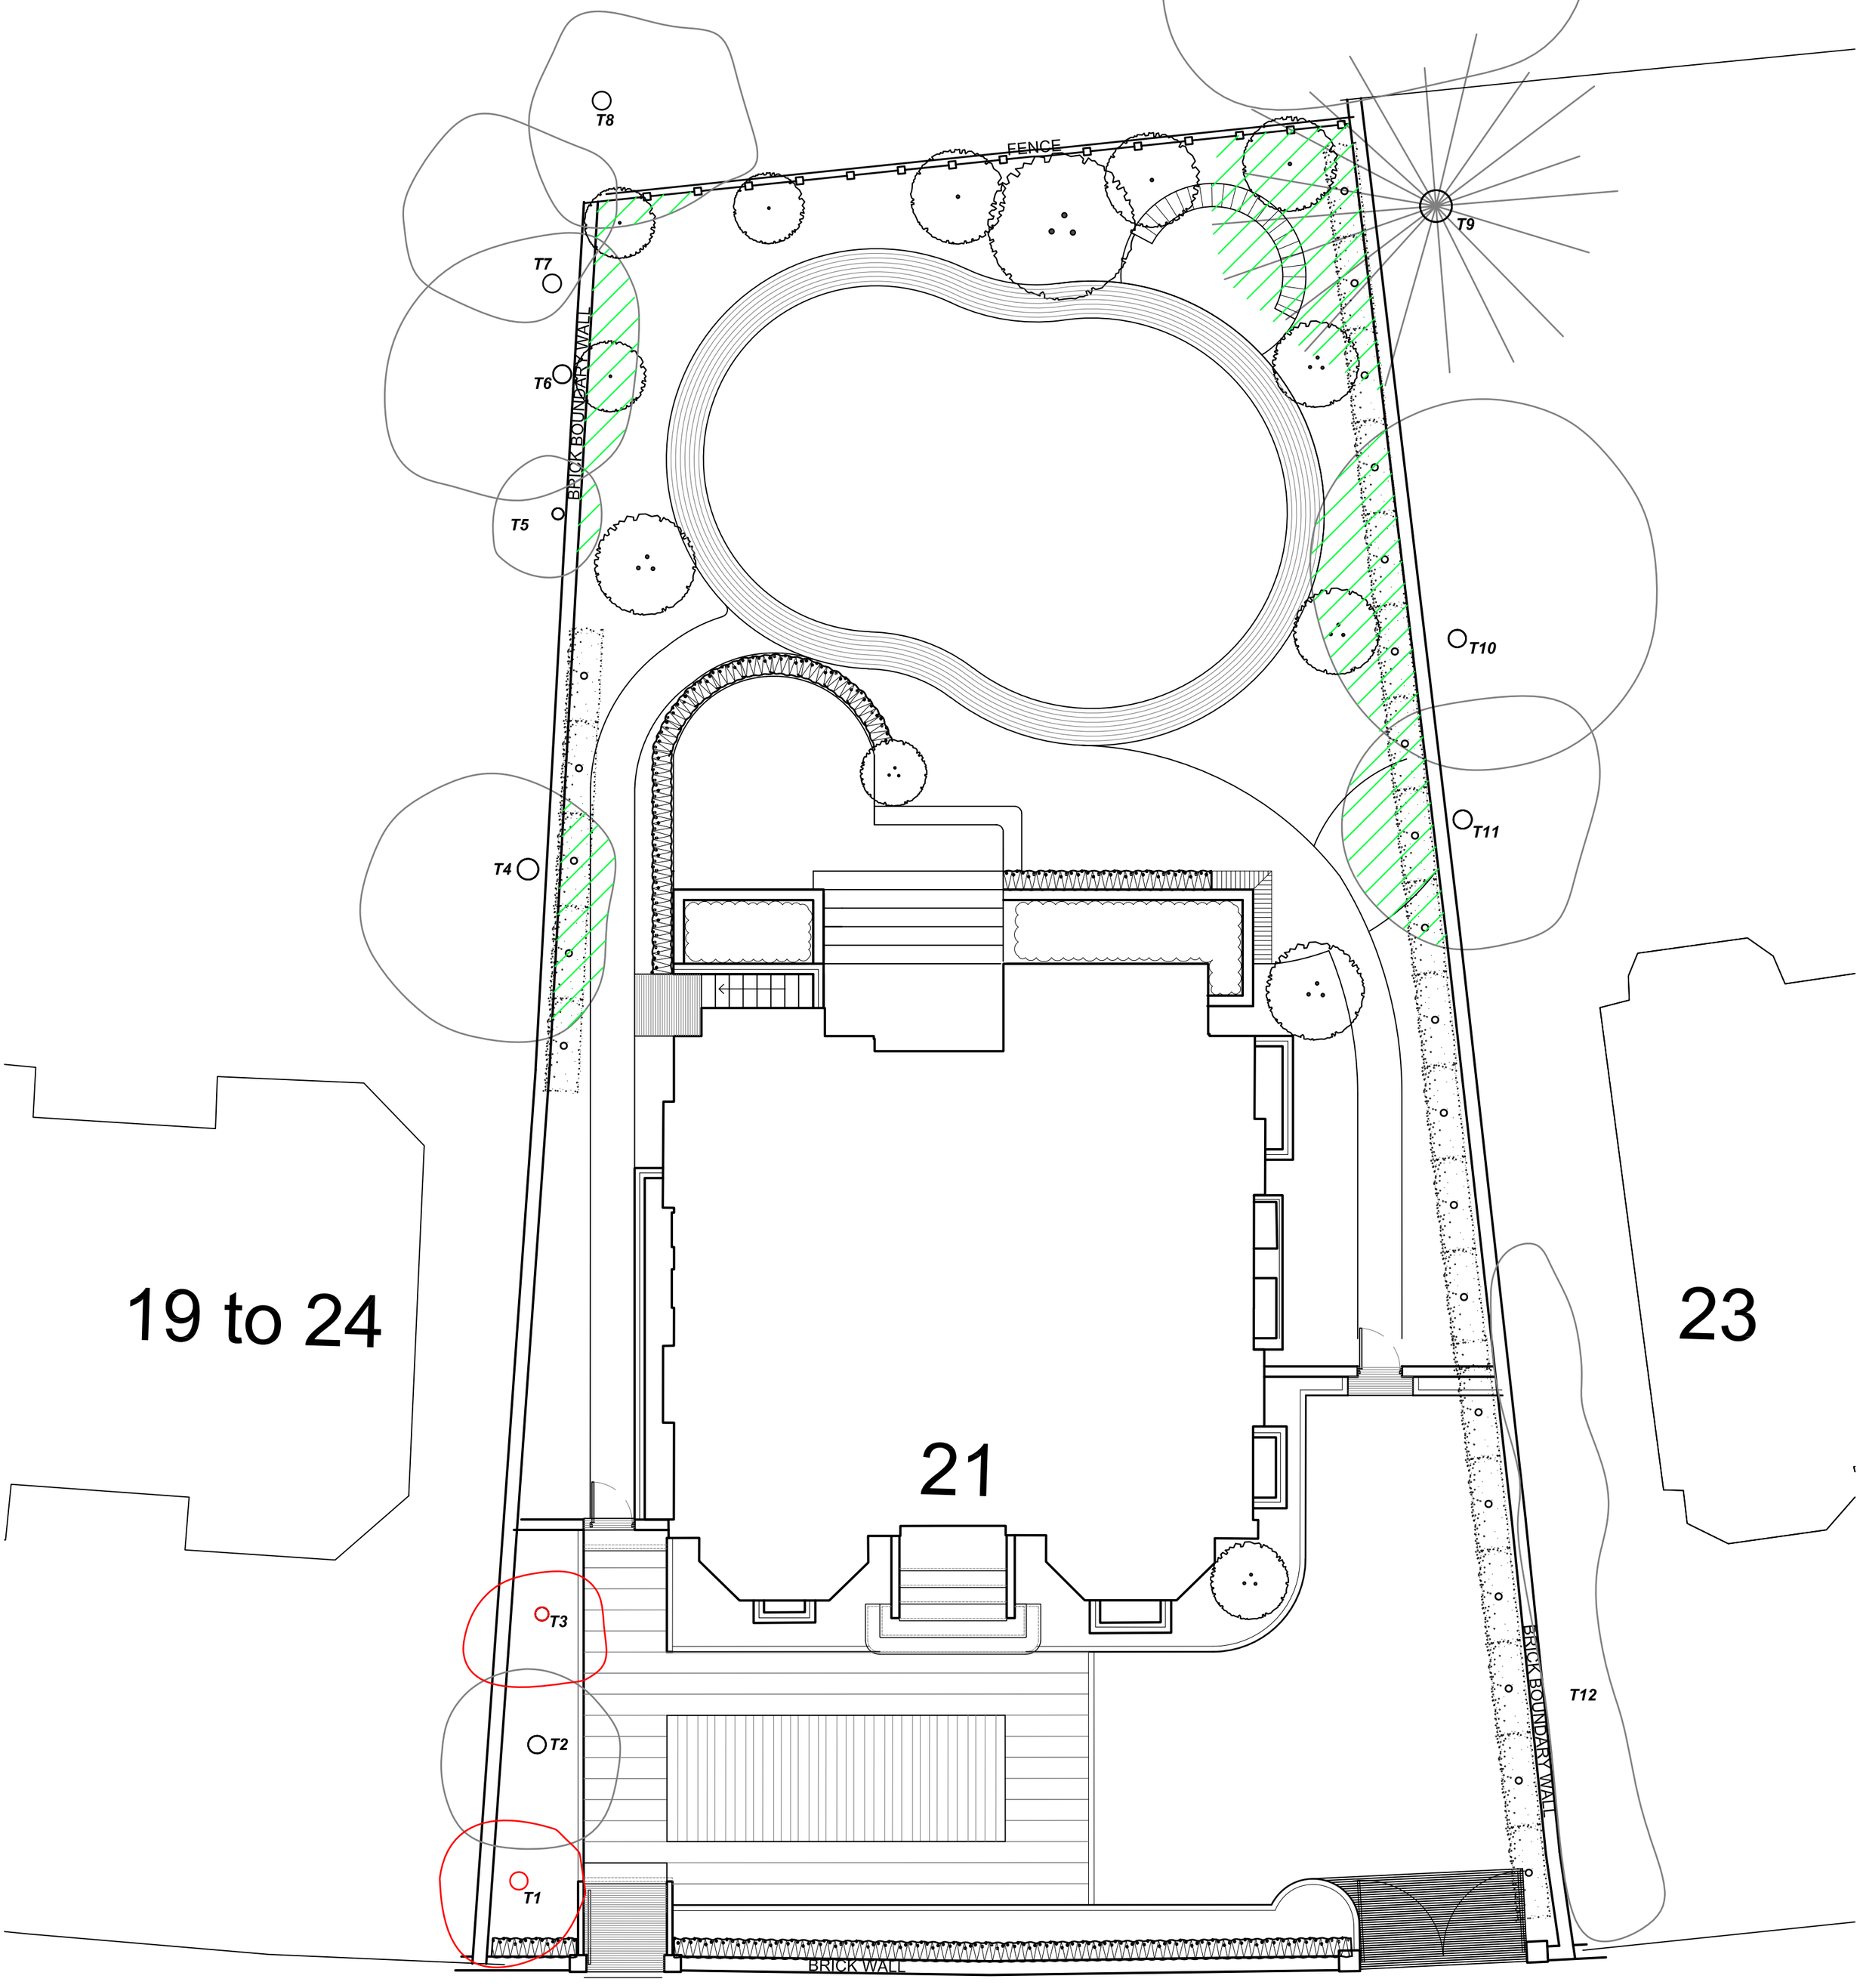

BARNES WALKER

Unit 6, Longley Lane
Northenden, Manchester
M22 4WT

T: 0161 946 0808
E: design@barneswalker.co.uk
W: www.barneswalker.co.uk

DWG NO. M3566-PA-02-V1

DWG TITLE. PROPOSED TREE WORKS - August 2024

CLIENT. Mr & Mrs Molloy

PROJECT TITLE. 21 Parkfield Road South, Didsbury

WORK STAGE.	SCALE.	DATE.	DRAWN BY.	CHECKED BY.
PLANNING	1:100@A2	08.2024	MB	BWL

© This drawing, the graphics and the landscape works and ideas depicted therein remains the copyright of Barnes Walker Limited and may not be used, copied in whole or part, or amended without prior written consent. Figured dimensions to be followed in preference to scaled and all dimensions are to be checked on site and in the event of any discrepancy refer to Barnes Walker Limited.

north