


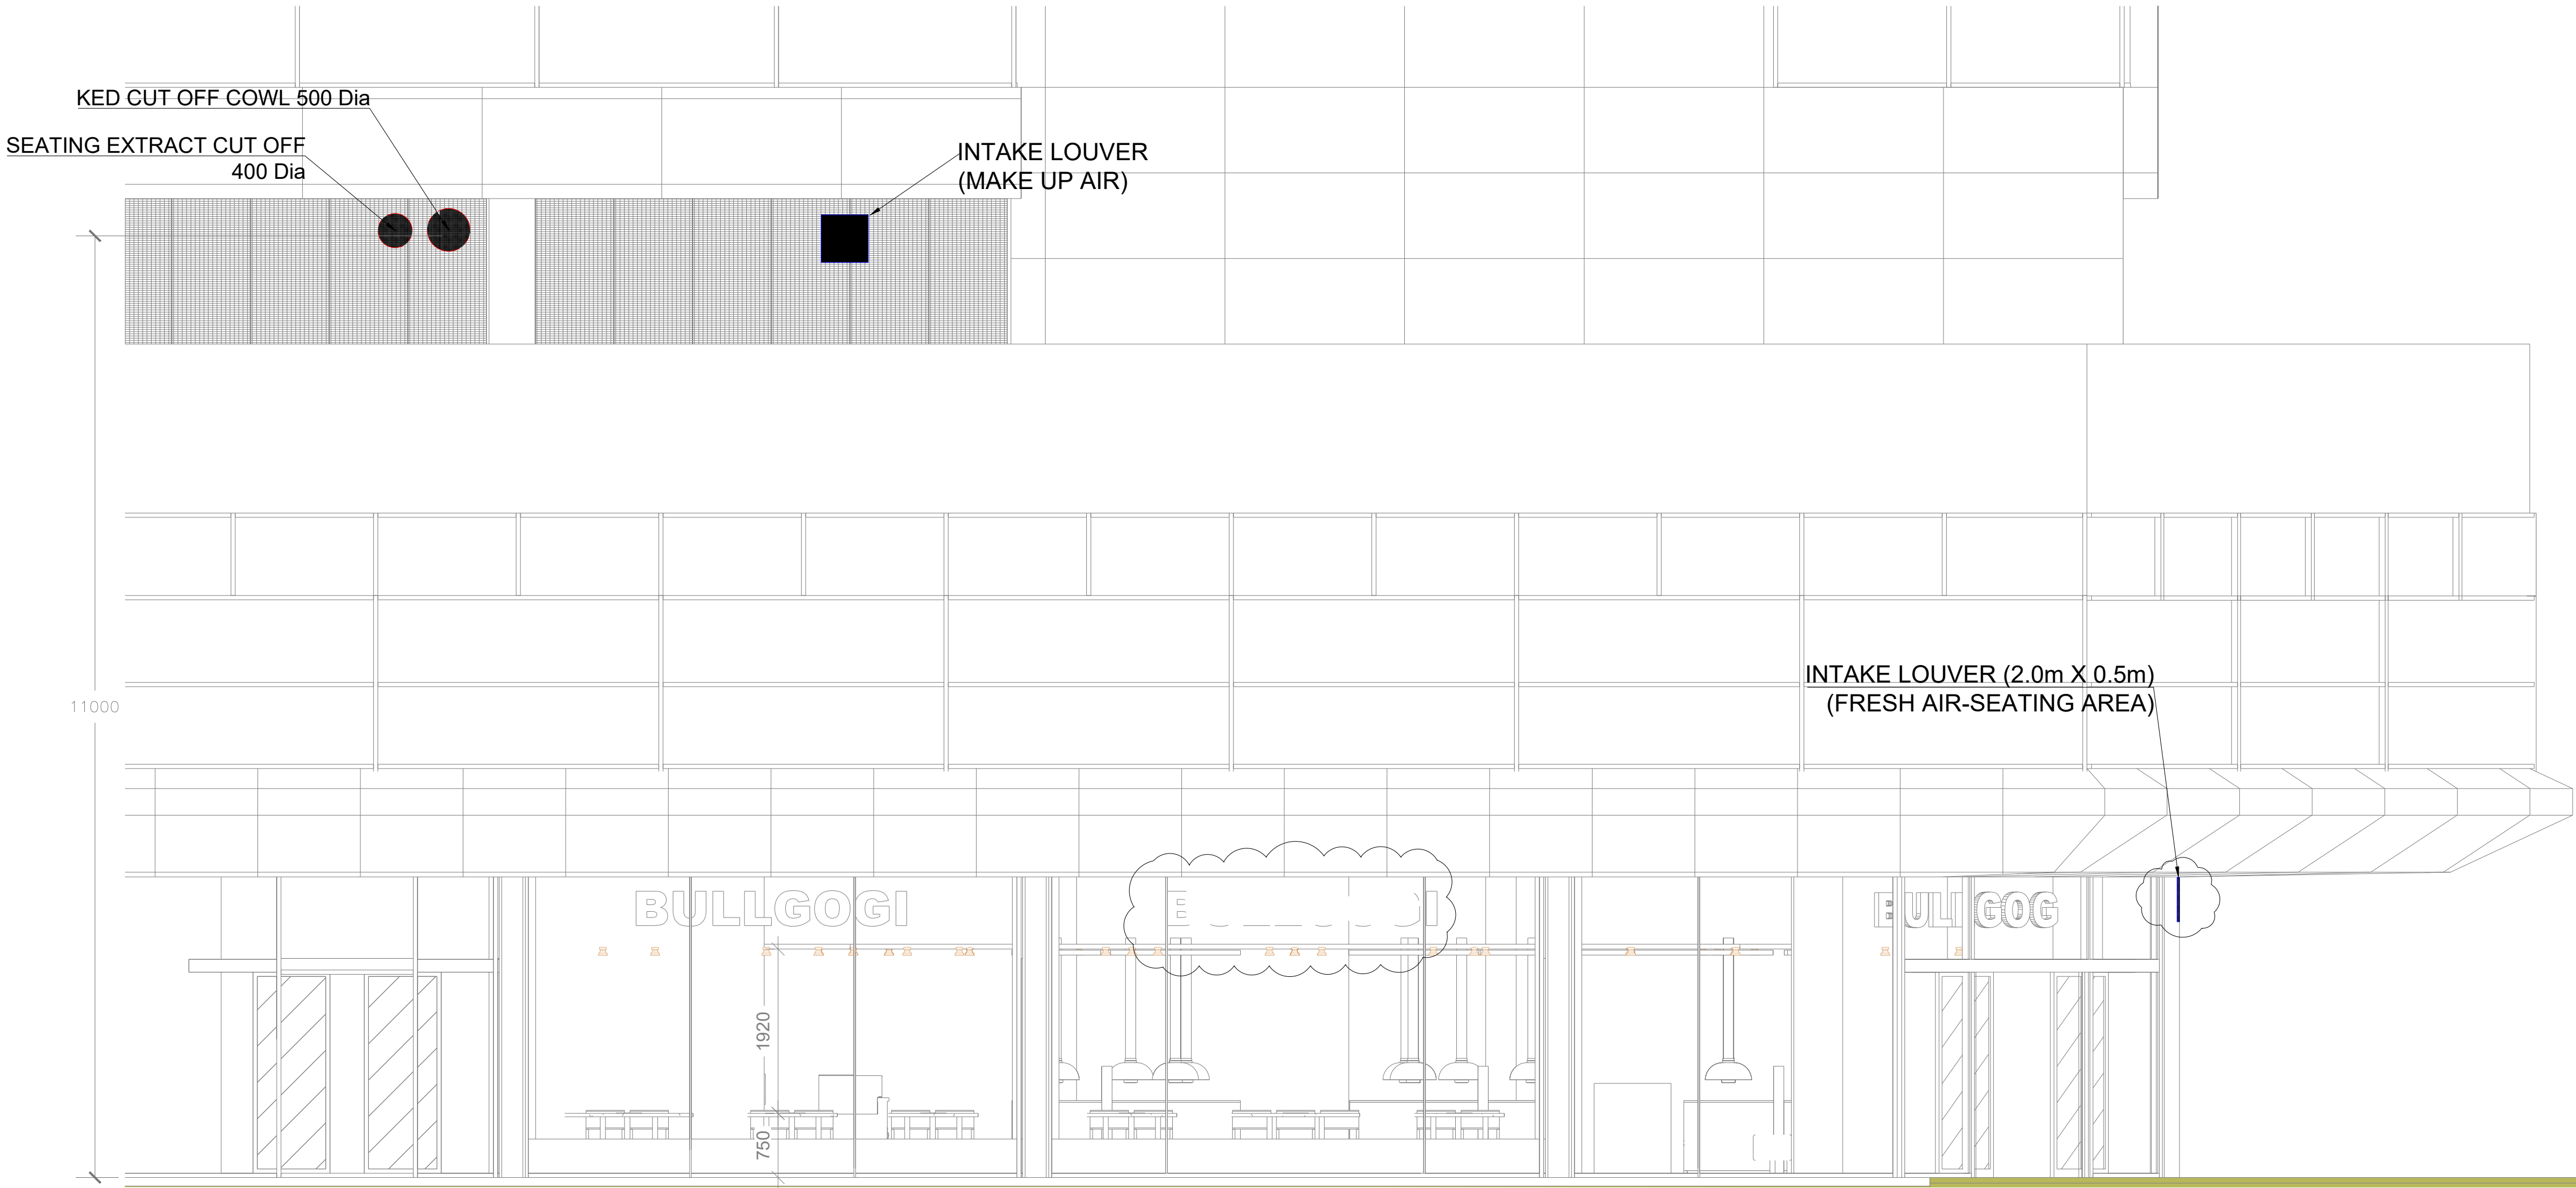

NOTES:

Legend

- KED – KITCHEN EXTRACT DUCT
MAF – MAKE UP AIR DUCT
SED – SEATING EXTRACT DUCT
FAD – FRESH AIR DUCT
ATT – ATTEUNATOR

01	Updates based on Architect comments
00	Tender Design
Ref	Revision

Client

MAGURO
GROUP

Architect

JAIA

Consultant

**SEA**CONSULTING.CO.UK

CHARTERED BUILDING SERVICES ENGINEERS

Tel: +44 (0) 208 744 0544

Email: info@seaconsulting.co.uk

Project Title

BULLGOGI, MANCHESTER

Drawing Title

ELEVATIONS

Scale	Drawn By	Checked By	Date	Sheet
1:50 @A1	JS	AR	29.05.2024	1 OF 1

Drawing Number

project	Originator	system	level	type	role	no.	rev
6150-SEA-ME-B-HVAC-MEP-004-B							