


General Notes:

- Drawing has been prepared by SID to record the scope of intent only.
- Design proposal shown requires further development and coordination.
- Drawing to be printed in colour.
- Survey information provided by others.
- Grey hatched areas out of SID scope.
- Drawing based on received survey information. Dimensions are to be checked on site.

ALTRINCHAM STREET

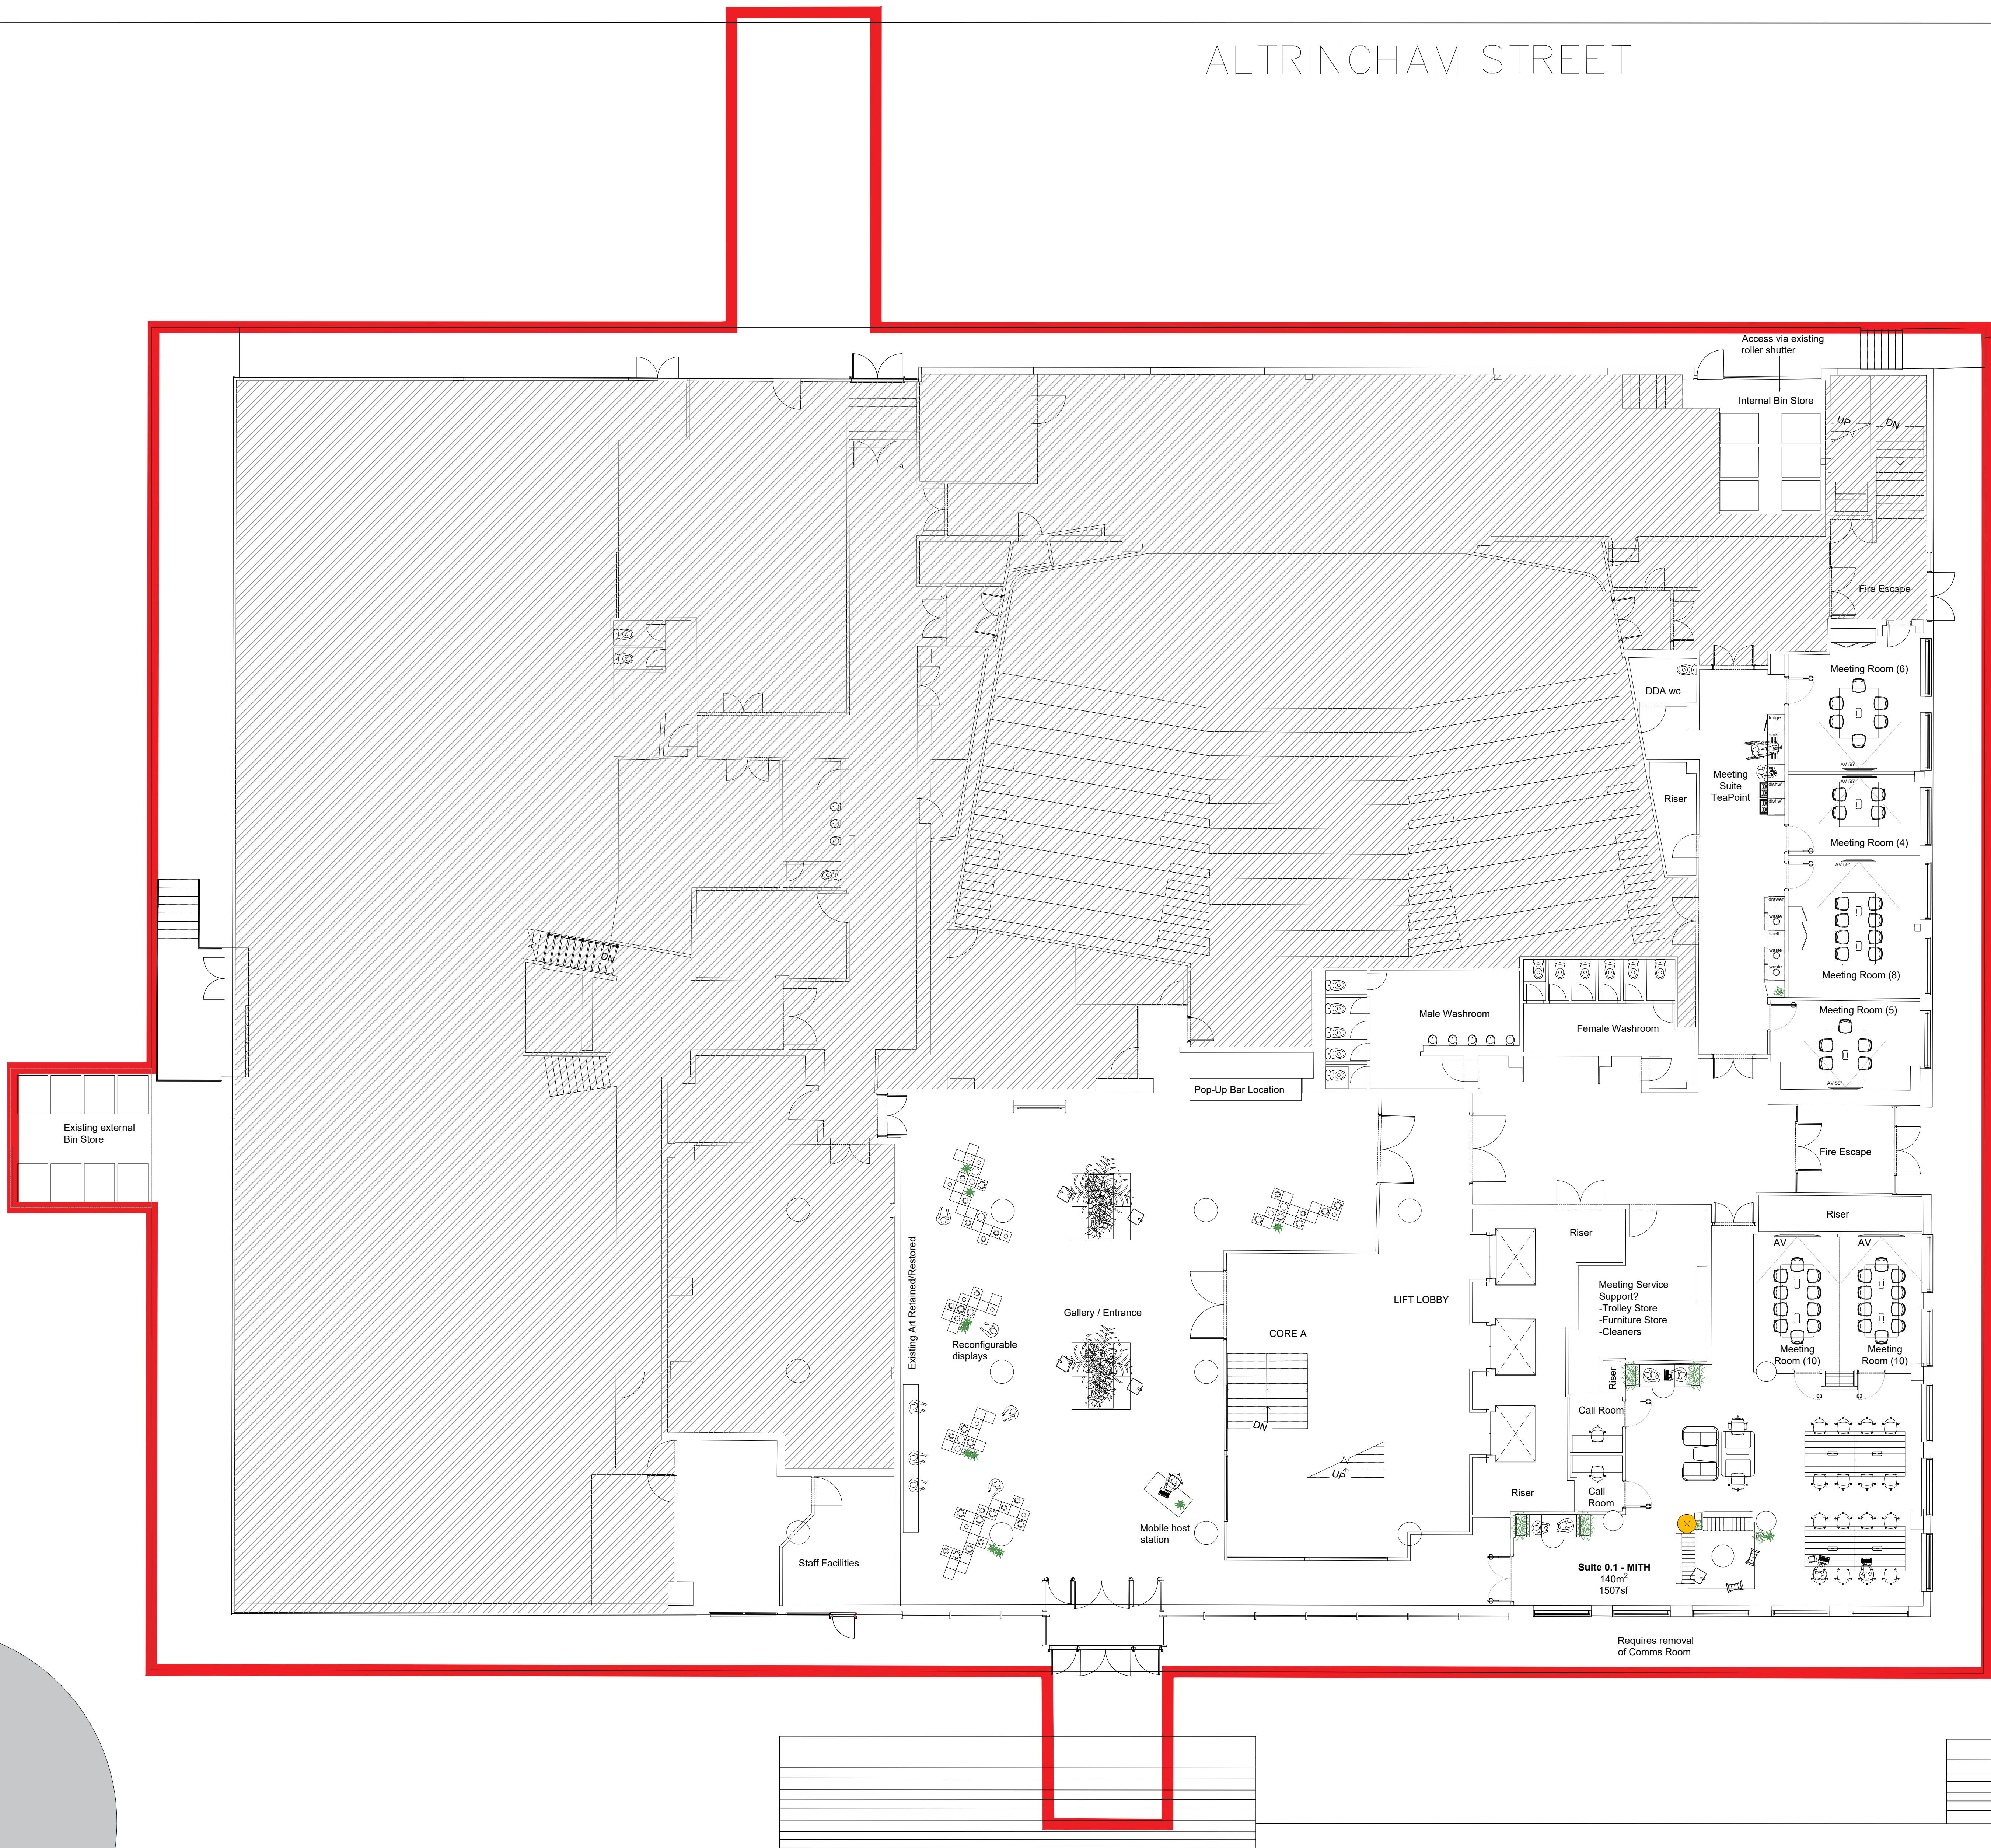

Rev: Details: By: Date:

Client: IDM Brunwood

Project: IDM Brunwood

Drawing Title: LG Floor General Arrangement Plan

Upload Reference: IDMB-SPLMAY-00-DR-A-00101

SID Project Number: 2303

SID Drawing Number: 2303DR-0003-01

Revision: H

Scale at A0: 1:100

Drawn By: RC

Workstage: Sketch

spaceinvader

Email: info@spaceinvaderdesign.co.uk

Web: www.spaceinvaderdesign.co.uk