


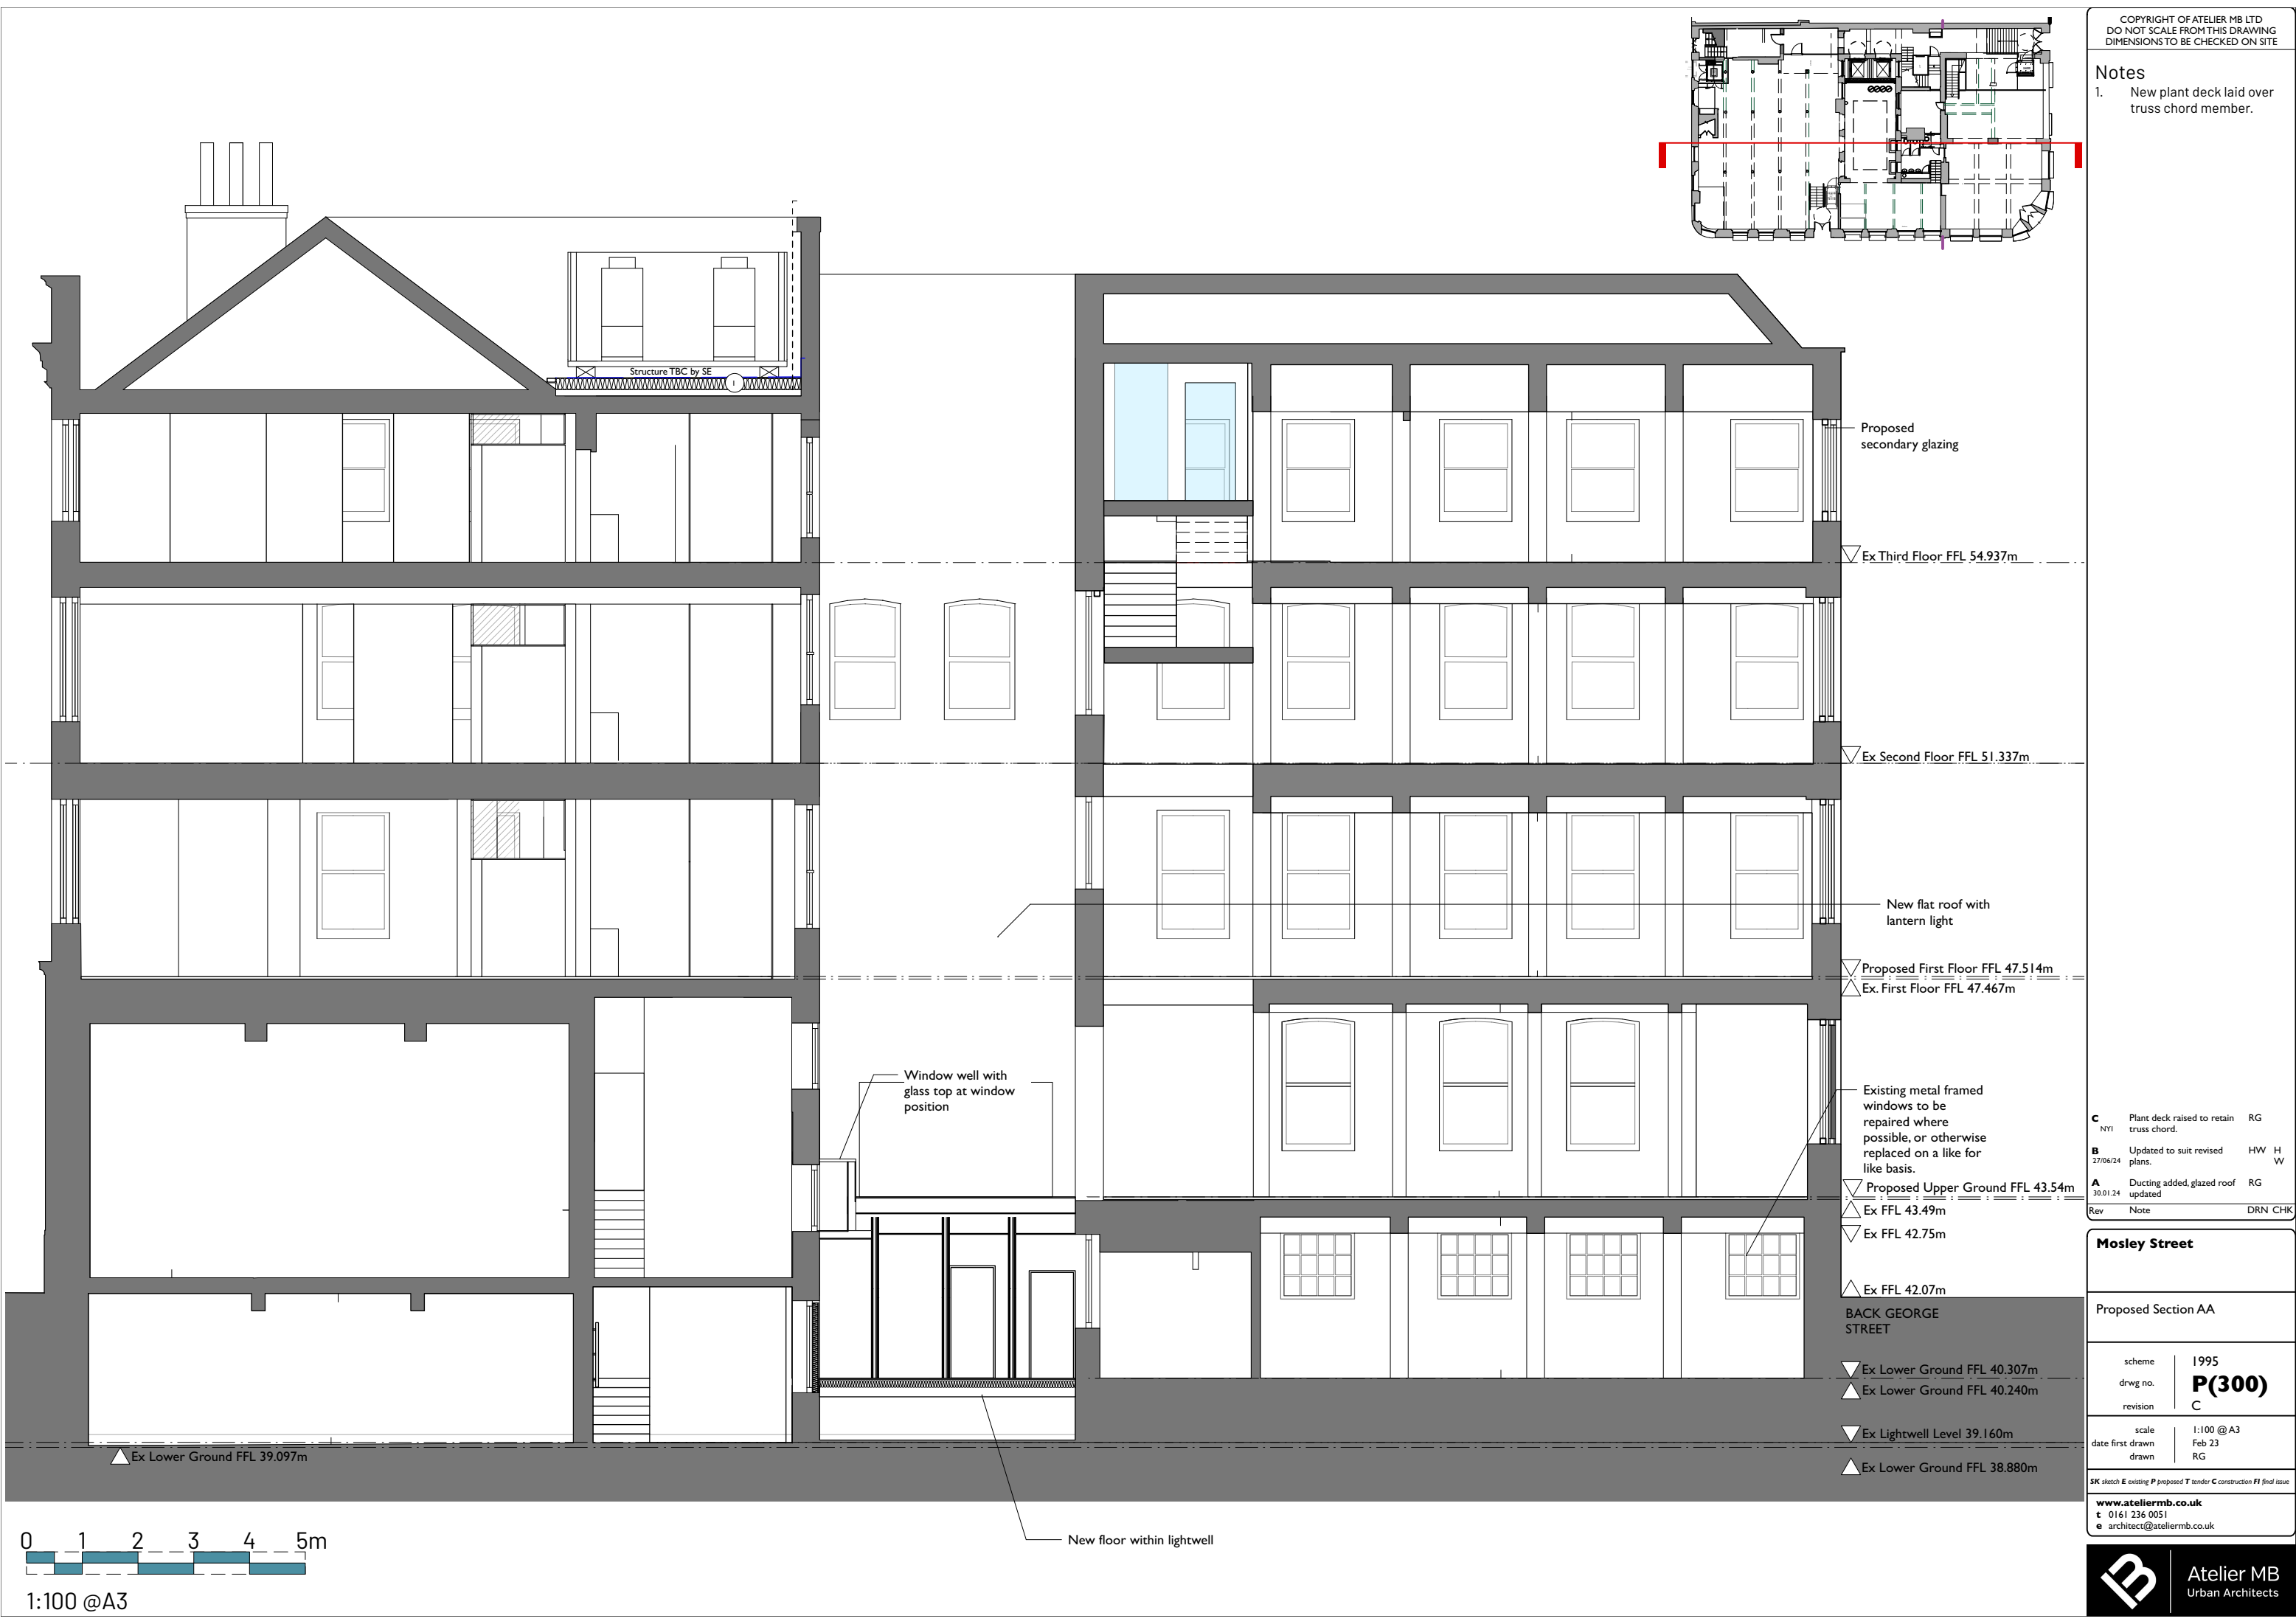

COPYRIGHT OF ATELIER MB LTD
DO NOT SCALE FROM THIS DRAWING
DIMENSIONS TO BE CHECKED ON SITE

- Notes
1. New plant deck laid over truss chord member.

C	NY1	Plant deck raised to retain truss chord.	RG
B	27/06/24	Updated to suit revised plans.	HW H W
A	30.01.24	Ducting added, glazed roof updated	RG
Rev	Note		DRN CHK

Mosley Street	
Proposed Section AA	
scheme	1995
drwg no.	P(300)
revision	C
scale	1:100 @ A3
date first drawn	Feb 23
drawn	RG
SK sketch E existing P proposed T tender C construction FI final issue	
www.ateliermb.co.uk	
t 0161 236 0051	
e architect@ateliermb.co.uk	