



Rev: None Date: 01/01/2020

Project: Moseley Street


Existing Elevation - Back
George Street

1995
E(200)

Scale: 1:100 (A3)
Date First Opened: 1995
HC

Atelier MB
Urban Architects
www.ateliermb.co.uk
t 0161 236 6001
e info@ateliermb.co.uk



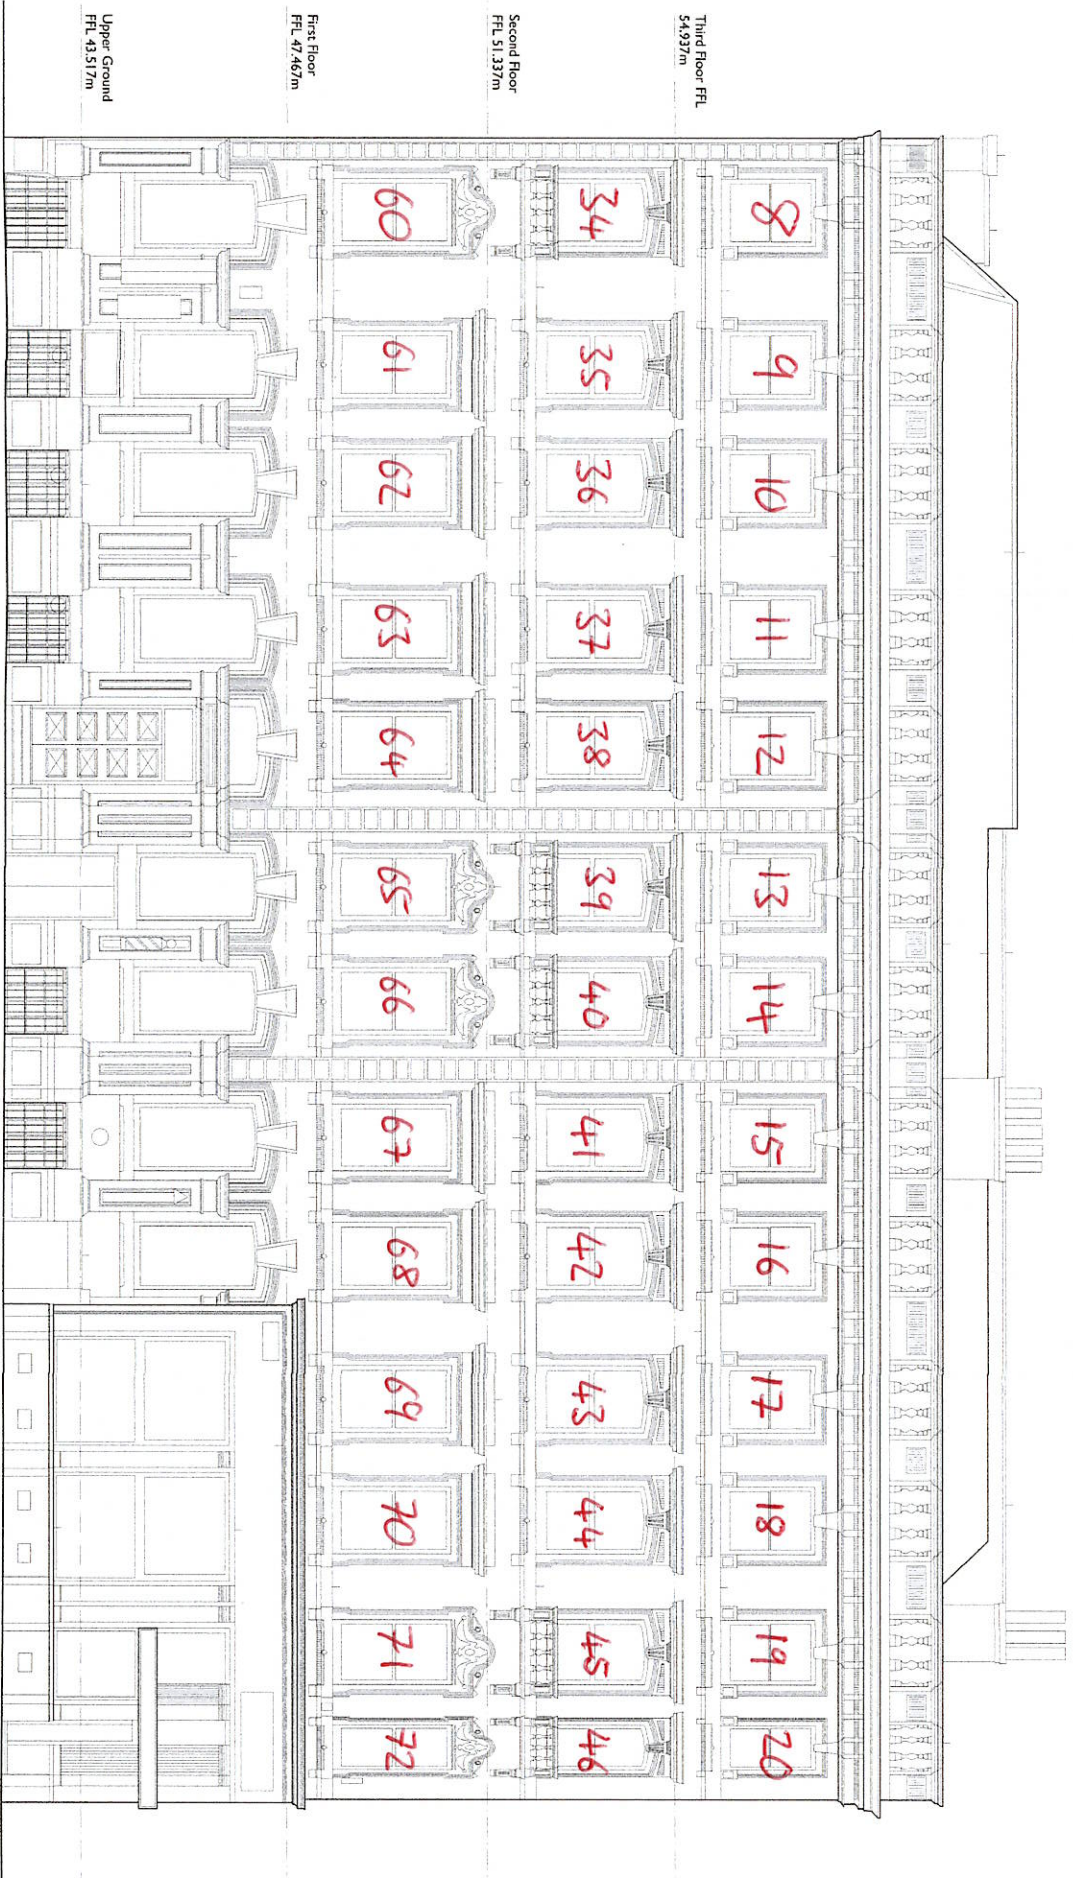

Rev. Name. Date.

Mostley Street

Existing Elevation - Princess
Street

1995
E(220)

scale 1:100 @ A3
date first drawn Feb 19
drawn HC


Atelier MB

