


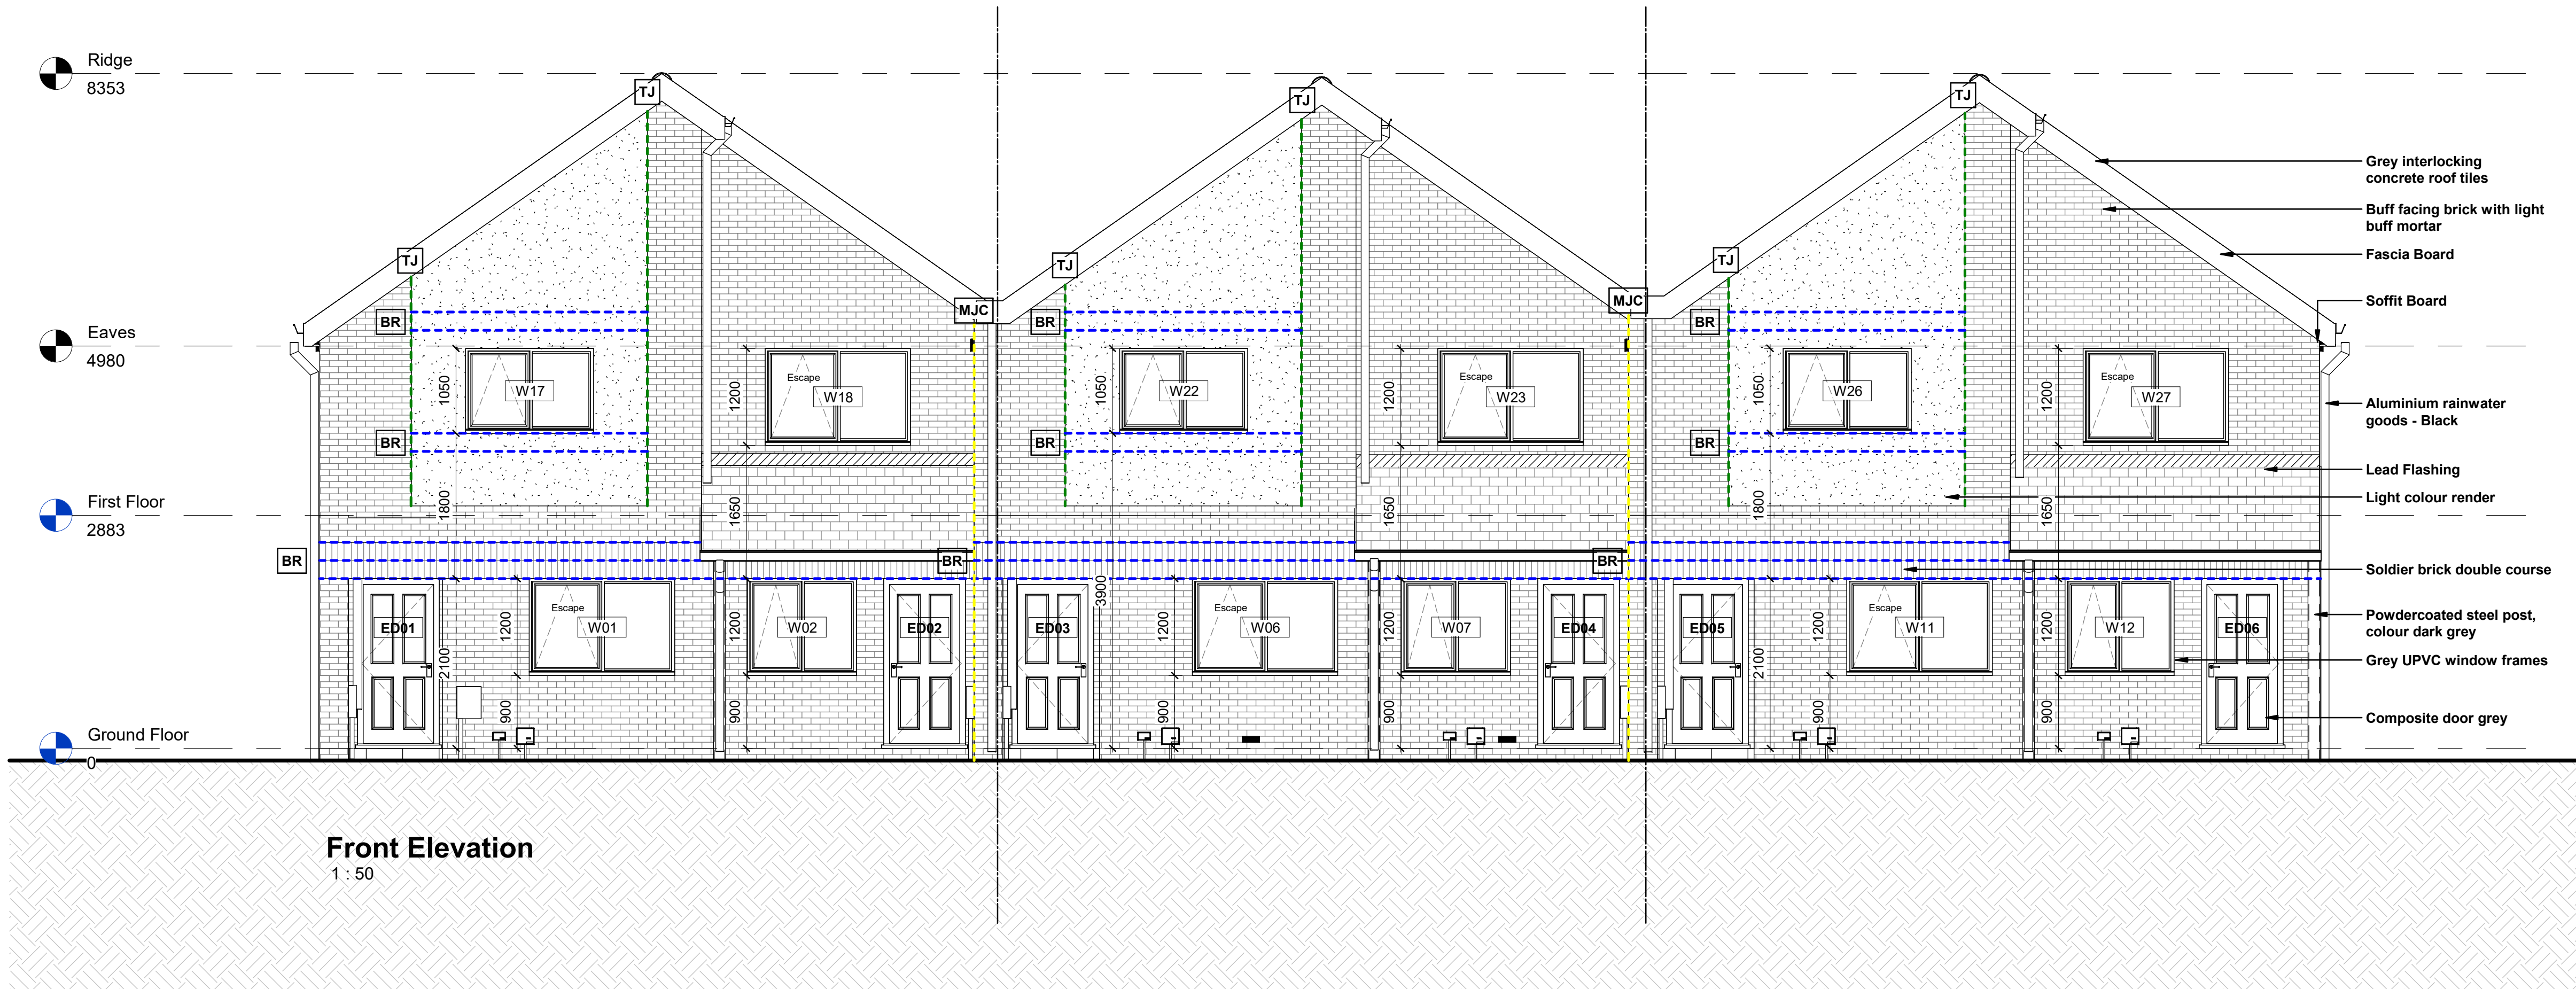

SAFETY, HEALTH AND ENVIRONMENTAL INFORMATION:				
IN ADDITION TO THE HAZARDS / RISKS NORMALLY ASSOCIATED WITH THE TYPES OF WORK DETAILED ON THIS DRAWING, NOTE THE FOLLOWING:				
Significant Residual Risks:				
Action to be Taken:		Refer to Health and Safety Plan		
NOTES				
HT Apartment Block				
GIA = 265.39m²				
Affordable & Social Rent				
Joints Key				
MJ ----- Brickwork Movement Joint Detail				
MJC ----- Brickwork Movement Joint Corner Detail				
TJ ----- Typical Joint Detail for Brickwork and Blockwork				
BR ----- Bed Joint Reinforcement				