


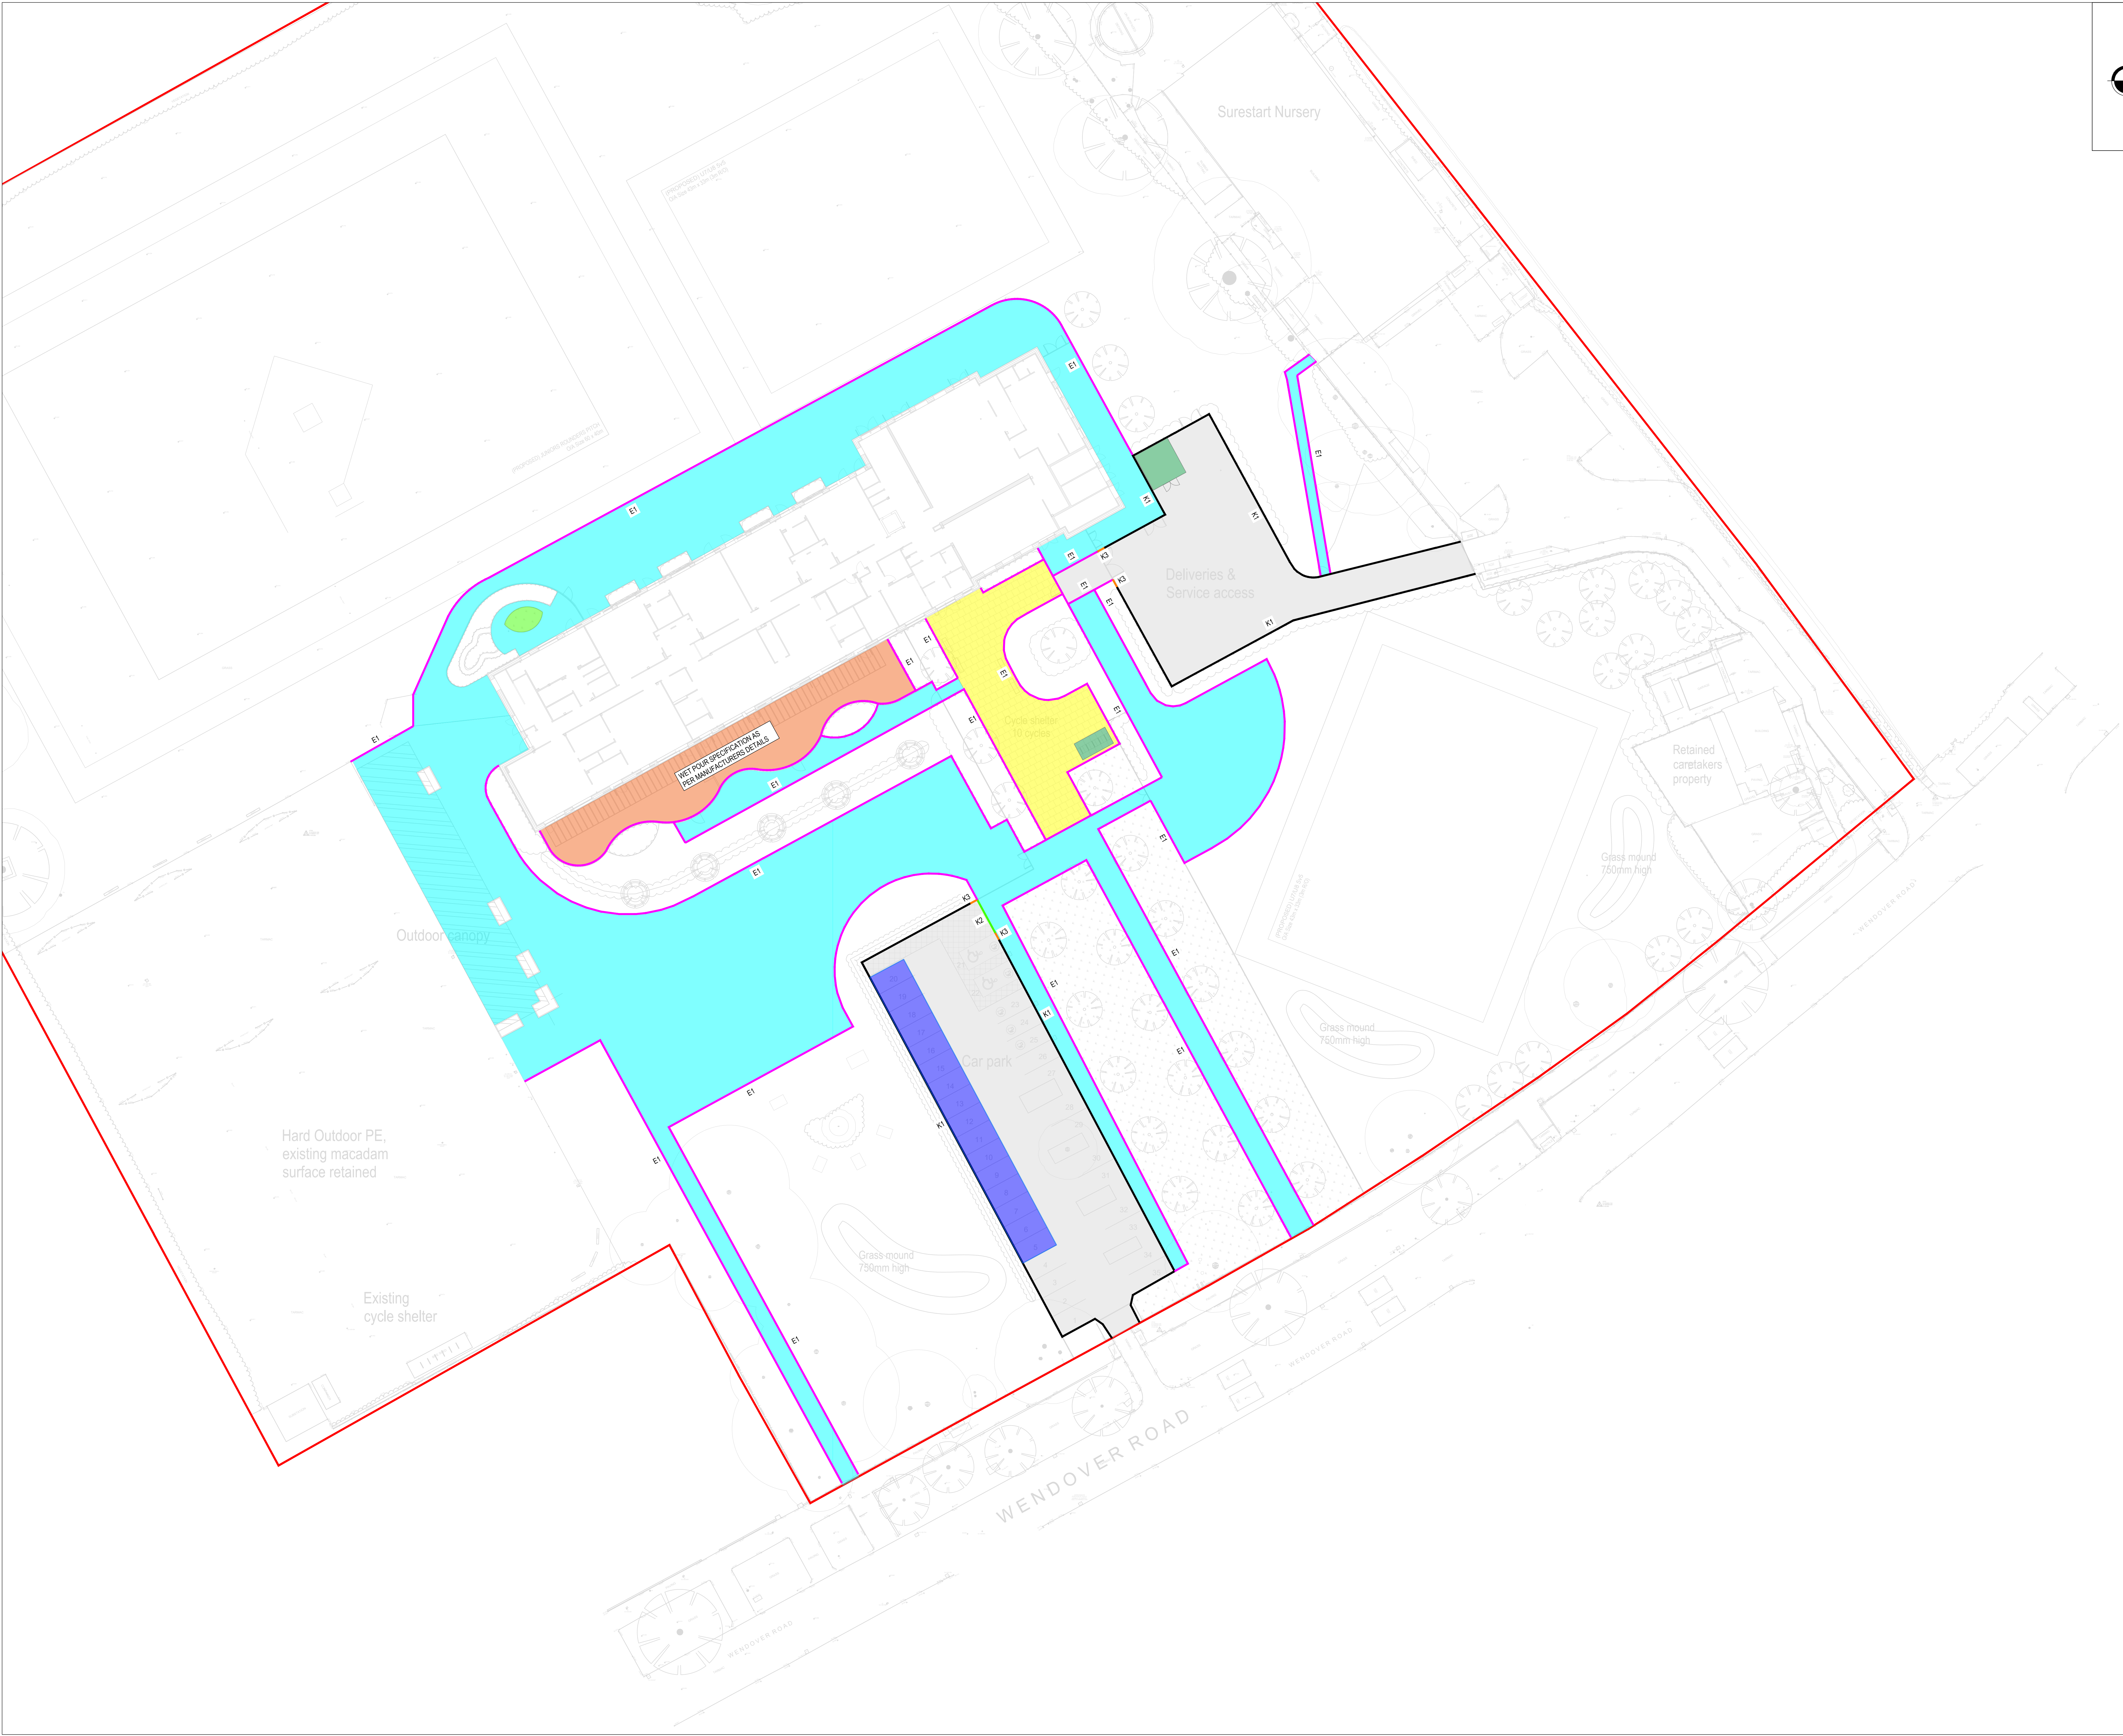

- GENERAL NOTES**
1. THIS DRAWING TO BE READ IN CONJUNCTION WITH ALL RELEVANT ENGINEERS, ARCHITECTS AND SPECIALISTS DRAWINGS AND SPECIFICATIONS.
 2. ALL RELEVANT DIMENSIONS TO BE OBTAINED/CHECKED AGAINST ARCHITECT'S DRAWINGS AND BY SITE MEASUREMENT PRIOR TO THE COMMENCEMENT OF WORKS OR ORDERING OF MATERIALS. DISCREPANCIES BETWEEN THE DRAWINGS AND SITE CONDITIONS TO BE NOTIFIED TO THE ENGINEER.
 3. DO NOT SCALE FROM THIS DRAWING.
 4. THE CONTRACTOR IS RESPONSIBLE FOR THE LOCATION OF ALL UNDERGROUND SERVICES THAT MAY EXIST AND TO DIVERT THEM IF NECESSARY PRIOR TO THE COMMENCEMENT OF THE WORKS.

LEGEND	
	VEHICULAR GRADE ASPHALT
	PEDESTRIAN GRADE MACADAM
	CONCRETE BLOCK PAVING
	COLOURED WET POUR SAFETY SURFACE (REFER TO MANUFACTURERS SPECIFICATION)
	225mm SLAB
	PERMEABLE PAVING
	ARTIFICIAL GRASS - DETAILS TBC
	HALF BATTERED KERB 125mm KERB FACE - K1
	BULL NOSE DROP KERB 60mm - K2
	TRANSITION KERB - K3
	EDGING KERB - E1
	SITE BOUNDARY

FOR EXTERNAL WORKS DETAILS REFER TO DRAWING:
SRP1034-AJP-XX-00-D-C-2501-EXTERNAL WORKS DETAILS

FOR PROPOSED FINISHED LEVELS REFER TO LANDSCAPE ARCHITECTS DRAWING: **SRP1034-EWA-ZZ-DR-L-9003**

FOR DETAILS OF PERMEABLE PAVING REFER TO AJP DRAWING: **SRP1034-AJP-ZZ-00-D-C-1305**

DR1	28.04.2024	CONSTRUCTION ISSUE	JAR	JCM	PT
DR2	12.07.2023	FINAL STAGE ISSUE	JAR	JCM	KOB
DR3	09.05.2023	PRELIMINARY ISSUE	MG	PL	KOB
REV	DATE	DESCRIPTION	BY	CHK	APP

DRAWING STATUS: PRELIMINARY										
CLIENT: TILBURY DOUGLAS										
ARCHITECT: ELLIS WILLIAMS ARCHITECTS										
PROJECT: SANDILANDS COMMUNITY PRIMARY SCHOOL										
TITLE: EXTERNAL WORKS GENERAL ARRANGEMENT										
STATUS	PROJECT No.	PROJECT	ORIGINATOR (VOL/STG)	LEVEL	TYPE	ROLE	DRAWING No.	REV		
S2	222-171	SRP1034-AJP-ZZ-00-D-C-2500	C01							
SCALE @ A3	DESIGNED	LS	DRAWN	MG	CHECKED	PL	APPROVED	KOB	DATE	MARCH 2023



0151 227 1462 88info@ajpjd.co.uk 1 Dale Street, Liverpool, L2 2ET