


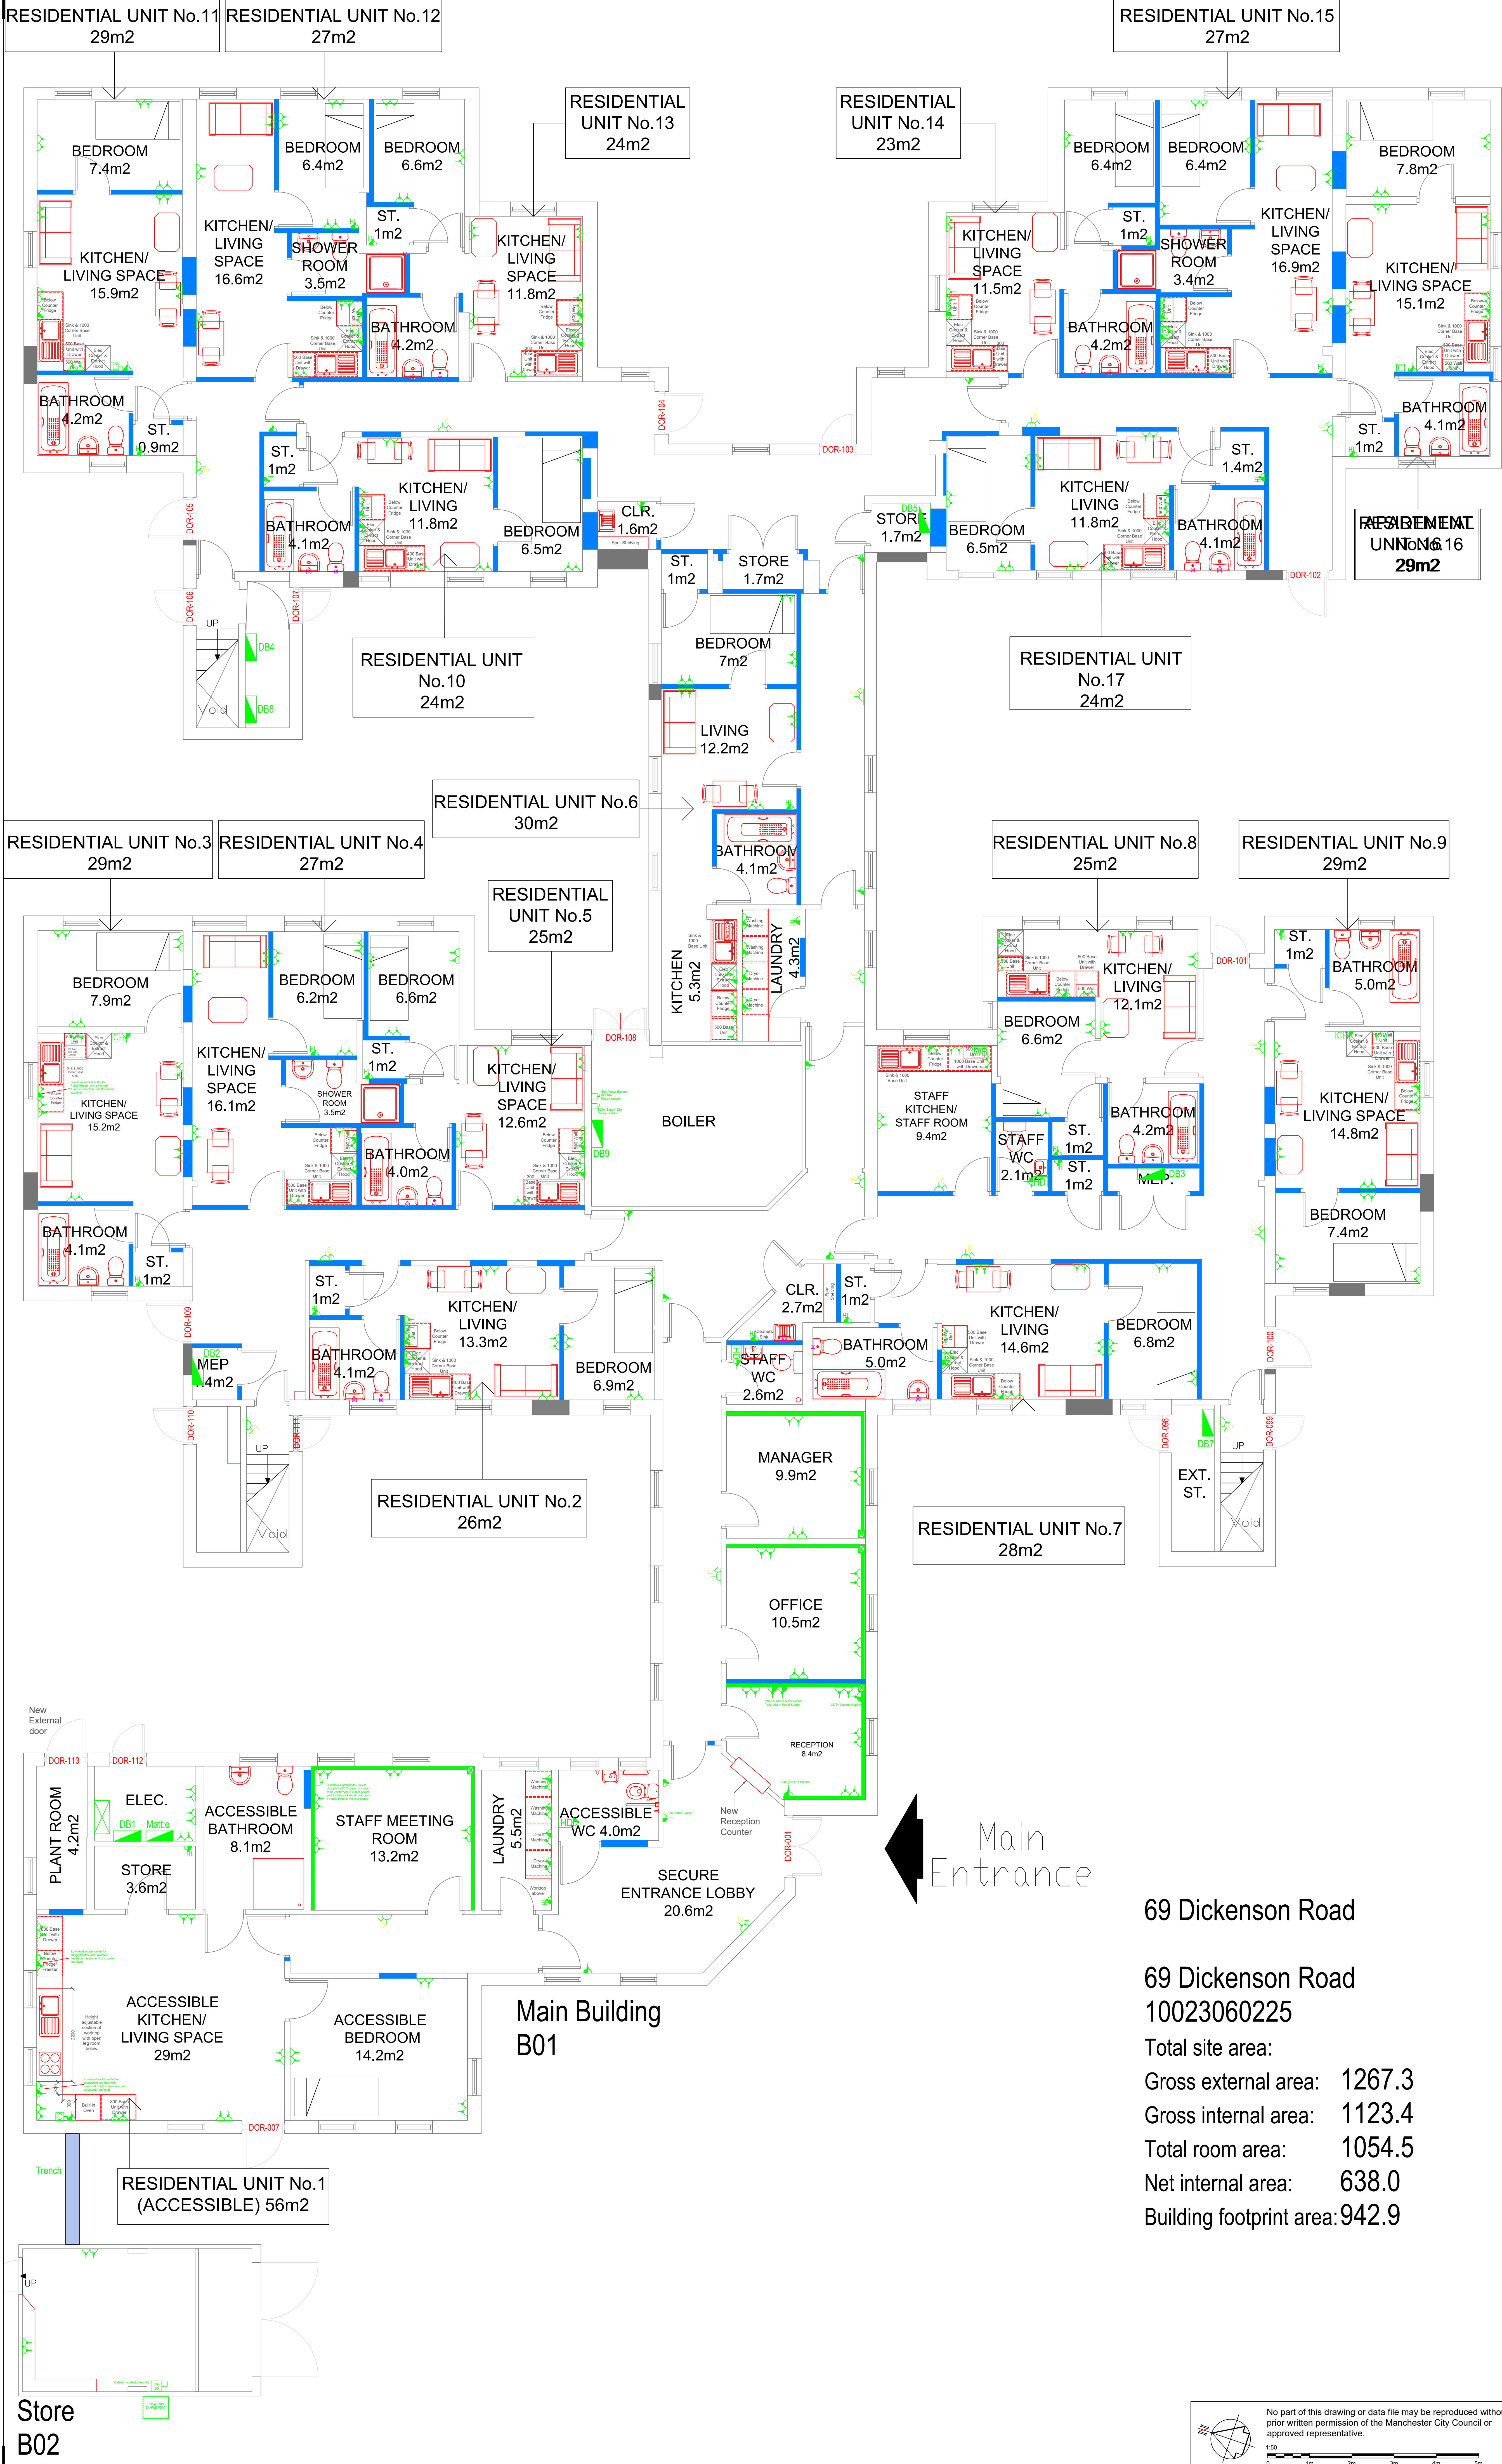

NOTES

1. All dimensions are in millimetres unless otherwise stated

2. This drawing is to be read with all other relevant documentation

3. Do not scale from this drawing, all measurement data should be taken directly from the model

LEGEND

- TP&N PANEL BOARD
- TP&N DISTRIBUTION BOARD
- 13A SINGLE SOCKET OUTLET
- 13A ISOLATION SWITCH
- 13A DOUBLE SOCKET OUTLET
- CLEANERS SOCKET OUTLET
- FUSED CONNECTION UNIT
- FUSED CONNECTION UNIT UNSWITCHED
- HEATING INTERFACE UNIT - FUSED CONNECTION UNIT
- COOKER CONTROL UNIT
- ISOLATOR
- HAND DRYER
- WATER BOILER
- 3-COMPARTMENT DADO TRUNKING
- 7.4kW EV TWIN CHARGE POINT

NOTE

1. FUSED CONNECTION UNITS ADJACENT TO CORRIDOR DOORS FOR MAGNETIC DOOR HOLDERS INTERFACED TO FIRE ALARM.



69 Dickenson Road

69 Dickenson Road
10023060225

Total site area:
Gross external area: 1267.3
Gross internal area: 1123.4
Total room area: 1054.5
Net internal area: 638.0
Building footprint area: 942.9

C	Addition of S/F Spur for Reception Shutter	GG	30.4.24
B	Addition of Twin EV Charge Point	GG	23.4.24
A	Amend Drawing Description	GG	31.1.24
REV	DESCRIPTION	BY	DATE

MANCHESTER CITY COUNCIL

Capital Programmes Division

Manchester City Council
PO Box 532, Town Hall
Manchester M60 5LA

TARGET COST

PROPERTY TITLE
69 Dickenson Road
Manchester M14 5LZ

UPRN
010023060225

DATE
30/4/2024

PROJECT TITLE
Remodelling of former childrens home into Homelessness Accommodation

DRAWING TITLE
Proposed Ground Floor Power

JOB NO.
DXH45618

SCALE
1:500 @ A0

AUTHOR
G. Grayson

CHECKED BY
G. Grayson

APPROVED BY
G. Grayson

DRAWING NO.
69D-MCC-B01-GF-DR-E-0012

