
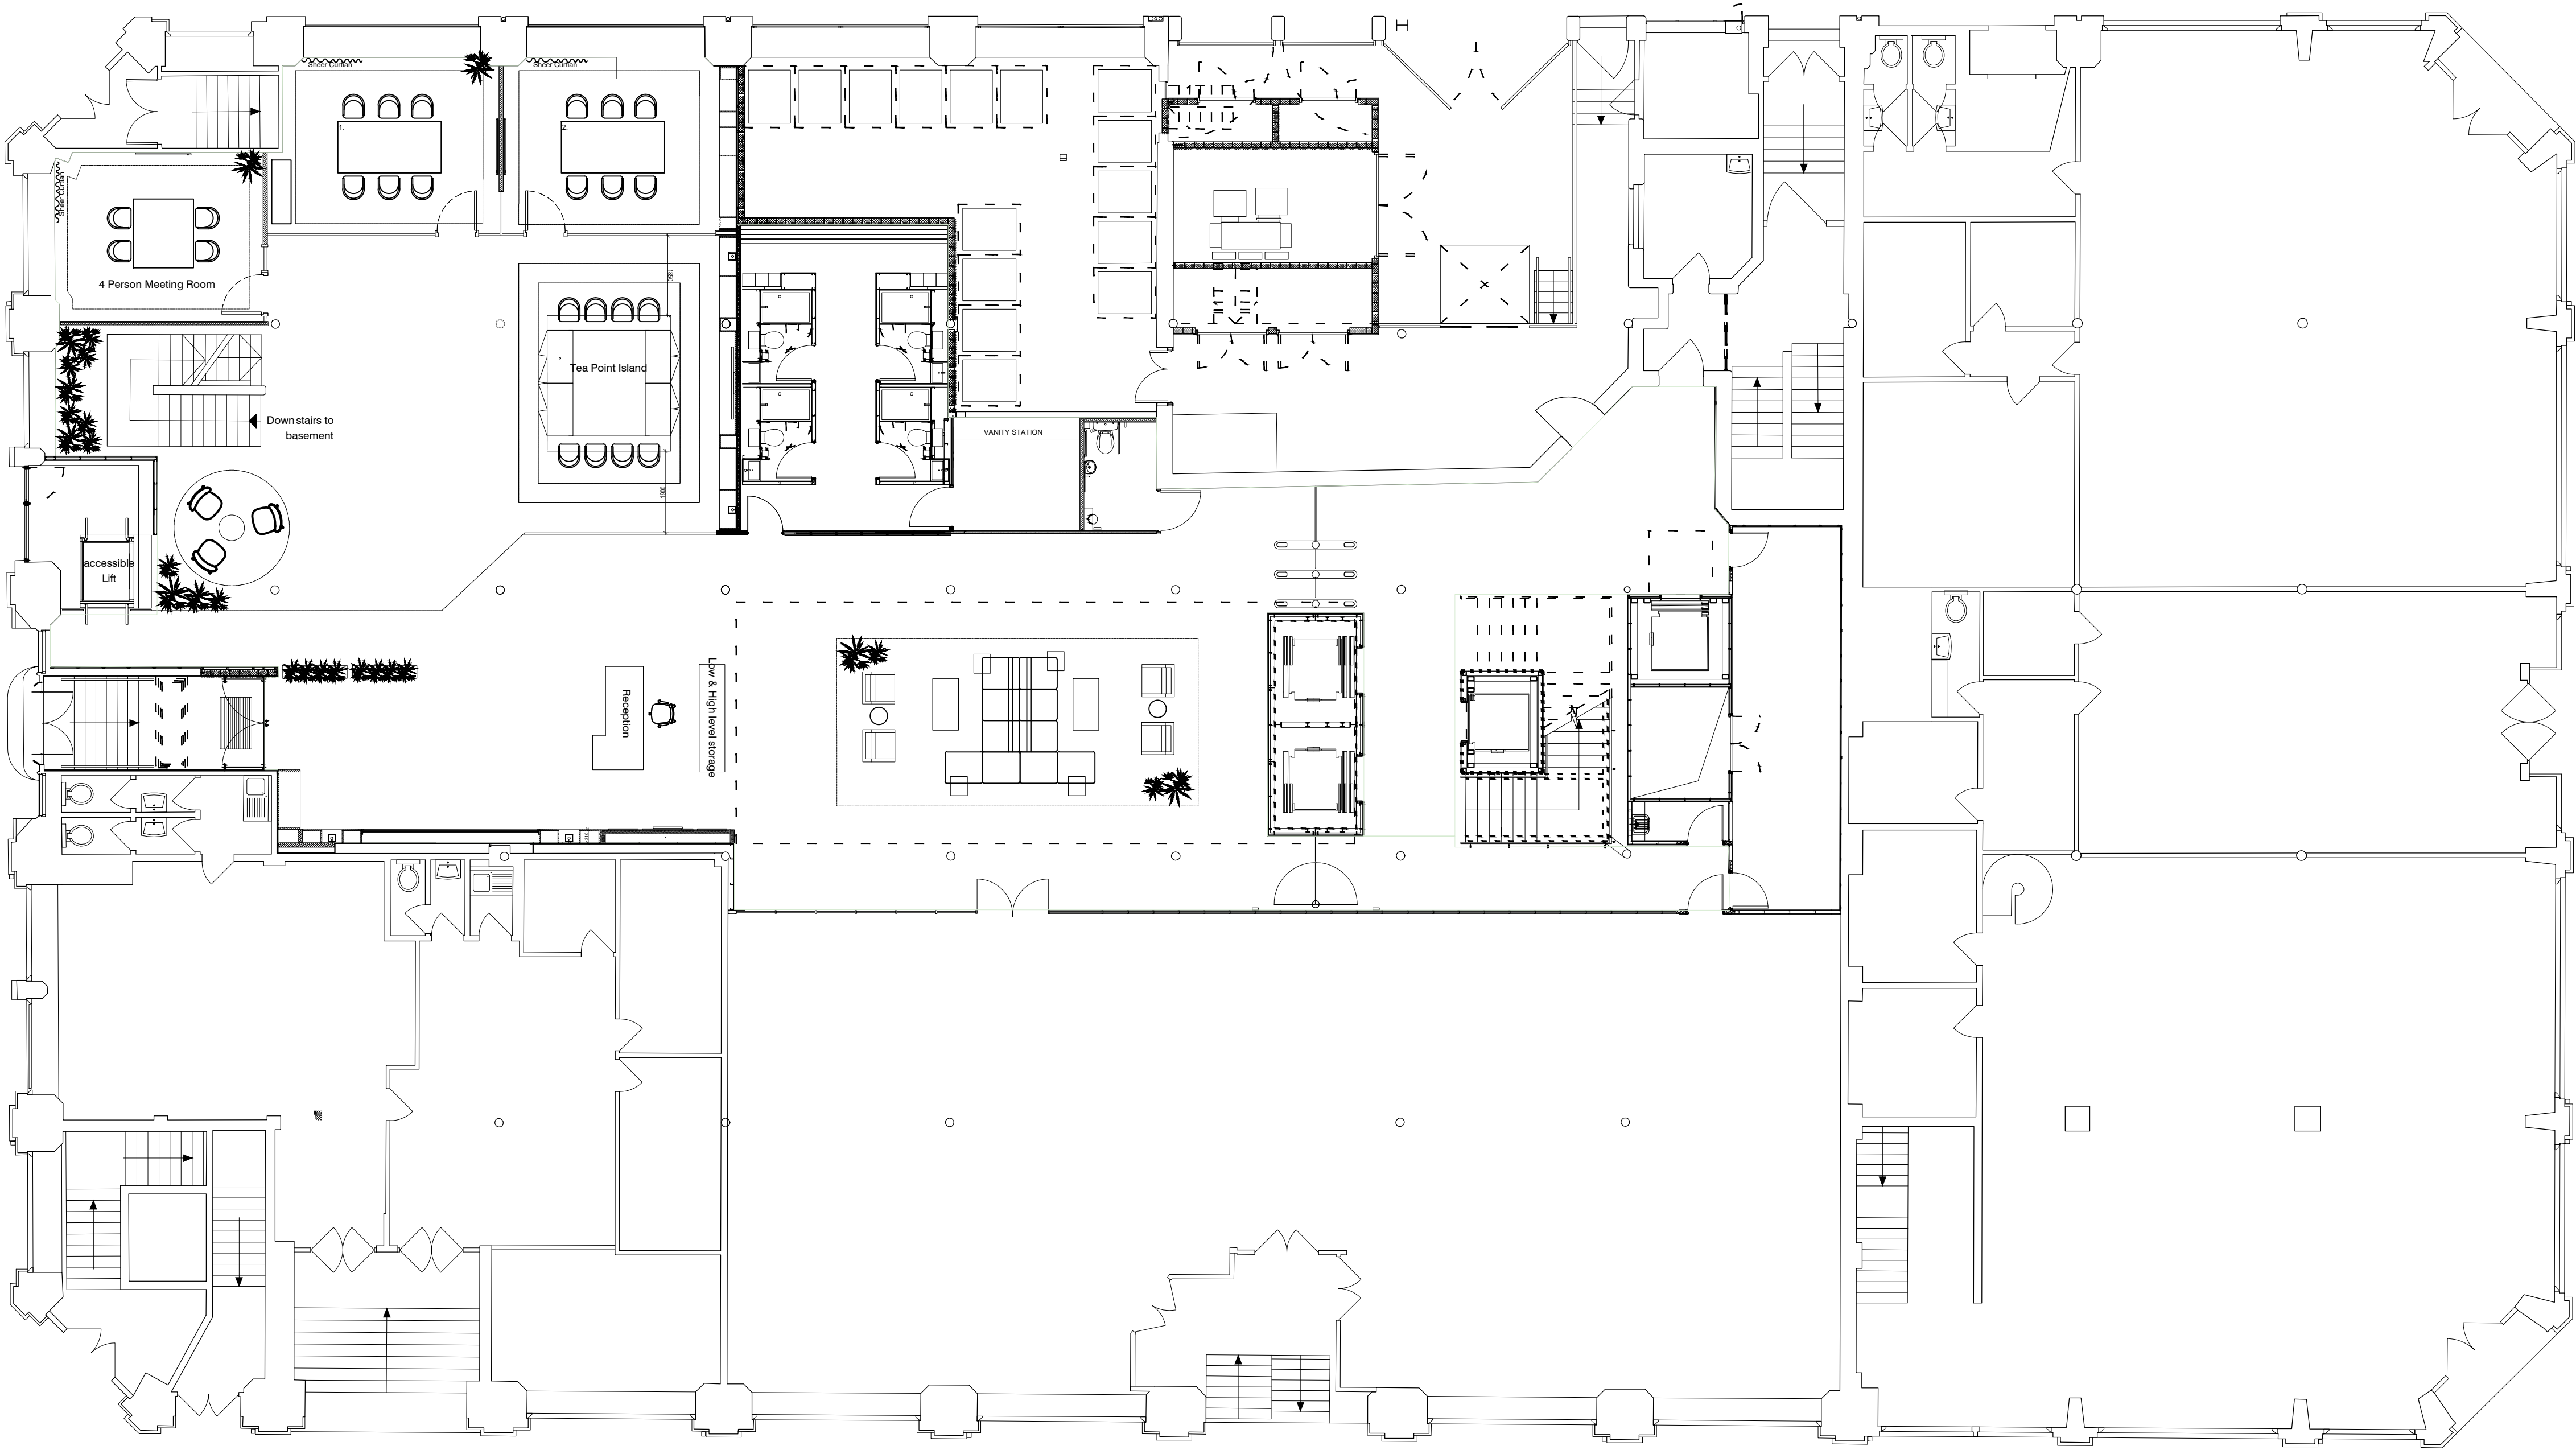


All dimensions are in millimetres unless stated otherwise. No dimensions to be scaled from drawings. All dimensions to be checked on site prior to manufacture.

Any discrepancies between drawings and site conditions are to be reported to the contract manager.

This drawing is to be read in conjunction with all relevant Structural Engineers and Mechanical & Electrical Engineers drawings and specification.

© COPYRIGHT
The copyright in this drawing is vested in OBI Property Ltd and no licence or assignment of any kind has been, or is, granted to any third party whether by provision of copies or originals of the drawings or otherwise unless otherwise agreed in writing.

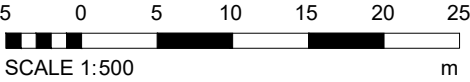

Ground Floor - Proposed GA
Scale 1:100

I	Updated Furniture quantities - Atrium	01/02/24	EK	
H	Bi-folding glass removed and replaced with fixed glazing and doors to the meeting room	12/01/24	RG	
G	Tenant Board replaced with screen	15/10/23	RG	
F	Revised Layout	06/09/23	RG	
E	Revised Layout	10/08/23	RG	
D	First Issue	28/07/23	RG	
C	First Issue	21/07/23	RG	
B	First Issue	26/04/23	RG	
-	First Issue	26/04/23	RG	
REV	DESCRIPTION	DATE	BY	CHK

CLIENT NAME

Philip J Davis Holdings Plc

PROJECT NAME

Sevendale House

DWG TITLE:

Ground Floor - Proposed GA

DWG NO: 10_001 REVISION: I
SCALE 1 : 100 @A1 DRAWN: RG

DWG STATUS:

STAGE 5