


ST VINCENT STREET

25

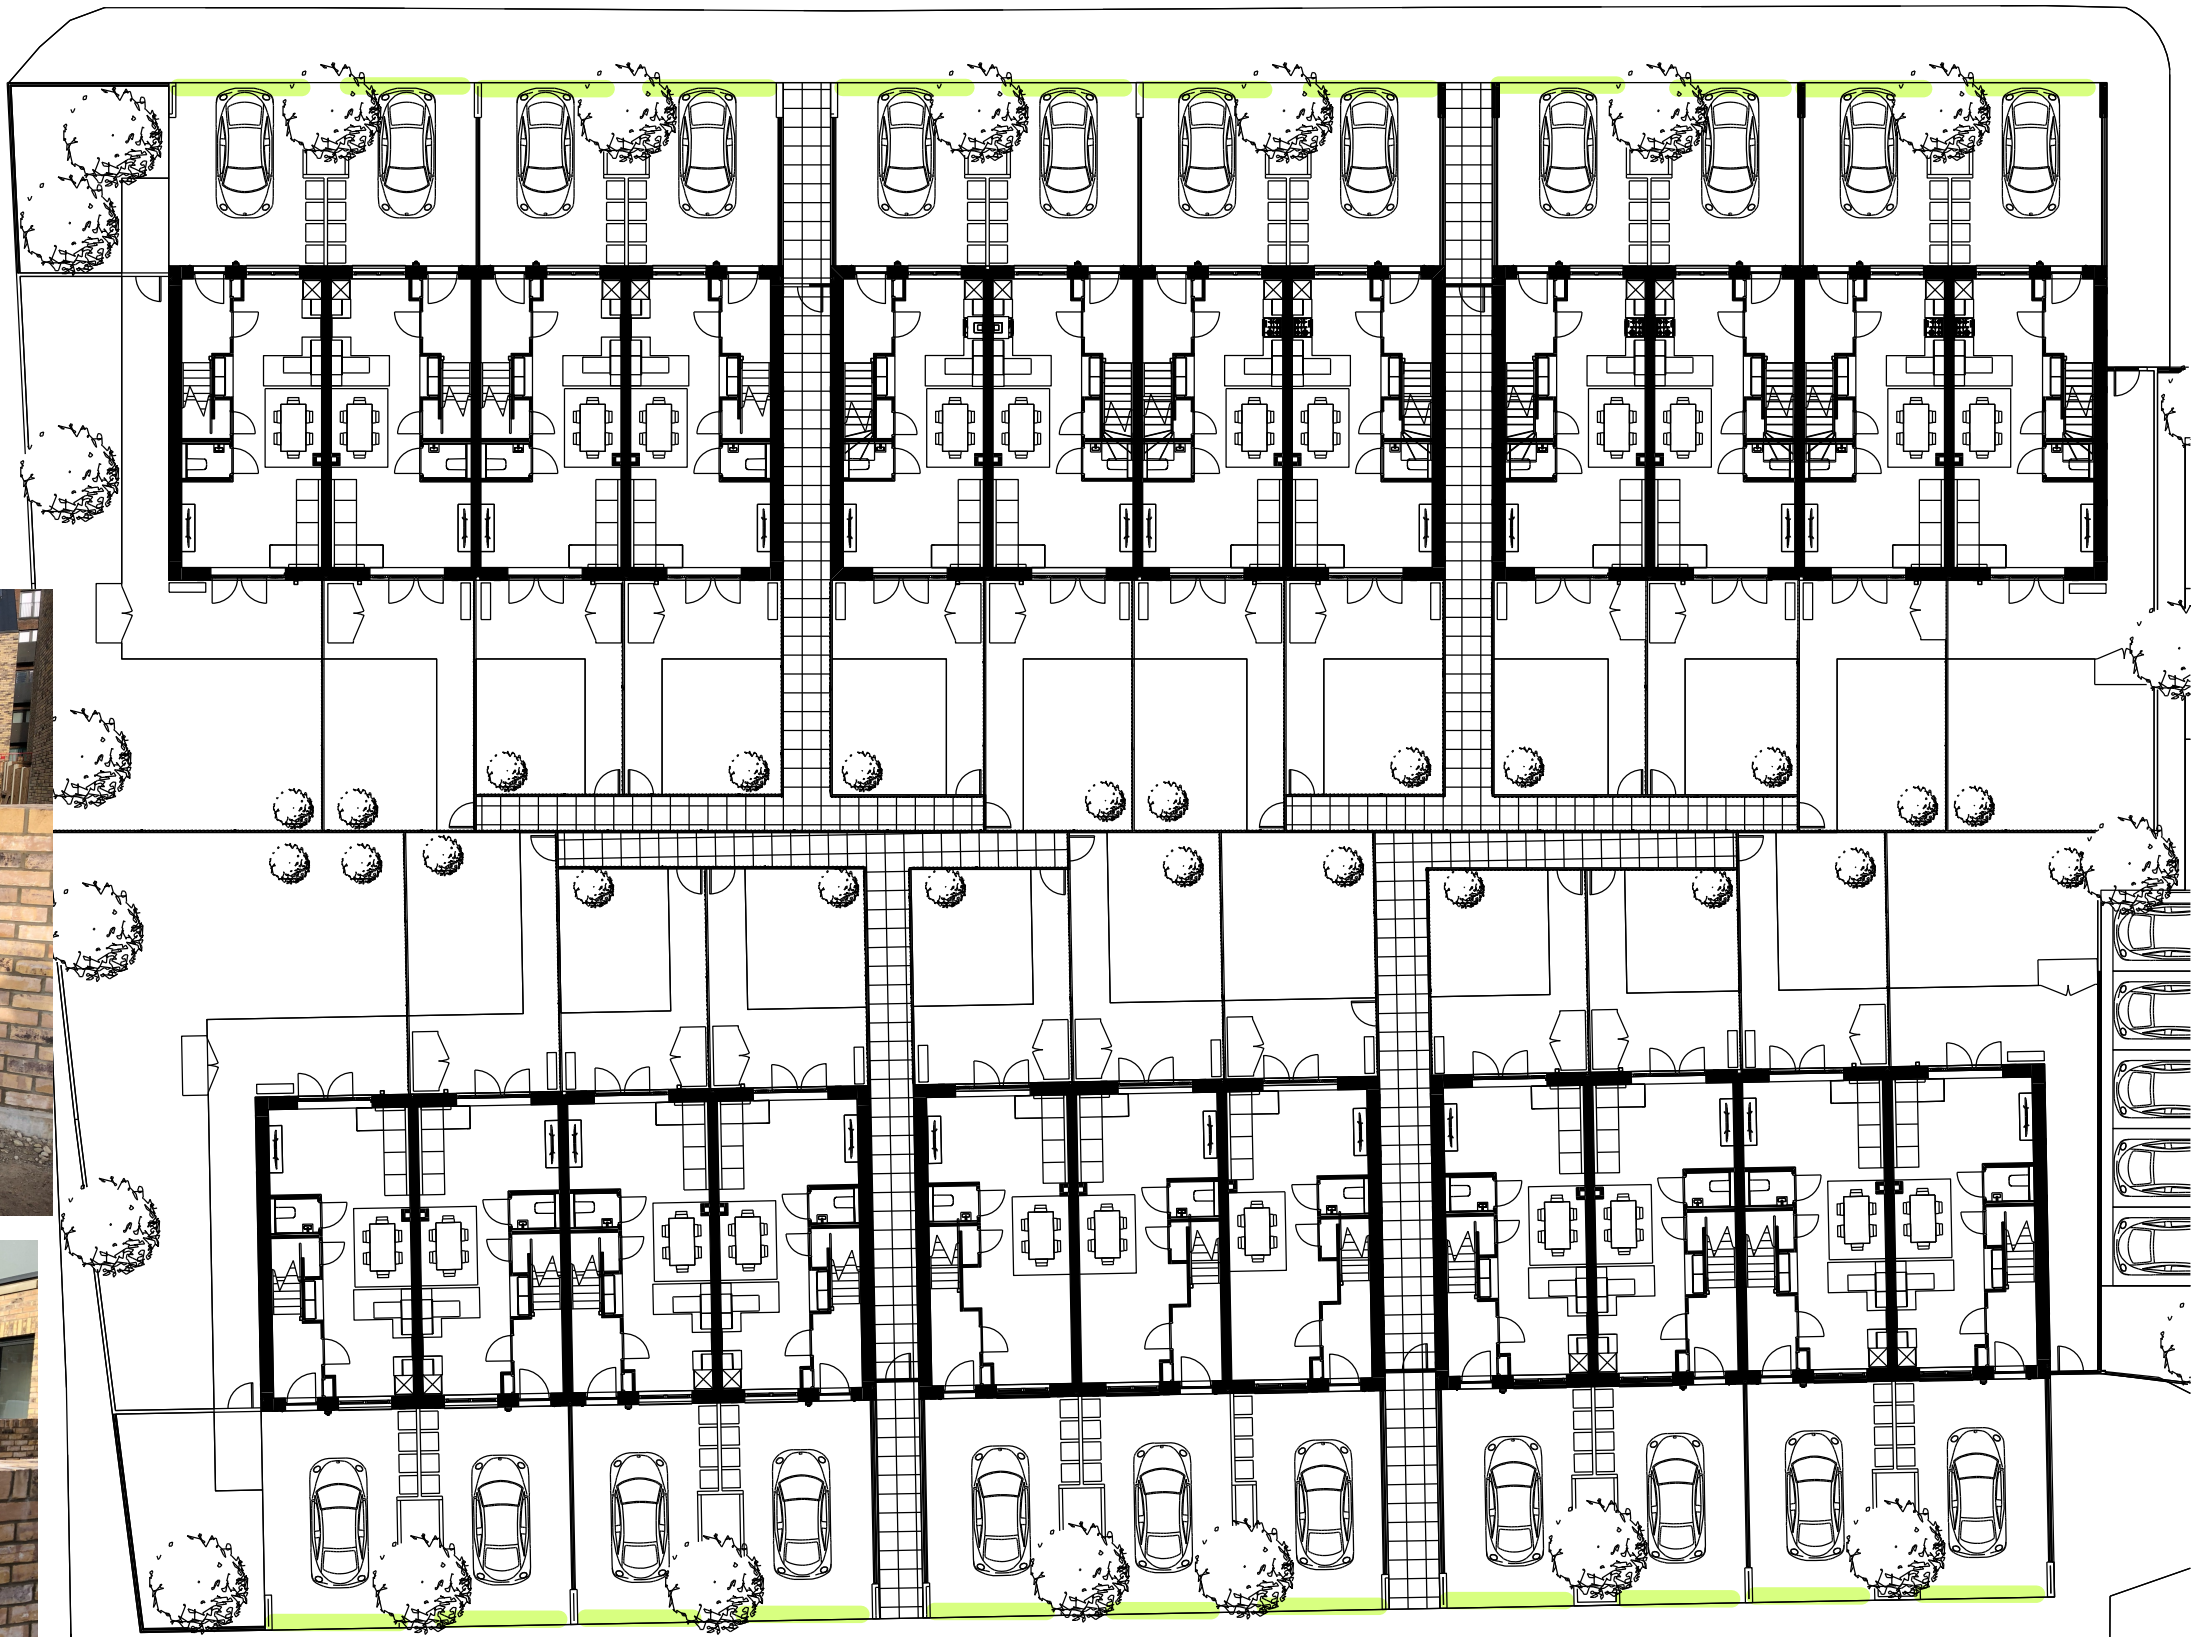

Channel drains to
in curtilage parking

PLA