




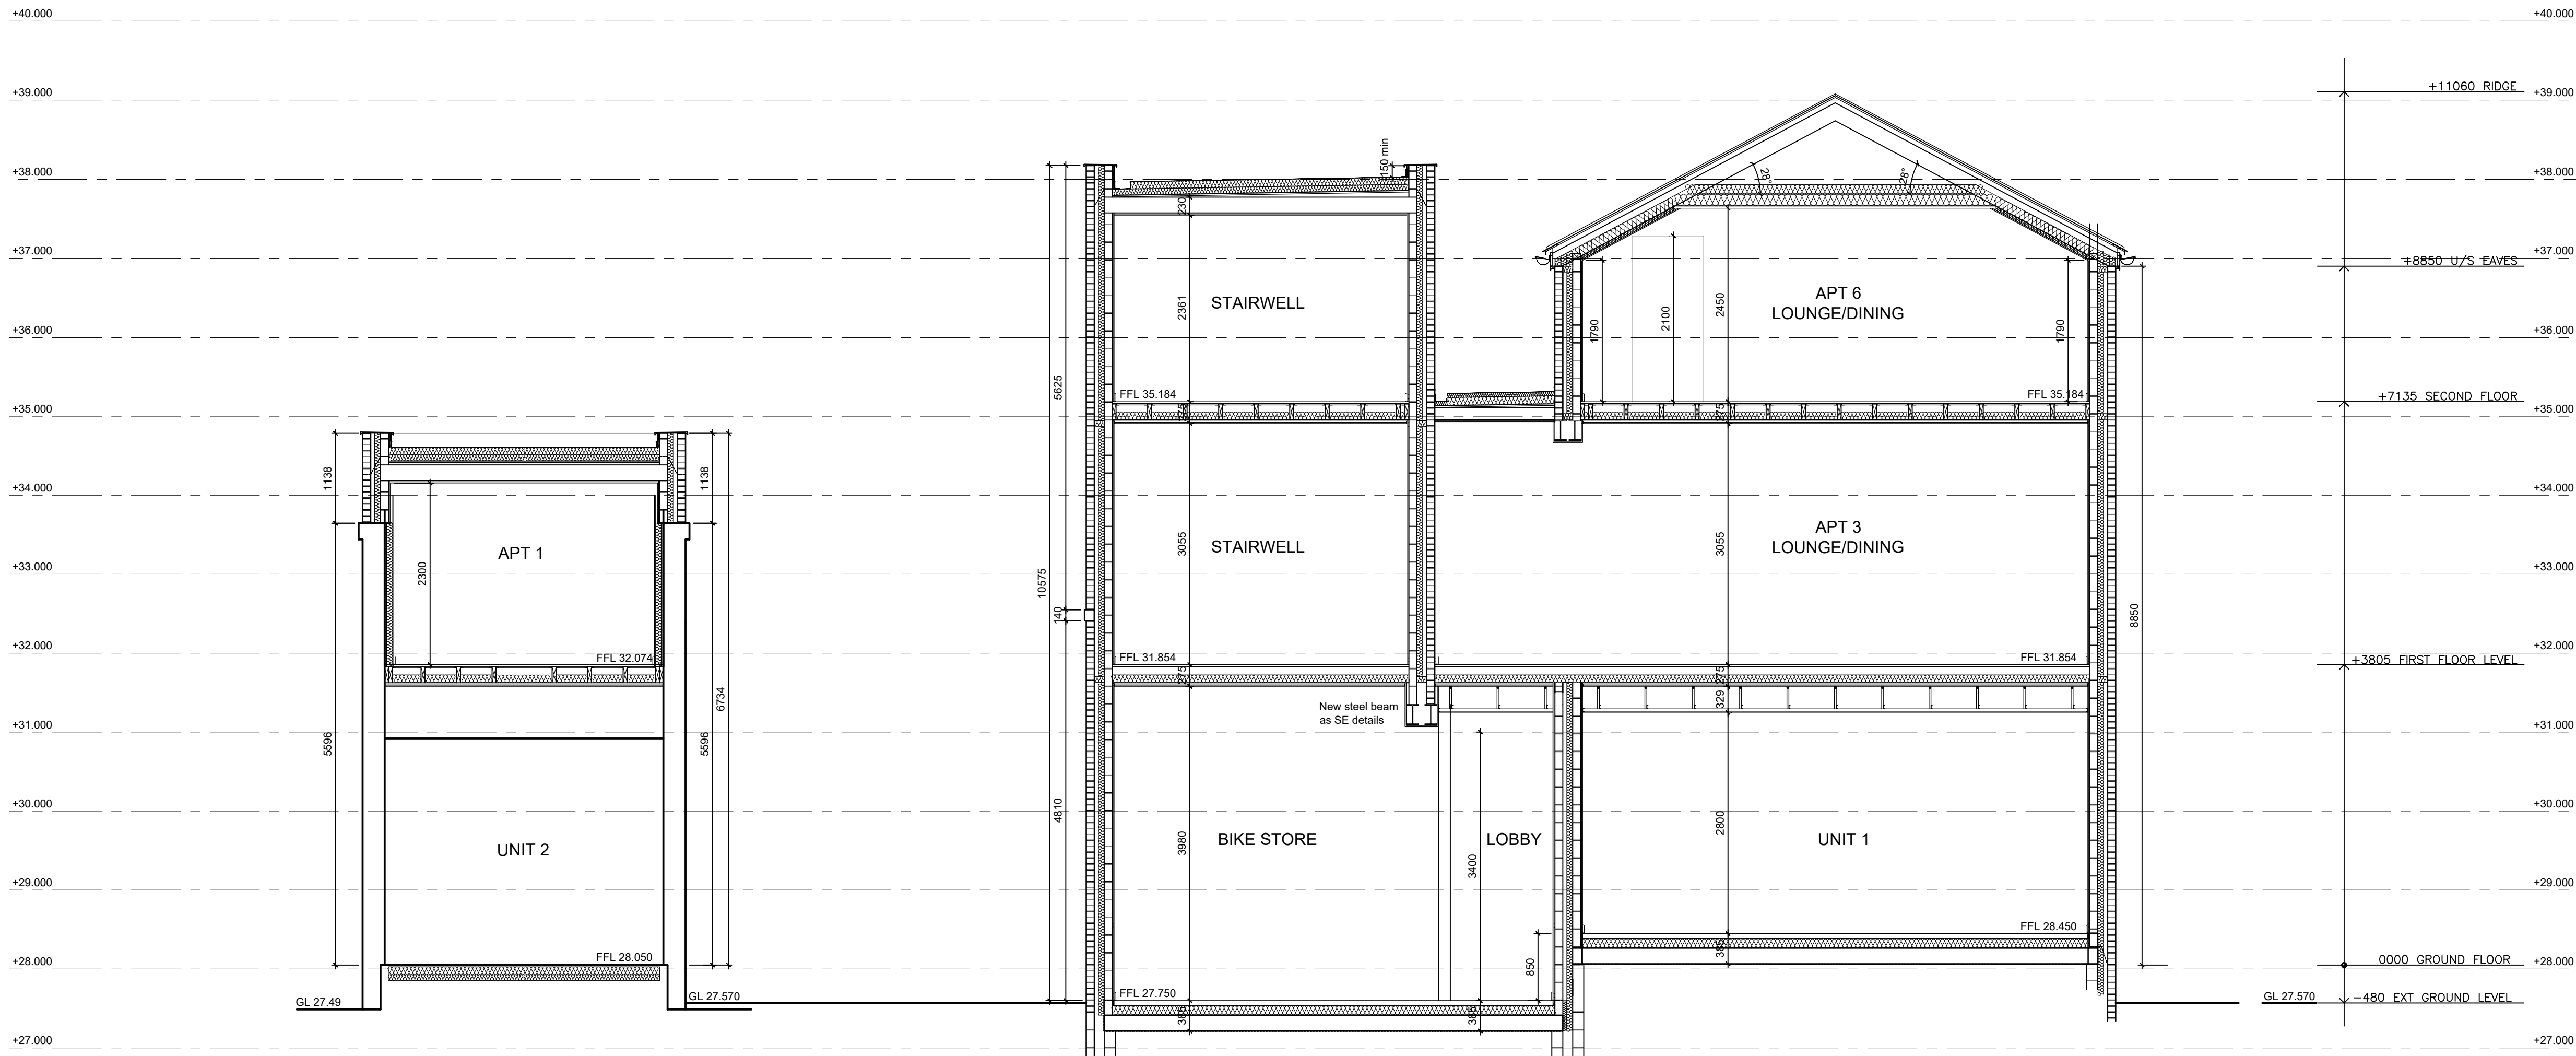

SECTION E-E

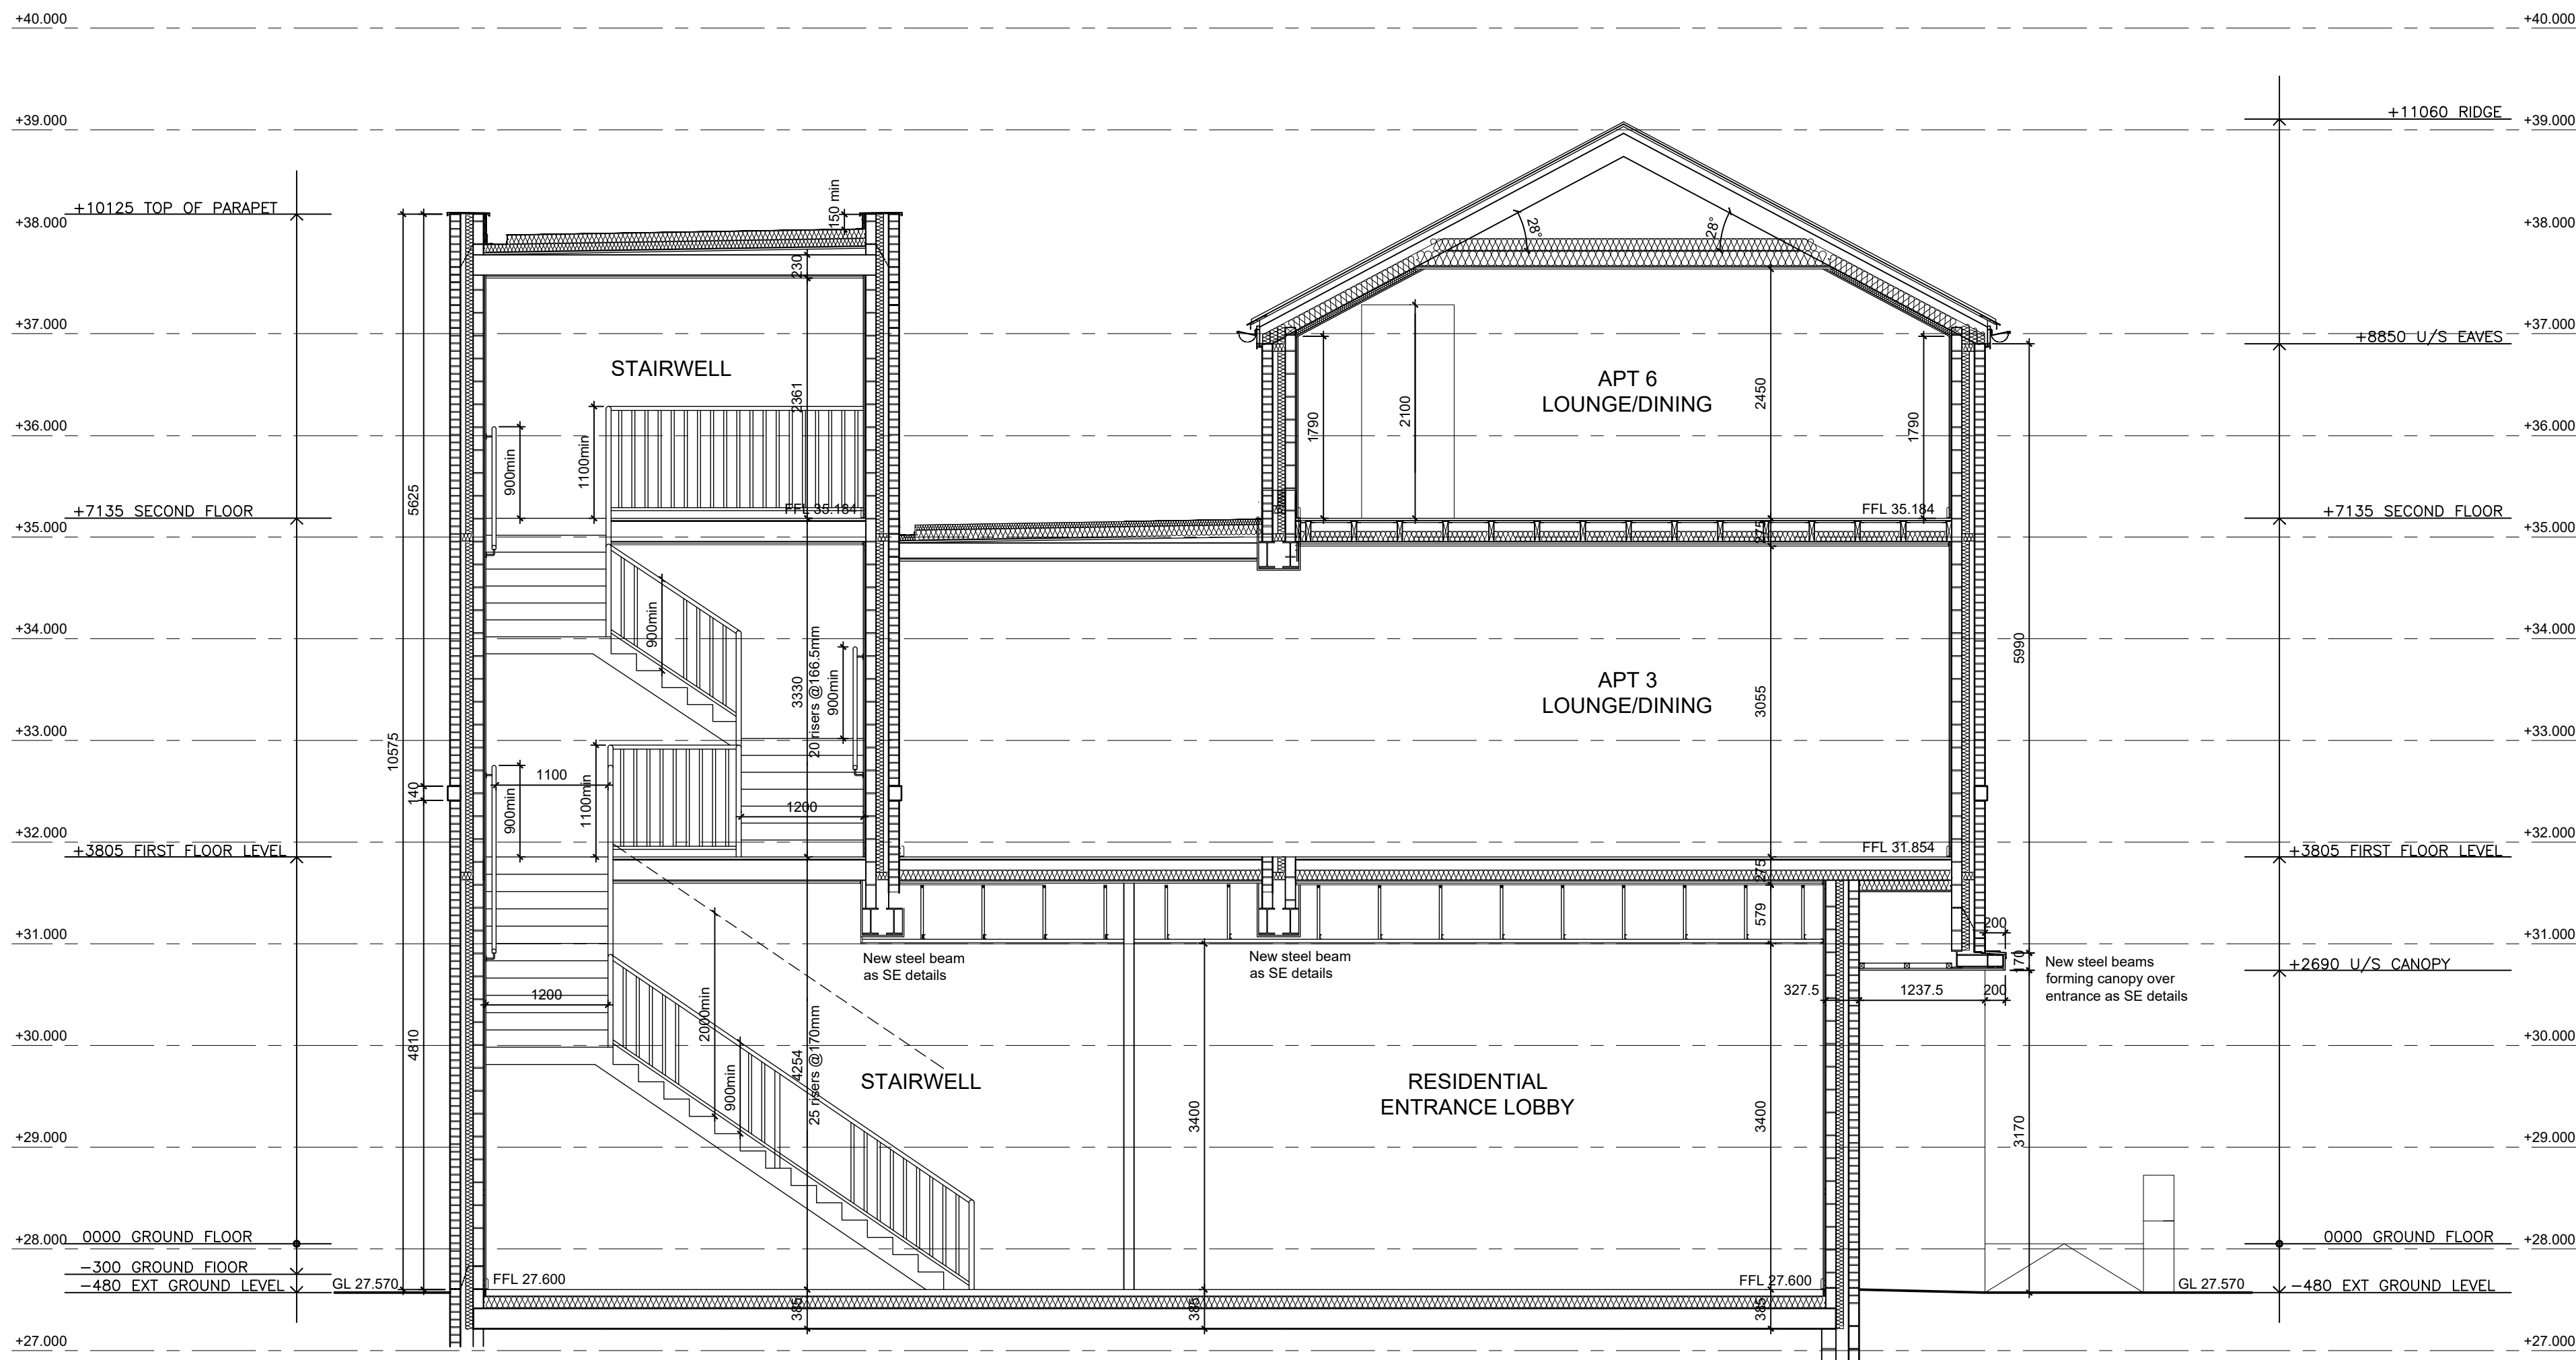

SECTION F-F

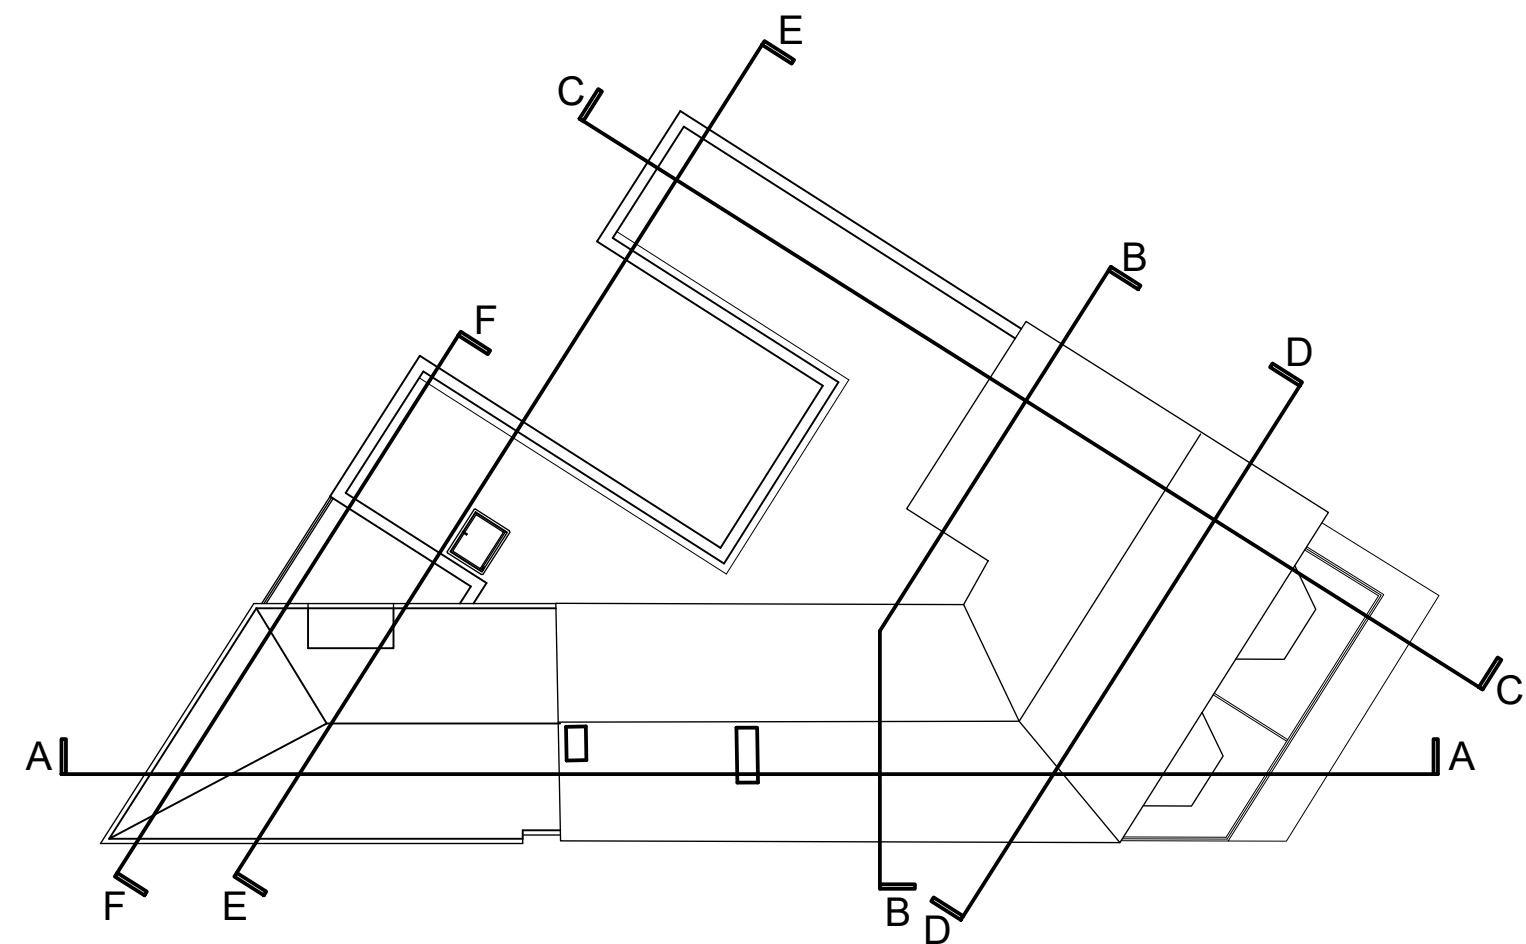

SECTION KEY

TENDER ISSUE

CLIENT	VEDANTA & PARTNERS
PROJECT	577 -579 WILBRAHAM ROAD CHORLTON, M21 9AH
TITLE	PROPOSED SECTION E-E and F-F
JOB NO.	VP01
DWG NO.	VP01-C-AX1.04
SCALE	1:50 @ A1
DRAWN	CT

46 MANCHESTER ROAD
CHORLTON
MANCHESTER
M21 9PH

info@justharchitects.co.uk
T +44(0)161 237 5500

JH.A

RIBA
Chartered Practice

arb
Architects
Registration
Board