


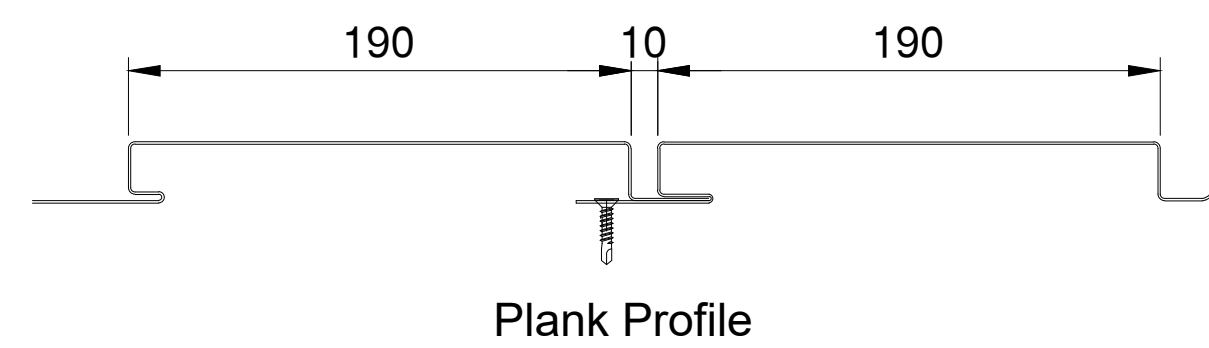

Tata Steel Prisma Vertical planks  
(190mm face + 10mm joint) Colour -  
RAL 9006 metallic silver  
Fixed to steel supports with  
DF3-CF-5.5x22 fixings

Novia VC4000FR VCL.  
150mm laps sealed with VCL  
Lap Tape overlapping hot melt

0.7mm thick Tata Prisma drip flashing  
fixed to support flashing at 500mm crs  
with R-SS-4.8x15 rivets (RAL 9006  
metallic silver)

Base of Panel 104.089 (Block A)  
Base of Panel 115.789 (Block B)

600x600x63mm Standard precast concrete paving  
slab laid on 15mm support pads


Bauder JFRI WFRL Loose laid with 300mm laps

260mm (130+130mm) Bauder JFRI Premium+ EPS  
Insulation to achieve 0.12W/m2K. 200kpa compressive  
strength

Bakor 790-11 Hot melt membrane system with  
Bauder Polyester reinforcement & AP2 protection  
layer

Prime concrete with Bauder Polymer Primer

Bauderrock Upstand Board  
(50mm + 6mm face)

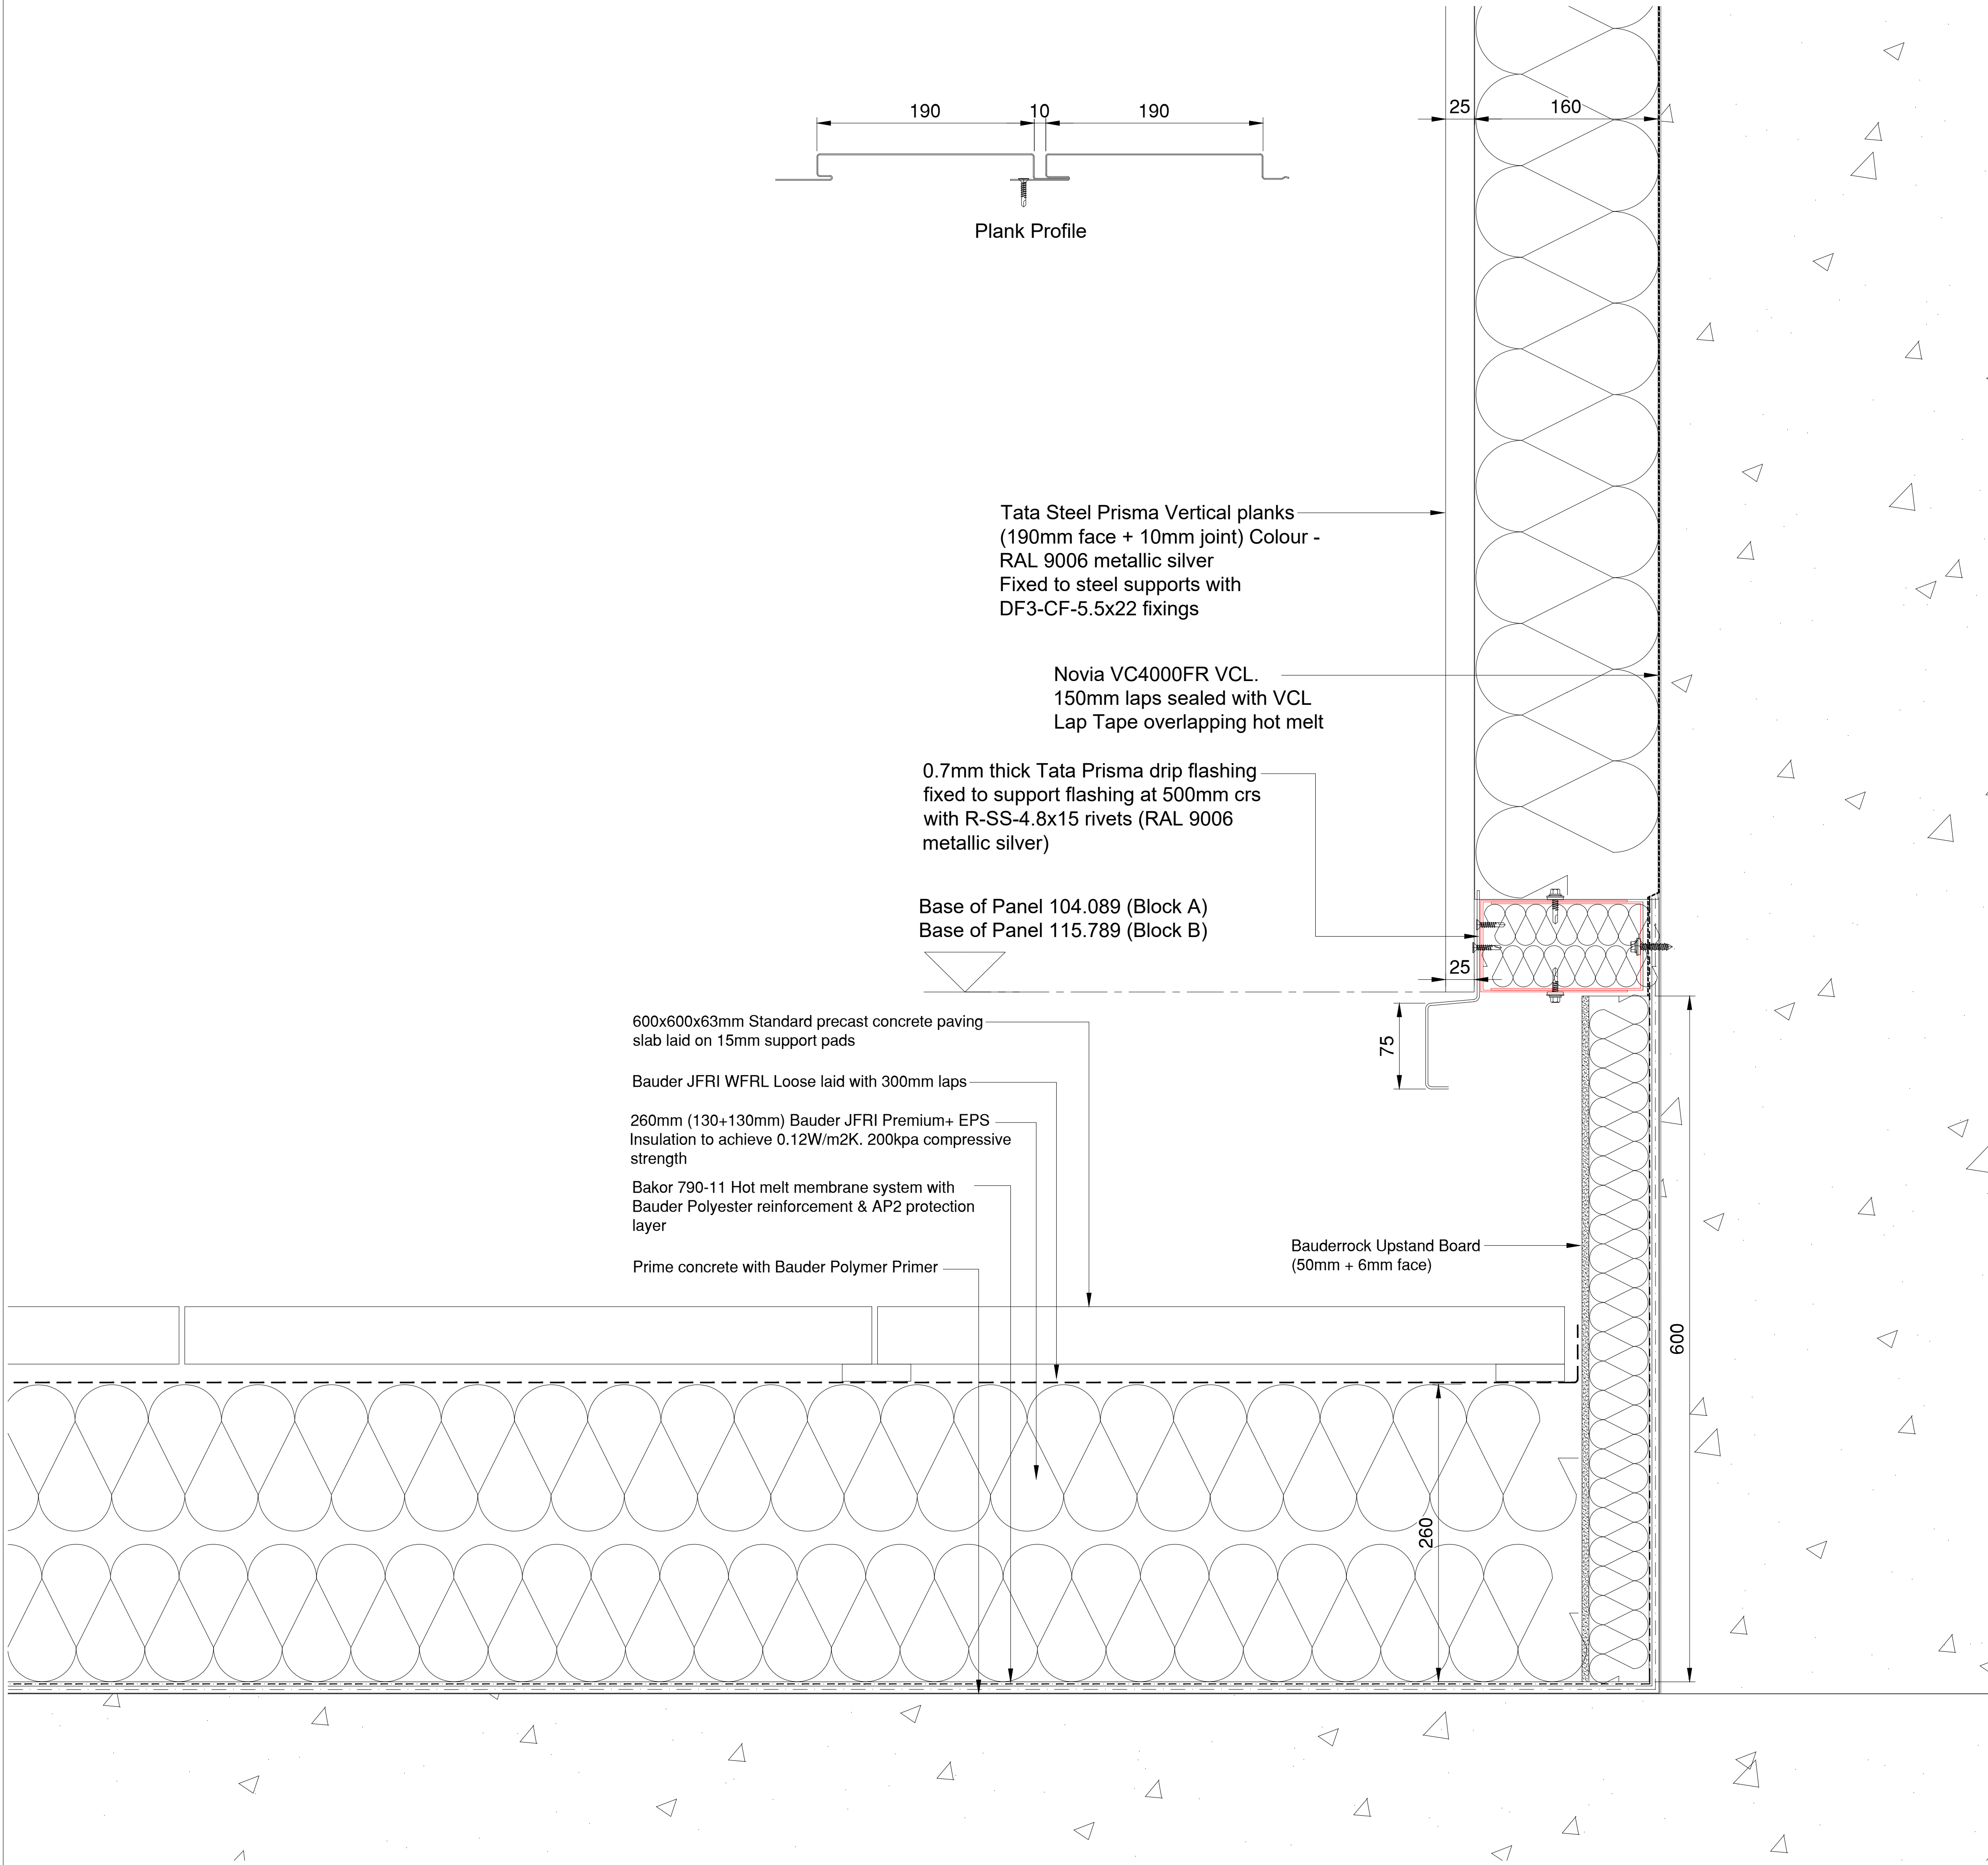

|                   |                    |          |
|-------------------|--------------------|----------|
|                   |                    |          |
| C01               | Construction Issue | 05.04.24 |
| No.               | Description        | Date     |
| DRAWING REVISIONS |                    |          |



|                                                       |  |
|-------------------------------------------------------|--|
| Project Name                                          |  |
| First Street Roofing                                  |  |
| Client                                                |  |
| Downing Construction                                  |  |
| Architect                                             |  |
| Simpson Haugh Architects                              |  |
| Drawing Title                                         |  |
| Cladding Base Detail<br>at Lift Overrun - Block A & B |  |

|                  |                  |          |
|------------------|------------------|----------|
| Project Number   | Drawing Number   |          |
| P222             | FSS-PRI-X-RF-009 |          |
| First Issue Date | Drawn            | Revision |
| 21.03.24         | CM               | C01      |
| Scale            | Checked          |          |
| d.n.s            | -                |          |