

COPYRIGHT


THIS DRAWING IS PROTECTED UNDER COPYRIGHT.
COPYRIGHT REMAINS THE PROPERTY OF BRAWN DESIGN LTD UNLESS OTHERWISE ASSIGNED.

STRUCTURAL WORKS


ANY STRUCTURAL INFORMATION ON THIS DRAWING IS
INDICATIVE ONLY. NO STRUCTURAL DETAILS TO BE
TAKEN FROM THIS DRAWING. ALL STRUCTURAL DETAILS
TO BE REFERRED TO A STRUCTURAL ENGINEER.

ALL DIMENSIONS

FIGURED DIMENSIONS ONLY TO BE TAKEN FROM THIS DRAWING. DO NOT SCALE. ALL DIMENSIONS TO BE
VERIFIED ON SITE PRIOR TO THE COMMENCEMENT OF WORK. ALL CONTRACTORS MUST VISIT THE SITE
AND BE RESPONSIBLE FOR CHECKING ALL SETTING OUT DIMENSIONS. NOTIFY BRAWN DESIGN LTD OF
ANY DISCREPANCIES PRIOR TO ANY MANUFACTURE OR CONSTRUCTION WORKS.

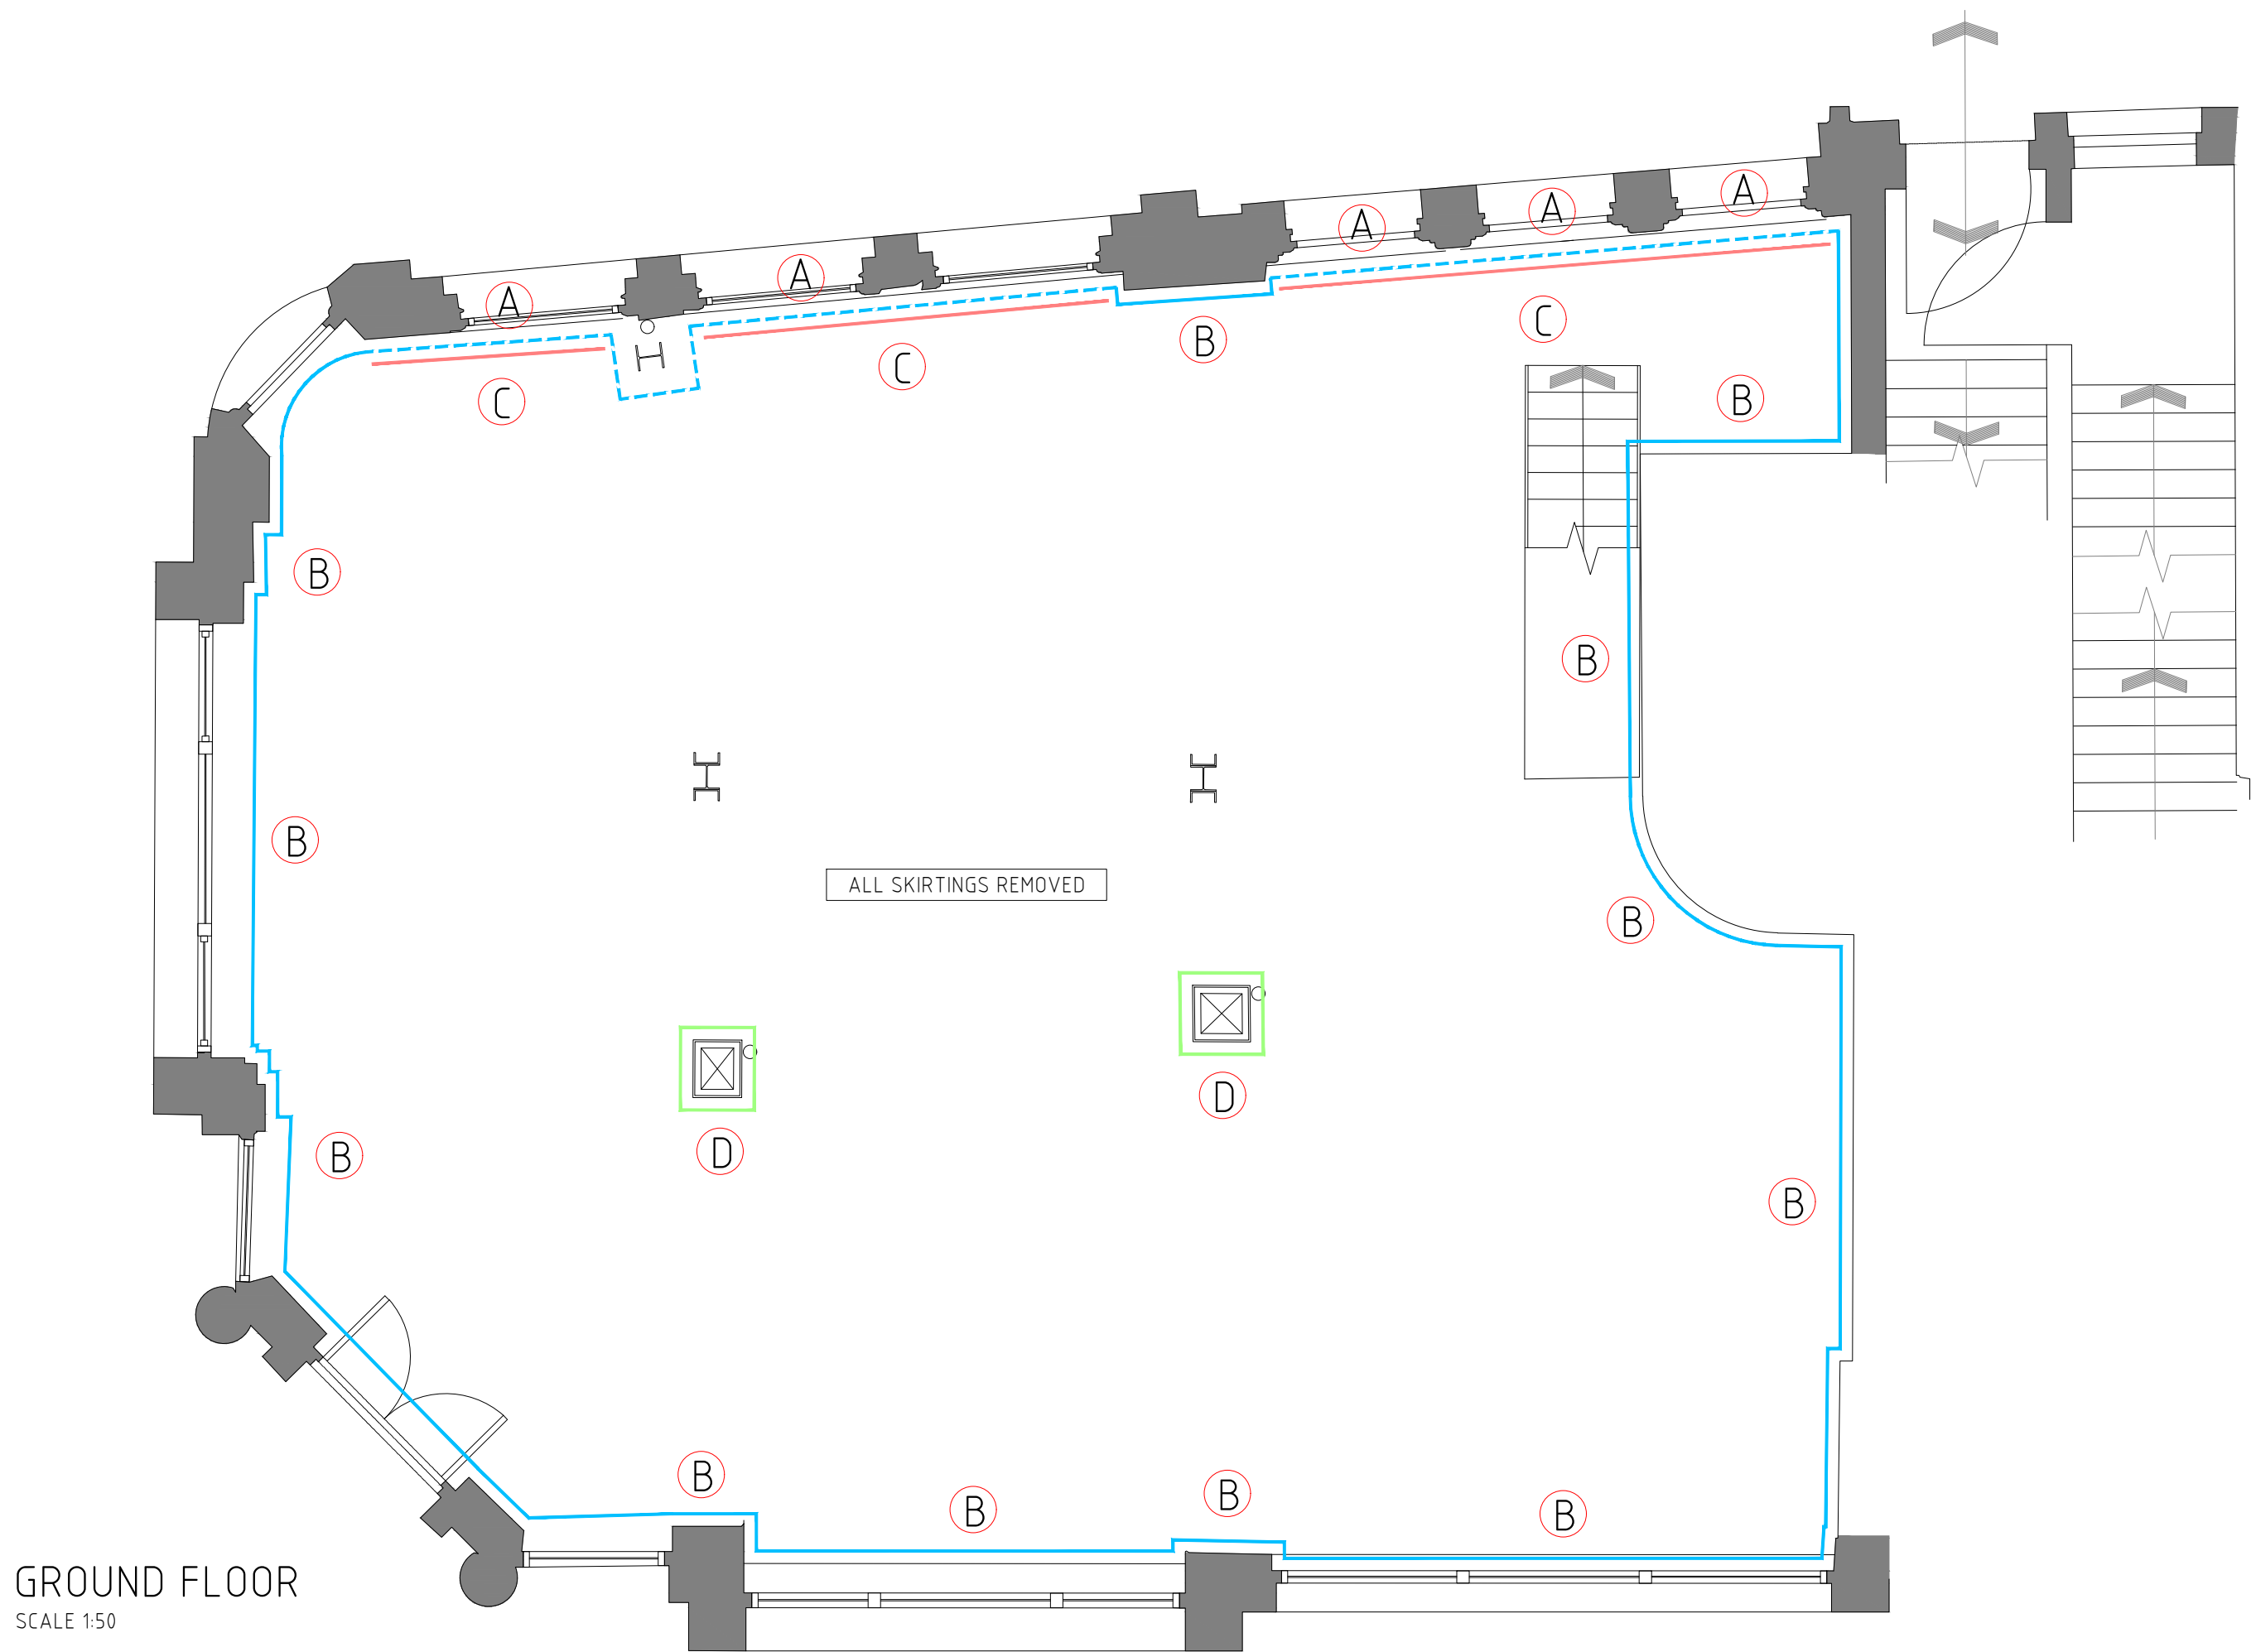

GROUND FLOOR
SCALE 1:50

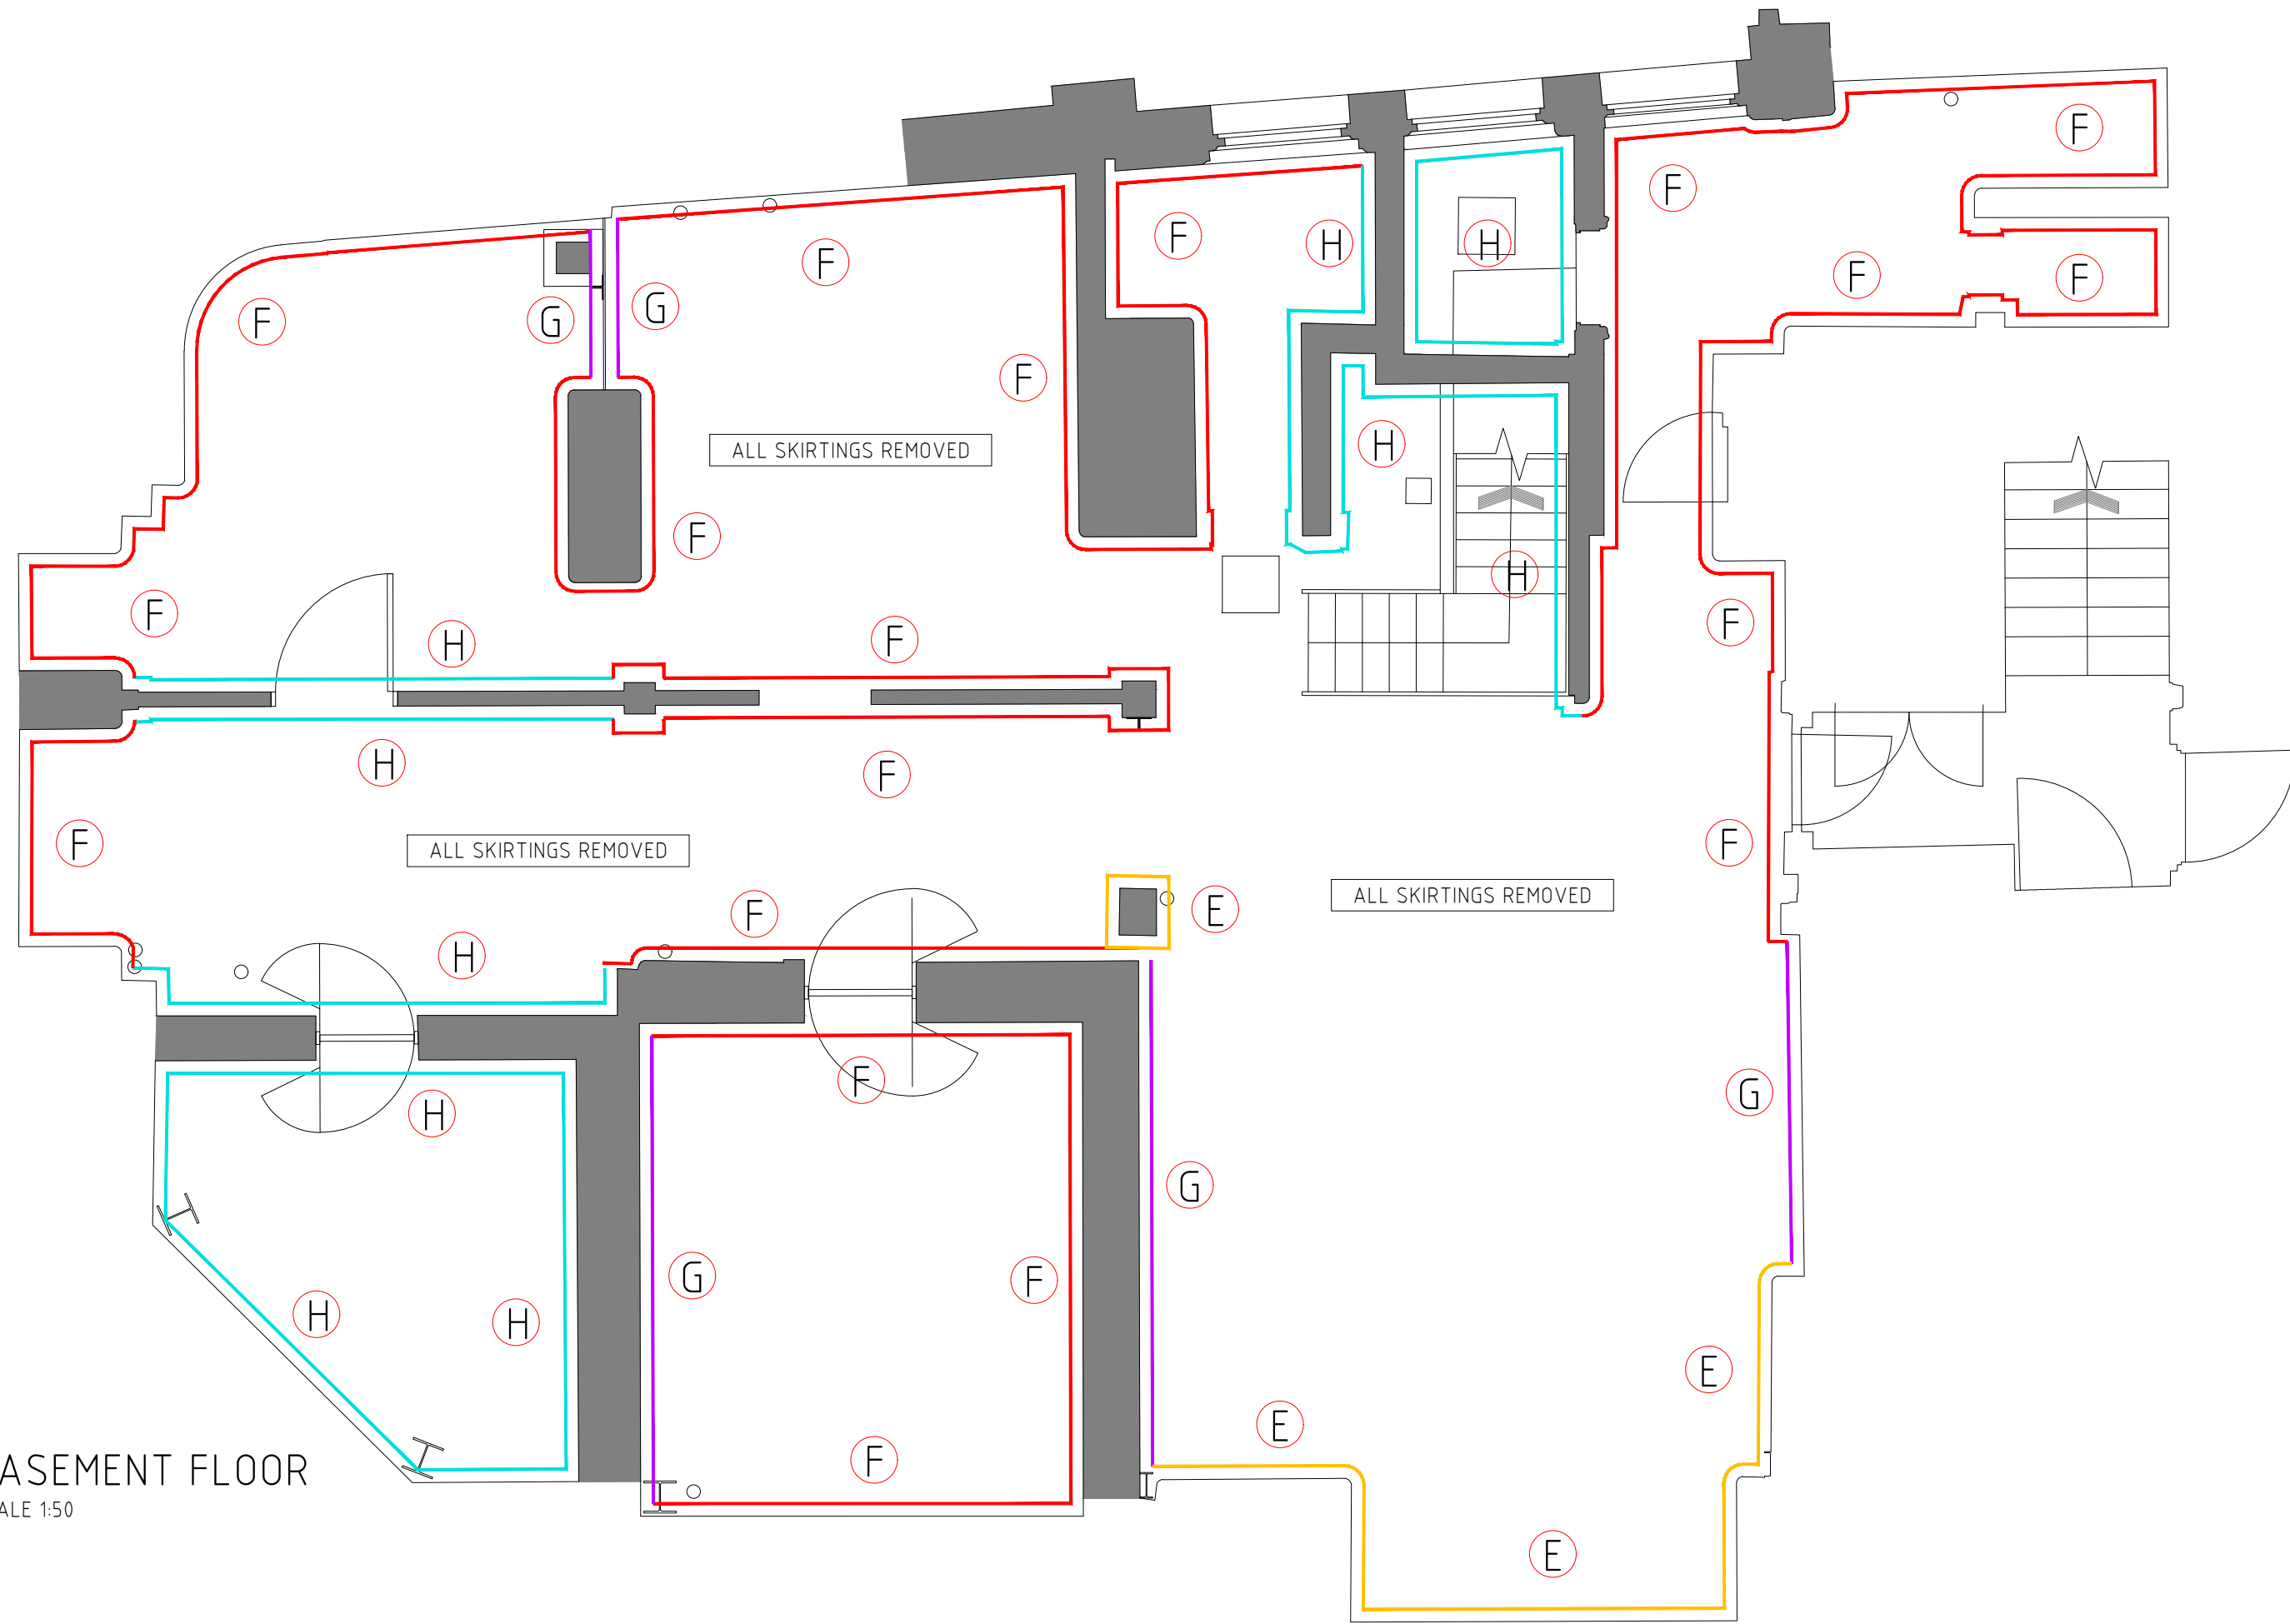

BASEMENT FLOOR
SCALE 1:50

A	PLASTERBOARD AND SKIM OVERBOARD, ABOVE WINDOW UPPER 1/3
B	PLASTER PAINTED
C	PLASTERBOARD AND SKIM/LATH AND PLASTER OVERBOARD, BELOW WINDOW LOWER 1/3
D	PLASTER SKIM TO BOXING OUT, PAINTED

E	GLAZED WHITE BRICK TILE
F	GLAZED WHITE BRICK TILE, OVER PAINTED
G	METAL PLATE PANEL, PAINTED
H	ORIGINAL BRICK FINISH, PAINTED



GROUND FLOOR NO SKIRTINGS THROUGHOUT SITE




GROUND FLOOR HEAVY WATER DAMAGE TO PANELED CASINGS




GROUND FLOOR COLUMN CASINGS



BASEMENT BRICK TILES AND METAL CLADDING

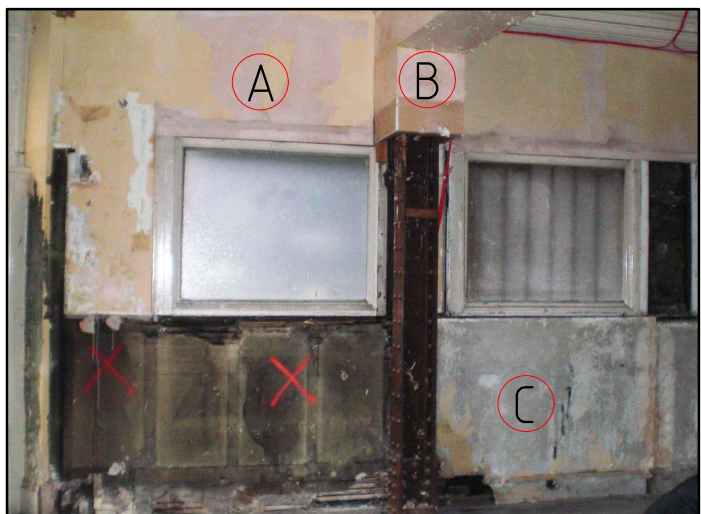


GROUND FLOOR PAINTED PLASTERBOARD AND PARTIAL BOXING TO COLUMNS

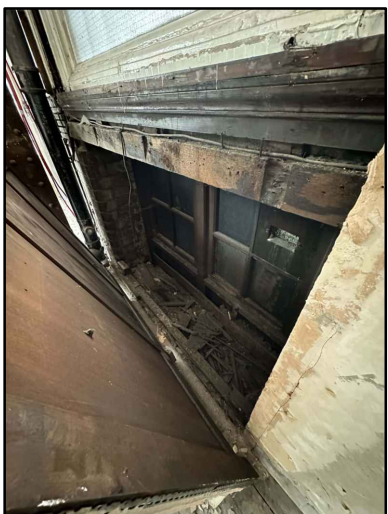


GROUND FLOOR PLYBOARD CONCEALING WINDOWS TO FOUR YARDS ELEVATION




GROUND FLOOR PAINTED PLASTER WALLS

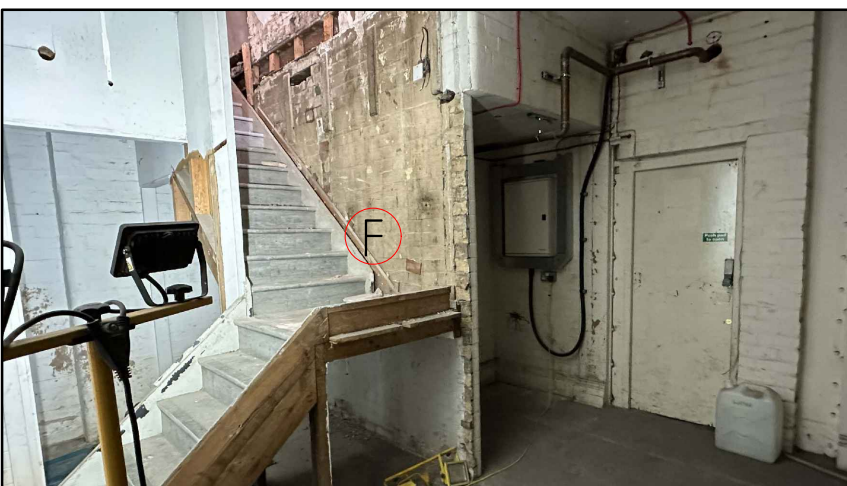

BASEMENT PAINTED BRICK / EXISTING STAIRCASE

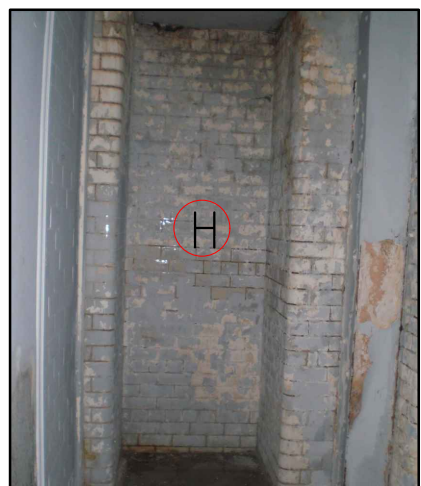

BASEMENT OVER PAINTED GLAZED TILE

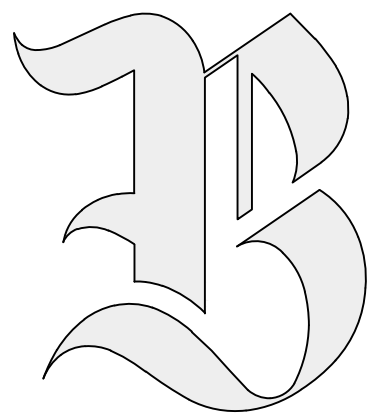

BRAWN DESIGN LIMITED.

BIZ HUB, ROOM G01, MELTON COURT, GIBSON LN,
NORTH FERRIBY, HU14 3HH
EMAIL: RICHARD@BRAWNDESIGN.CO.UK
MOBILE: 07985 344636

CLIENT

INDIVIDUAL RESTAURANTS
FORBICI

PROJECT

MANCHESTER
CROSS ST

DRAWING TITLE

EXISTING
WALL FINISHES

JOB NUMBER

2405

DRAWING No

104

REVISION

C1

SCALE

1:50

DRAWN BY

RCN

APPROVED BY

DIRECTOR

REV

C1

DATE

25-07-24

NOTES

DRAWING ISSUED FOR CONSTRUCTION

BY

BN

SCALE BAR

1:50

1:100

