



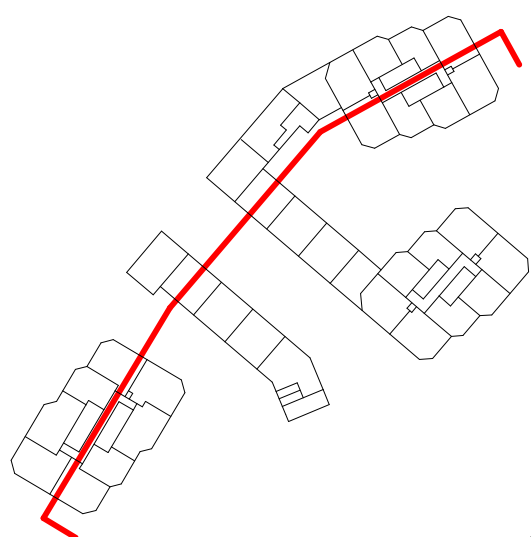

Red Bank NT02 Development

Tower C - Parapet	+111.950m AOD
Tower C - Roof	+110.400m AOD
Tower C - Level 25	+106.950m AOD
Tower C - Level 24	+103.850m AOD
Tower C - Level 23	+100.950m AOD
Tower C - Level 22	+97.950m AOD
Tower C - Level 21	+94.950m AOD
Tower C - Level 20	+91.950m AOD
Tower C - Level 19	+88.950m AOD
Tower C - Level 18	+85.950m AOD
Tower B & C - Level 17	+82.950m AOD
Tower B & C - Level 16	+79.950m AOD
Tower B & C - Level 15	+76.950m AOD
Tower B & C - Level 14	+73.950m AOD
Tower B & C - Level 13	+70.950m AOD
Tower B & C - Level 12	+67.950m AOD
Tower B & C - Level 11	+64.950m AOD
Tower B & C - Level 10	+61.950m AOD
Tower B & C - Level 09	+58.950m AOD
Tower B & C - Level 08	+55.950m AOD
Tower B & C - Level 07	+52.950m AOD
Podium - Parapet Level	+51.350m AOD
Tower B & C - Level 06	+50.140m AOD
Tower B & C - Level 05	+46.950m AOD
Tower B & C - Level 04	+43.950m AOD
Tower B & C - Level 03	+40.950m AOD
Tower B & C - Level 02	+37.950m AOD
Level 01	+34.700m AOD
Tower B Entrance Level	+33.000m AOD
Tower C - Concierge Level	+32.000m AOD
Podium B - Commercial Level	+29.990m AOD

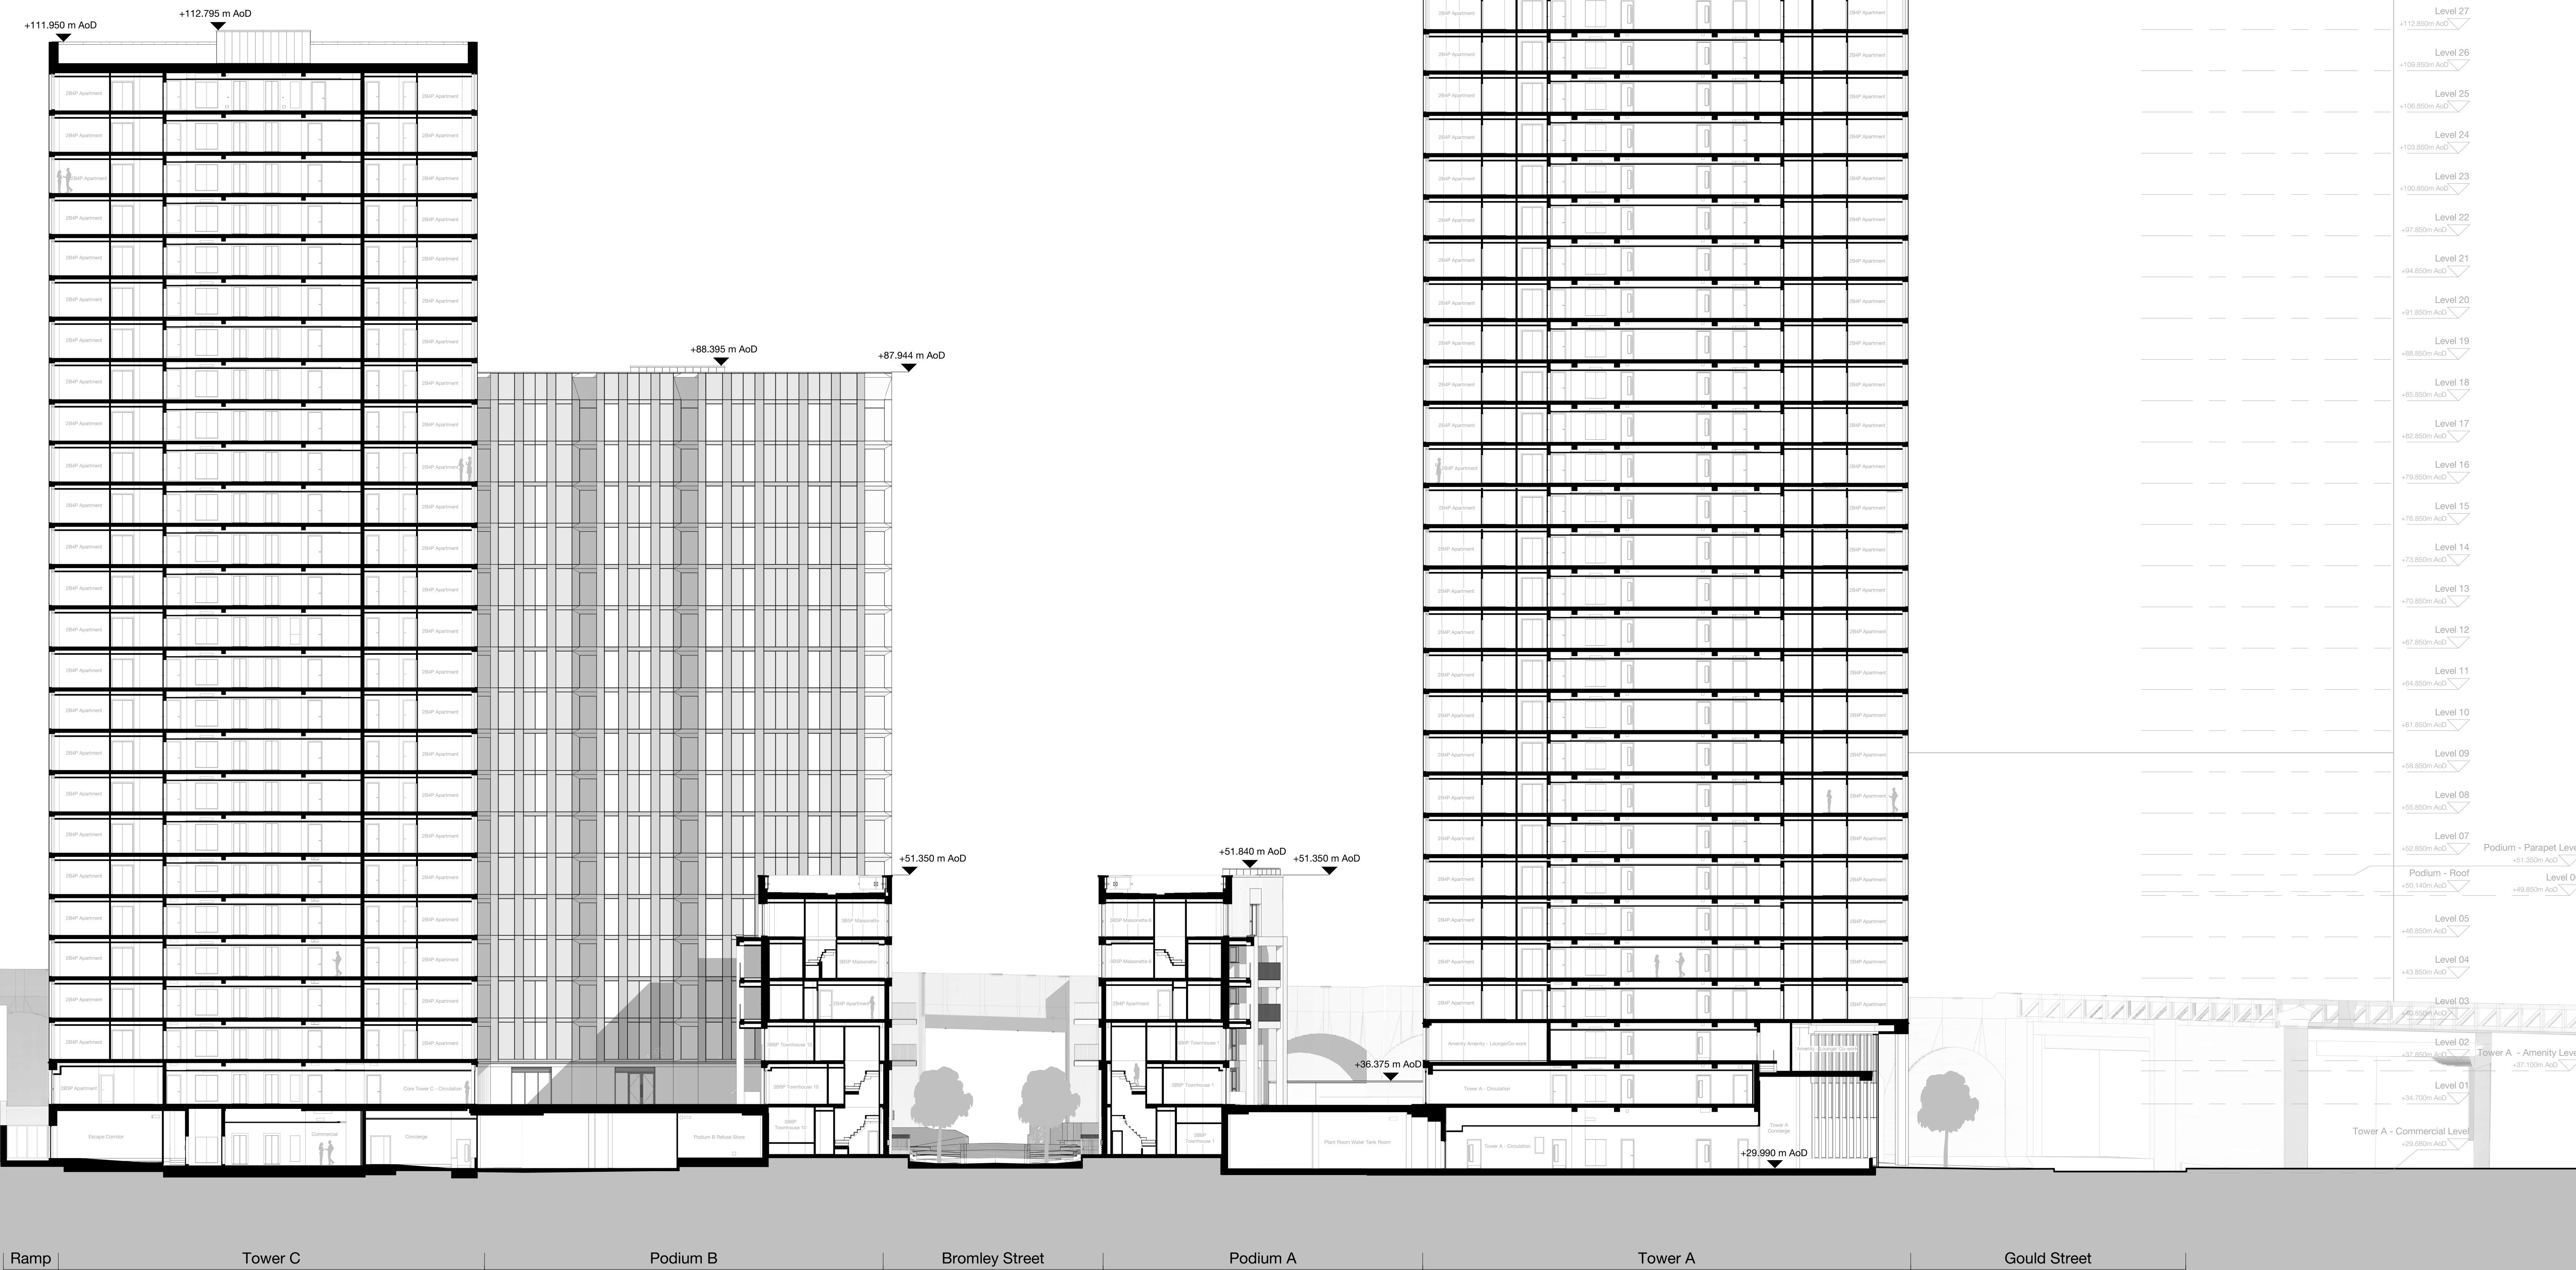

Plot 4 Meadowside

Tower A - Parapet
+145.850m AOD

Tower A - Roof
+143.300m AOD

Level 36
+139.850m AOD

Level 35
+136.850m AOD

Level 34
+133.850m AOD

Level 33
+130.850m AOD

Level 32
+127.850m AOD

Level 31
+124.850m AOD

Level 30
+121.850m AOD

Level 29
+118.850m AOD

Level 28
+115.850m AOD

Level 27
+112.850m AOD

Level 26
+109.850m AOD

Level 25
+106.850m AOD

Level 24
+103.850m AOD

Level 23
+100.850m AOD

Level 22
+97.850m AOD

Level 21
+94.850m AOD

Level 20
+91.850m AOD

Level 19
+88.850m AOD

Level 18
+85.850m AOD

Level 17
+82.850m AOD

Level 16
+79.850m AOD

Level 15
+76.850m AOD

Level 14
+73.850m AOD

Level 13
+70.850m AOD

Level 12
+67.850m AOD

Level 11
+64.850m AOD

Level 10
+61.850m AOD

Level 09
+58.850m AOD

Level 08
+55.850m AOD

Level 07
+52.850m AOD

Podium - Parapet Level
+49.350m AOD

Podium - Roof
+46.140m AOD

Level 06
+43.950m AOD

Level 05
+40.950m AOD

Level 04
+37.950m AOD

Level 03
+34.700m AOD

Level 02
+32.000m AOD

Tower A - Amenity Level
+31.100m AOD

Tower A - Commercial Level
+29.990m AOD

Rev	Description	Date
01	Issued for Planning	01.08.24

Copyright Hawkins\Brown Architects
No implied licence exists. This drawing should not be used to calculate areas for the purposes of valuation. Do not scale this drawing. All dimensions to be checked on the site by the contractor and such dimensions to be their responsibility. All work must comply with relevant British Standards and Building Regulations requirements. Drawing errors and omissions to be reported to the architect. To be read in conjunction with Architect's specification and other consultant information.

Scale @ A0 1 : 200	Date Aug 2024	Job Number 18059	Project Victoria Riverside Dantzic Street Manchester	26-28 Hilton Street Manchester M1 2EH mail@hawkinsbrown.com hawkinsbrown.com
Drawn By AP	Checked By NT	Status S2		
Drawing No. VRS-HBA-ZZ-XX-DR-A-080300	Rev P1	Purpose of Issue For Planning	Drawing Proposed Building Section A	Hawkins\Brown CR Construction (UK) Company Limited 睿登建築(英國)有限公司