


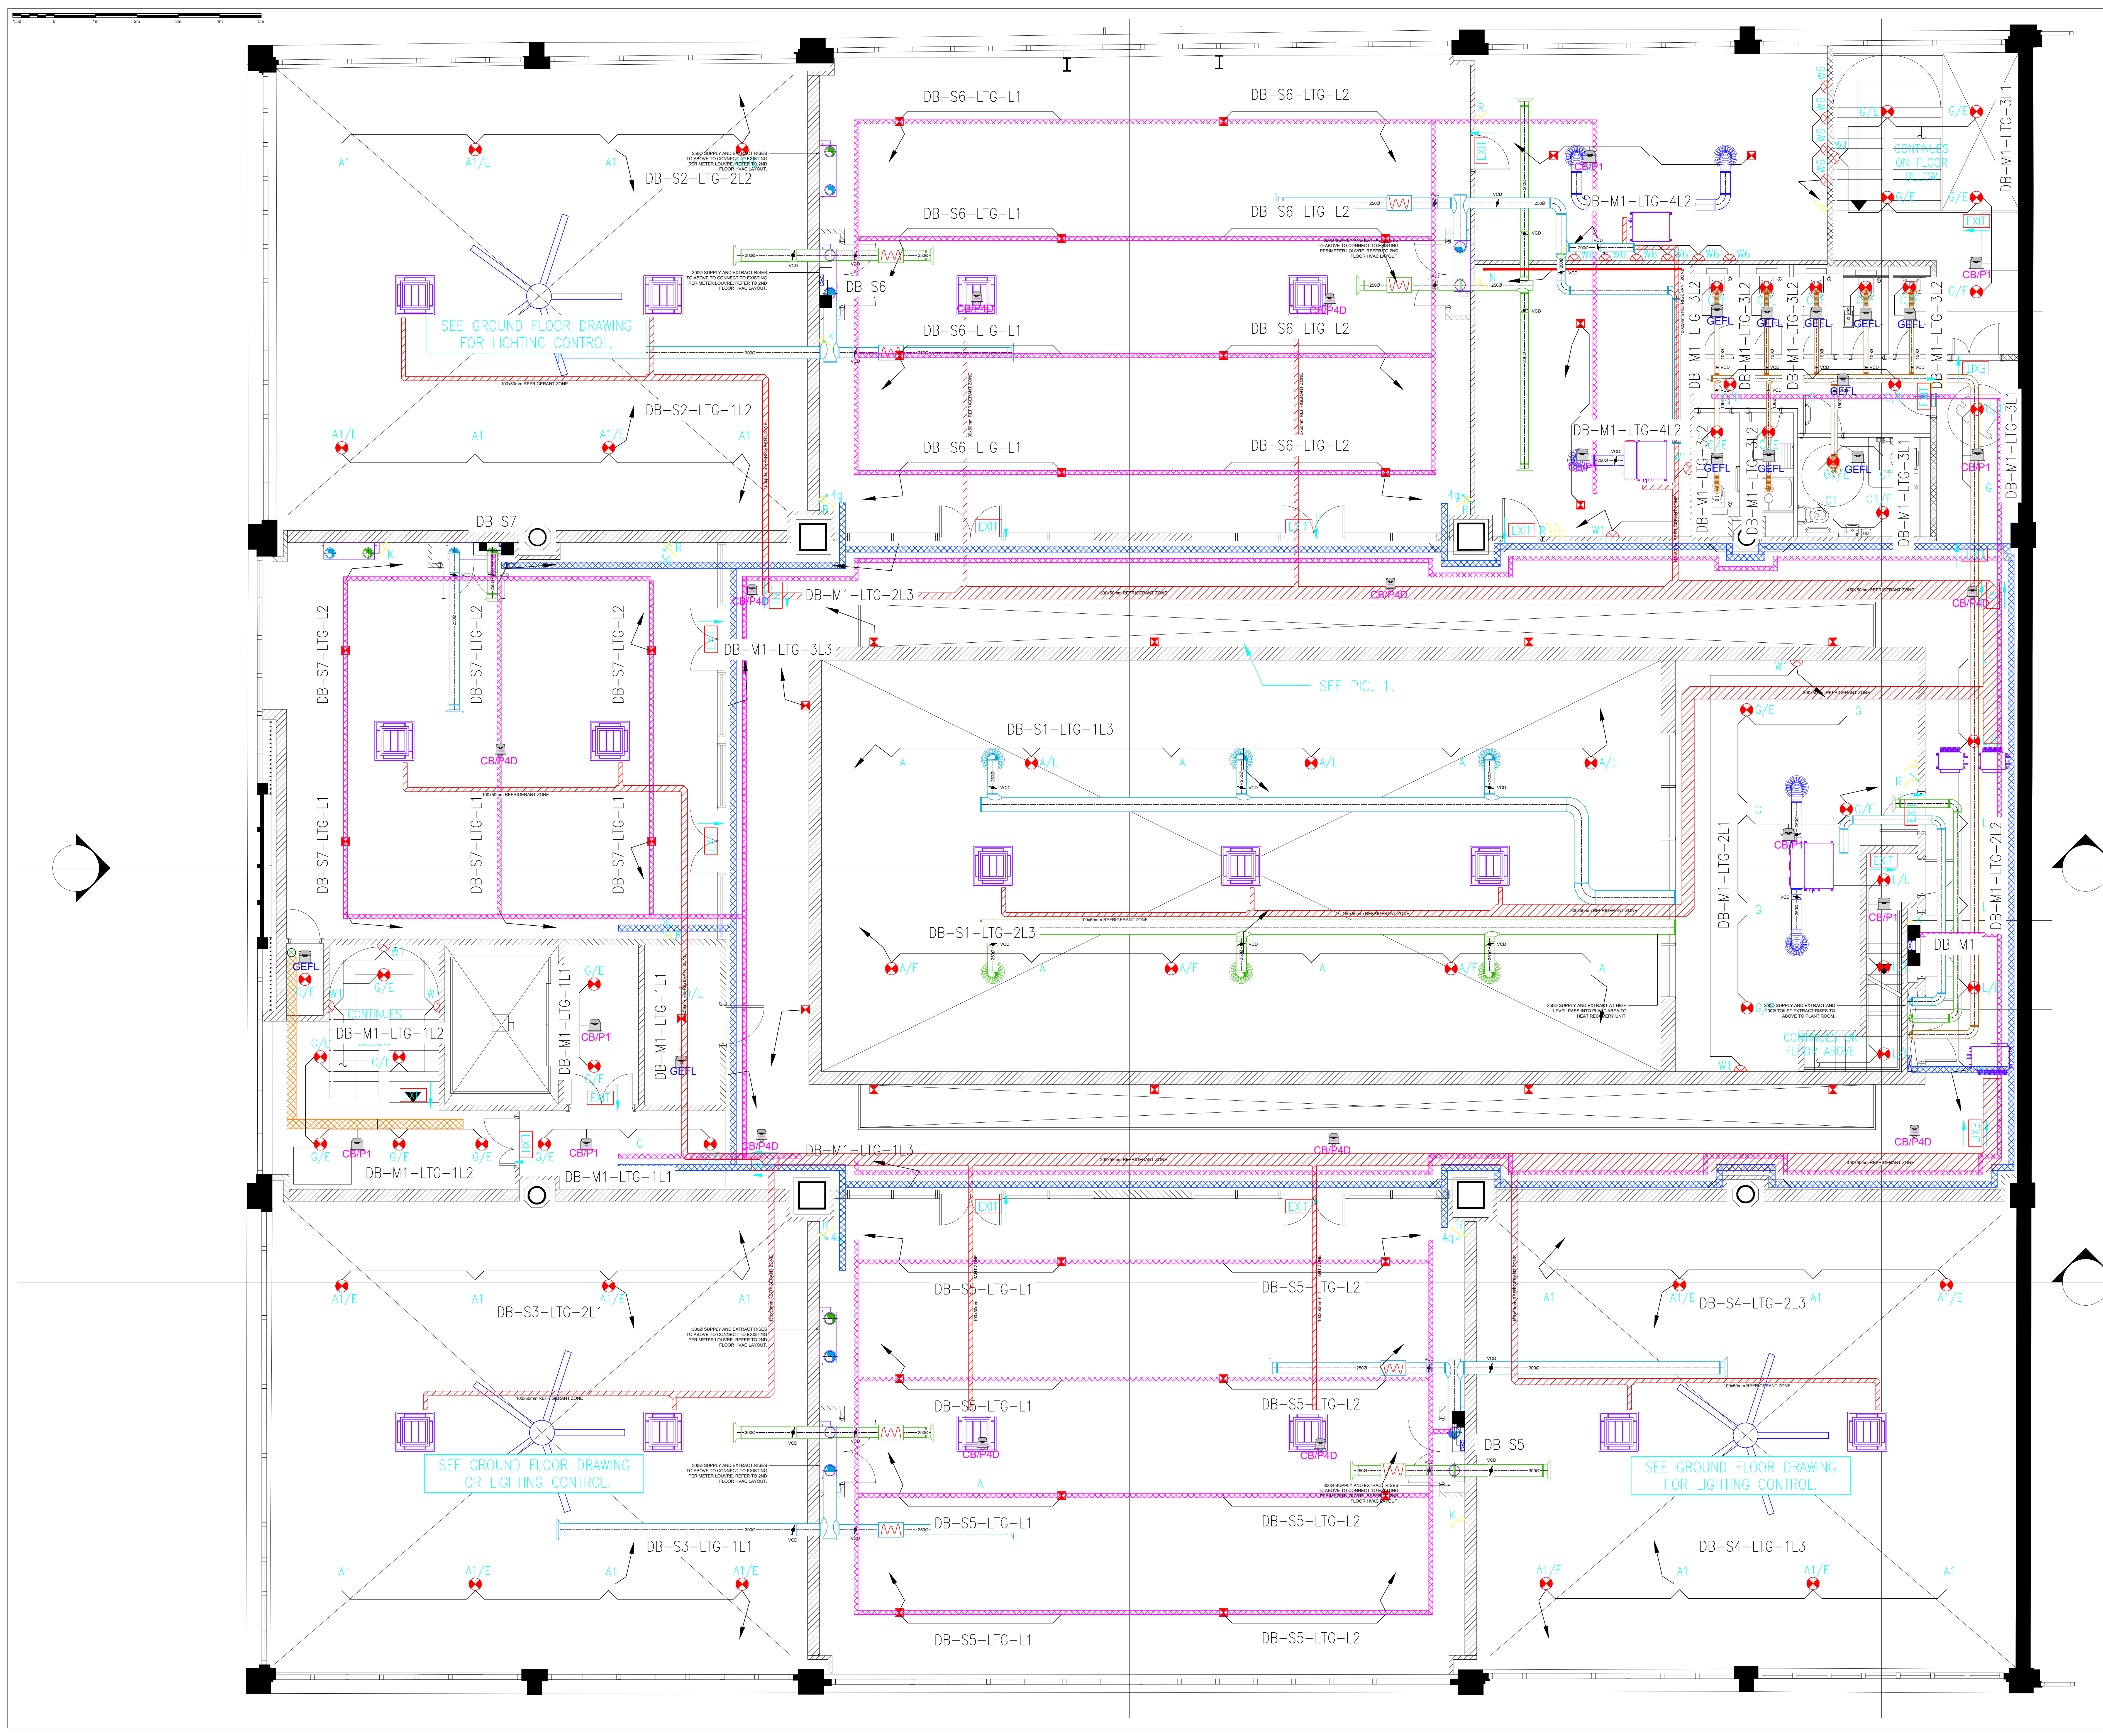

REV	DESCRIPTION	DATE
P1	ISSUED FOR COMMENT/REVISION	15.08.2024
P2	ISSUED FOR COMMENT/REVISION	20.07.2024
P3	ISSUED FOR COMMENT/REVISION	20.07.2024
P4	ISSUED FOR COMMENT/REVISION	20.07.2024
P5	ISSUED FOR COMMENT/REVISION	20.07.2024
P6	ISSUED FOR COMMENT/REVISION	27.07.2024

DRAWING STATUS	
PRELIMINARY	

Solution environmental services	
Pure Office, Brooks Drive, Cheshire Royal Business Park, Cheshire, SK8 3TD Tel: 0161 352 3450 www.solution-es.co.uk	

PROJECT MANAGER	AM	DESIGN	AB
SCALE	1:50	DRAWN BY	AB
DATE	27.07.2024		

PROJECT	SE4719 UPPER CAMPFIELD MARKET MANCHESTER
---------	--

DRAWING TITLE	SE4719 HVAC AND ELECTRICAL COORDINATION OVERLAY FIRST FLOOR
---------------	---

DRAWING NO.	SE4719-SOL-XX-01-SK-M-0002	REV	P6
-------------	----------------------------	-----	----