



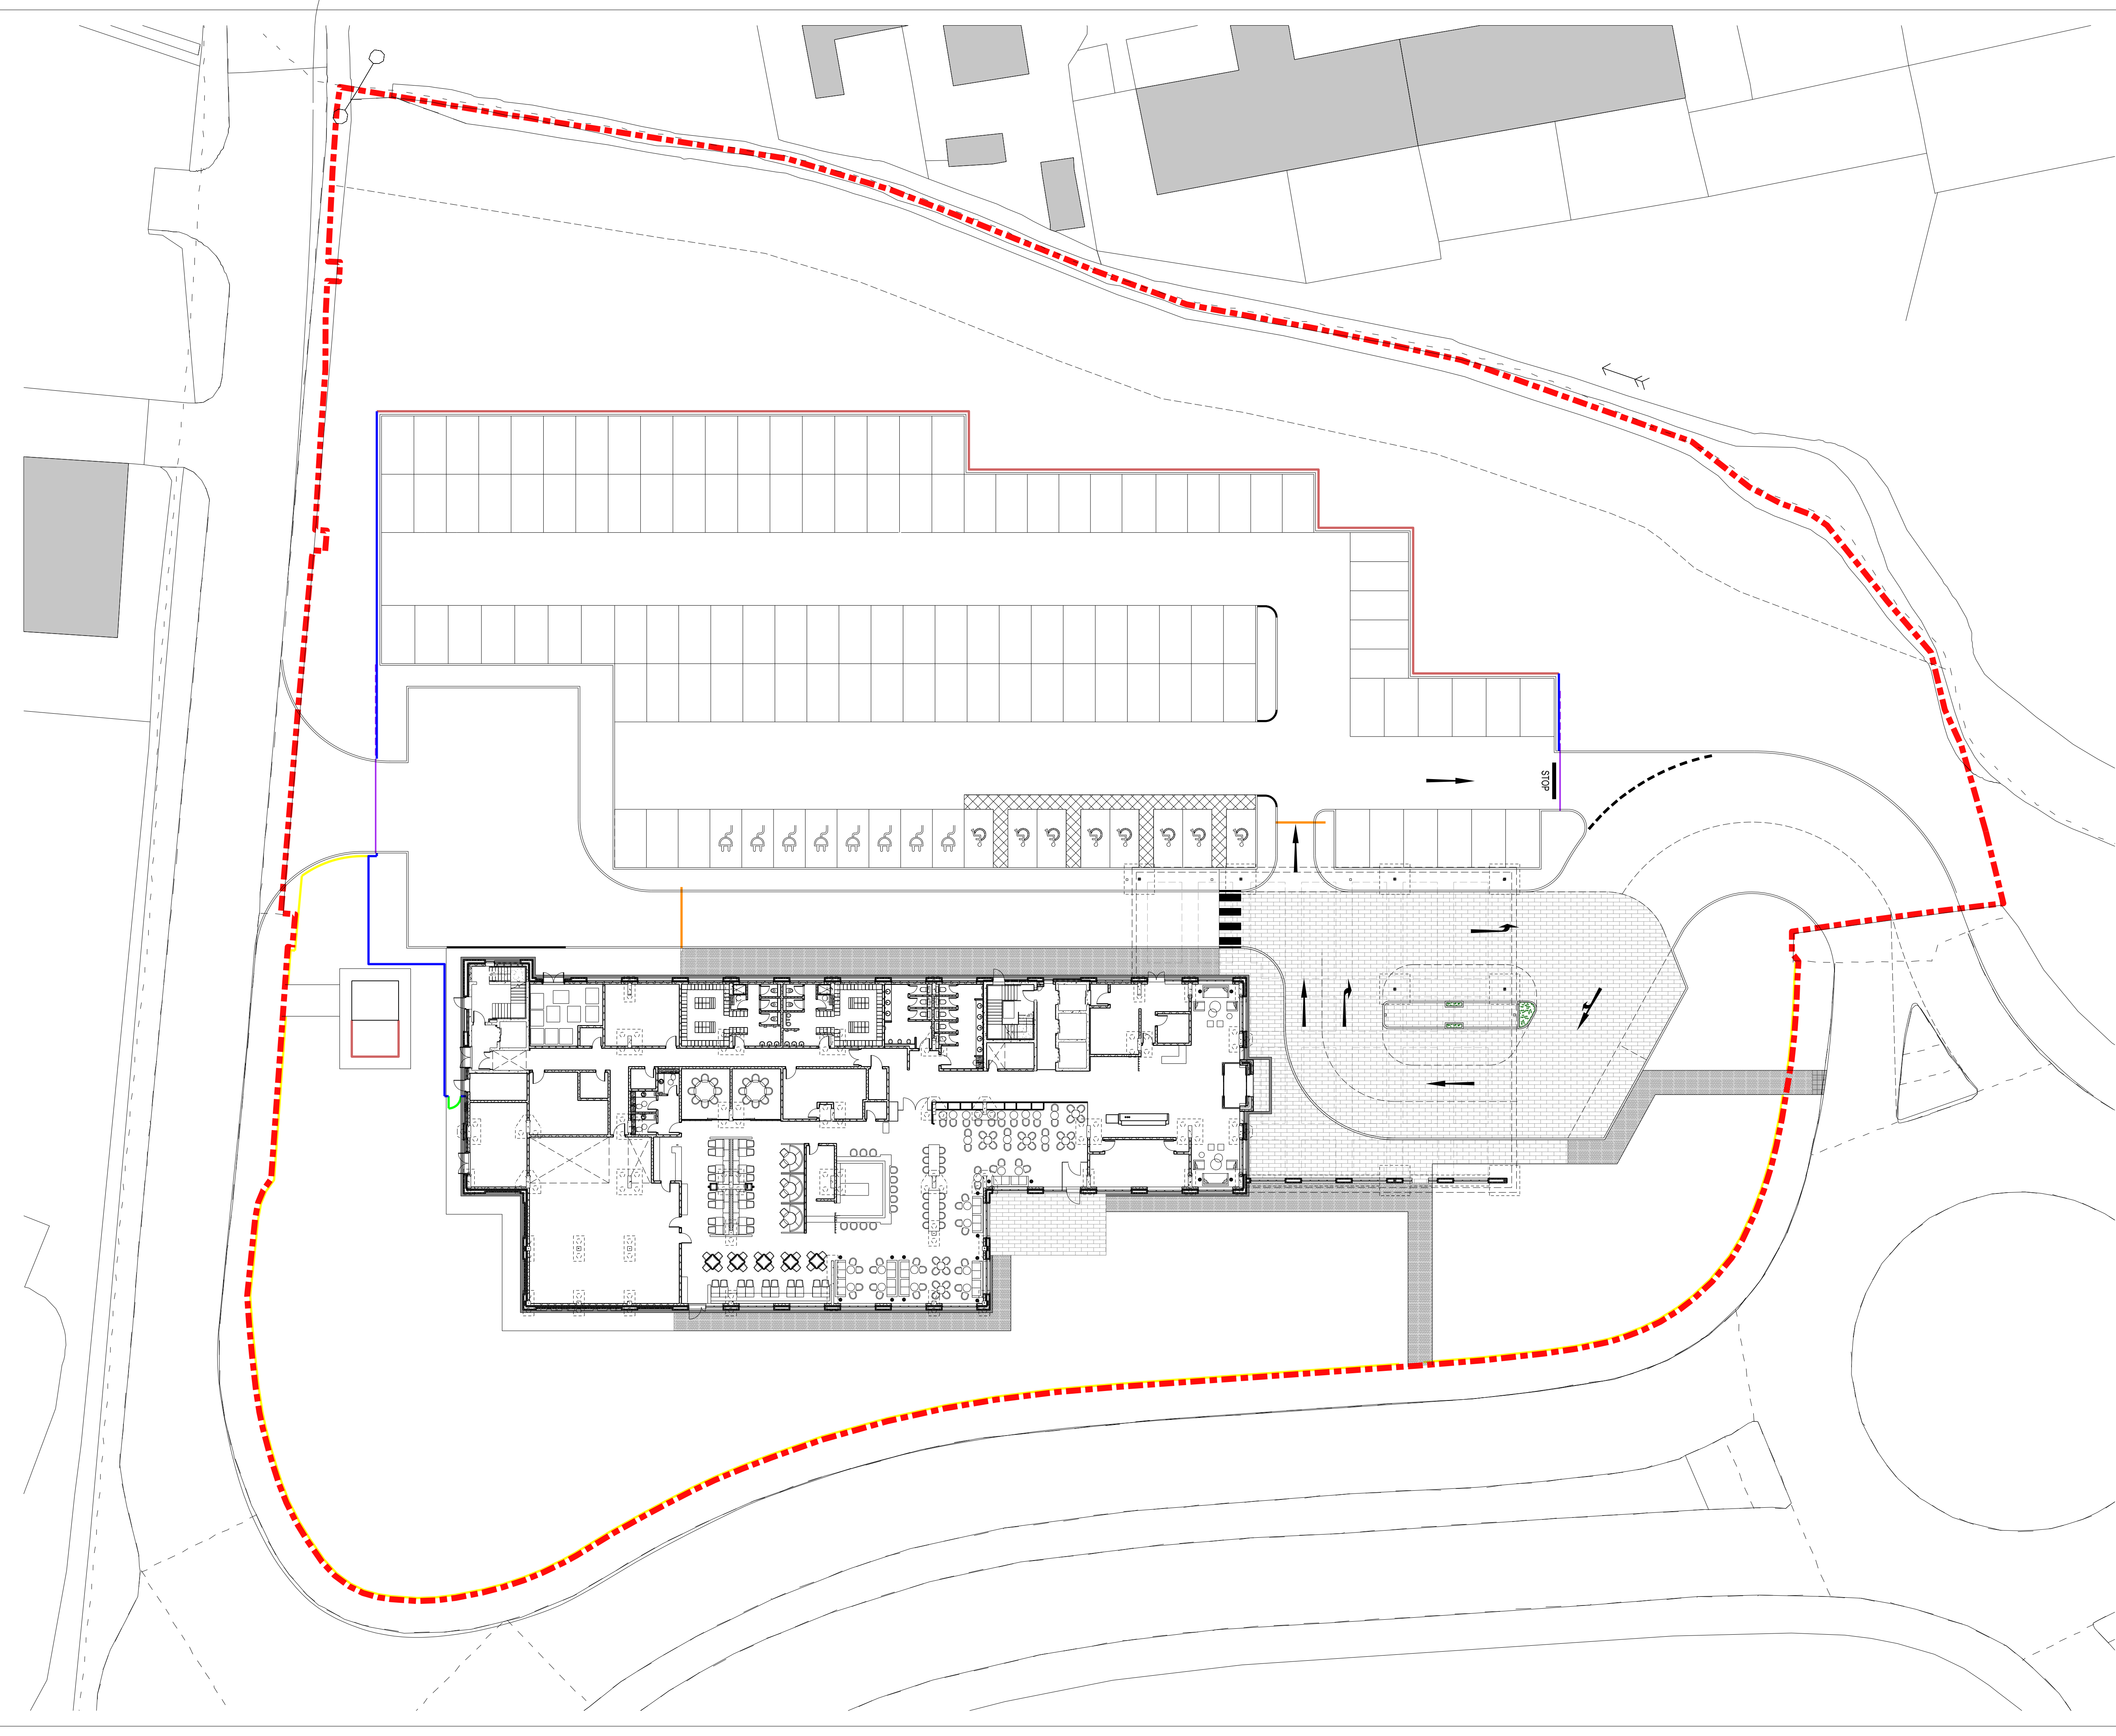

Notes:
This drawing is the sole copyright of KPP Architects Ltd and reproduction in any form is forbidden unless permission is obtained in writing.
Do not scale from this drawing. Any discrepancies on site should be brought to the attention of KPP Architects Ltd.
Work and materials must comply with the current building regulations and codes of practice and be read in conjunction with building specifications and other sub-contractors information. All materials are to be installed in strict accordance with the recommendations of the manufacturers.

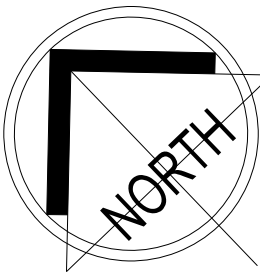

	2.4m HIGH BLACK WELD MESH FENCE JET BLACK - (RAL 9005)
	2.4m AUTOMATED SLIDING GATE JET BLACK - (RAL 9005)
	MANUAL PEDESTRIAN GATE TO MATCH FENCING WITH KEYPAD SECURITY LOCK TO BE HIGH SECURITY, HEIGHT TO MATCH FENCE.
	0.8m HIGH TANALISED TIMBER KNEE RAIL
	2.4m HIGH CLOSE BOARDED TIMBER ACOUSTIC FENCE
	AUTOMATIC RISING ARM BARRIER

REFER TO KPP DRAWING 2019-08 2013 FOR
FENCING AND GATE DETAILS

Rev	Description	By	Chkd	Date

Client

EVANS DAKOTA HOTELS LTD.

Project Title
DAKOTA HOTEL
LAND OFF ENTERPRISE WAY
WYTHENSHAW

BOUNDARY TREATMENT PLAN

KPP
ARCHITECTS
Lodge House
12 Town Street
Horsforth, Leeds LS184RJ
T : +44 (0) 113 2390460
E : architects@kpp-leeds.co.uk
W : www.kpp-leeds.co.uk

Scale	Size	Date	Drawn	Checked
1:250	A1	JUL '24	JH	.
Status PLANNING				
KPP Job No 2019-08				Rev P1
Number 2012				