

PRELIMINARY
FOR OFFICE USE ONLY
NOT FOR ISSUE.
NOT TO BE USED FOR TENDER OR CONSTRUCTION.
DRAWING NOT TO BE SCALED.


North

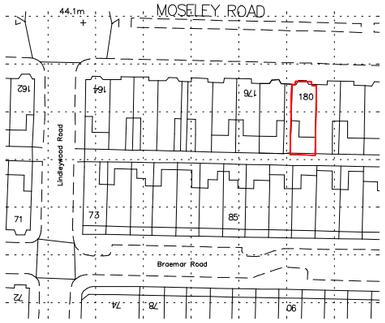


SITE LOCATION PLAN SCALE 1/1250

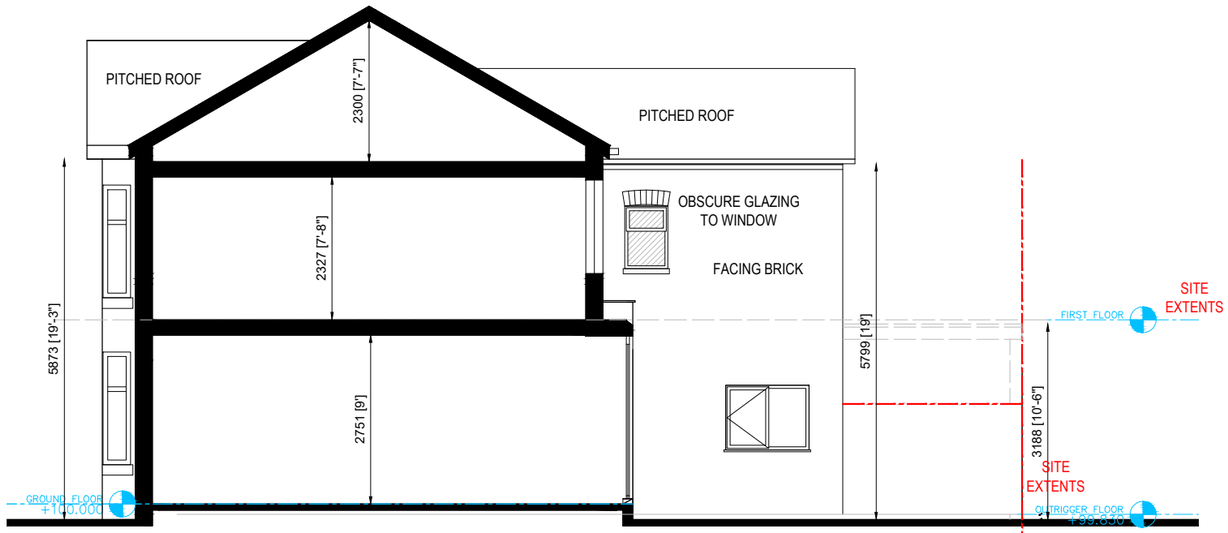


PRE-DEVELOPMENT SECTION SCALE 1/100

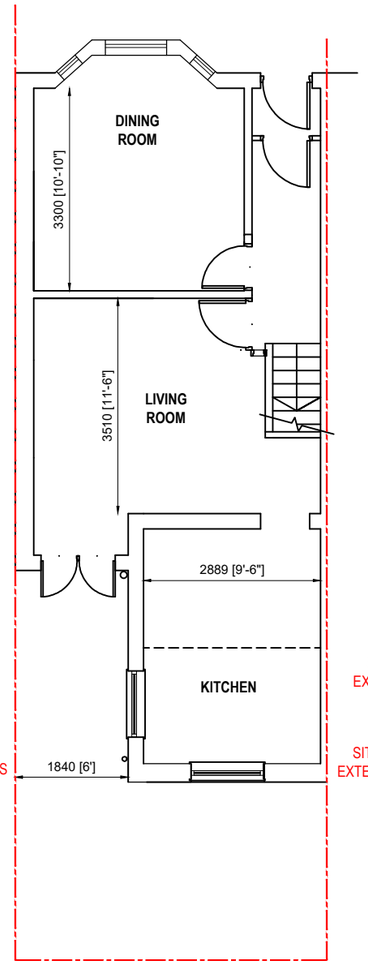

PRE-DEVELOPMENT GROUND FLOOR PLAN
SCALE 1/100

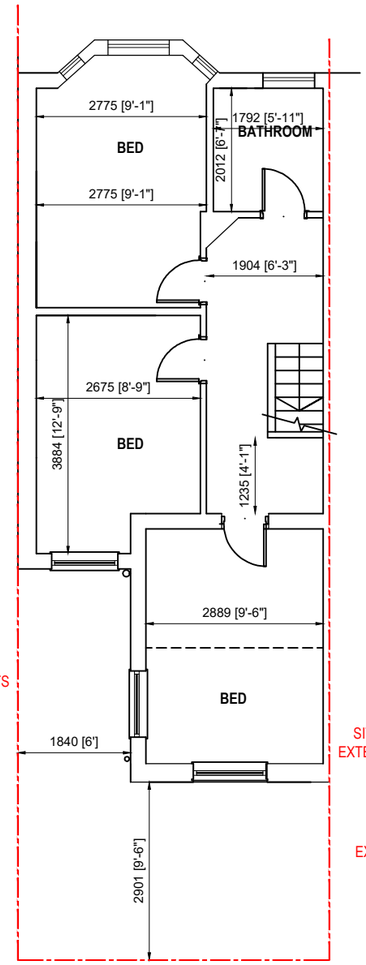

PRE-DEVELOPMENT FIRST FLOOR PLAN
SCALE 1/100

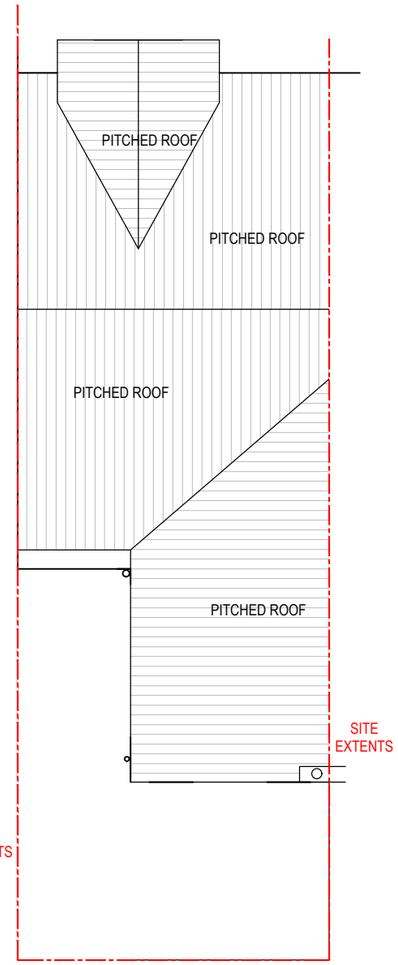

PRE-DEVELOPMENT ROOF PLAN
SCALE 1/100

Project: 180 MOLSELEY ROAD, MANCHESTER, M14 6PB

Client: MARGARET MAGUIRE

Sheet Title : EXISTING PLANNING INFORMATION

Ref : ARCPLAN - F5E1352T1-PP-EXINFO-01

Scale : 1-100 @ A3

Date : 17/04/24

Drawn : M.W **Checked :** S.K

THIS DRAWING IS ISSUED FOR THE SOLE AND EXCLUSIVE USE OF THE NAMED RECIPIENT. DISTRIBUTION TO ANY THIRD PARTY IS ON THE STRICT UNDERSTANDING THAT NO LIABILITY IS ACCEPTED BY WWW.ARCPLAN.CO.UK FOR ANY DISCREPANCIES, ERRORS OR OMISSIONS THAT MAY BE PRESENT AND NO GUARANTEE IS OFFERED AS TO THE ACCURACY OF THE INFORMATION SHOWN.
THIS DRAWING IS FOR REFERENCE ONLY. PLEASE REPORT ANY DISCREPANCIES TO THE DESIGNER BEFORE ANY WORKS COMMENCE.
ALL DIMENSIONS TO BE CHECKED ON SITE BEFORE ANY WORKS COMMENCE.
ARCPLAN.CO.UK. 2023 _ COPYRIGHT RESERVED.

Revision: -

Drawing Stage

FEASABILITY		TENDER	
PLANNING	X	CONSTRUCTION	
BUILDING REGULATIONS		AS BUILT	

Notes:
Red Line = Site Boundary
Blue Line = Applicant Owned Site

As built survey undertaken by others.

Whatsapp Business: +447565824814
Link Tree (for all Socials): https://linktr.ee/Arcplan
Web: www.arcplan.co.uk
Telephone (By Appointment): +(44) 0330 1335860
Live Chat (10am - 6pm Mon- Fri): www.arcplan.co.uk
Enquiries Email: Design@arcplan.co.uk

ARCPLAN
HOMEOWNER EXTENSION & LOFT CONVERSION EXPERTS
REMOTE SERVICE
FIXED COSTS
FAST TURNAROUND
SERVE ALL OF UK
20 YEARS PLUS EXPERIENCE
QUICK, FREE ONLINE QUOTE
WWW.ARCPLAN.CO.UK