
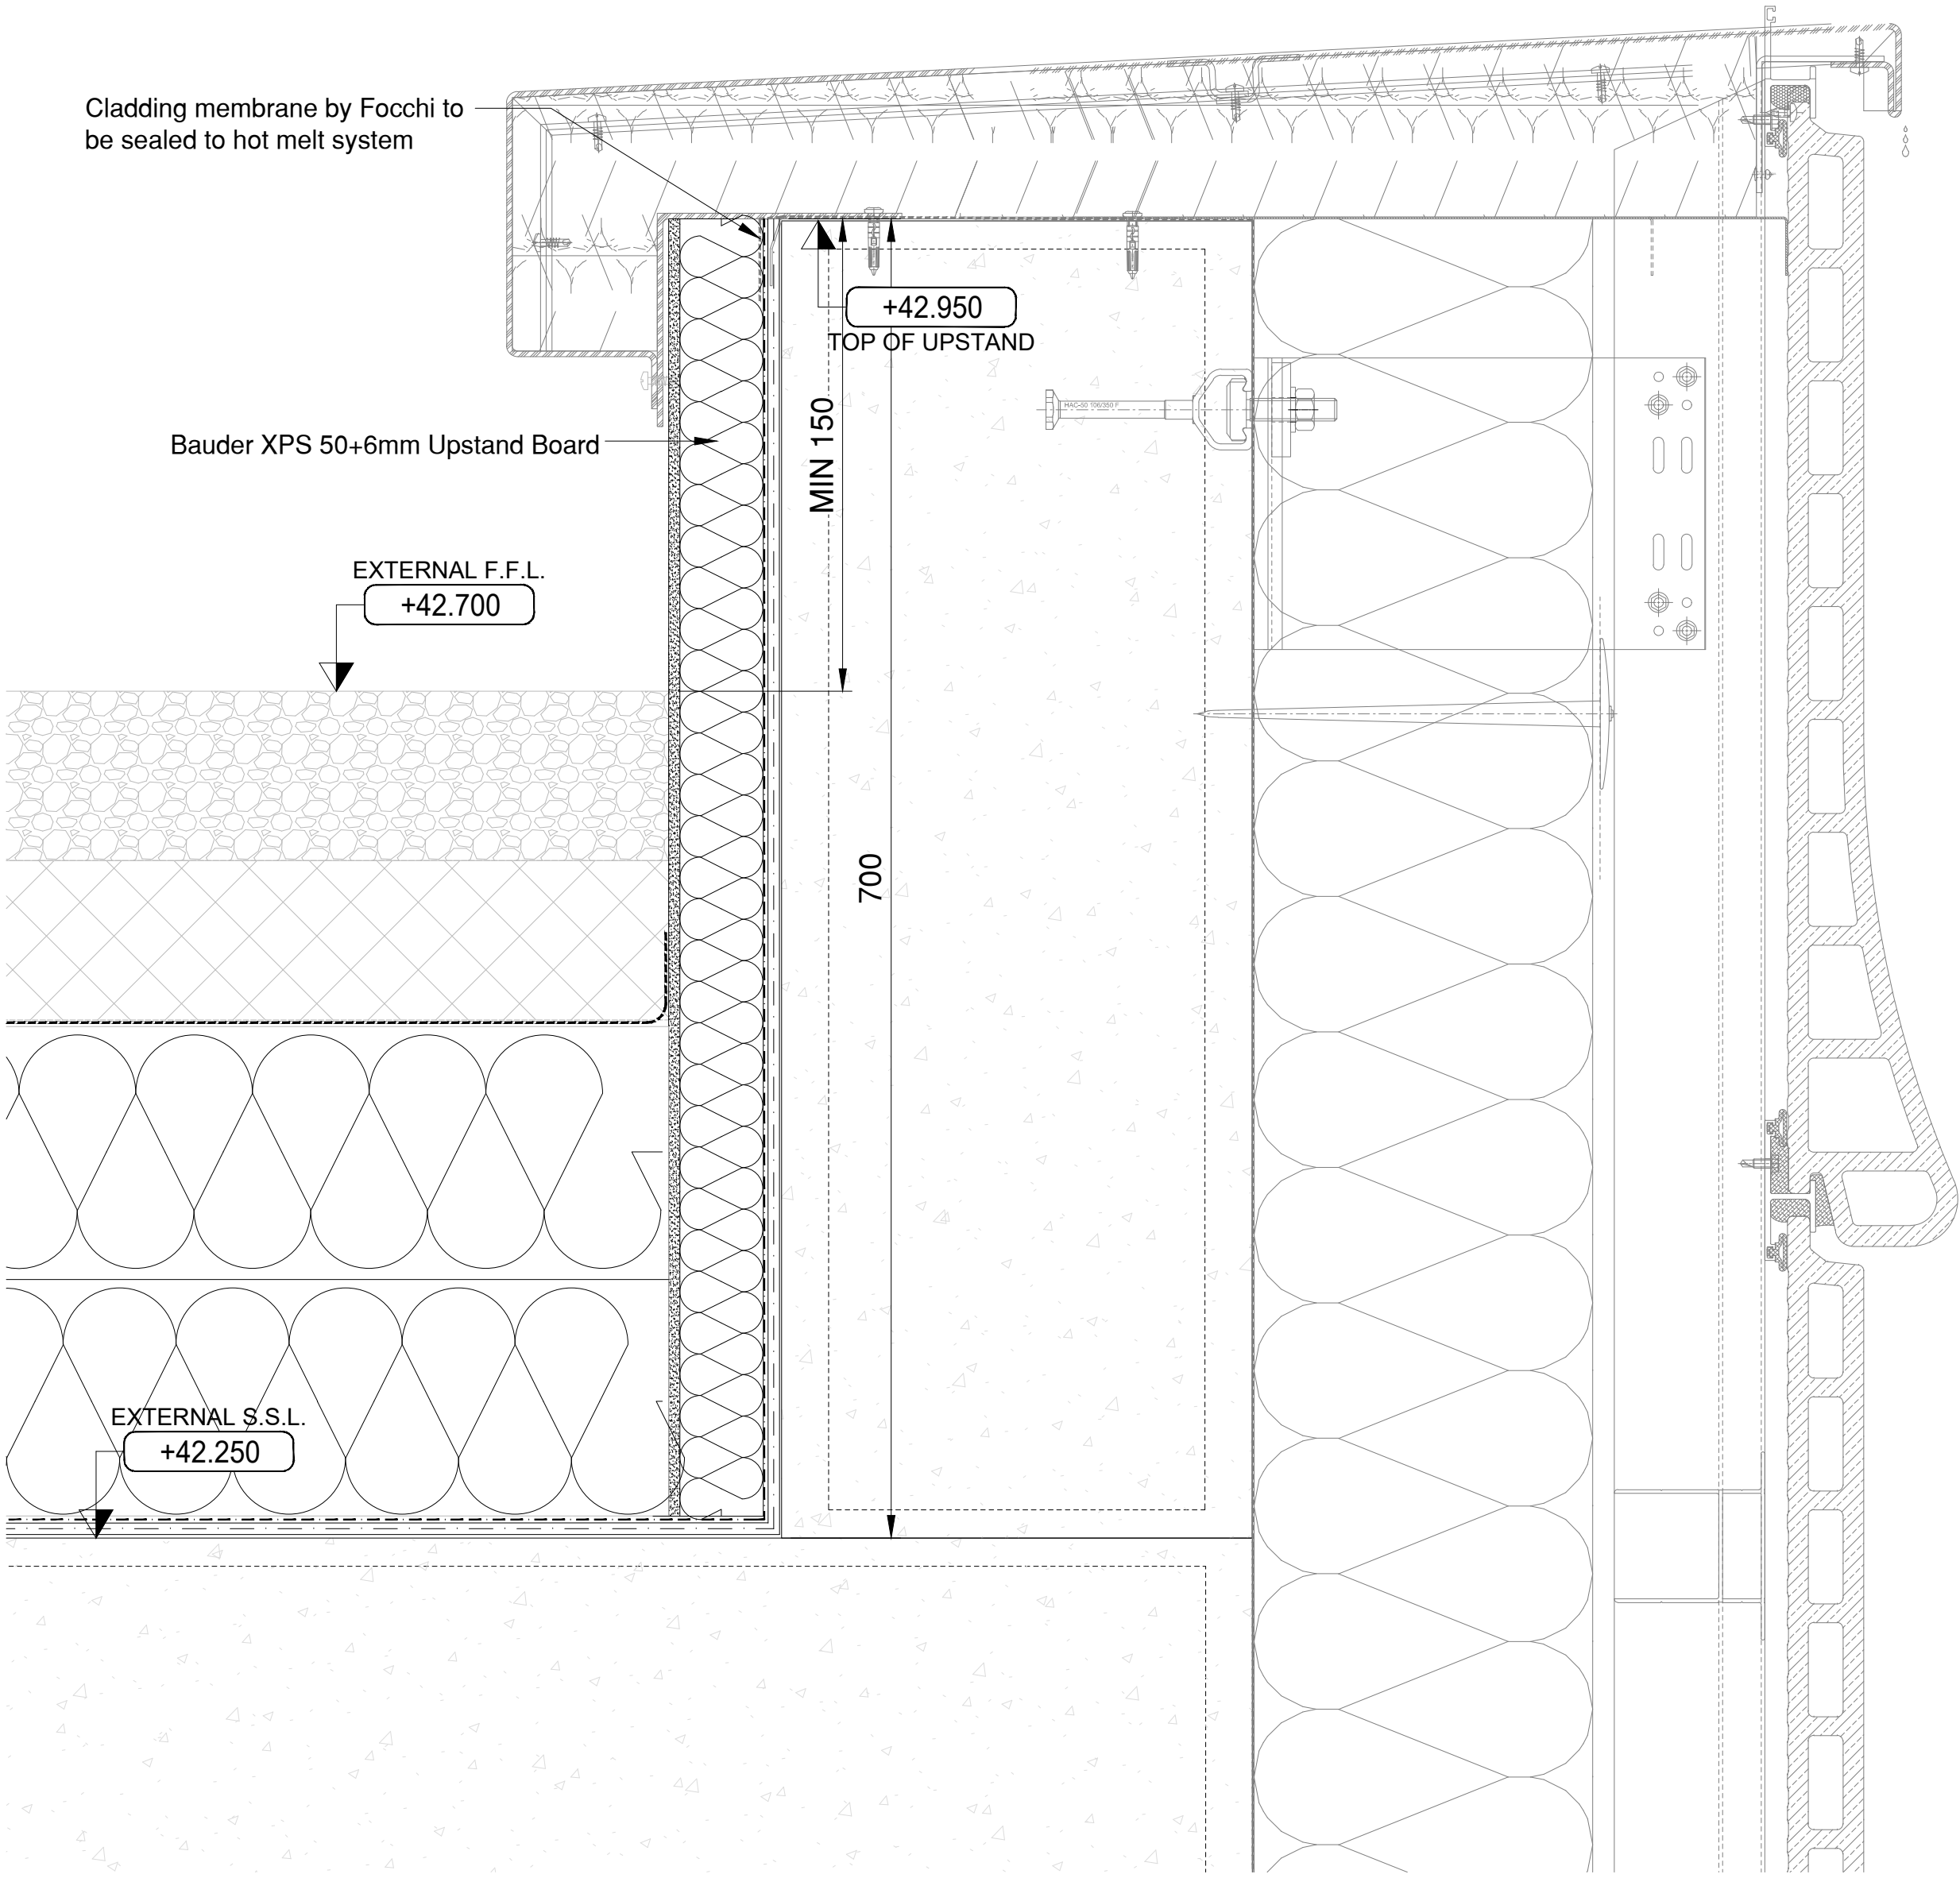


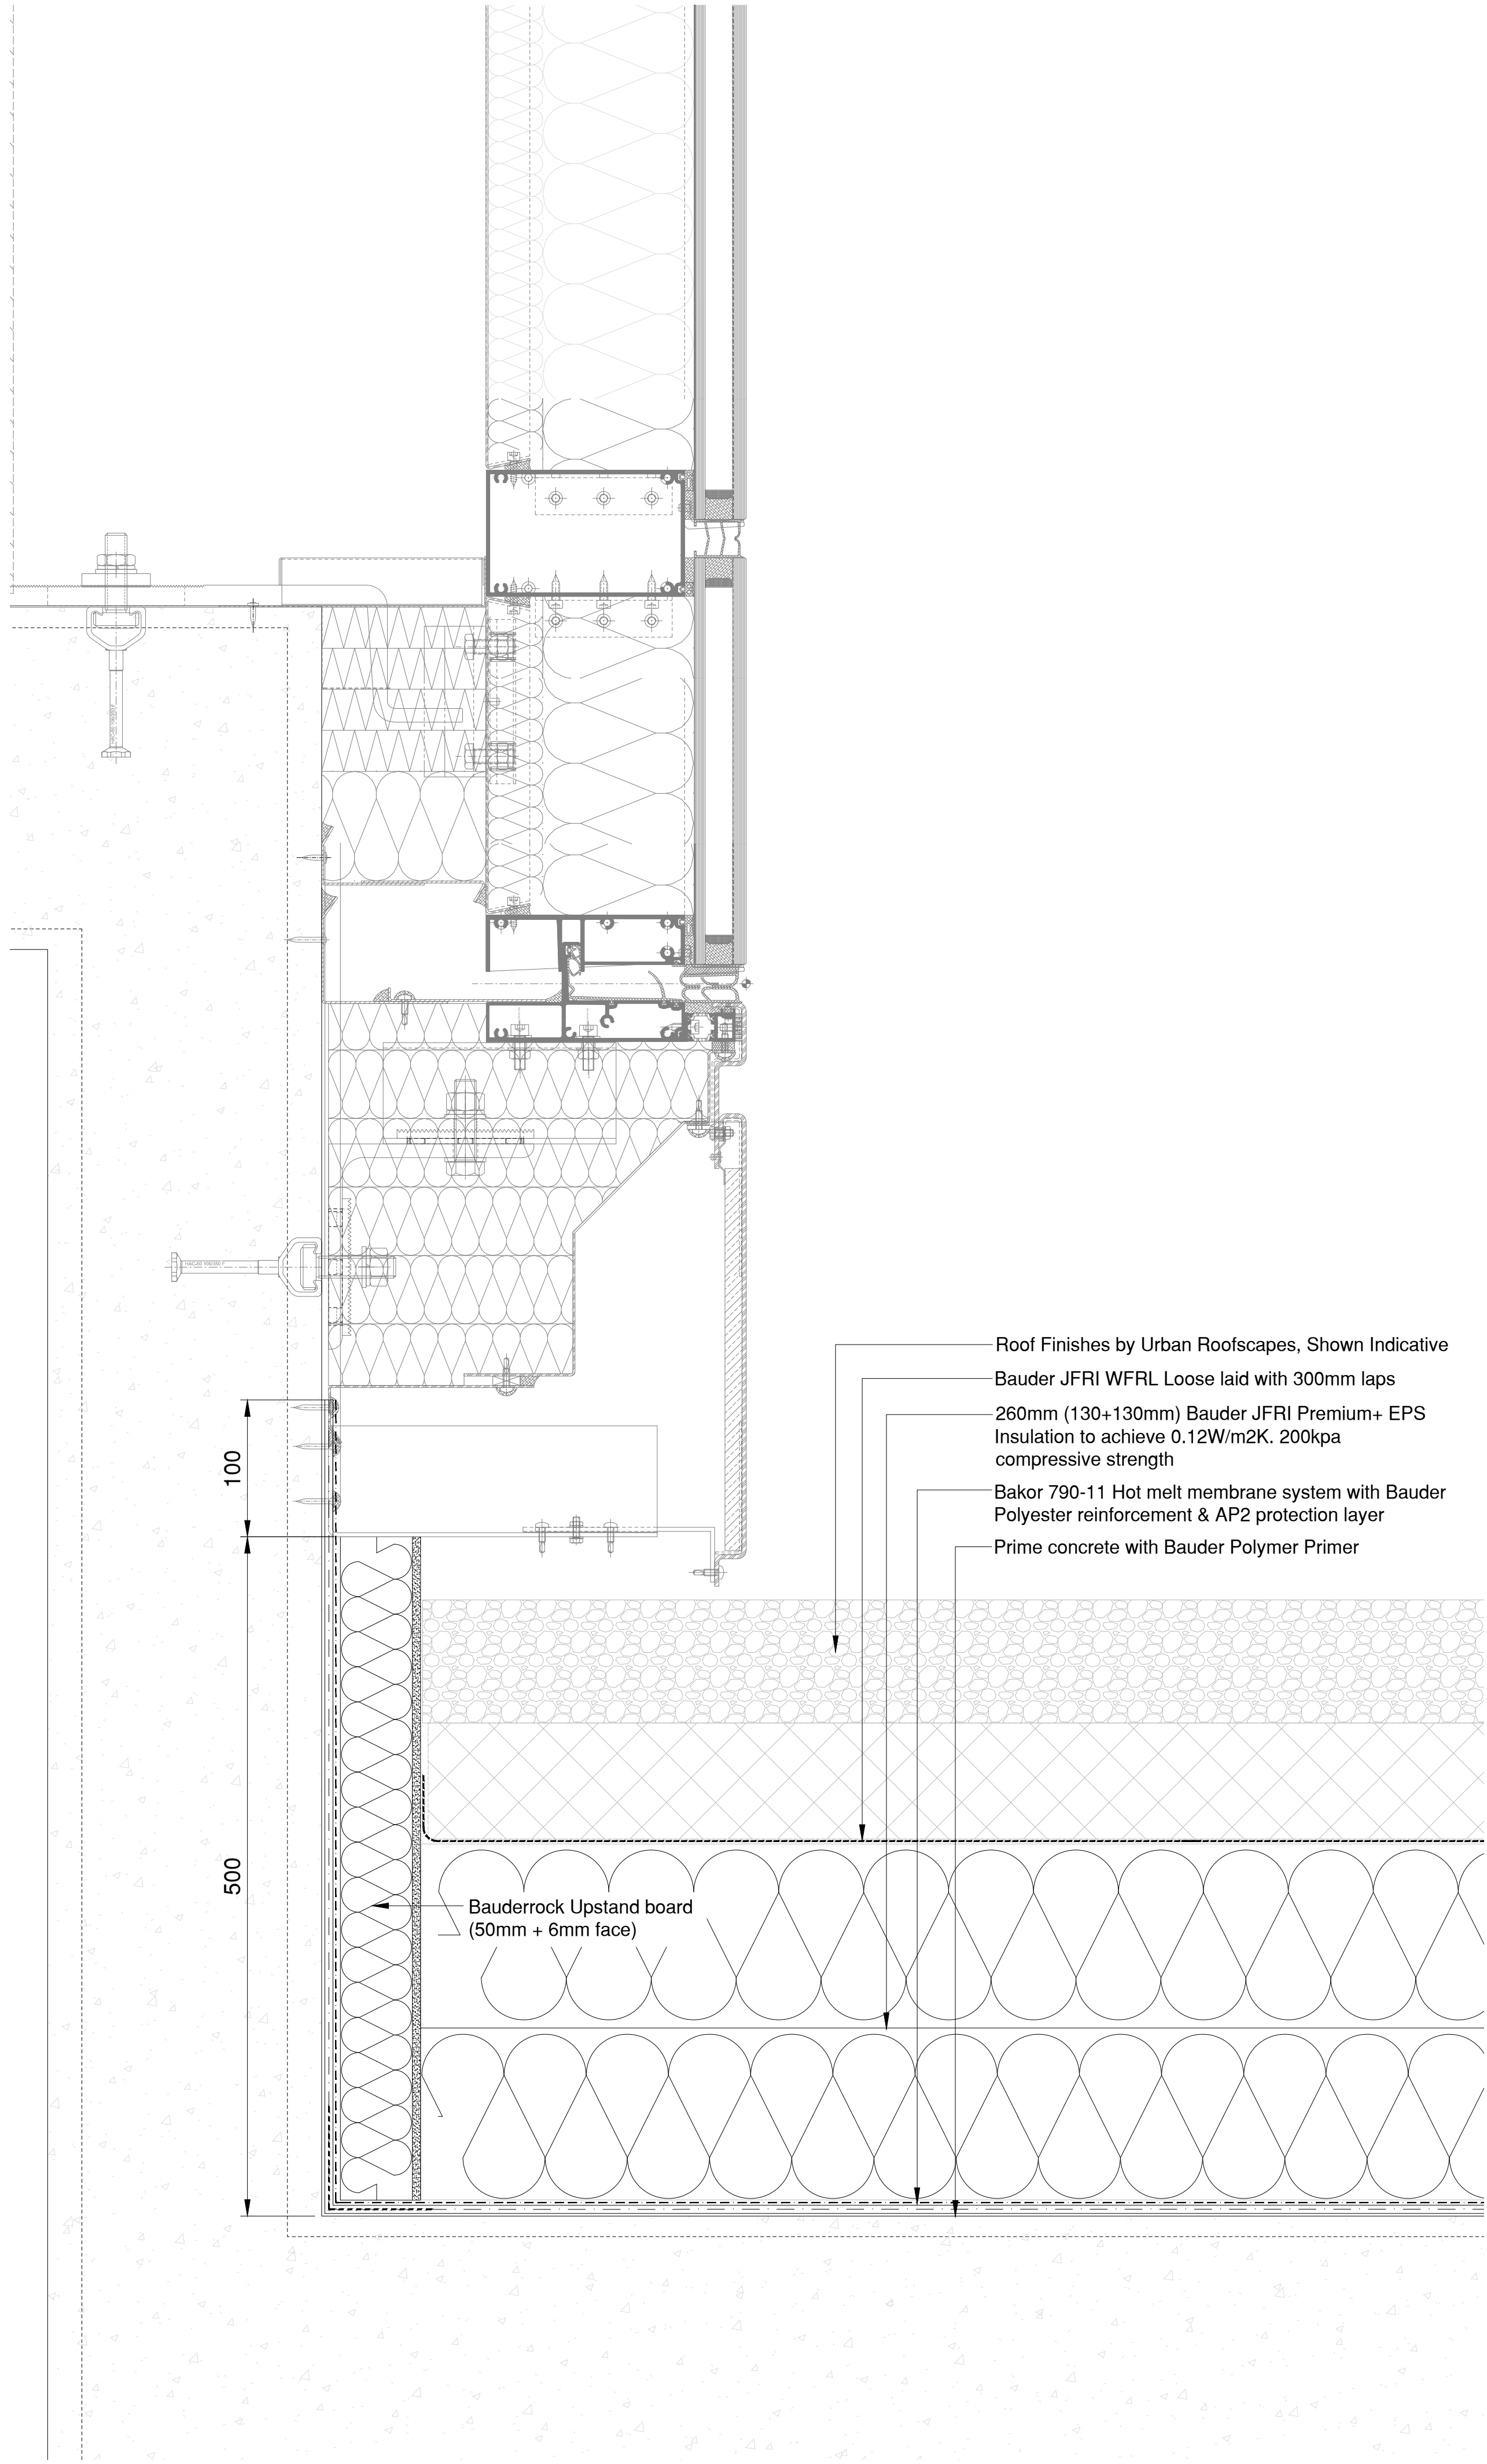

C01	Construction Issue	05.04.24
P02	Revised as per comments	23.02.24
No.	Description	Date
DRAWING REVISIONS		

PRIMESEAL

Project Name
First Street

Client
Downing

Architect
SimpsonHaugh

Drawing Title
**Block B Podium
Cope & Facade Interface**

Project Number P214	Drawing Number FSS-PRI-B-02-001
First Issue Date 26.02.24	Drawn CM
Scale d.n.s	Checked -
	Revision C01