


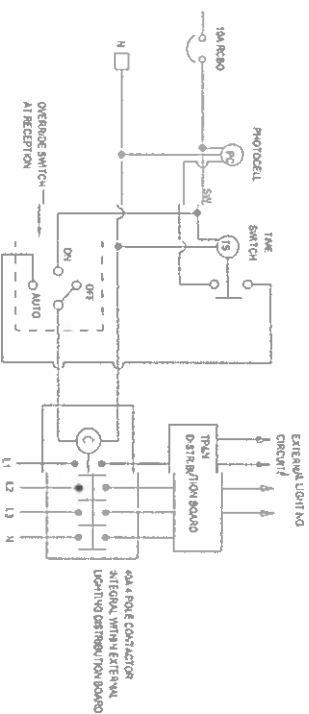



EXTERNAL LIGHTING CONTROL SCHEMATIC DIAGRAM

HOUGH END LEISURE CENTER.
EXTERNAL LIGHTING ASSESSMENT.

24/04/24 21:30 - 23:00

B. GREEN

VEST PROJECT MANAGER

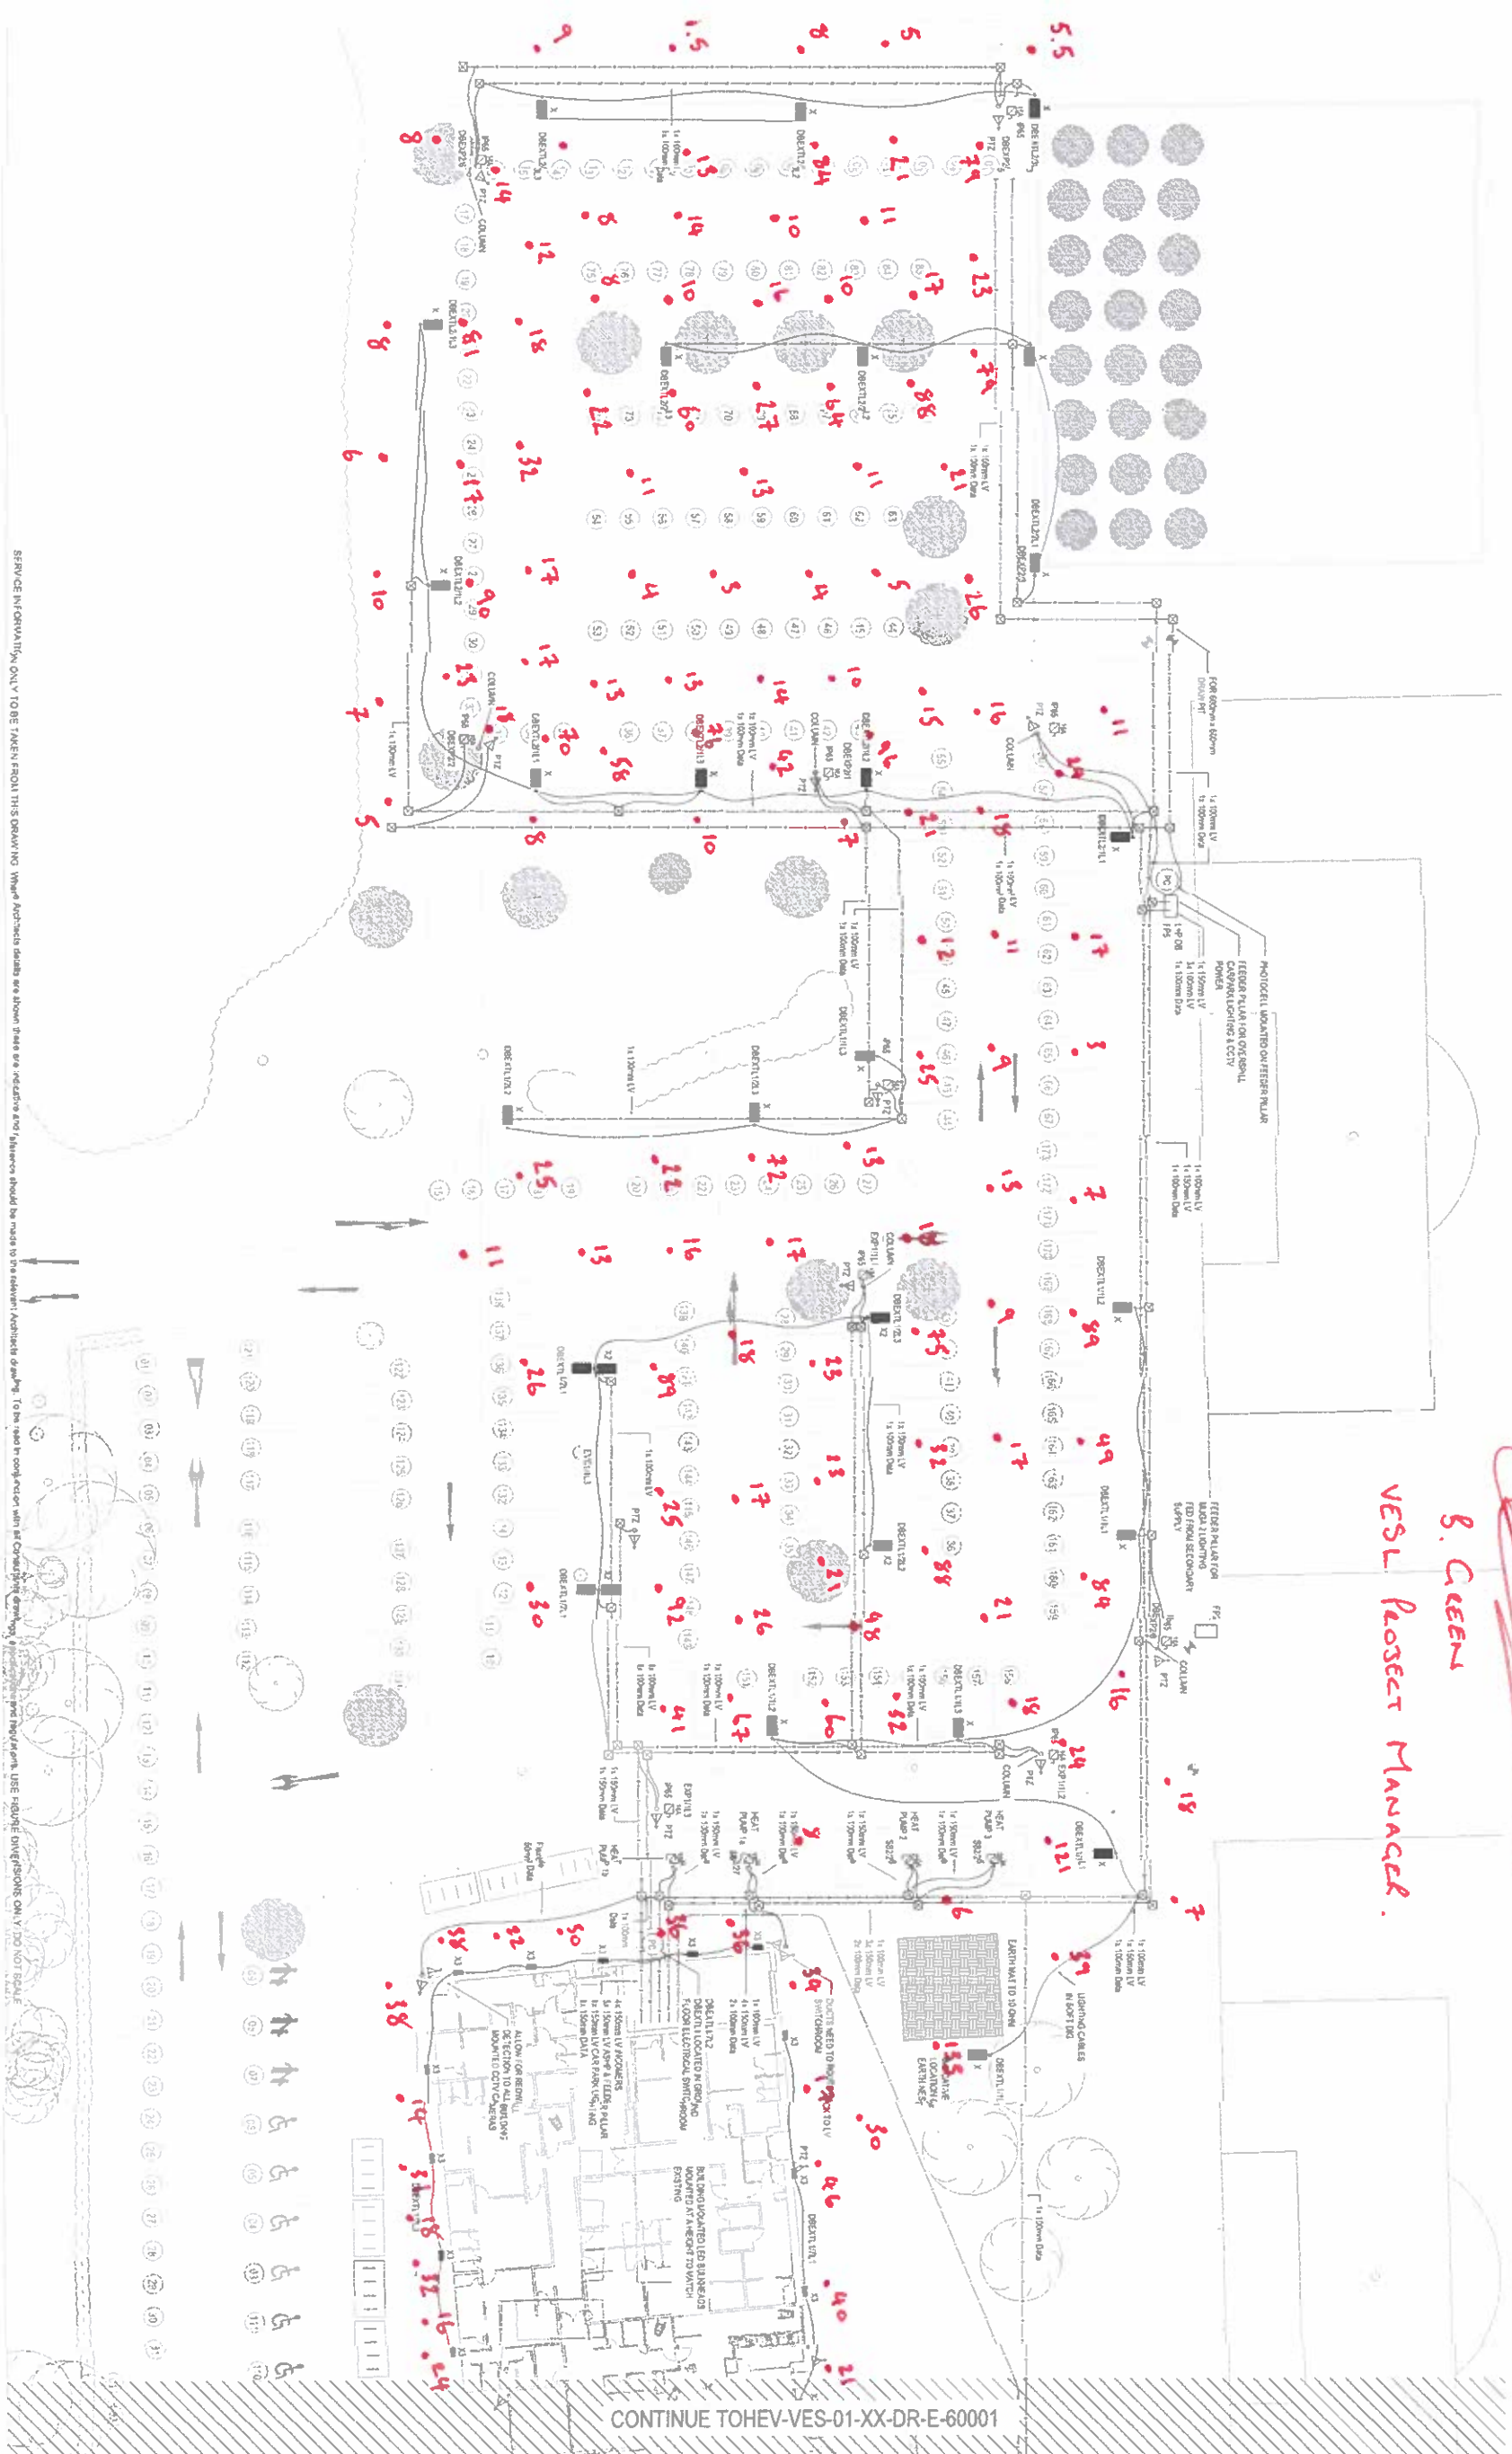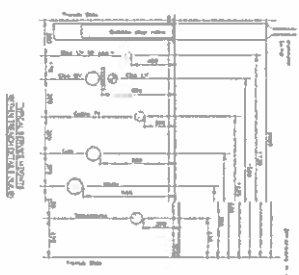

CONTINUE TO HEV-VES-01-XX-DR-E-60001

[illegible]


— 1 — ELECTRICAL CABLES DUCT 50mm
— 2 — LOW VOLTAGE CABLES DUCT 100mm
— 3 — DATA CABLES DUCT 80mm

PRIVATE TELECOM CABLES DUCT 80mm

EXTERNAL LIGHTING MAIN

IP65 TWIN SWITCHED SOCKET OUTLET AND TWIN DATA NETWORK PORTS WITH ON-DEMAND


WITH DATA IN WEATHERPROOF ENCLOSURE

CCTV CAMERA
PTZ-DENOTES PAN & TILT

☒ ALL 600mm x 600mm DRAW PIT

X
●
DIE-CAST ALUMINUM IP68 LED STREET LANTERN ON 4
FOOT MOUNTED COLUMN ON 3 PHASE 10A CUTOUT

X2
TWIN HEAD DI-CAST ALUMINUM P66 LED STREET
LANTERN ON 4M POLE MOUNTED COLUMN PM 3
PHASE 10A CUTOUT

WILL MONITOR LEAD BATTERY

PC PHOTOCELL


[illegible][illegible]

1	2	
---	---	---	---	---	---	---	---	---	----	----	-----

C02	MB	CONSTRUCTION ISSUE	16/11/23
-----	----	--------------------	----------

C01	MB	CONSTRUCTION ISSUE	14/11/23
P02	MB	STAGE 5 ISSUE	06/11/23
P01	TD	STAGE 5 ISSUE	28/09/23

Row	Issued by	Description	Date
-----	-----------	-------------	------

STAGE

STAGE 3





Manchester City Council



project

Hough End Sports Village


Aug 1:36
ELECTRICAL SERVICES EXTERNAL SERVICES

LAYOUT

HEV-VES-01-XX-DB-E-600MM
c/o no.


drawn	MB	date	26/09/23
checked	SM	date	26/09/23

scale	1:250	contract	14290
-------	-------	----------	-------