


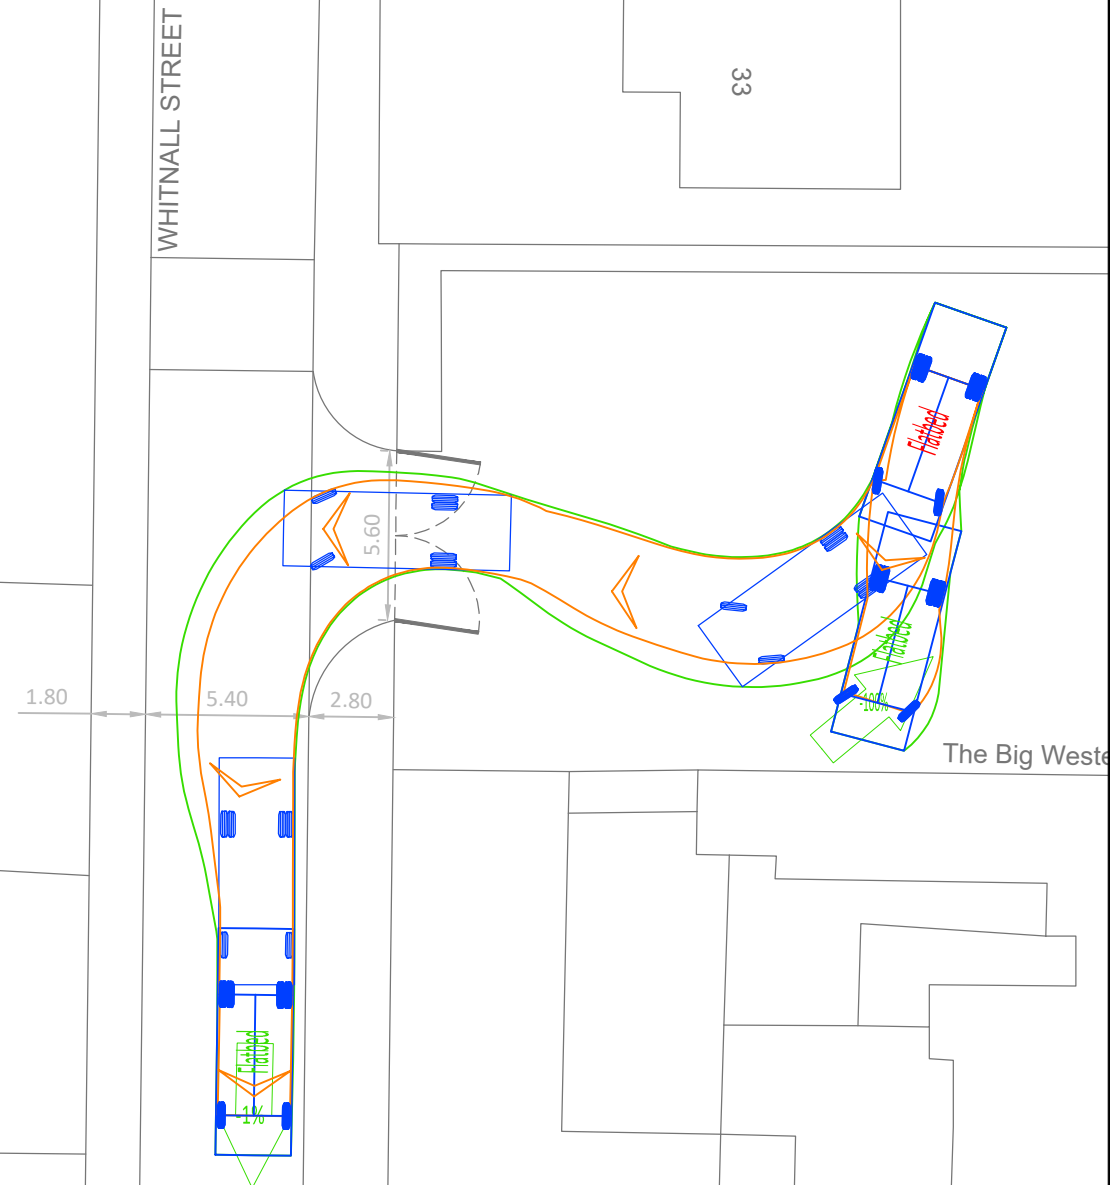

ACCESS

GREAT WESTERN STREET



EGRESS

GREAT WESTERN STREET

Diagram illustrating the dimensions of a truck and its simplified model:

- Truck Dimensions:**
 - Overall length: 7.5
 - Front overhang: 1.31
 - Wheelbase: 4
- Simplified Model:**
 - Green line shows body
 - Orange line shows axle/wheels

Overall Length	7.500m
Overall Width	2.500m
Overall Body Height	2.683m
Min Body Ground Clearance	0.327m
Max Track Width	2.393m
Lock to Lock Time	6.00s
Kerb to Kerb Turning Radius	7.850m

Design speed 5kph for all Forward movements
Design speed 2.5kph for all Reverse movements

-	19/02/24	ORIGINAL ISSUE	AS	MA	MA
Rev	Date	Description	Drn	Chk	App

This drawing has been specifically prepared to meet the requirements of the named client and may contain design and innovative features which differ from conventional design standards.

CAD PRECISION_{LTD}



Web: www.cad-precision.com
Email: info@cad-precision.com
Tel: 01273 661753

Client

MR M ALCHELABI

Project

87 GREAT WESTERN ST
MANCHESTER

Drawing Title

SWEPT PATH ANALYSIS USING A 7.50M FLATBED

Drawing Status

FOR INFORMATION

Drawn AS	Designed AS	Date FEB 2024	Scale 1:250	Size A3
Drawing No. 3097-001				Rev -