
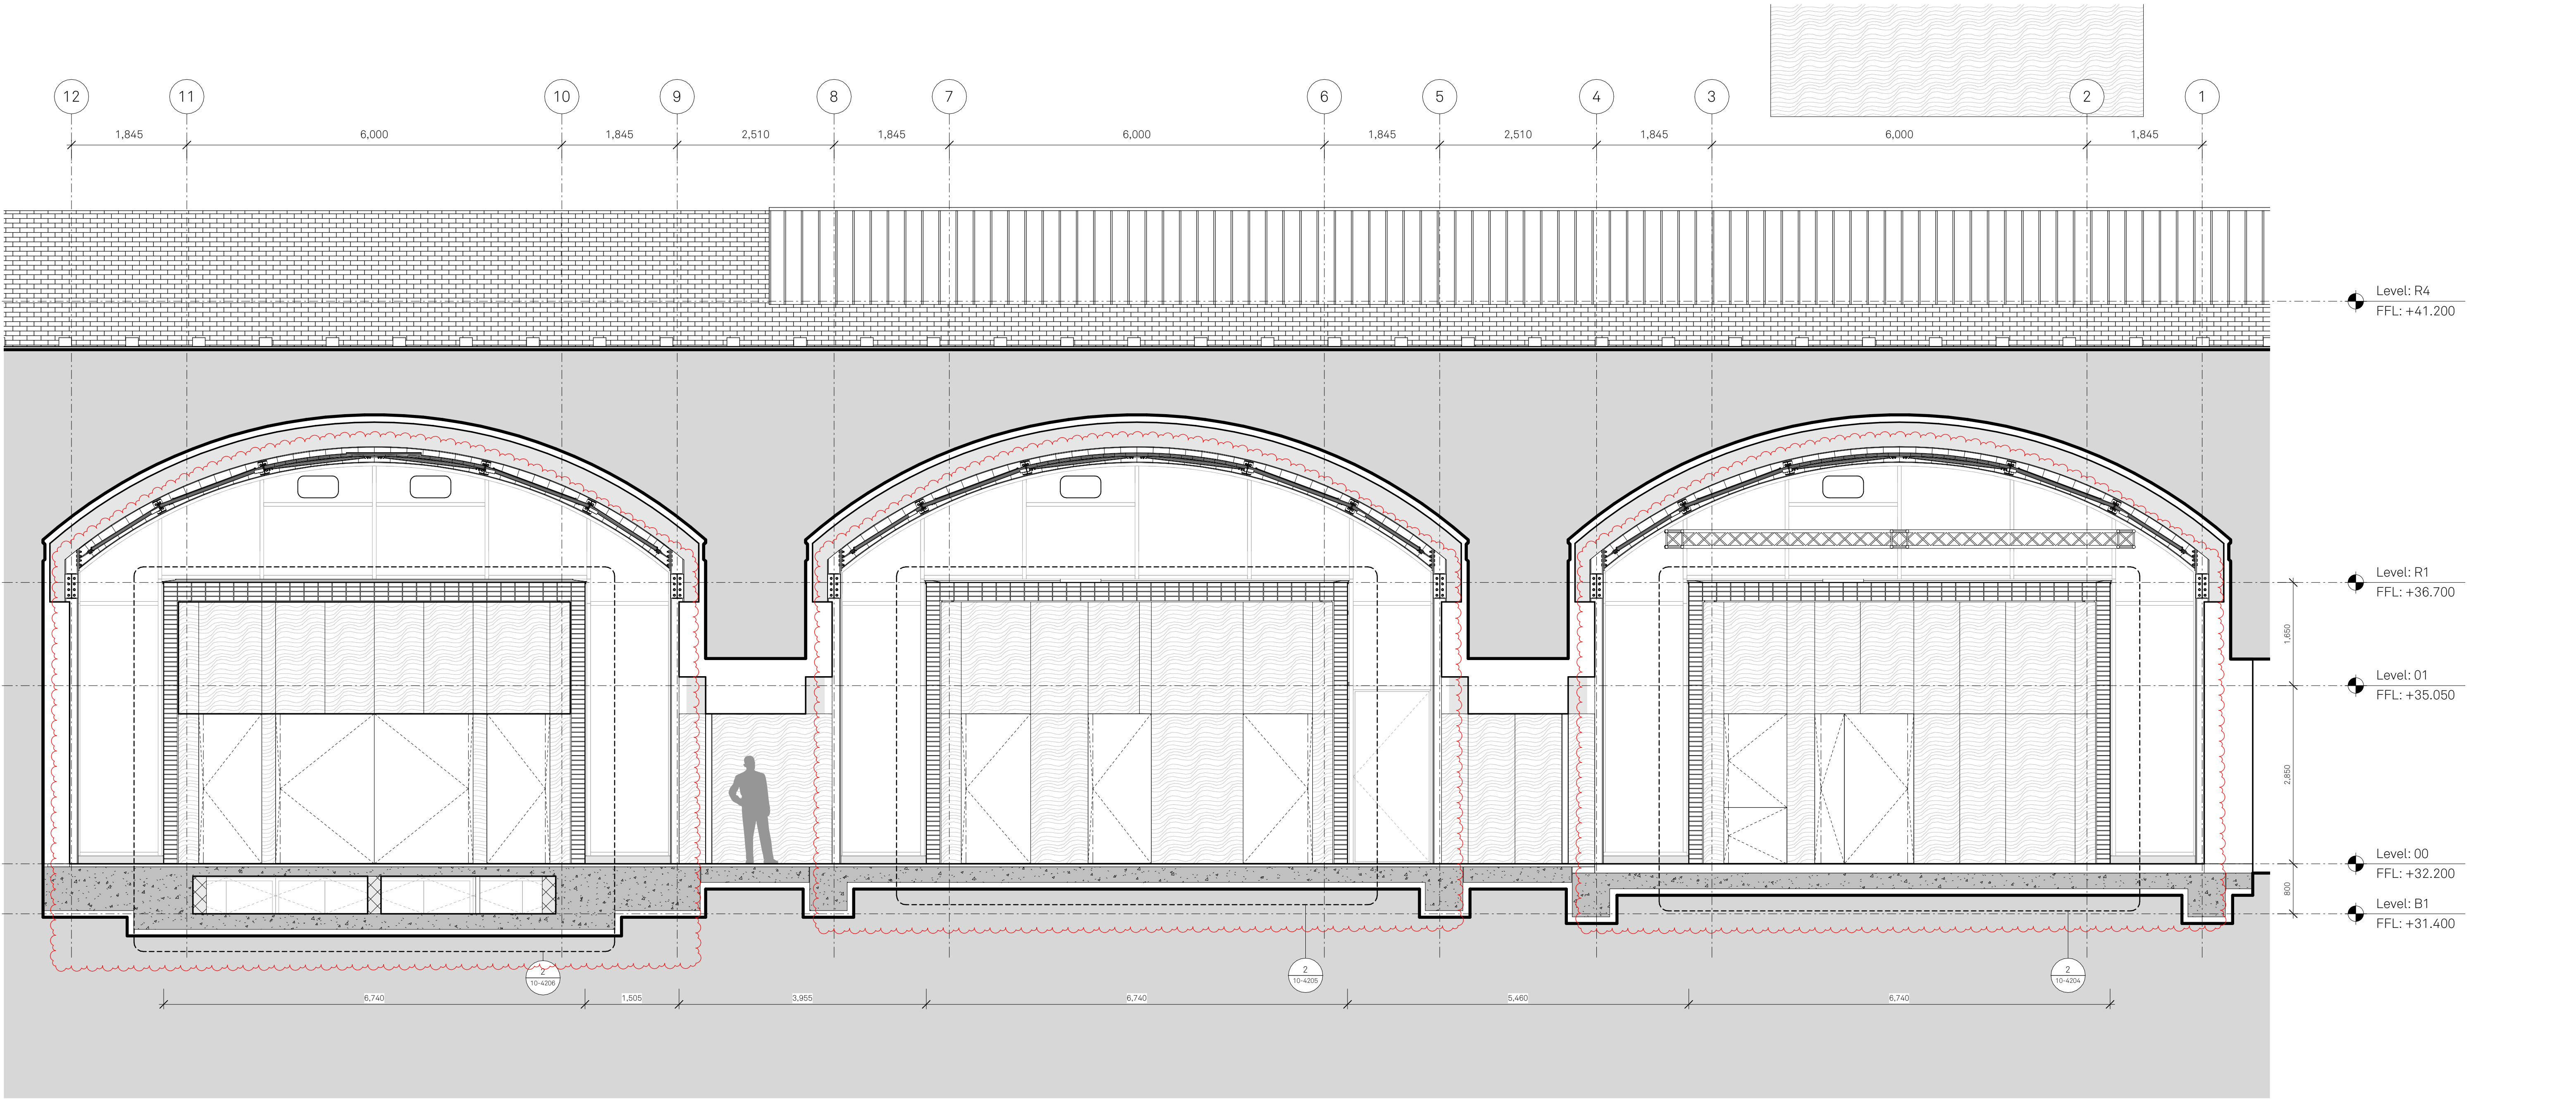


Copyright of this drawing is vested in Jon Matthews Architects and it must not be copied or reproduced without written consent. If printed dimensions only are to be taken from this drawing, do not scale from the drawing.
All Contractors must visit the site and are responsible for taking and checking all dimensions relative to their work. Jon Matthews Architects are to be advised of any variation between drawings and site conditions.
Dimensions shall always be taken on finished and shall not be rearranged for measurement. All dimensions and levels should be read only from those values stated in text, on the drawings.
CONSTRUCTION: It is considered that the proposed works are within the scope of a competent Contractor and as such no individual drawings between themselves, who to release their Contractor's design from construction.
KEY:

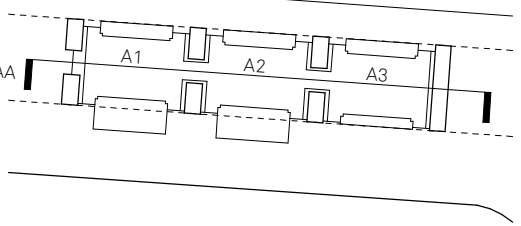

Revision C2 Planning Update Notes:
- Introduction of the network rail 350mm service zone.
- Steel structure reduces in size, reducing the width of pods by a brick on either side is required. Centre line of the arches maintained
- Introduction of Clipped CW System to the main arches

C3	28/11/2023	CONSTRUCTION
C2	02/08/2023	PLANNING UPDATES
C1	05/07/2023	CONSTRUCTION
P06	10/06/2022	PRELIMINARY
P05	29/04/2022	TENDER
P04	08/04/2022	TENDER
P03	01/04/2022	PRELIMINARY
P02	28/01/2022	INFORMATION
P01	19/10/2021	INFORMATION
Rev:	Date:	Details:

Jon Matthews Architects
Union, 2-10 Albert Square, Manchester, M2 6LW

Project:
HOME Arches

Title:
Section AA'
Longitudinal section through arches

Scale: 1:50 @ A1
Origin Date: 08/08/2021
Drawn: ER
Checked: SA

Status:
S5

Drawing No: HAP-JMA-B01-XX-DR-A-05-2200
Rev: C3