



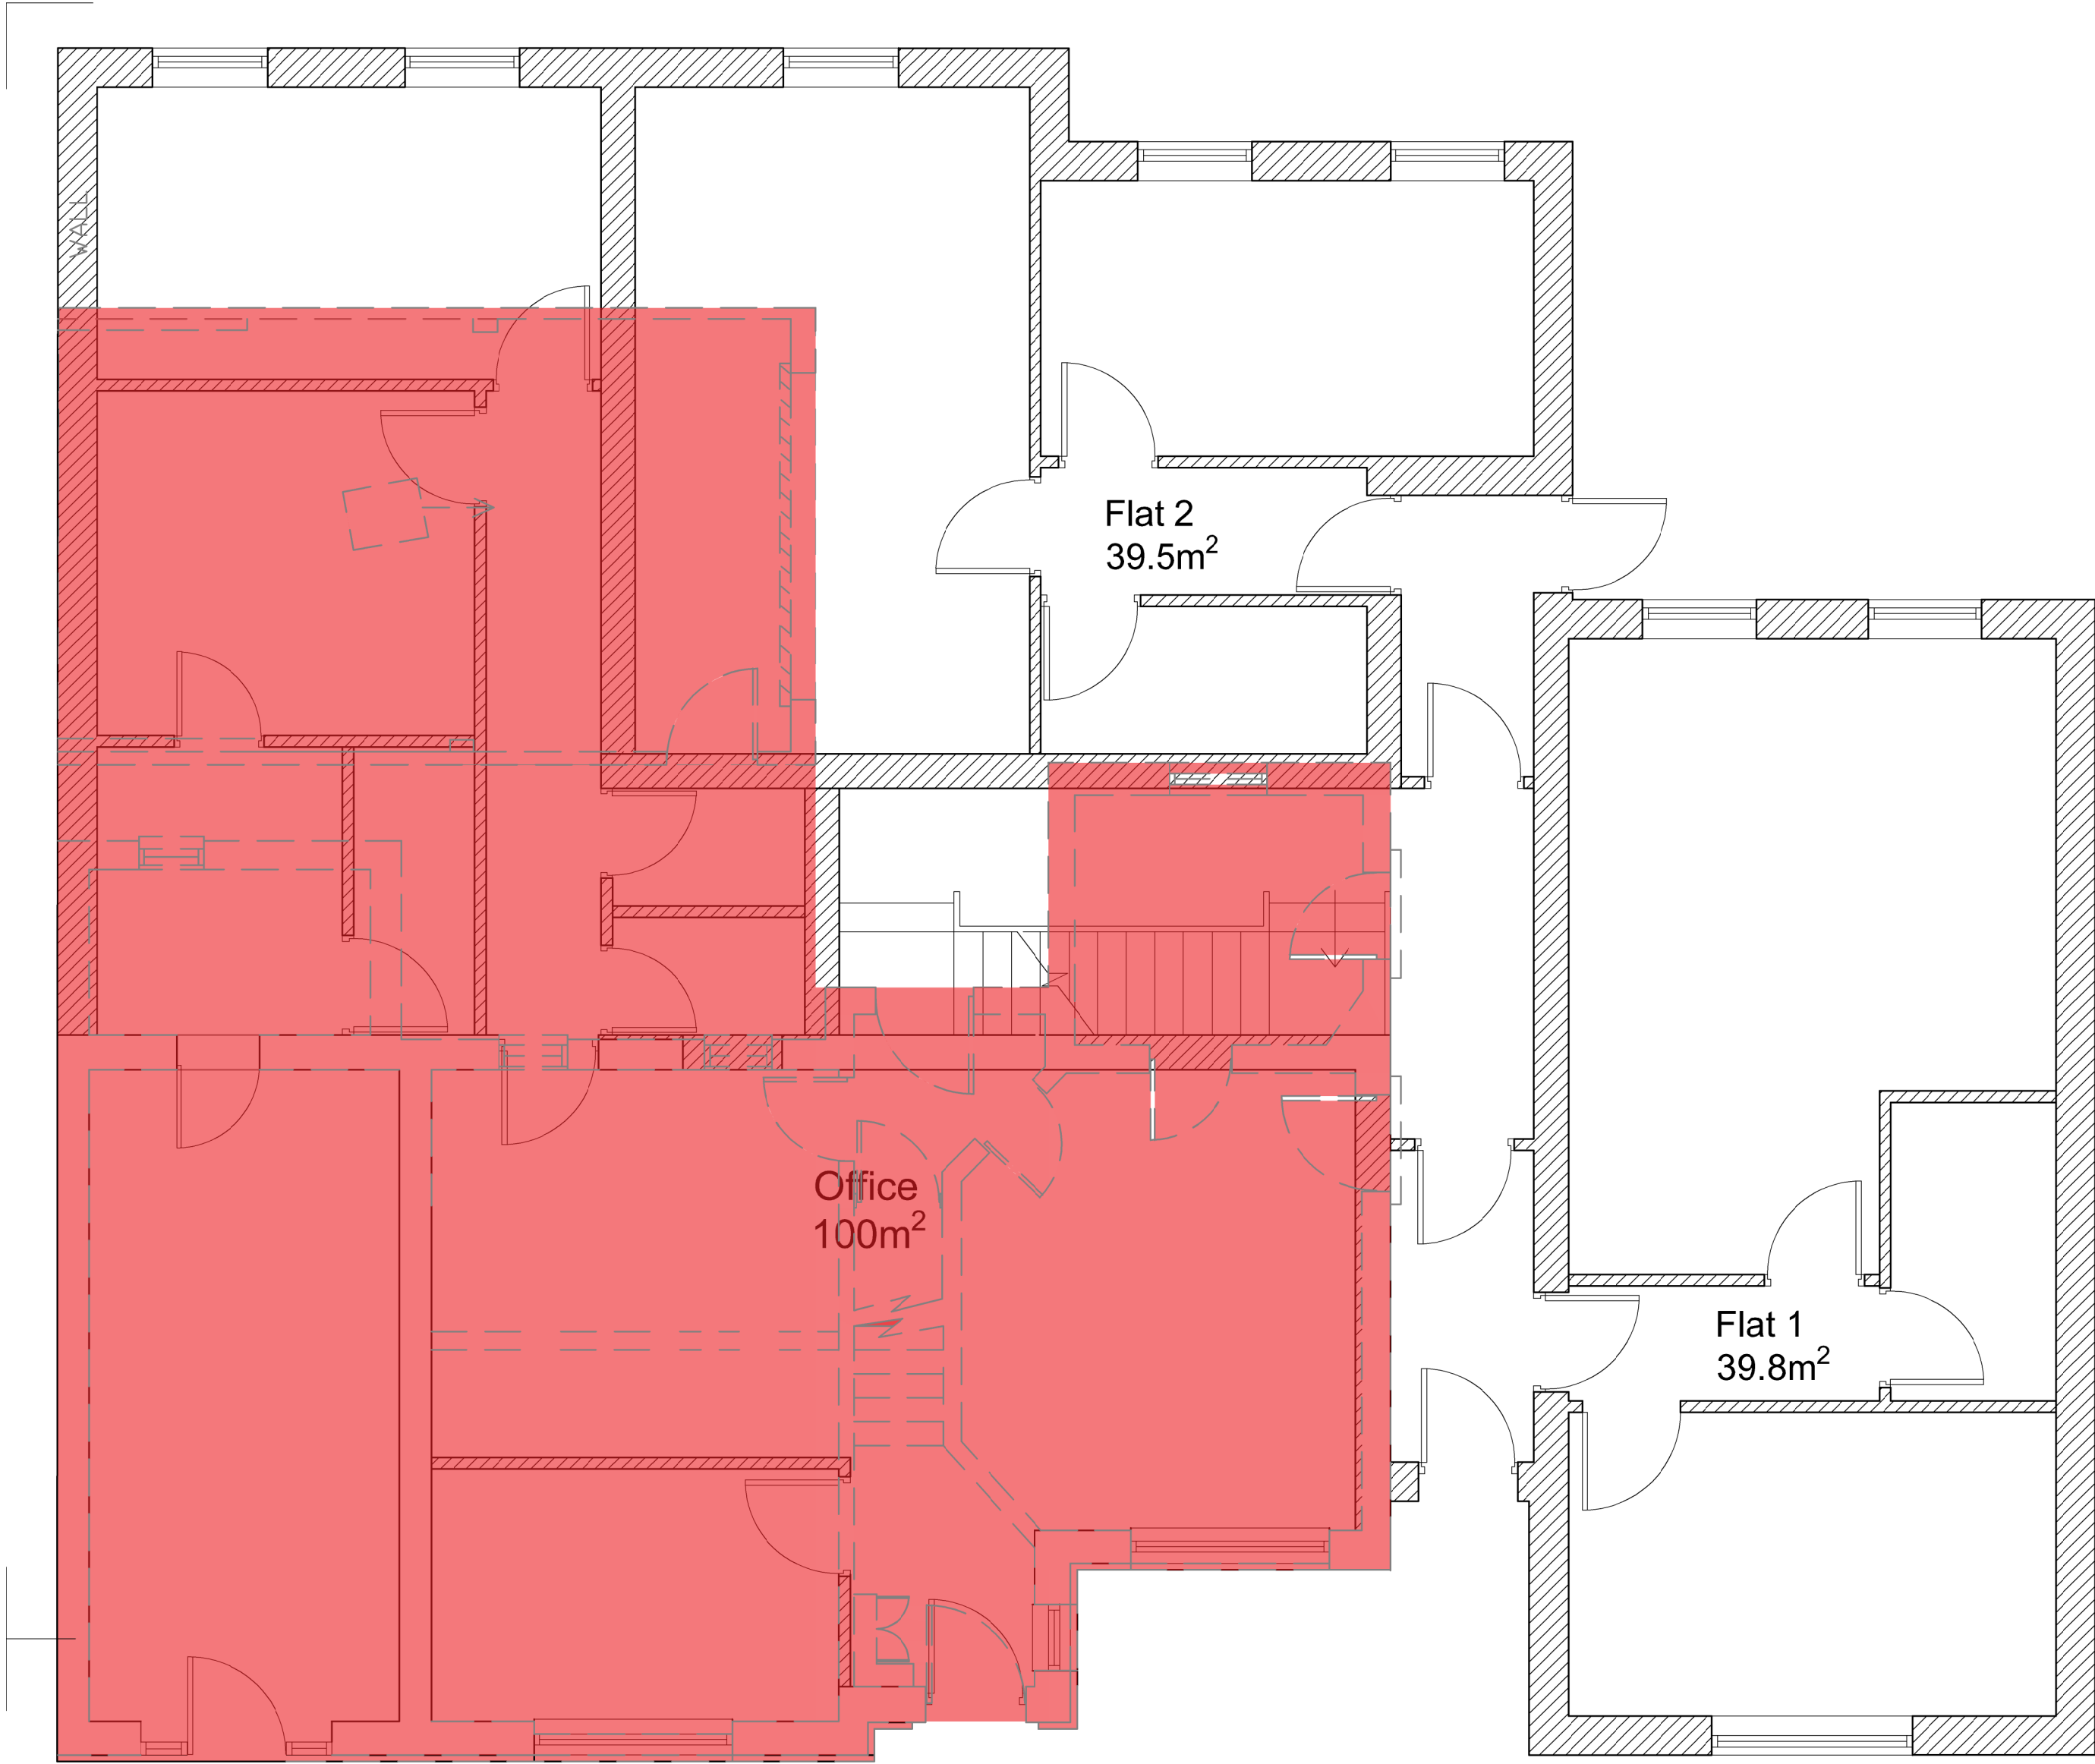

Ground Floor

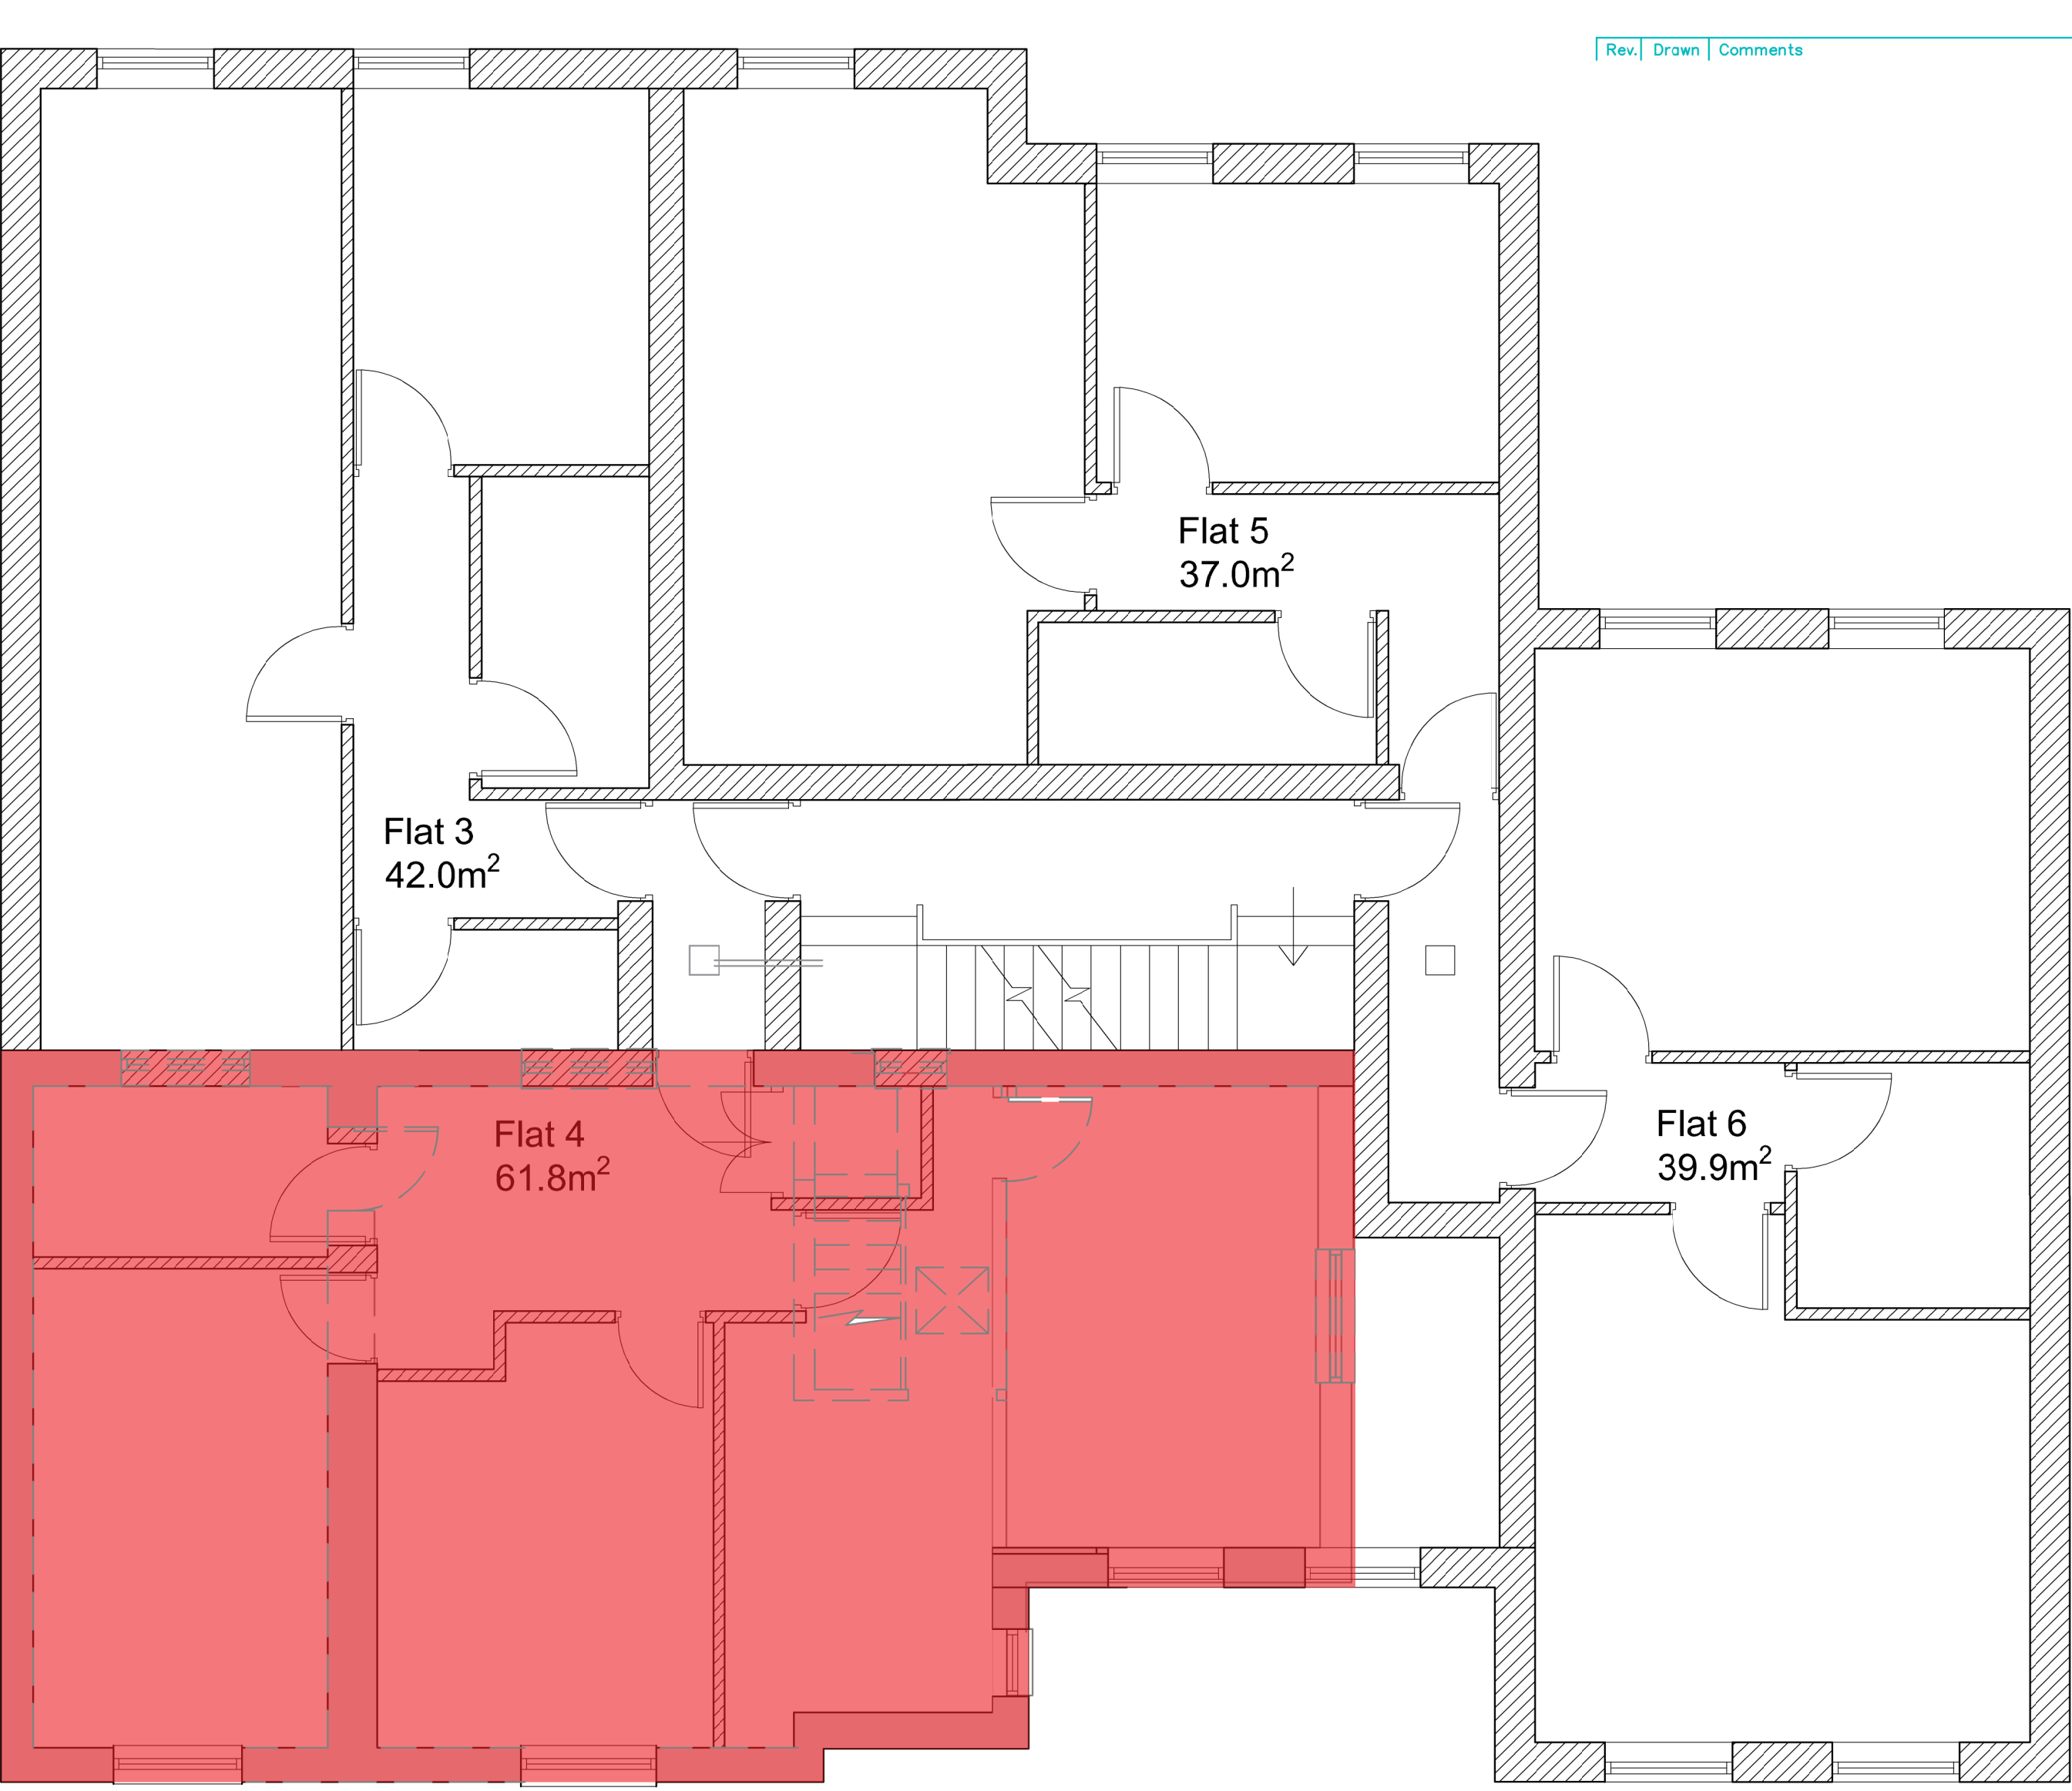

First Floor

KEY

Existing footprint


MODE
Architects & Development

 01782 479644

 info@mode-architects.co.uk

 www.mode-architects.co.uk

Client	Nicholas Humphreys		
Project	42 Ladybarn Road Manchester, M14 6WW		
Title	Proposed Plans		

StatusPLANNING			
Scale @A1	Date	Drawn	Checked
1: 50	Apr 24	RA	
Drawing No.	Rev		
23 039 PL (0) 06			