







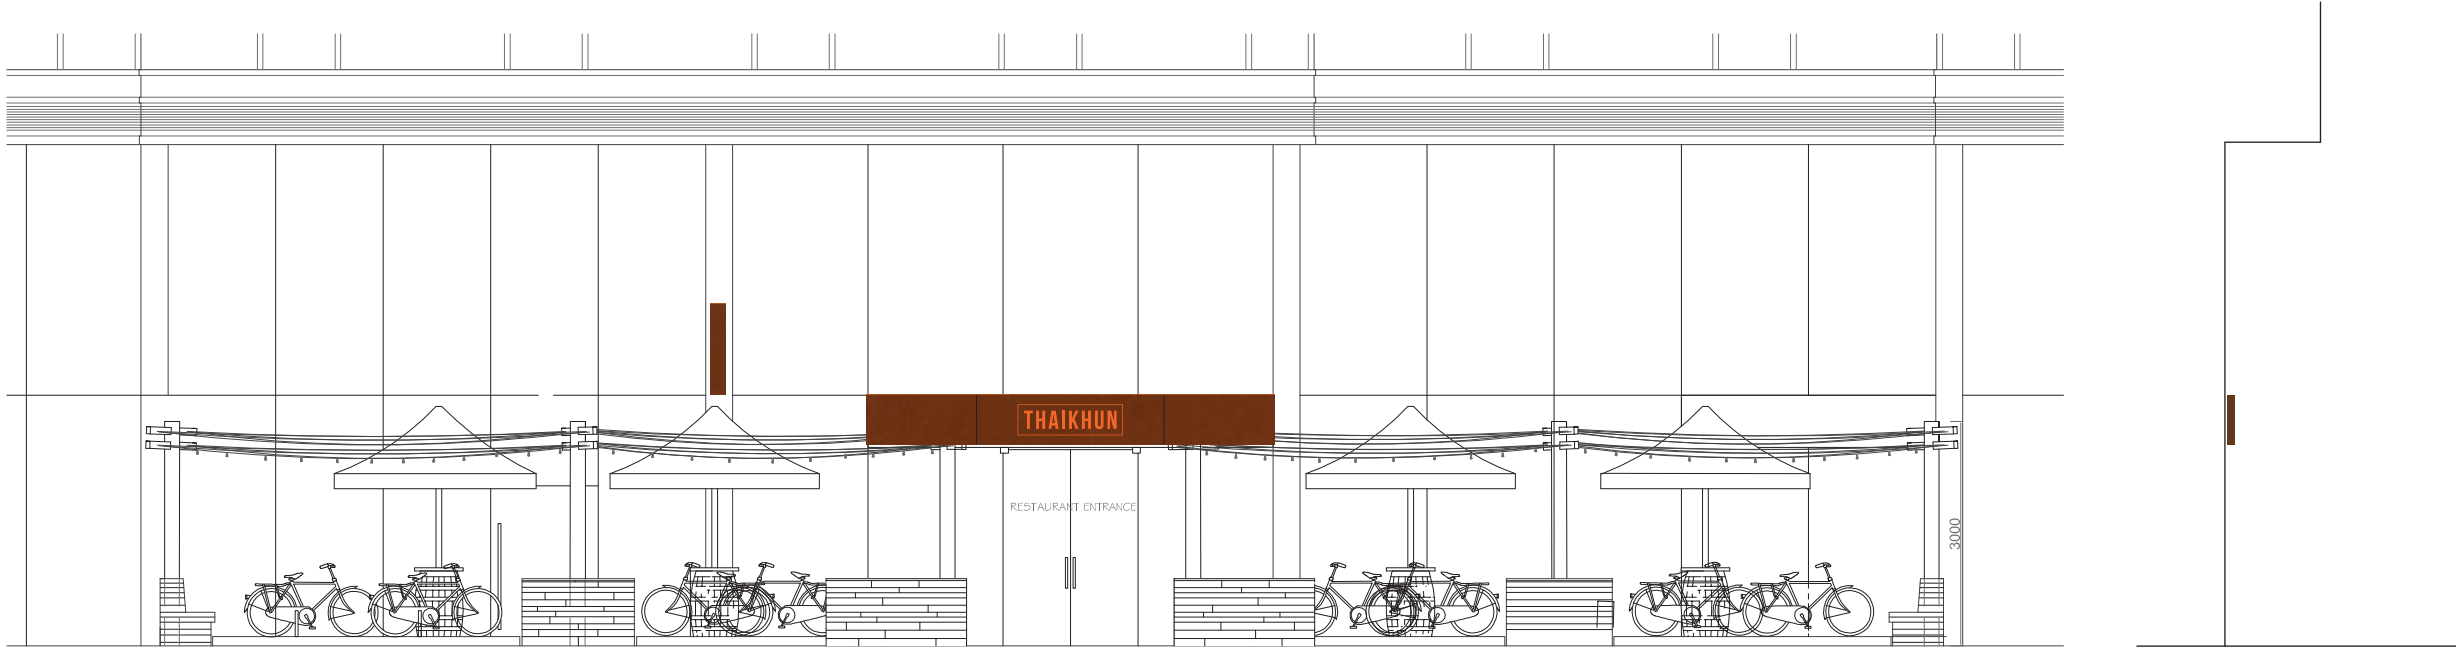

FRONTELEVATION- Scale 1:100@ A3

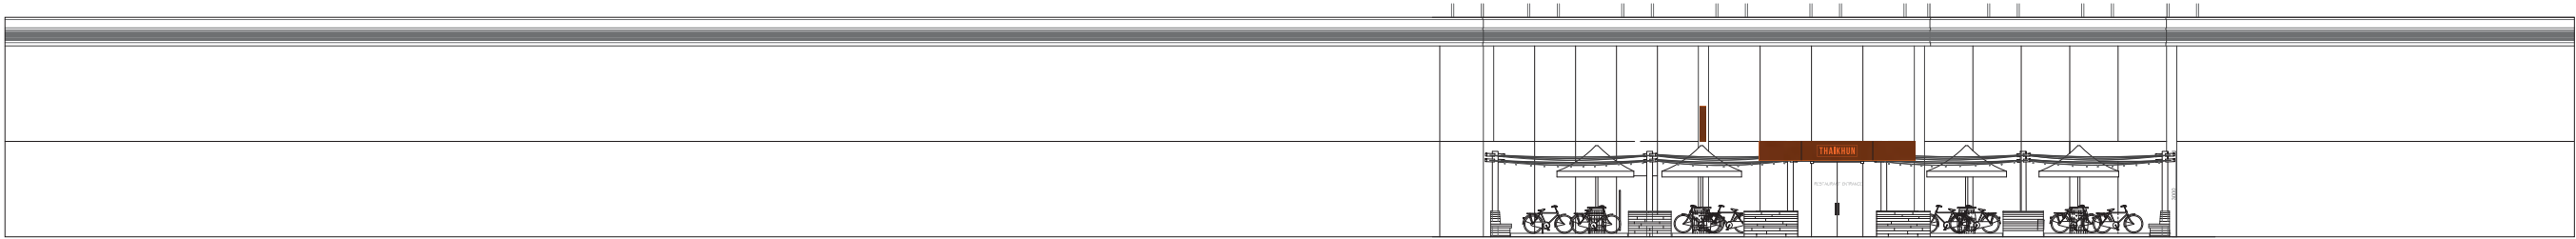

FRONTELEVATION- Scale 1:250 @ A3

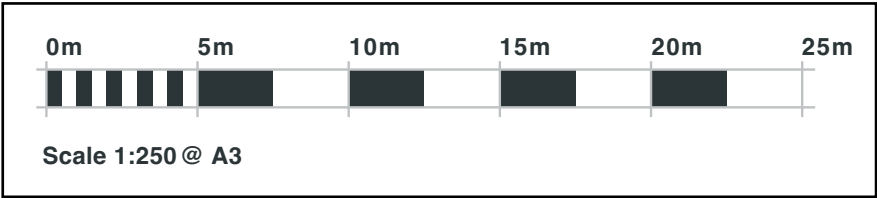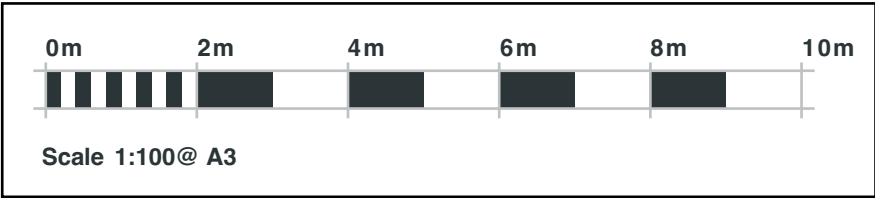


ashleigh®

COPYRIGHT:
THE ATTACHED DESIGNS AND ILLUSTRATIONS ARE INTENDED SOLELY FOR:
AND SHOULD ONLY BE USED BY, THOSE TO WHOM THIS DESIGN SPECIFICATION IS ADDRESSED.
THE CONTENTS ARE STRICTLY PRIVATE AND CONFIDENTIAL.
ANY FORM OF REPRODUCTION, DISSEMINATION, COPYING, DISCLOSURE, MODIFICATION OR
DISTRIBUTION IS STRICTLY PROHIBITED WITHOUT THE PRIOR WRITTEN CONSENT OF
ASHLEIGH SIGNS LTD. (COMPANY NO: 1325086)
REGISTERED ADDRESS:
ASHLEIGH HOUSE, BECKBRIDGE ROAD, NORMANTON INDUSTRIAL ESTATE, NORMANTON, WF6 1TE


**THAIKHUN
SPINNINGFIELDS**
UNIT 16 THE AVENUE
SPINNINGFIELDS
M3 3HF

188213 (REV F)
23/07/24 - SRL
Page 2 of 7





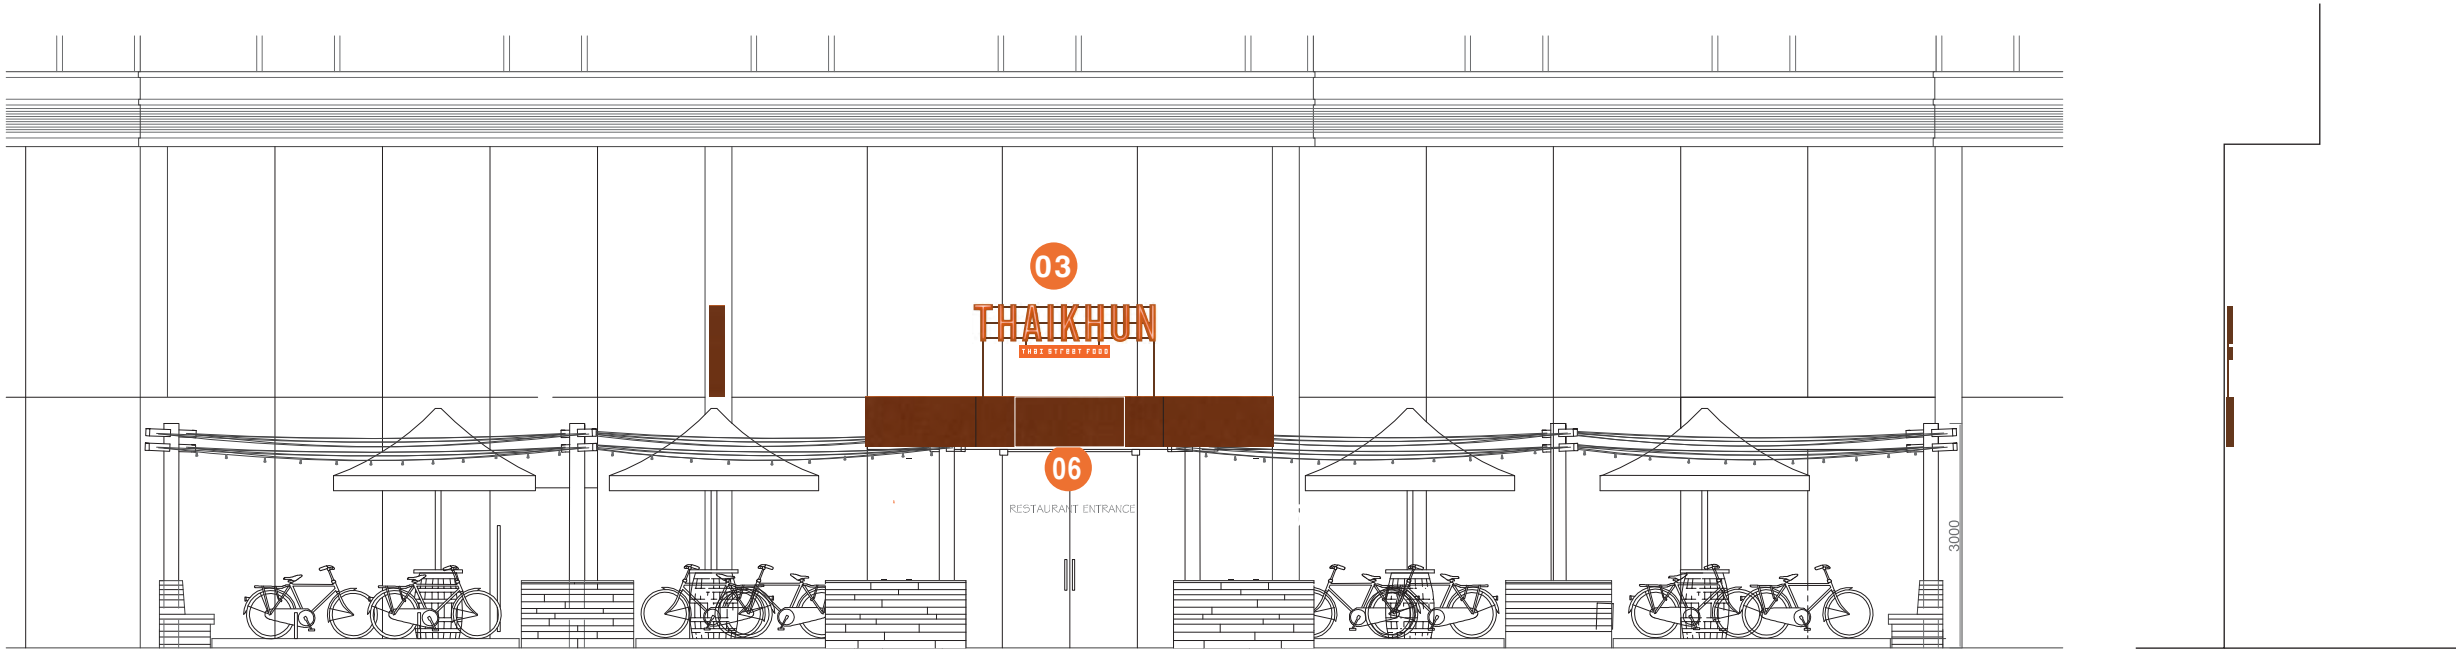

FRONTELEVATION- Scale 1:100@ A3

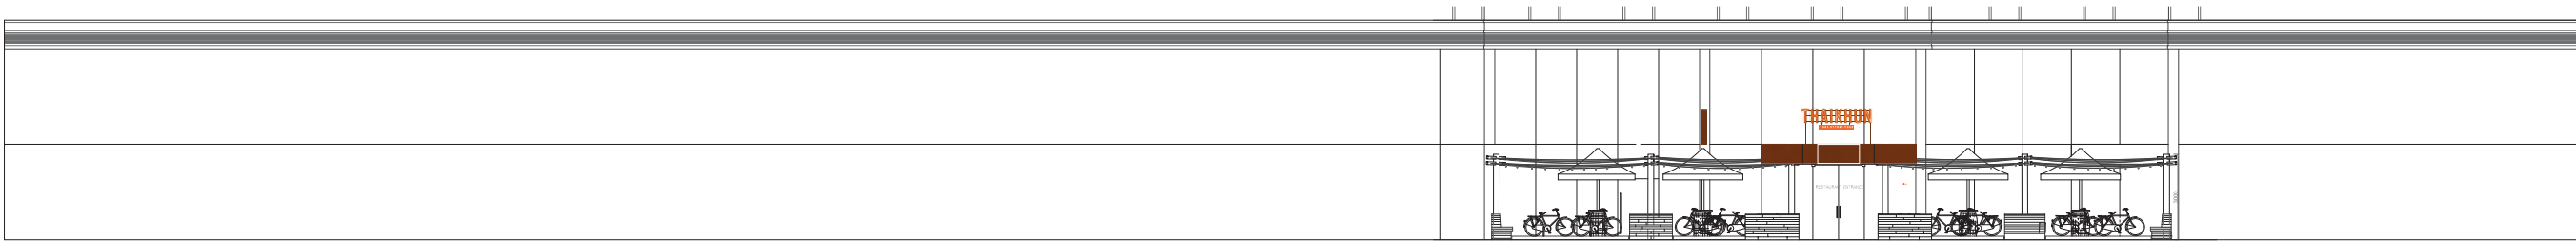

FRONTELEVATION- Scale 1:250 @ A3

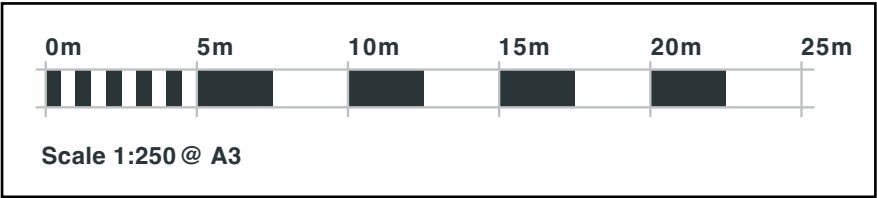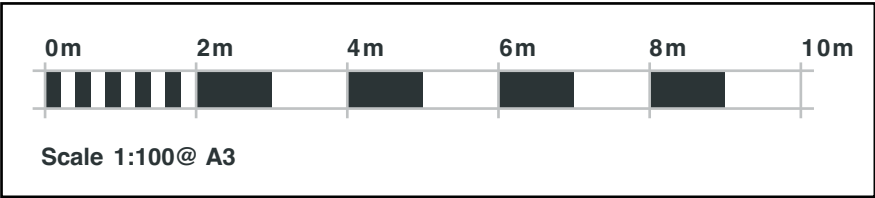

ashleigh®

COPYRIGHT:
THE ATTACHED DESIGNS AND ILLUSTRATIONS ARE INTENDED SOLELY FOR,
AND SHOULD ONLY BE USED BY, THOSE TO WHOM THIS DESIGN SPECIFICATION IS ADDRESSED.
THE CONTENTS ARE STRICTLY PRIVATE AND CONFIDENTIAL.
ANY FORM OF REPRODUCTION, DISSEMINATION, COPYING, DISCLOSURE, MODIFICATION OR
DISTRIBUTION IS STRICTLY PROHIBITED WITHOUT THE PRIOR WRITTEN CONSENT OF
ASHLEIGH SIGNS LTD (COMPANY NO: 1325086)
REGISTERED ADDRESS:
ASHLEIGH HOUSE, BECKBRIDGE ROAD, NORMANTON INDUSTRIAL ESTATE, NORMANTON, WF6 1TE

**THAIKHUN
SPINNINGFIELDS
UNIT 16 THE AVENUE
SPINNINGFIELDS
M3 3HF**

**188213 (REV F)
23/07/24 - SRL
Page 4 of 7**

PLANNING DRAWING - PROPOSEDSIGNAGE

ITEM 03 (Qty 1) LETTERS

Built up SUNKENfacede-scaled stainless steel letter set coated in a rust effect paint finish

Featuring:

- 60mm returns(faces sunkenby 20mm)
- Lasercut keyline to faces
- 8mm shoulder cut, clear acrylic pushthrough keyline w/flame polished edges and Metamark MT-636 trans vinyl applied to the rears
- 10mm foamex backs w/ full coverage glass VHBtape applied to the rear
- Internal 3000K LEDillumination
- Fretcut, backed up opal acrylic secondary panel
- 25mm² box section framework coated in rust effect paint finish mounted on to the roof.

Scale 1:20



3840 mm Ground Clearance from FFLtobottom ofThai Street Food box
Max 250 Candelas per square meter (cd/m2)

ITEMS04A & 04B (Qty 2)
DELETED

ITEMS05A & 05B (Qty 2)
DELETED

ITEM 06 (Qty 1) BLANKPANEL

Flataluminium panel coated with rust effect paint to blank out existingfascia letters.

Scale 1:20



ashleigh®

COPYRIGHT:
THE ATTACHED DESIGNS AND ILLUSTRATIONS ARE INTENDED SOLELY FOR,
AND SHOULD ONLY BE USED BY, THOSE TO WHOM THIS DESIGN SPECIFICATION IS ADDRESSED
THE CONTENTS ARE STRICTLY PRIVATE AND CONFIDENTIAL
ANY FORM OF REPRODUCTION, DISSEMINATION, COPYING, DISCLOSURE, MODIFICATION OR
DISTRIBUTION IS STRICTLY PROHIBITED WITHOUT THE PRIOR WRITTEN CONSENT OF
ASHLEIGH SIGNS LTD (COMPANY NO: 1226986)
REGISTERED ADDRESS:
ASHLEIGH HOUSE, BECKBRIDGE ROAD, NORMANTON INDUSTRIAL ESTATE, NORMANTON, WF6 1TE

THAIKHUN
SPINNINGFIELDS
UNIT 16 THE AVENUE
SPINNINGFIELDS
M3 3HF

188213 (REV F)
23/07/24 - SRL
Page 5 of 7

SIGN COLOUR

Rust Effect
Paint

Metamark
MT-636 Trans

RAL9005 (matt)

