



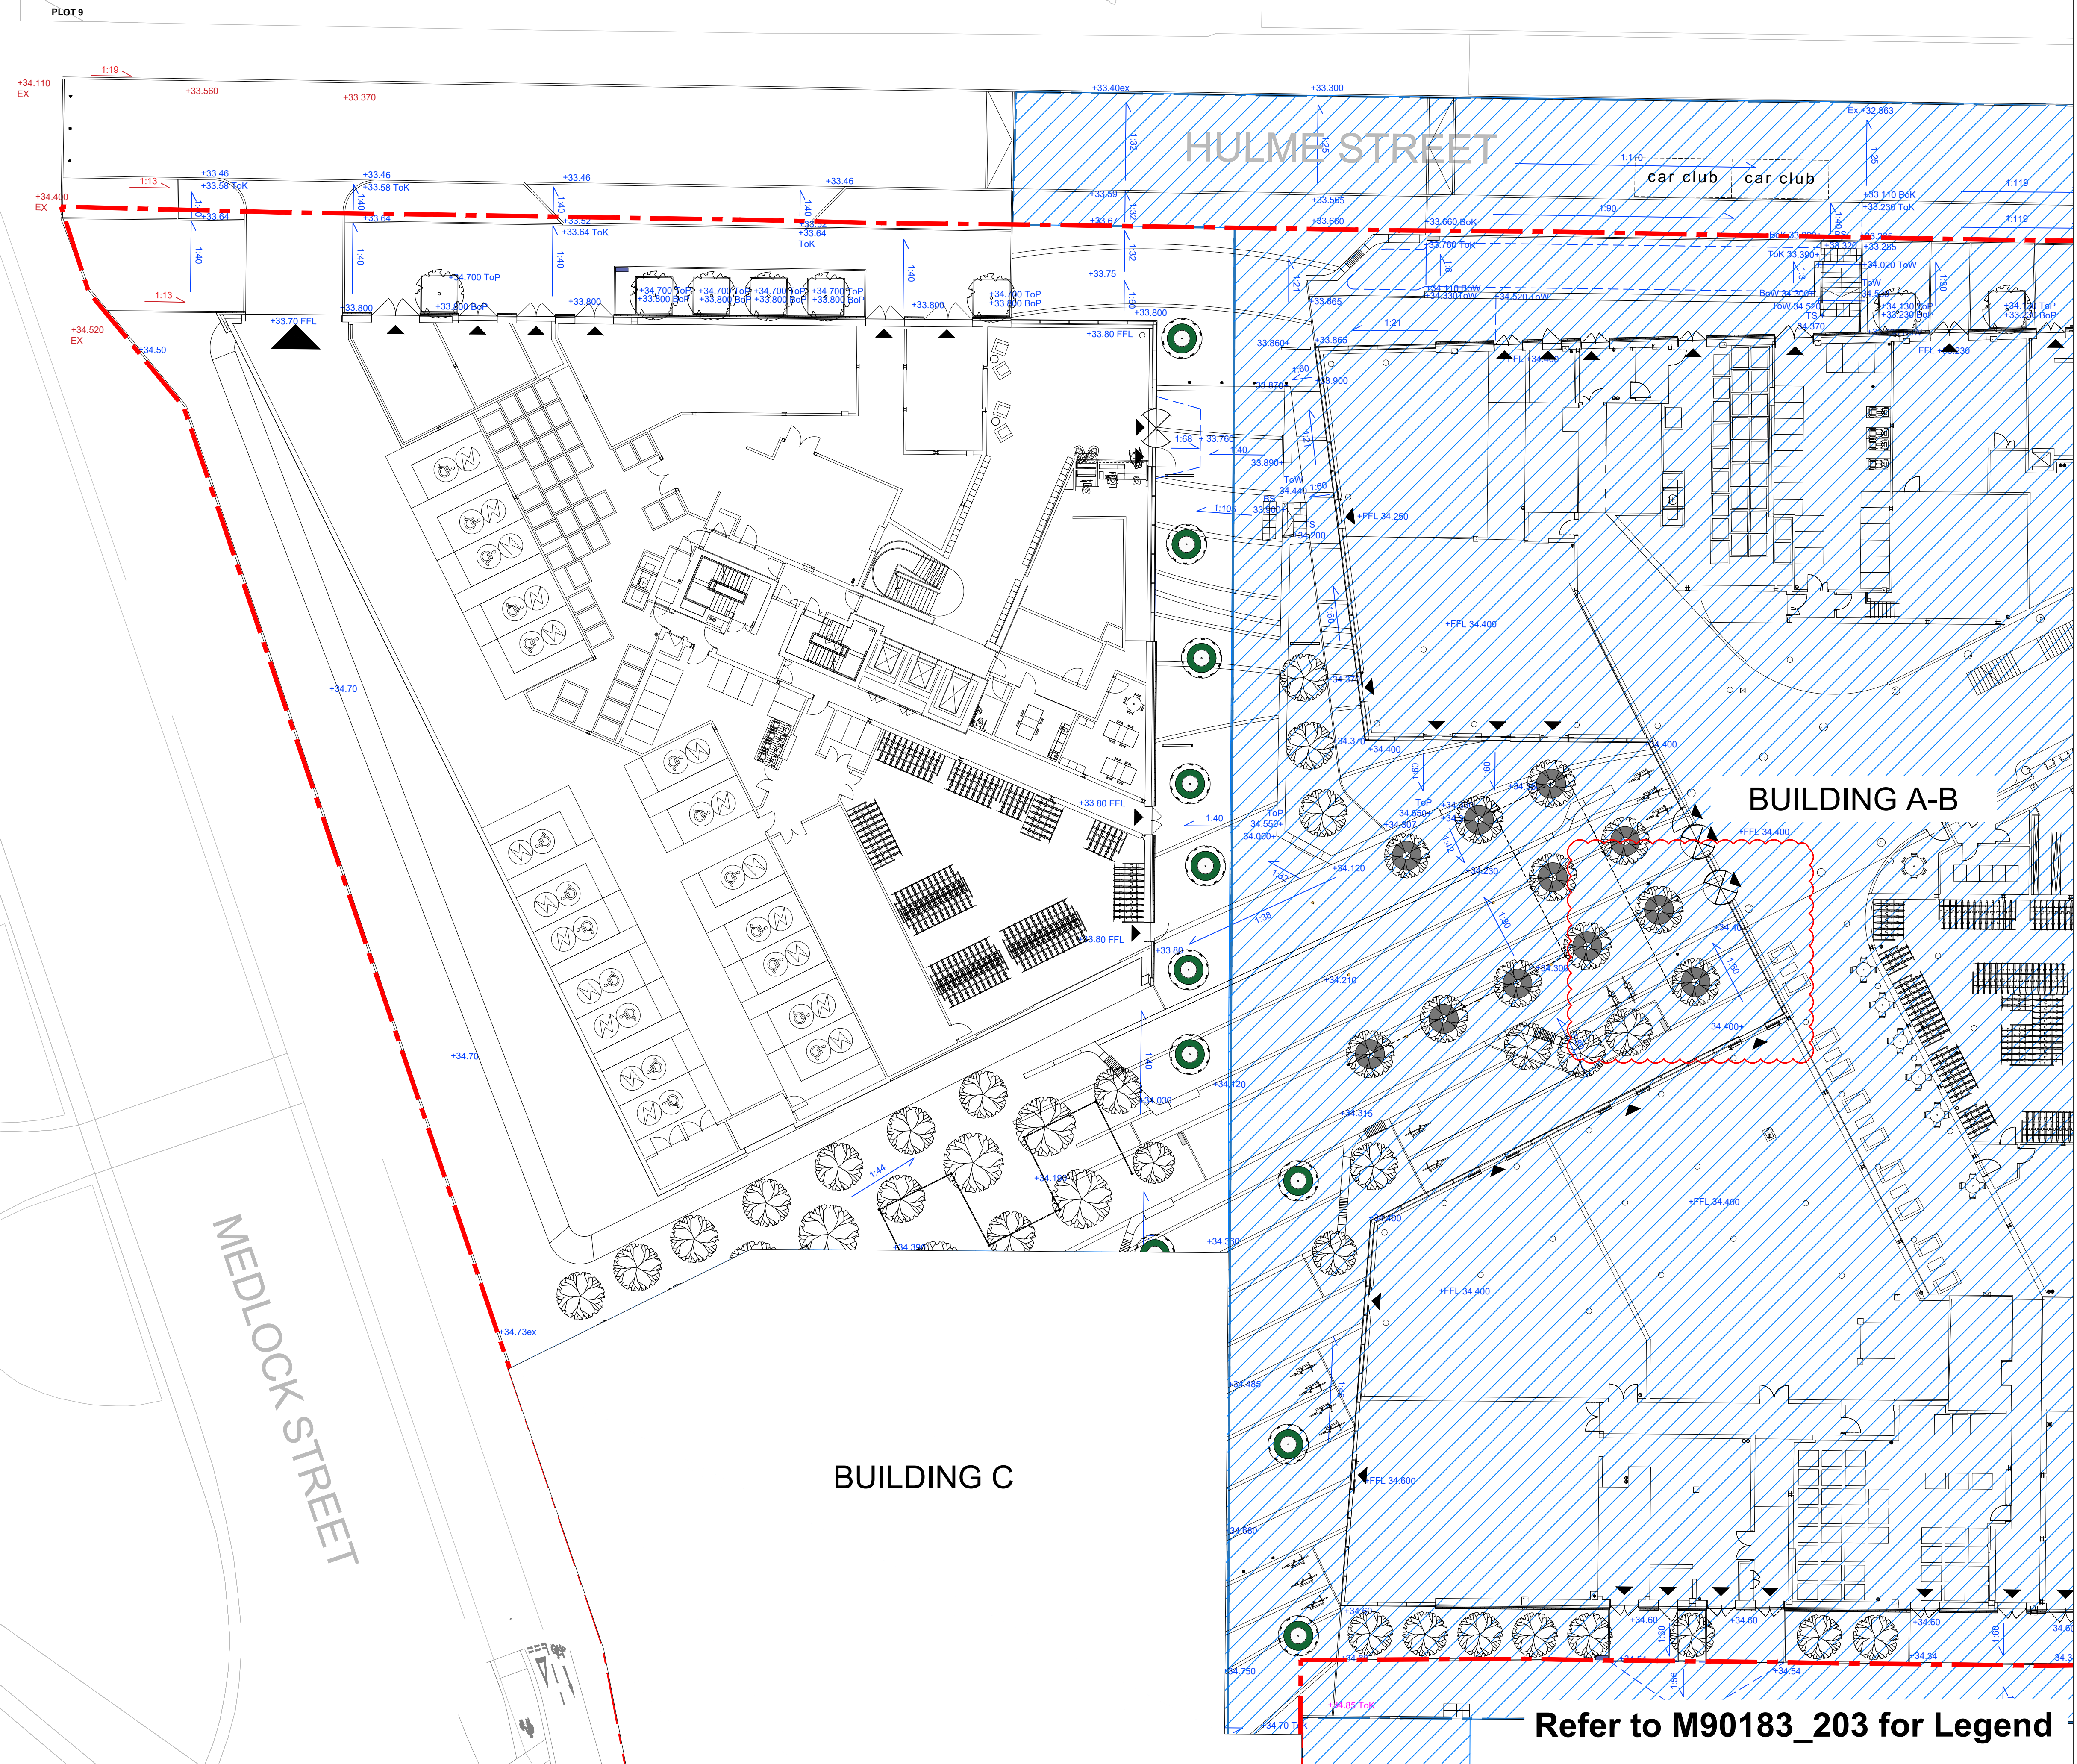

- | NOTES | |
|-------|--|
| 1. | This drawing is to be read in conjunction with all other drawings and specifications. |
| 2. | Do not scale off this drawing. Written dimensions to be taken only. |
| 3. | Any discrepancies found between this drawing and other drawings and specifications in the construction documents must be referred to the Landscape Architect prior to work commencing. |
| 4. | This drawing must not be copied in whole or in part without prior written consent of Optimised Environments Ltd. |
| 5. | Survey information is based upon aspect surveyors Topographical as Survey. |

CDM INFORMATION

KEY PLAN

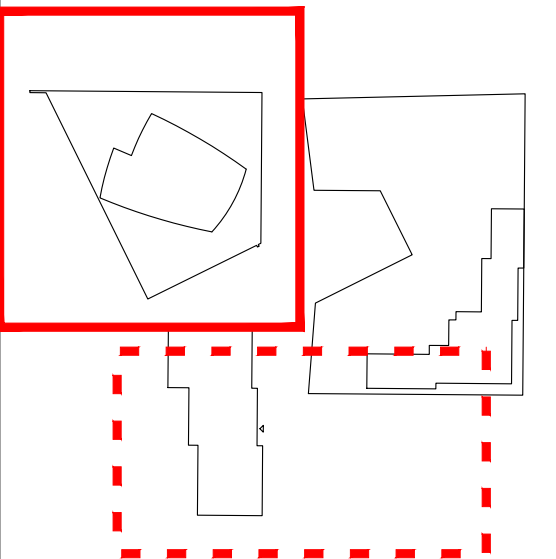

08	BOLLARDS ADDED	SB	17.05.24
07	ADDITIONAL REQUESTED LEVELS	AH	13.02.24
06	REVISED TREES	SB	19.09.23
05	TREES REINSTATED	SB	23.08.23
04	Architectural Update	CO	03.08.23
03	Architectural Update	CO	19.06.23
02	Architectural Update	CO	27.04.23
A	STAGE 4	CO	31.10.22
Issue	Revision	Initial	Date

open
optimised environments

optimised environments ltd

EDINBURGH 2nd Floor | Quartermile Two | 2 Lister Square | Edinburgh | EH3 9GL
t 0131 221 5920 w optimisedenvironments.com

LONDON Warnford Court | 29 Throgmorton Street | London | EC2N 2AT
t 020 79474062 w optimisedenvironments.com

MANCHESTER 13 Swan Street | Manchester | M4 5JJ
t 0161 696 7550 w optimisedenvironments.com

Client

Downing Living (Manchester) Ltd


Project

PLOT 11 FIRST STREET SOUTH

Manchester

Drawing Title

**BUILDING D
PUBLIC REALM LEVELS & GRADES**

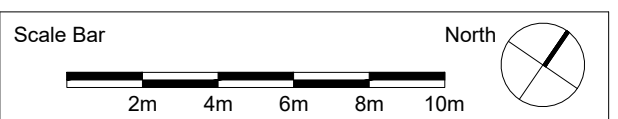

Scale: 1:200@A1 Date: Jan 2022

By: CO	Status: CONSTRUCTION
Checked: AW	Approved:

Drawing Number M90183_D_L600	Rev 08
--	------------------

Computer File: R:\Projects\2019\IM90183_FirstSt\CAD\AUTOCAD\SHEETS\PHASE D