



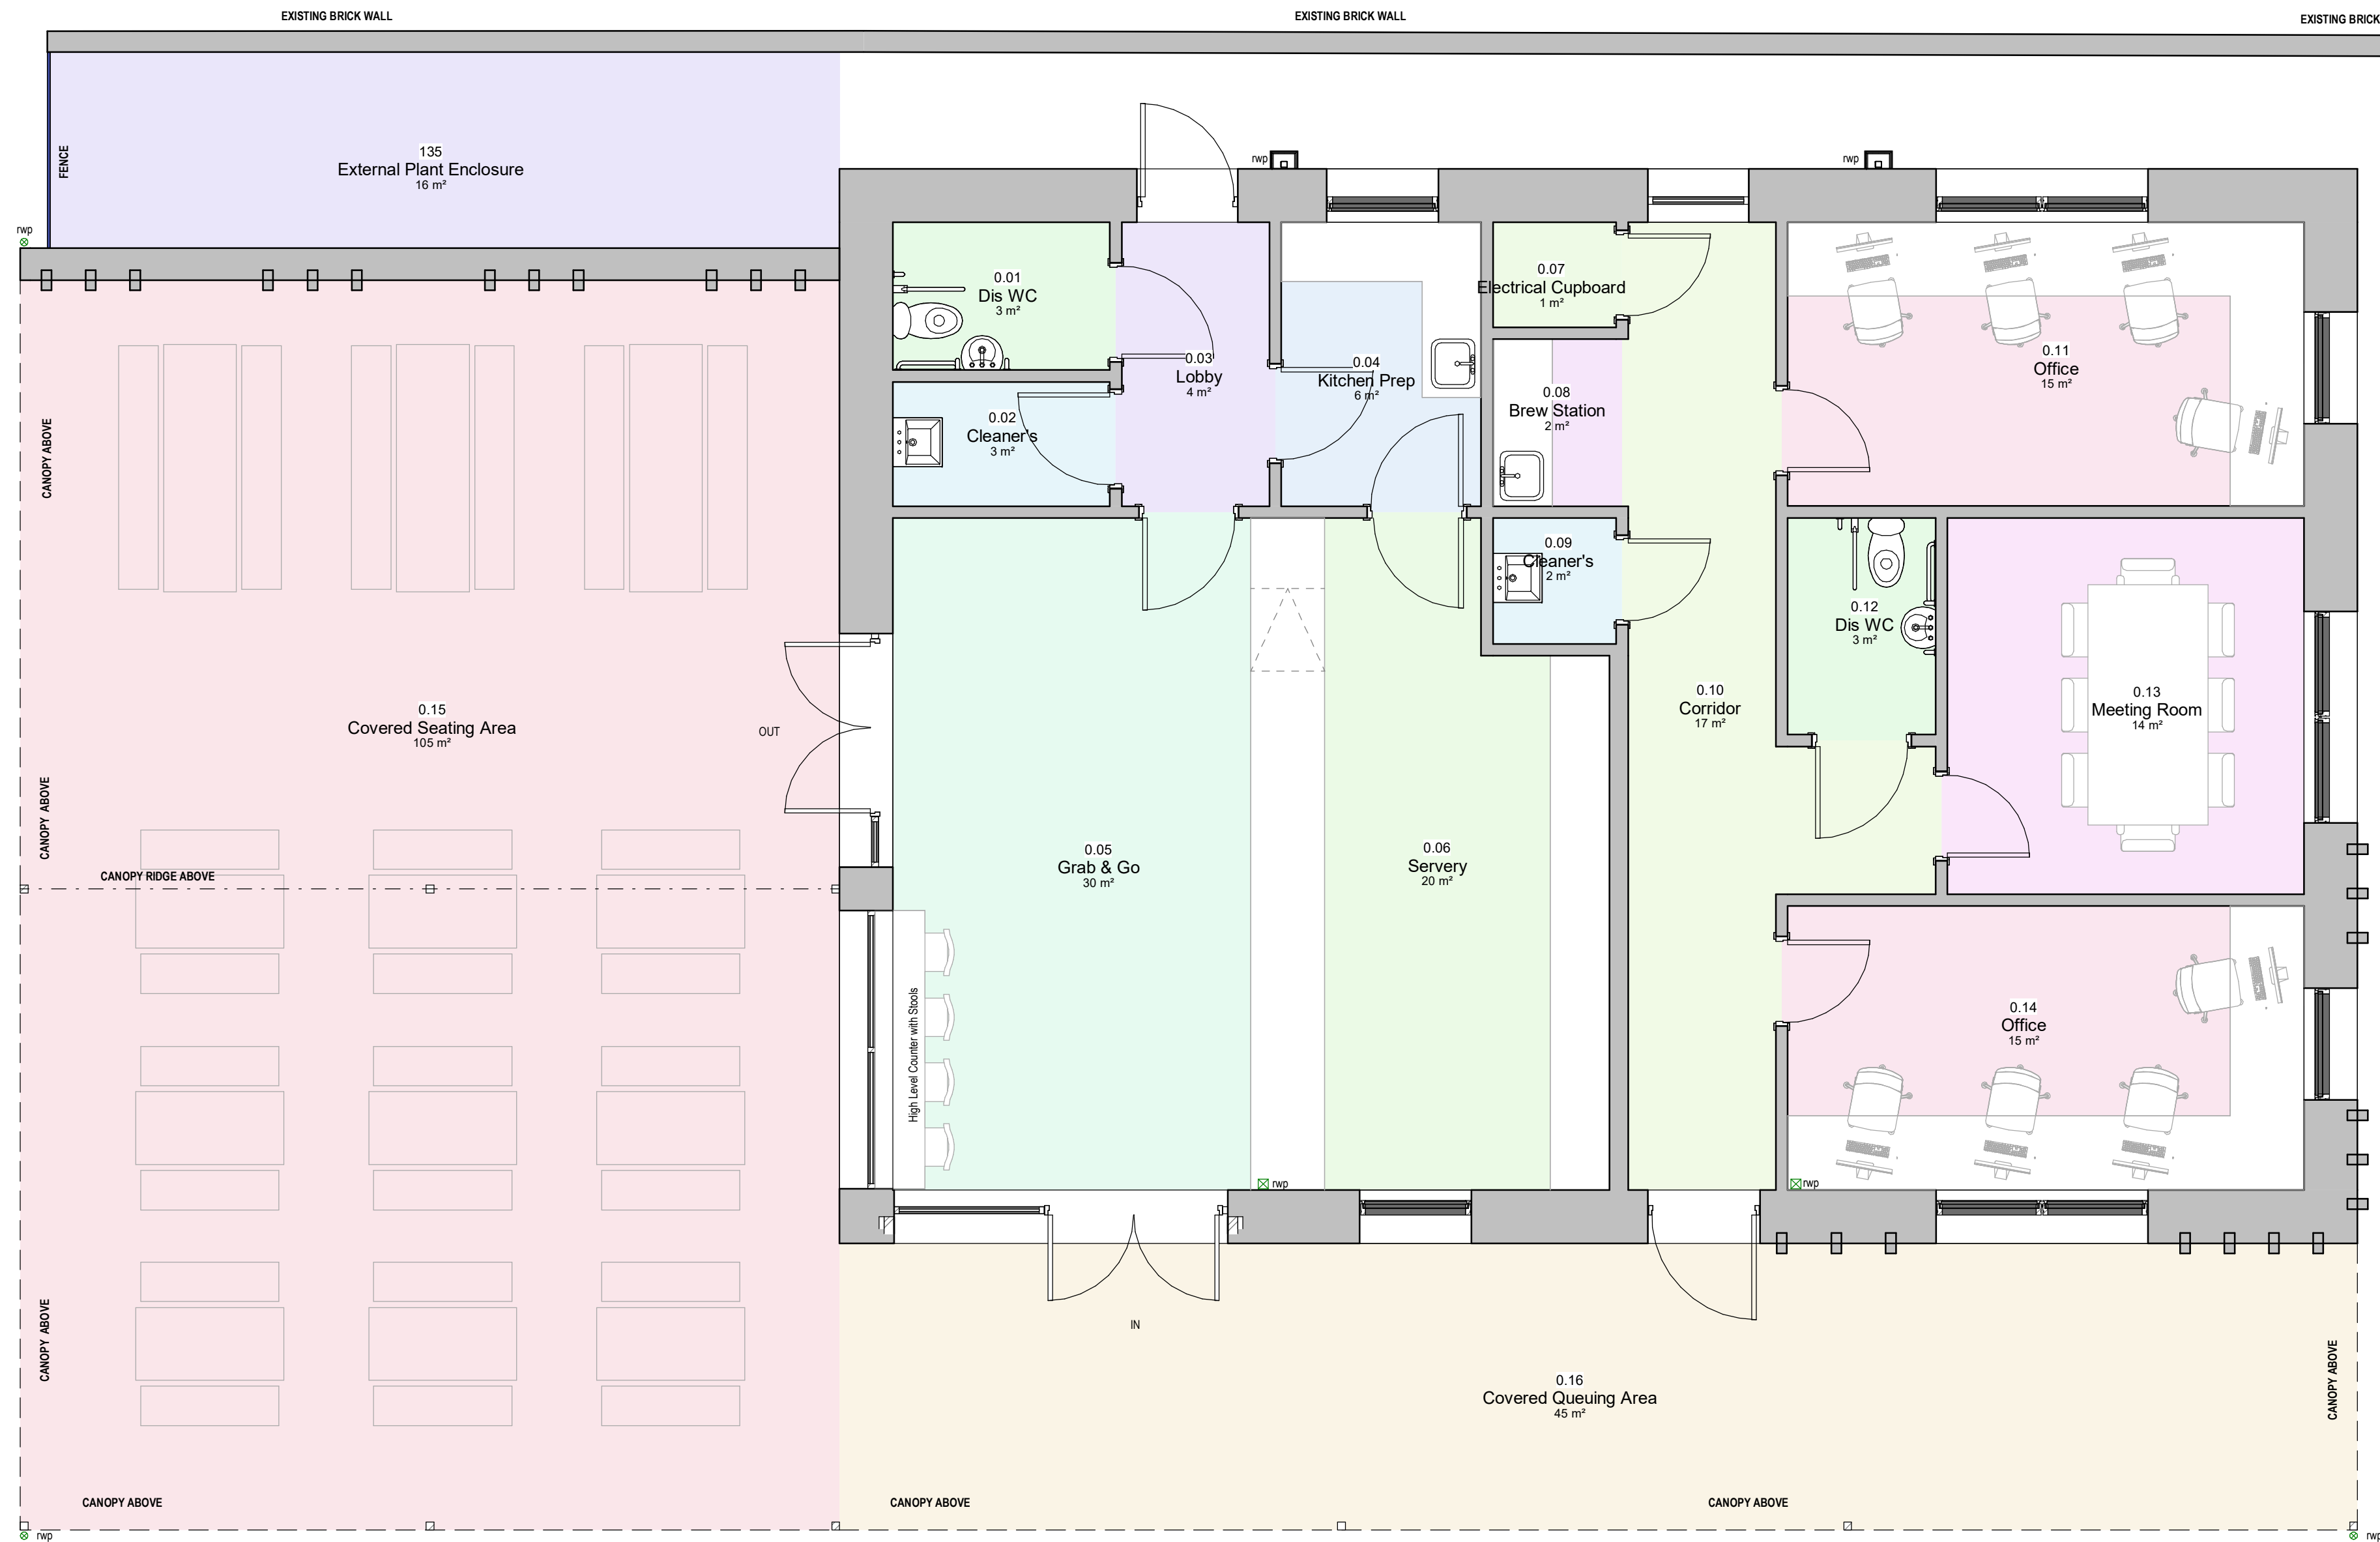

1 Proposed GA Plan
1: 50

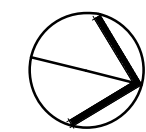

Scale 1:50

