


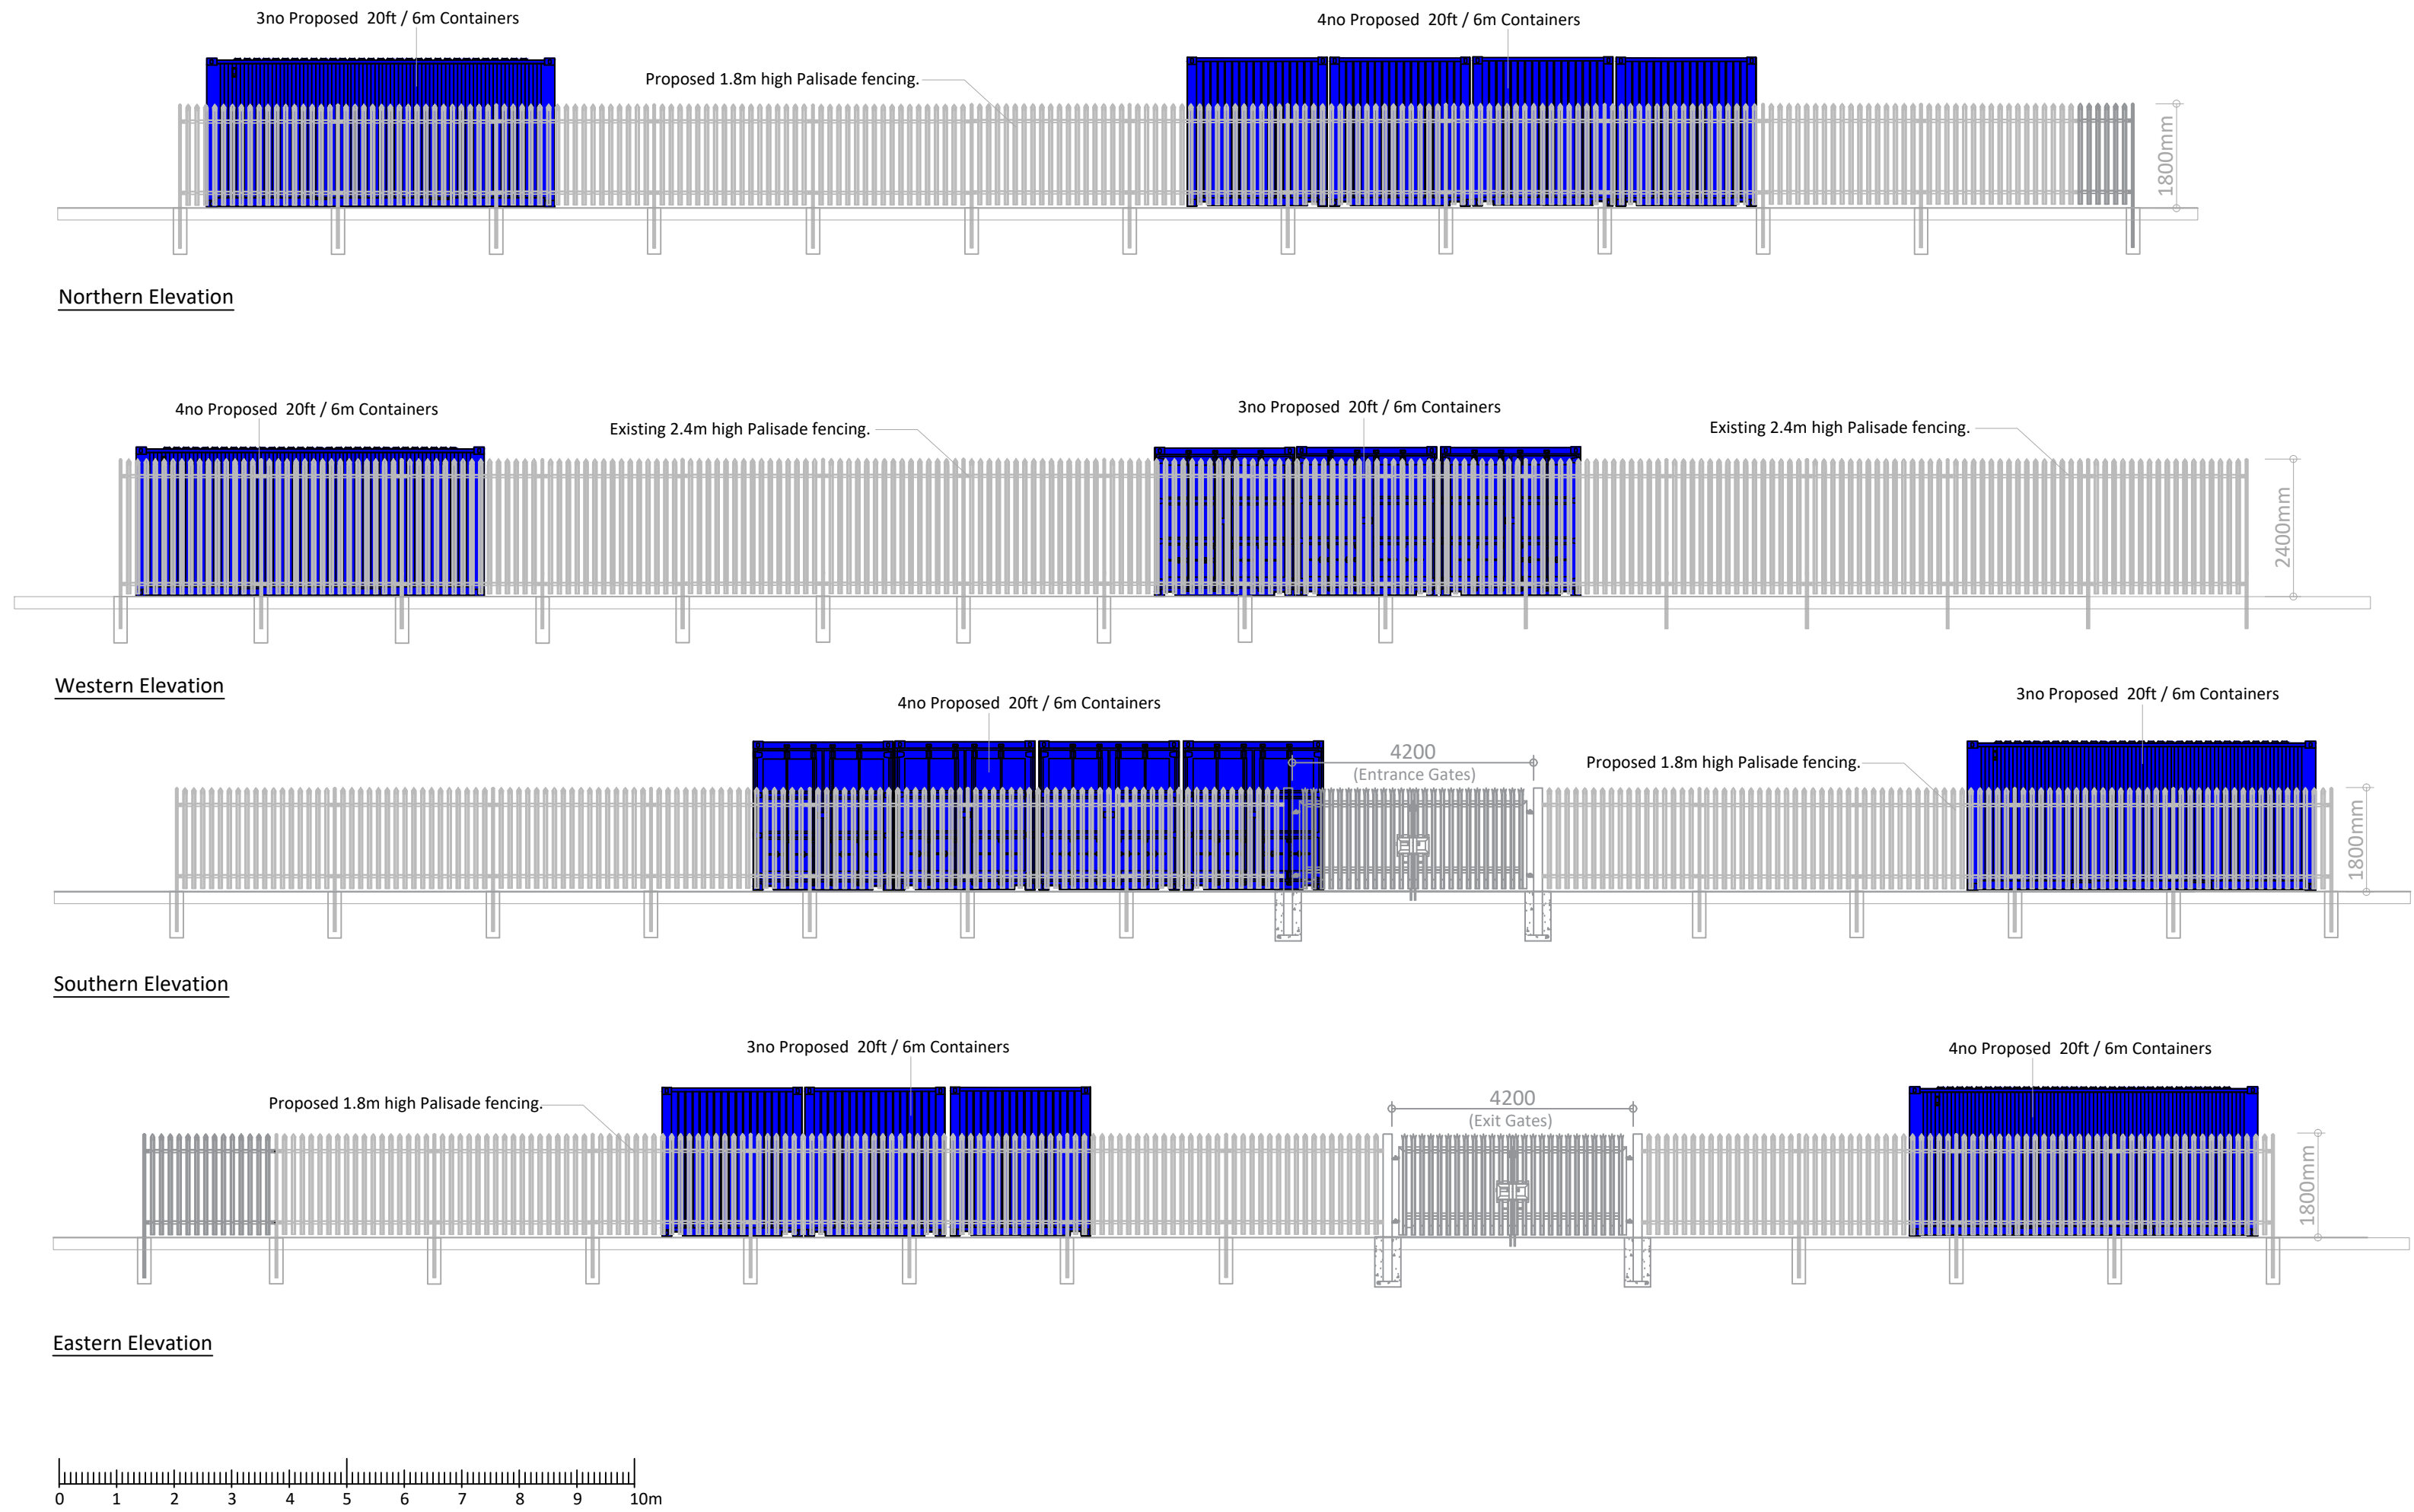

Manchester East TEC

Image of Palisade Fencing



PROJECT:	Openreach Civils Depot - K1112434			CLIENT:		
SITE:	Manchester East TEC			Manchester East TEC 15 Crossley Street, Gorton, Manchester, Lancashire, M18 8BA. BT This drawing has been produced using a DWG purchased from RequestAPlan. Dimensions to be confirmed on site. The copyright of this drawing is the property of CBRE, without whose written consent, it may not be used, published or reproduced in any form.	This drawing has been produced using a DWG purchased from RequestAPlan. Dimensions to be confirmed on site. The copyright of this drawing is the property of CBRE, without whose written consent, it may not be used, published or reproduced in any form. CBRE	
TITLE:	004 - Proposed Elevations					
SCALE:	1:100 @ A2					
DRAWN BY:	WTH	CHECKED BY:	GS			