

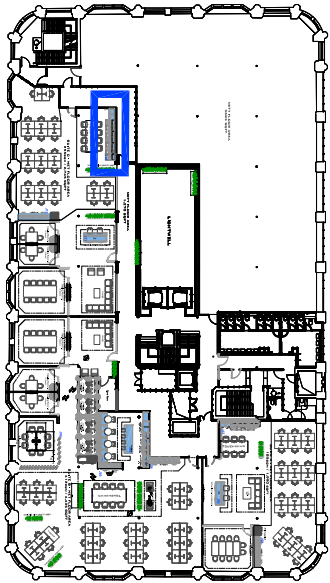


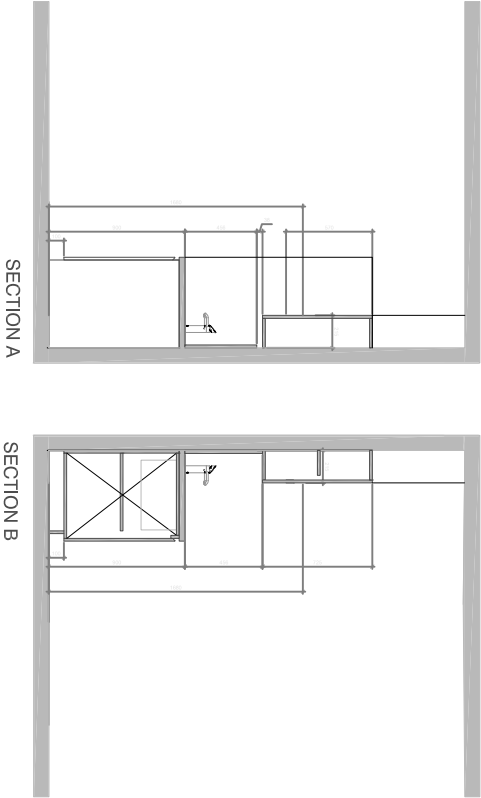


Built-in Microwave TBC

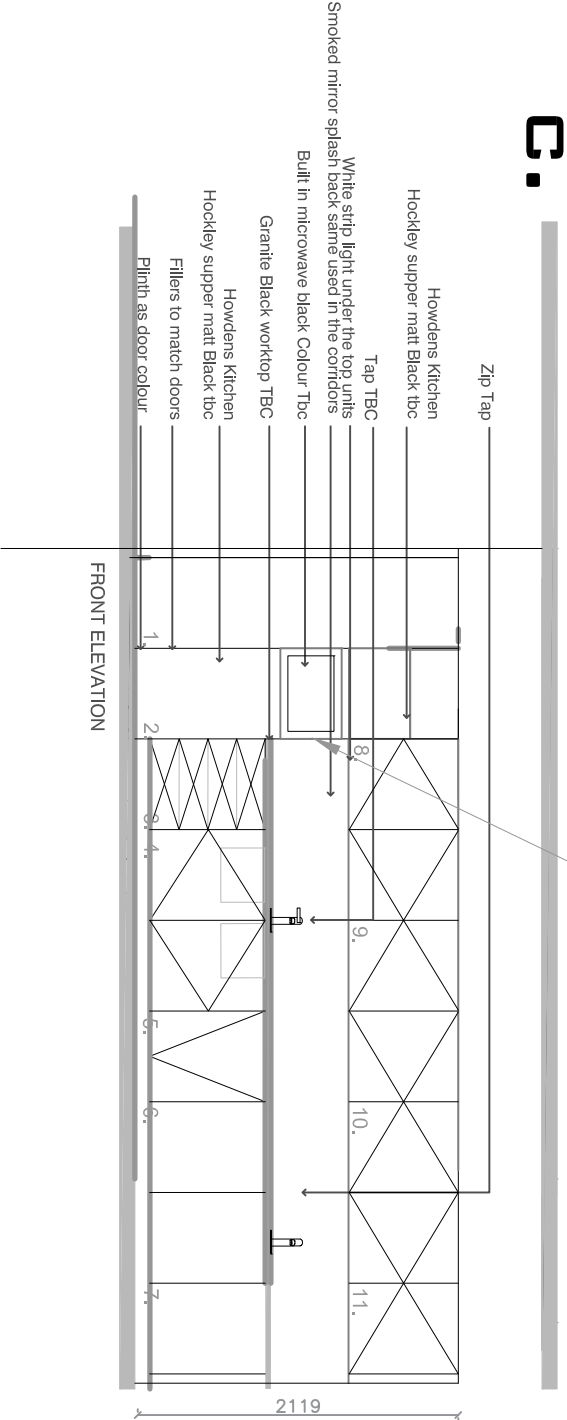


Howdens Kitchen
Hockey Supper Matt Black
Kitchen units
Howdens Hockey supper matt black
Worktop
TBC
Splashback
Smoked mirrored splashback

- Base Units**
1. Tall fridge 600mm w
 2. Tall unit with built-in microwave 600mm w
 3. Drawers 600mm w
 4. Double Base Unit 1200mm w
 5. Integrated dishwasher 600mm w
 6. Double base unit 600mm w
 7. Single 600mm w
 8. Double top unit 1200mm w
 9. Double top unit 1200mm w
 10. Double top unit 1200mm w
 11. Single Top Unit 600mm w

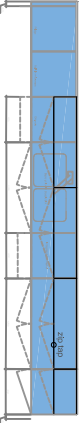

J01. Kitchen - Suite C
Scale 1/100

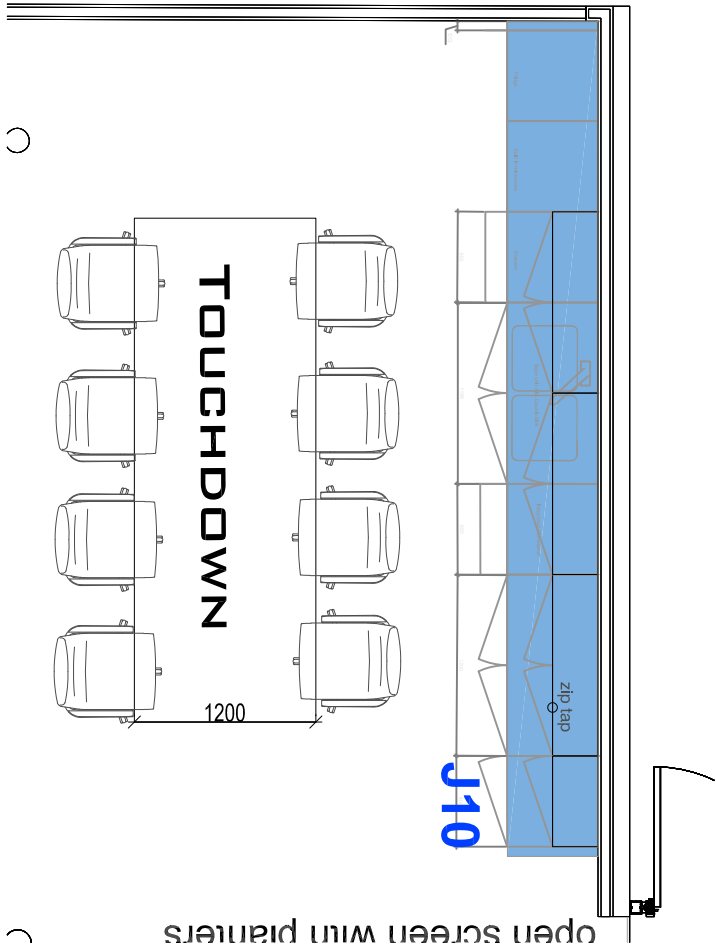

Rev	Description	Date	By	CHK
A	Tender	14/10/23	RG	
-	Final Issue	26/04/23	RG	

Client Name	Philip J Davies Holdings plc
Project Name	Join The Dots - Sevendale House
DWG Title	Joinery / J10 Kitchen Suite C.

DWG NO:	34_110	REVISION:	-
SCALE	1:200 @A3	DRAWN:	RG
DWG STATUS:	TENDER		