




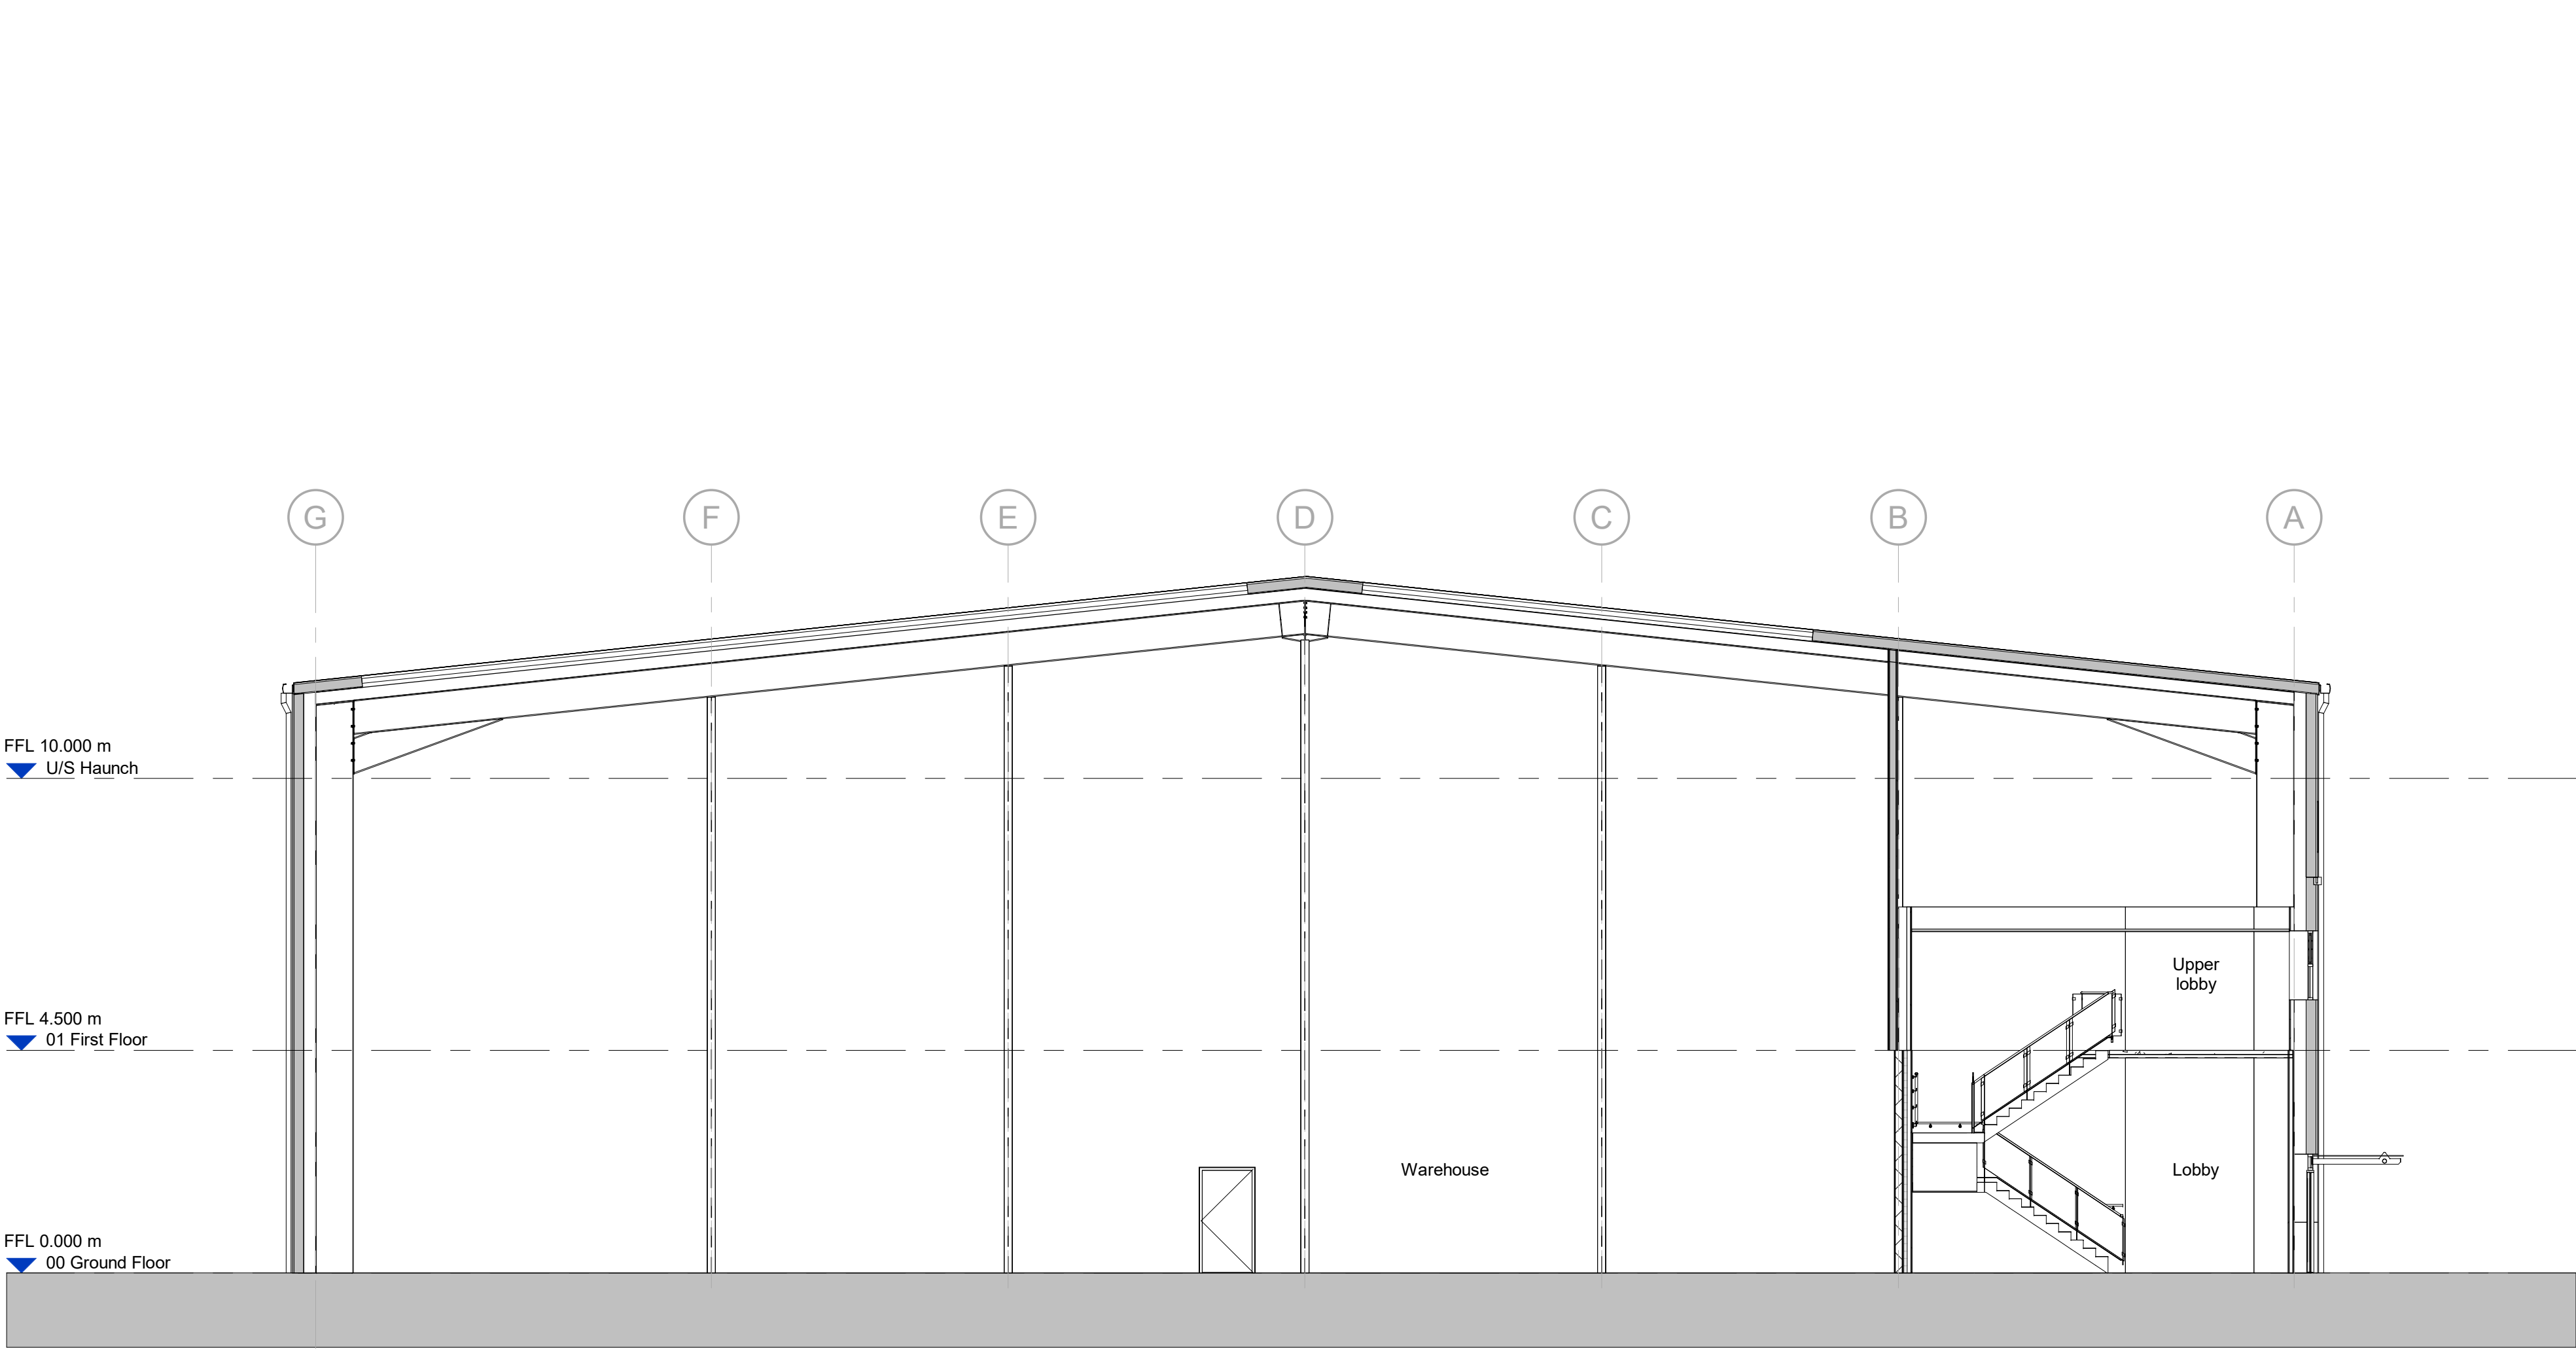


Unit 3 Proposed Section C-C
Scale @ 1 : 100

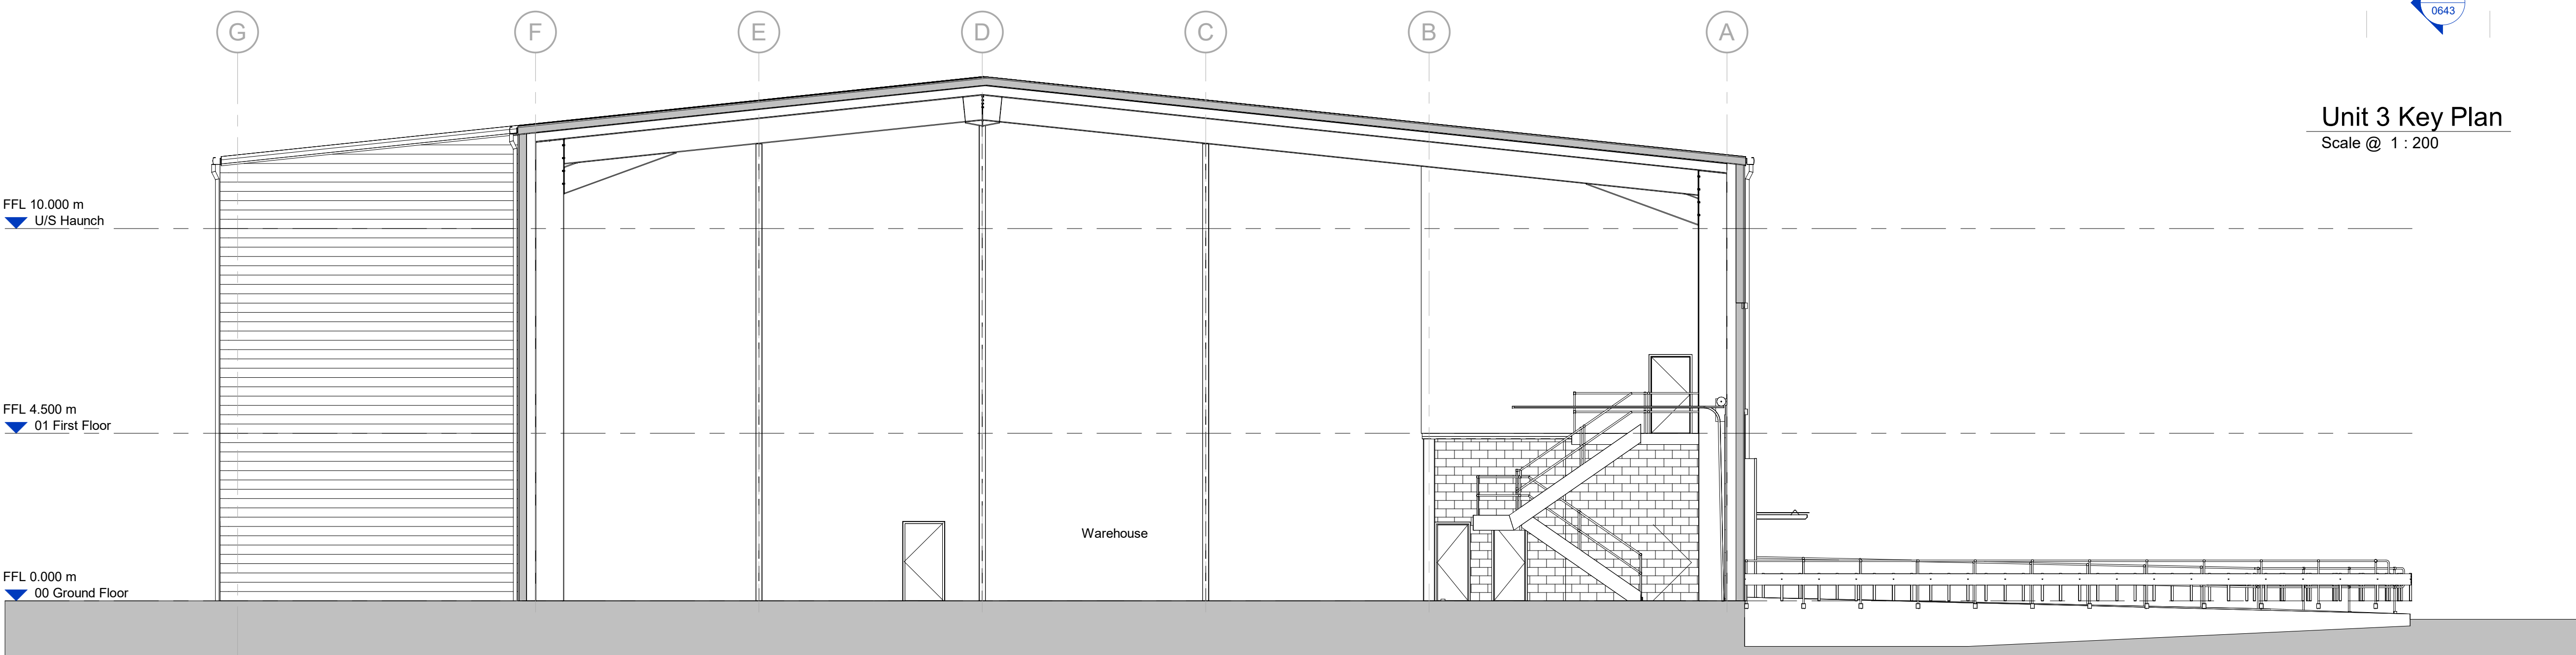

Unit 3 Proposed Section A-A
Scale @ 1 : 100

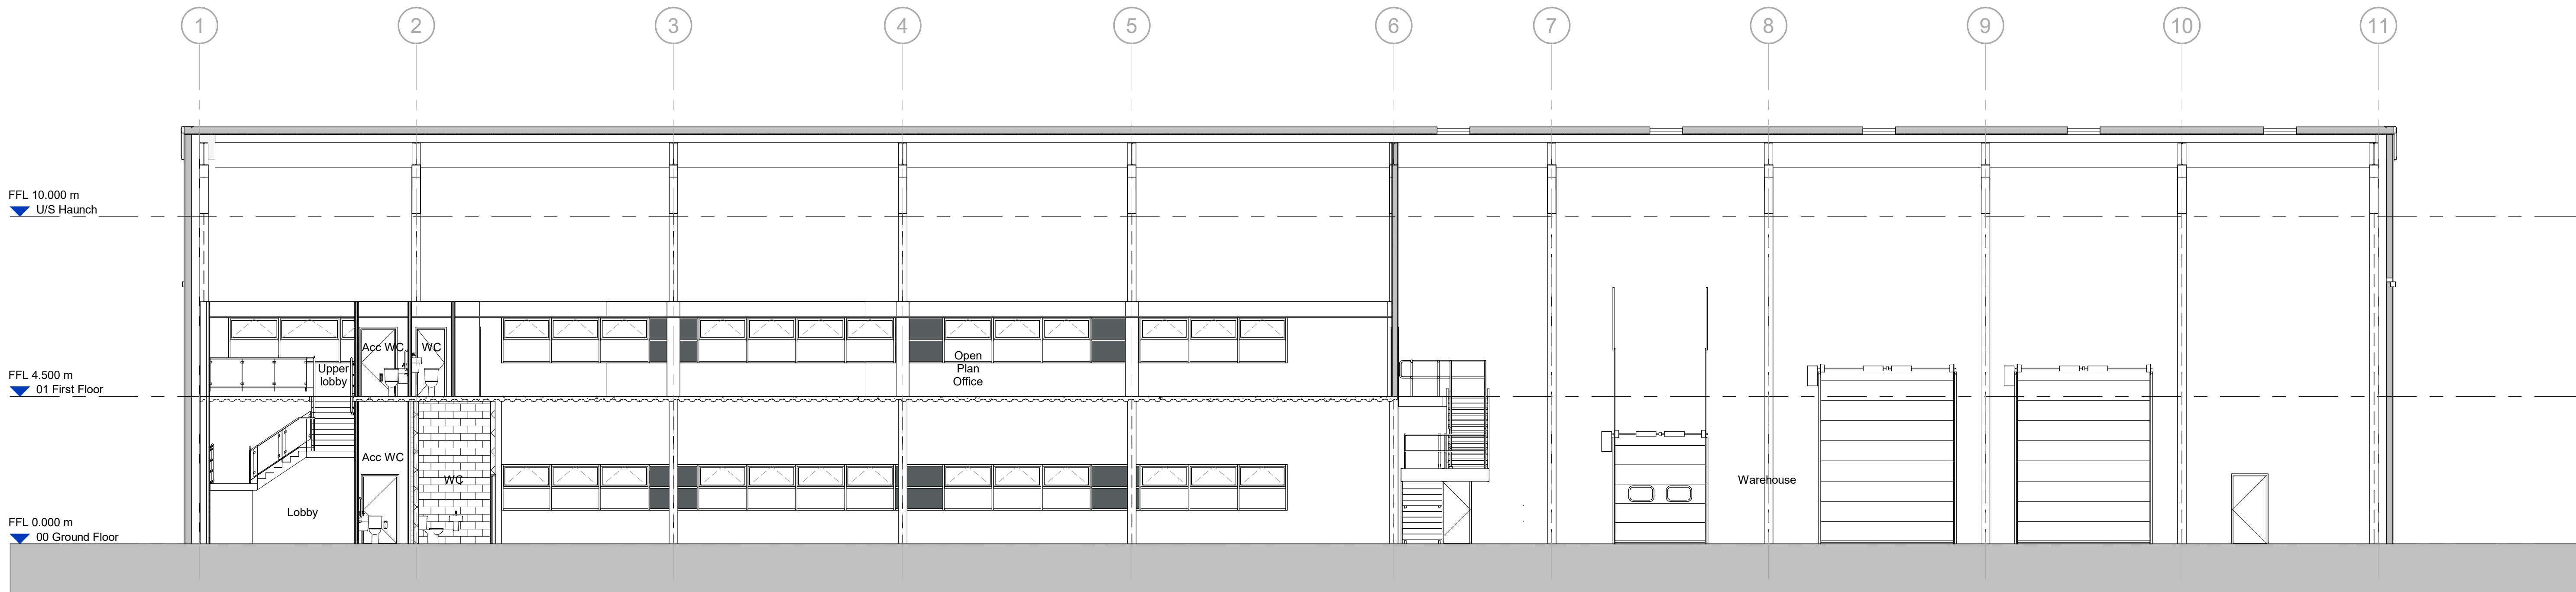

Unit 3 Proposed Section B-B
Scale @ 1 : 100

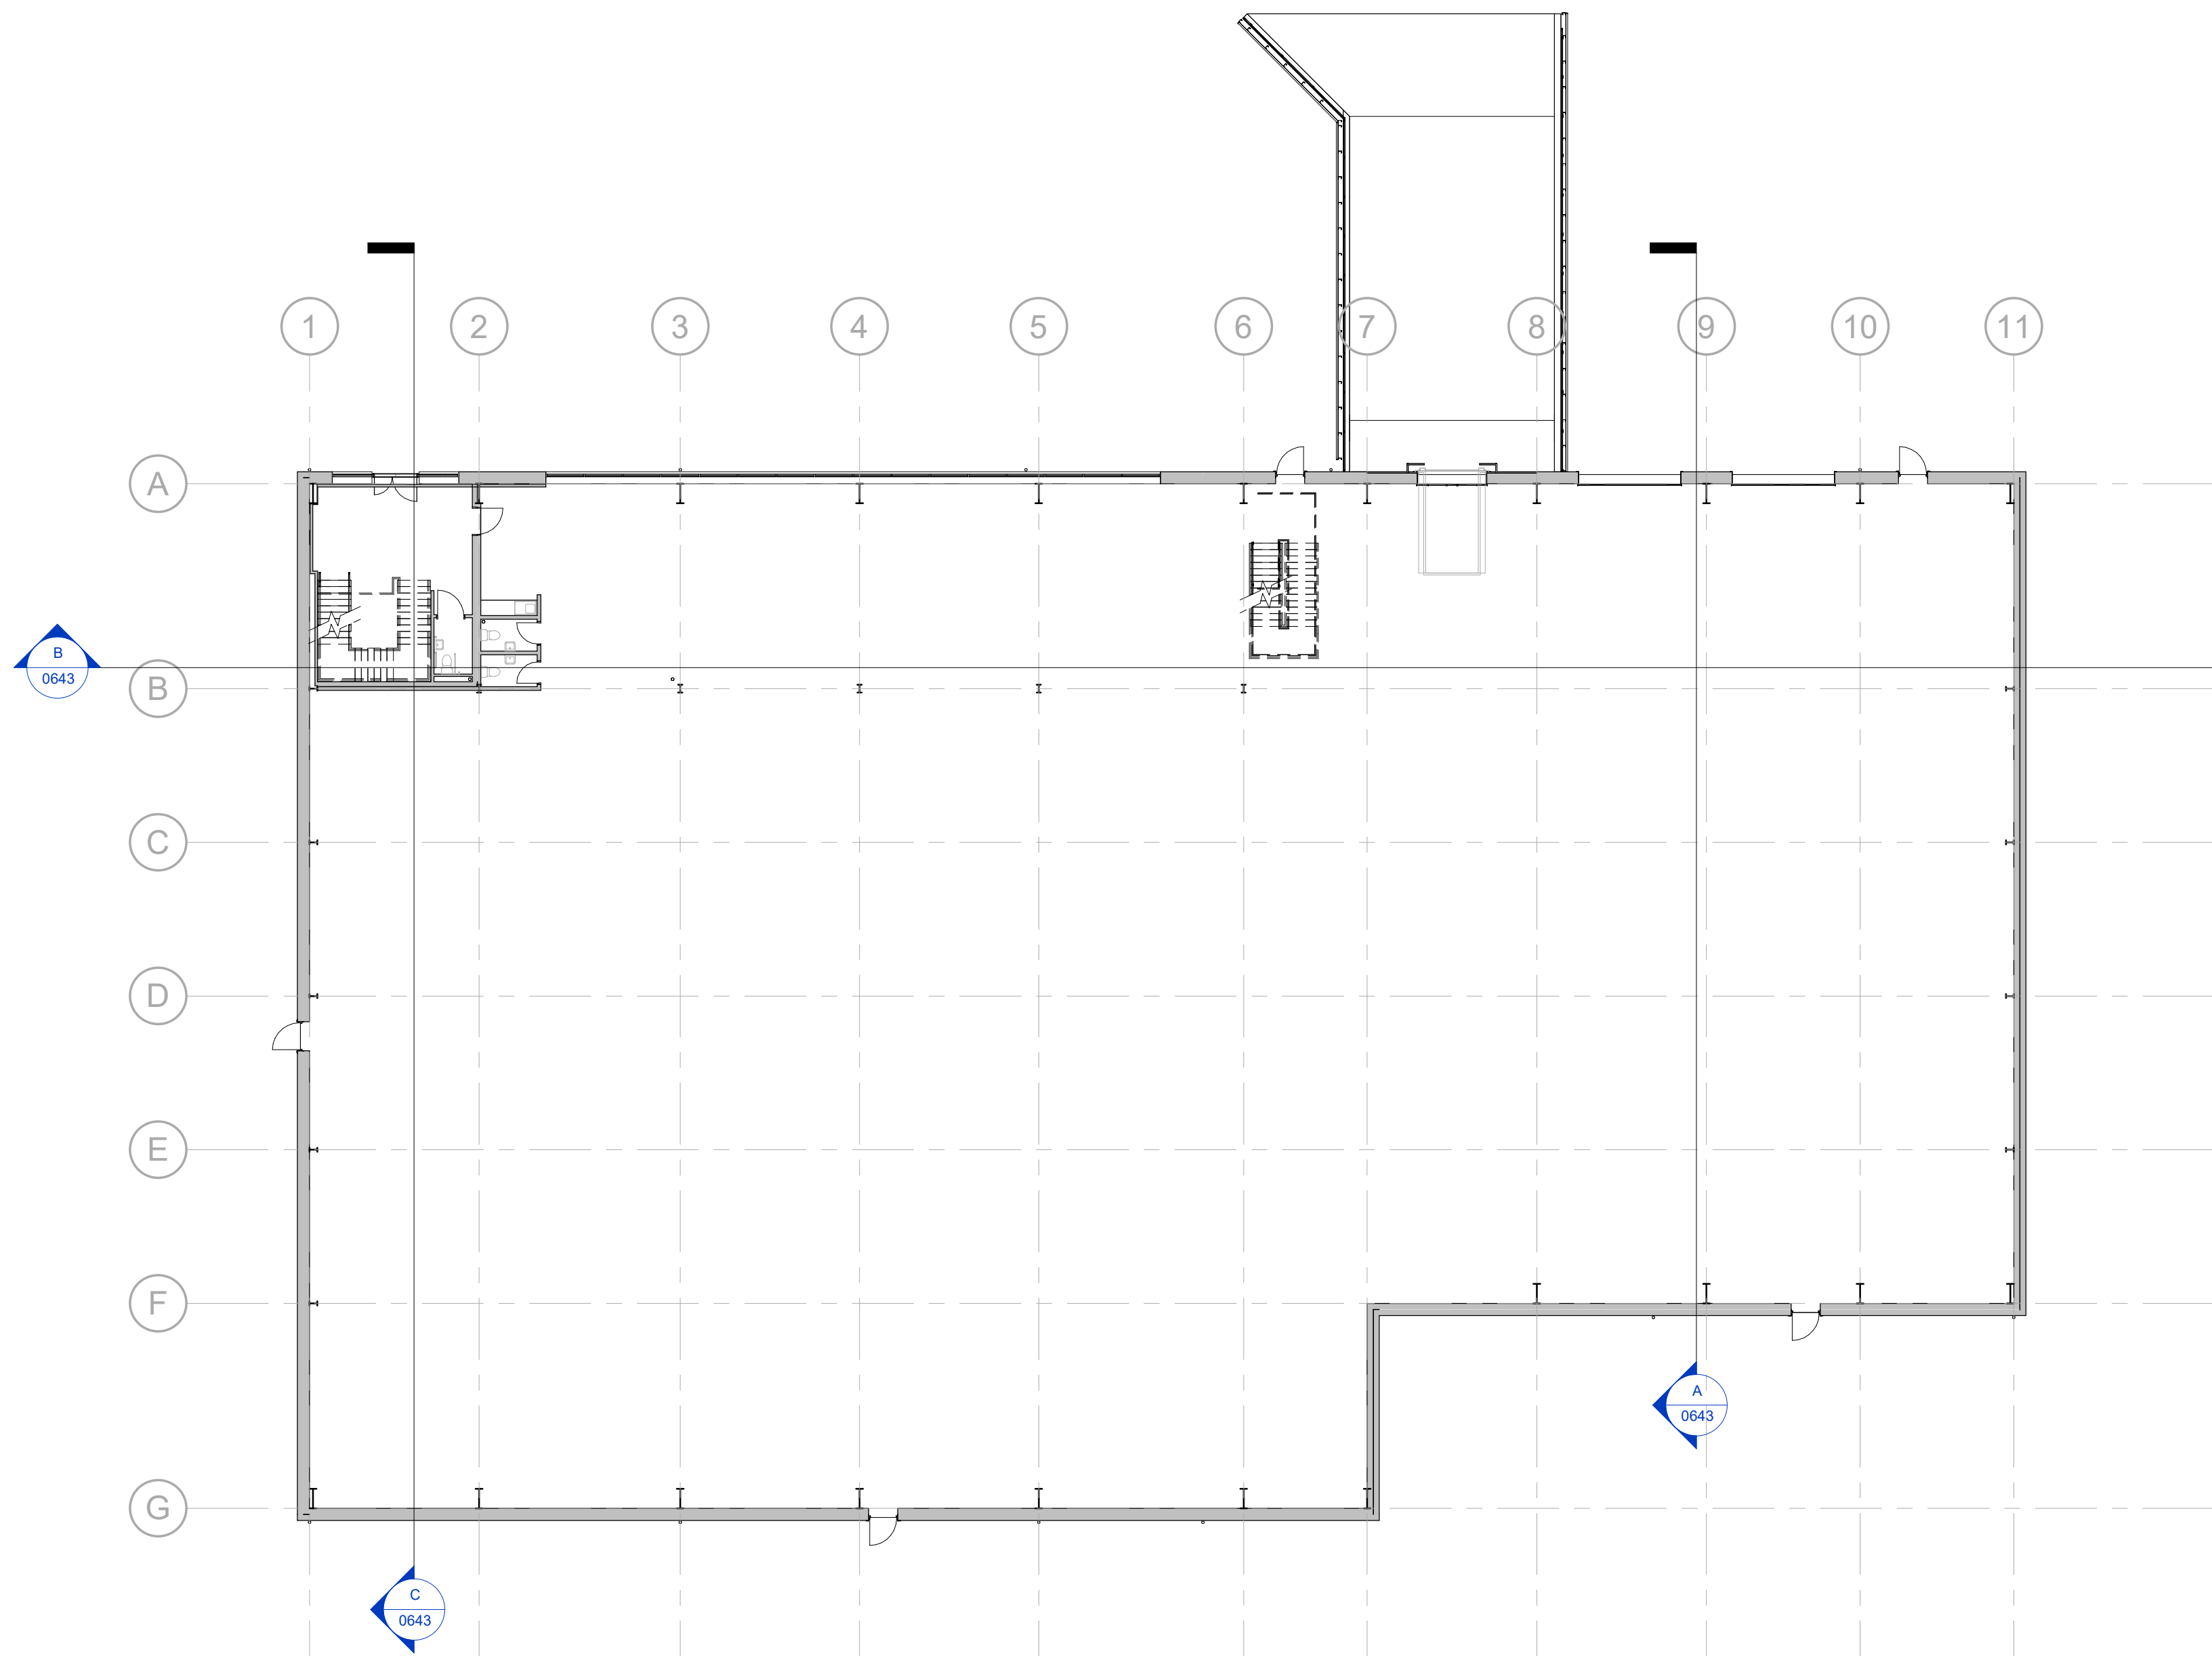

Unit 3 Key Plan
Scale @ 1 : 200

Scale Bars									
TO BE USED ONLY AS GUIDANCE									
1:500	mm	1:1000	mm	1:2000	mm	1:500	mm	1:1000	mm
1:500	m	1:1000	m	1:2000	m	1:500	m	1:1000	m
1:500	m	1:1000	m	1:2000	m	1:500	m	1:1000	m

- NOTES
- All dimensions and levels are to be checked on site.
 - Any discrepancies are to be reported to the architect before any work commences.
 - This drawing shall not be scaled to ascertain any dimensions. Work to figured dimensions only.
 - This drawing shall not be reproduced without express written permission from AEW.
 - Title overlay drawings and ownership boundaries are produced using all reasonable endeavours. AEW cannot be responsible for the accuracy or scale discrepancy of base plans supplied to them.
 - All works are to be undertaken in accordance with Building Regulations and the latest British Standards.
 - All proprietary materials and products are to be used strictly in accordance with the manufacturers recommendations.
- This drawing contains the following model files: -
- 12481-AEW-XX-XX-M3-A-011

CDM 2015

Client notified of duties: 07/04/21

Principal Designer: Client

Unless noted below, all known hazards have been highlighted on the drawing.

P02	01/05/24	Title block amended	MW	DRS
P01	26/04/24	Planning issue	MW	DRS
Rev	Date	Description	Drawn	Checked
S4		For Approval	By	By
drawing stage: Stage 3 Planning				
client: NSJV Ltd				
project: Welcomb Street				
drawing title: Unit 3 Proposed Sections				
date	26/04/24	drawn	MW	
scale @ A0	As indicated	checked	DRS	

Rev

12481-AEW-B3-XX-DR-A-0643

project

Unit 3 Proposed Sections

date

scale @ A0

aeu architects
0161 214 4370
www.aeuarchitects.com

aeu