


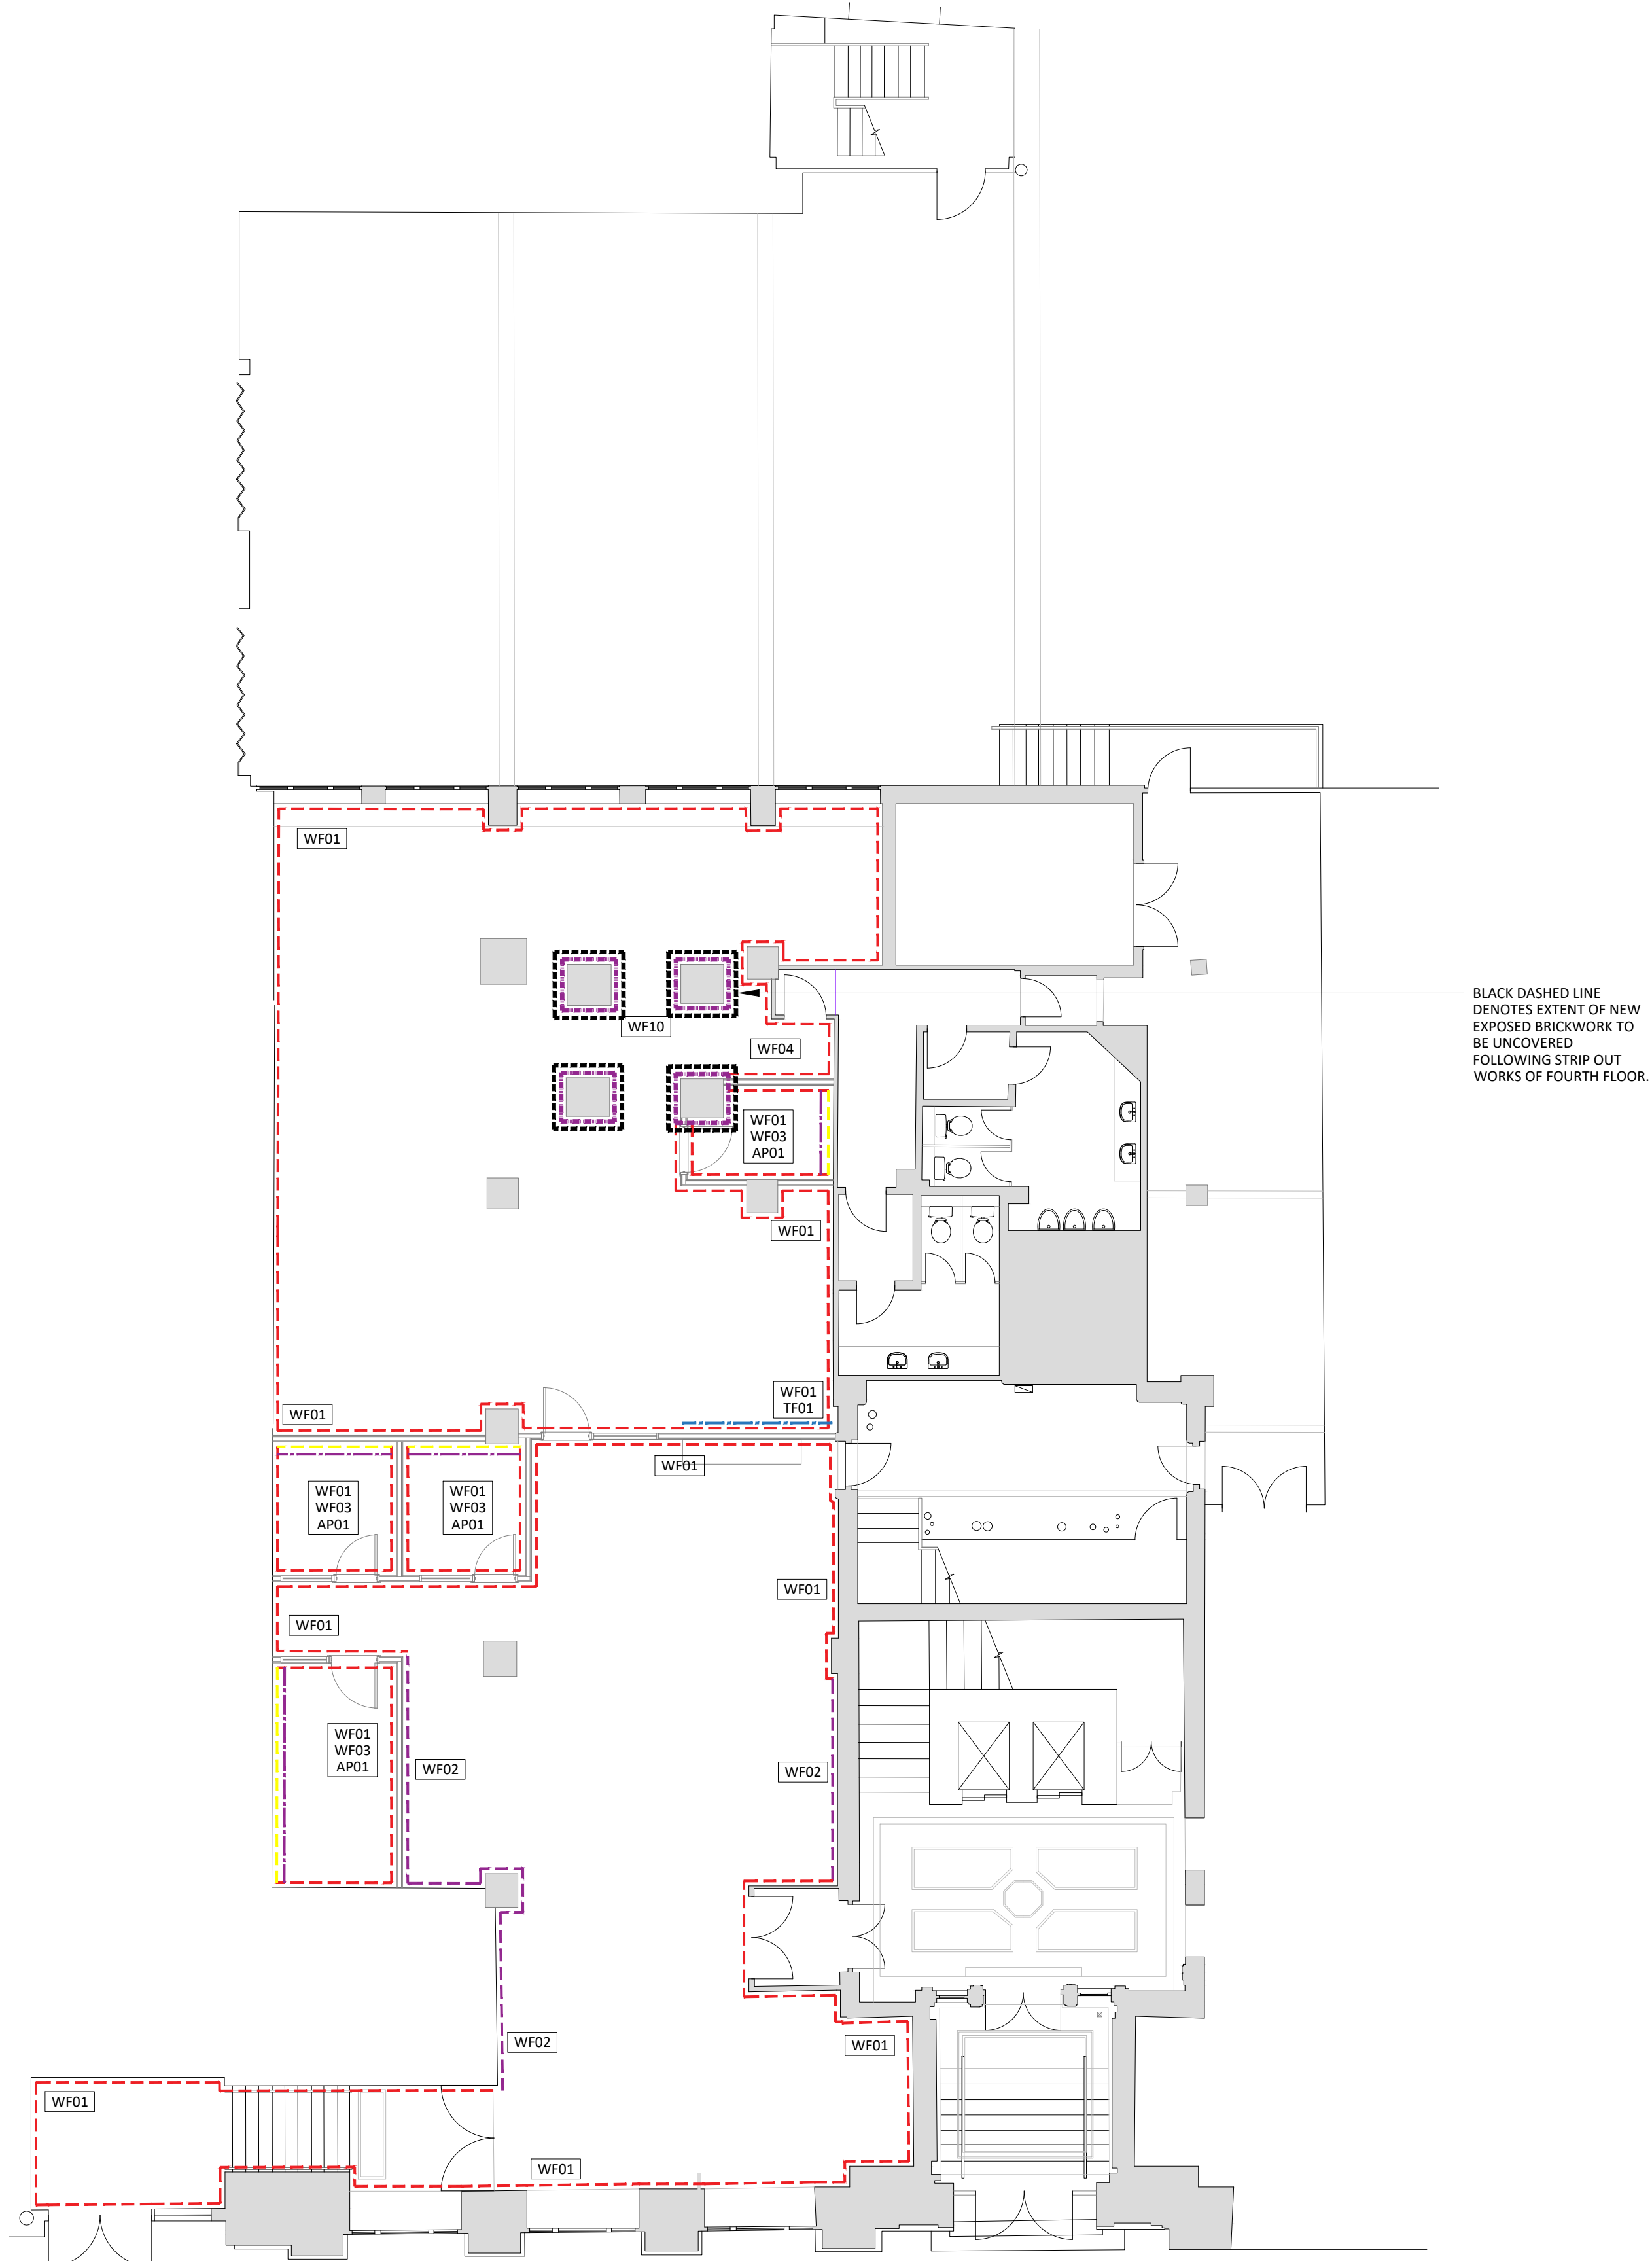

01 GROUND FLOOR: WALL FINISHES PLAN
610 SCALE - 1:100 @ A1 AS PROPOSED

GROUND FLOOR FINISHES PLAN KEY			
WALL FINISHES			COMMENTS
LEGEND	REFERENCE	SPECIFICATION	
	WF01	WALL TO RECEIVE PAINTED FINISH. FINISH SPEC: CROWN TRADE CLEAN EXTREME SCRUBBABLE MATT - (COLOUR TO MATCH FARROW AND BALL - SLIPPER SATIN)	
	WF02	WALL TO RECEIVE PAINTED FINISH. FINISH SPEC: CROWN TRADE CLEAN EXTREME SCRUBBABLE MATT - 30RR 54/145	
	WF03	WALL TO RECEIVE PAINTED FINISH. FINISH SPEC: CROWN TRADE CLEAN EXTREME SCRUBBABLE MATT - (COLOUR TO MATCH DULUX - 43RR 19/44)	
	AP01 (1/23/2023/01/2023)	WALL TO RECEIVE ACOUSTIC PANEL FINISH. FINISH SPEC: ARCHSONIC - IMPACT ACOUSTIC - WARM NEUTRALS - SOFT CORAL 516	TO BE LAID IN HORIZONTAL STACK, ALLOWING PAINT FINISH BEHIND TO CREATE A BORDER VISUAL AROUND PANELS
	TF01 (1/23/2023/01/2023)	WALL TO RECEIVE TILED FINISH (KITCHEN BACKSPLASH). TILE SPEC: CASA CERAMICA - THE RESIN LUX - SABBA BRICK - 37 CC/DC00/97 GROUT SPEC: KERAPoxy EASY DESIGN - MAPLE - 110 MANHATTEN 2000	TO BE LAID IN VERTICAL STACK PATTERN
	WF10 (1/23/2023/01/2023)		ANY EXISTING EXPOSED BRICKWORK FROM BUILDINGS ORIGINAL FABRIC IS TO REMAIN EXPOSED AND BE CLEANED AND RE-POINTED WHERE NECESSARY.
			ANY EXPOSED COLUMNS FROM BUILDINGS ORIGINAL FABRIC IS TO CLEANED AND TREATED WHERE NECESSARY.
ALL EXPOSED STEEL I-BEAM COLUMNS ARE TO RECEIVE INTRUMESCENT BASE COAT COVERING WITH DECORATIVE PAINT FINISH APPLIED ON TOP. ALL EXISTING WINDOW FRAMES ARE TO RECEIVE PAINTED FINISH. PAINT FINISH SPEC: CROWN TRADE CLEAN EXTREME SCRUBBABLE MATT - (COLOUR TO MATCH FARROW AND BALL - RAILINGS)			
SKIRTING AND ARCHITRAVE FINISHES TO RECEIVE PAINTED FINISH. FINISH SPEC: CROWN TRADE - CLEAN EXTREME SCRUBBABLE MATT - COLOUR TO MATCH RESPECTIVE WALL COLOUR (UNLESS OTHERWISE STATED)			
FLOOR FINISHES			
LEGEND	REFERENCE	SPECIFICATION	COMMENTS
	FF01	ENTRANCE MATTING. FINISH SPEC: FORMO - NUWAY TUFTGUARD - OPEN CONSTRUCTION - 166531 TUFTGUARD BLACK ANDOUSED - CLASSIC GREY WIPER - CLOSED	
	FF02	LVT. FINISH SPEC: TARKETT - ID INSPIRATION LOOSE LAY - NATURAL MOUNTAIN OAK	
	FF03	CARPET TILE FINISH SPEC: MILLIKEN - DOWN TO EARTH - GROUNDED - GND120-261-143 FOXGLOVE	
	FF04	CARPET TILE. FINISH SPEC: MILLIKEN - DOWN TO EARTH - GROUNDED - GND48-59-120 CUCKOO	
NOTES:			
CONTRACTOR TO MAKE ALLOWANCE FOR LEVELLING SCREED TO ALL AREAS TO ENSURE FLUSH WITH ENTRANCE THRESHOLD.			
ALL FINISHES TO HAVE A CLASS 0 FIRE RATING.			
ANY DISCREPANCIES, OMISSIONS OR CLASHES MUST BE BROUGHT TO THE ATTENTION OF THE PROJECT ARCHITECT BEFORE PROCEEDING WITH ANY WORK IN QUESTION.			
CONTRACTOR SHALL BE RESPONSIBLE FOR ALL QUANTITIES AND DIMENSIONS			
CONTRACTOR TO NOTIFY PROJECT ARCHITECT IF ANY MOVEMENT OR EXPANSION JOINTS ARE REQUIRED RELATING TO SPECIFIED FLOOR FINISHES			
ALL PAINT MUST BE WATER BASED UNLESS SPECIFIED OTHERWISE			
PAINTED SURFACES SHALL RECEIVE ONE PRIME COAT AND TWO FINISHING COATS AS A MINIMUM OR AS REQUIRED TO ACHIEVE A UNIFORM COAT			
ALL FLOOR FINISH CHANGES SHALL OCCUR UNDER CENTERLINE OF DOOR IN CLOSED POSITION OR AT THE CENTERLINE OF AN OPENING WHERE NO DOOR OCCURS, UNLESS NOTED OTHERWISE			
ALL FINISHES SHALL BE INSTALLED IN STRICT ACCORDANCE WITH MANUFACTURER'S INSTRUCTIONS AND RECOMMENDATIONS FOR THE SPECIFIC SUBSTRATE.			
WALL PAINT FINISHES TO WETROOMS, WCs OR PREP AREAS TO HAVE SPECIALIST HYGIENIC EASY CLEAN FINISH UNLESS OTHERWISE SPECIFIED			
AREAS GIVEN ARE APPROXIMATE AND HAVE BEEN TAKEN USING SURVEYS PROVIDED BY THE CLIENT. CONTRACTOR IS TO CONFIRM SIZES AND AREAS REQUIRED PRIOR TO ORDERING SUPPLIES.			
REFER TO ACCOMPANYING FINISHES SCHEDULE FOR FURTHER SPECIFICATION DETAILS.			
THIS DRAWING SHEET IS TO BE PRINTED IN FULL COLOUR.			

AREAS GIVEN ARE APPROXIMATE AND HAVE BEEN TAKEN USING SURVEYS PROVIDED BY THE CLIENT. CONTRACTOR IS TO CONFIRM SIZES AND AREAS REQUIRED PRIOR TO ORDERING SUPPLIES.

DO NOT SCALE FROM THIS DRAWING.
ALL DIMENSIONS TO BE CHECKED ON SITE.
(DRAWINGS MAYBE SCALED FOR LOCAL AUTHORITY & PLANNING PURPOSE ONLY)
COPYRIGHT PROTECTED.

FOR PLANNING
DO NOT USE FOR CONSTRUCTION

CONSULTANT REFERENCES IN DRAWING:

STRUCTURAL - REF/REVISION

GENERAL NOTES:

THE CONTRACTOR IS NOT TO SCALE FROM THIS DRAWING BUT FOLLOW THE WRITTEN FINISHED DIMENSIONS. ANY DISCREPANCIES BETWEEN THE DRAWING AND THE OTHER CONTRACT DOCUMENTS OR ANY DISCREPANCIES WITHIN A DRAWING OR BETWEEN DRAWINGS MUST BE REPORTED IMMEDIATELY TO THE ARCHITECT.

THE CONTRACTOR IS TO INSPECT THE SITE PRIOR TO TENDER AND IS RESPONSIBLE FOR STRIPPING OUT IN ACCORDANCE WITH THE DRAWINGS ENSURING THAT THE WORK IS UNDERTAKEN SAFELY.

THE CONTRACTOR WILL BE RESPONSIBLE FOR THE SETTING OUT OF THE WORKS.

CONTRACTOR IS TO ALLOW FOR ALL FIRE STOPPING THROUGH WALLS, CEILINGS AND FLOORS.

THE ELECTRICAL INSTALLATION IS TO BE IN ACCORDANCE WITH THE CURRENT EDITION OF THE IEE REGULATIONS AND ALL CABLING TO BE LSF.

THE CONTRACTOR IS RESPONSIBLE FOR THE DETAILED SERVICES DESIGN INCLUDING LOADINGS, CABLE AND PIPEWORK ROUTES AND PIPEWORK / CABLE SIZING AND SPECIFICATION. ALL CABLE TRAY, MS CONDUIT AND OTHER SERVICES ARE TO BE EXPOSED BELOW SLAB/ CEILINGS.

ANY H&V PROPOSAL IS INDICATIVE ONLY AND THE SPECIALIST CONTRACTOR IS TO BE RESPONSIBLE FOR THE DETAIL DESIGN & ALL SWITCH/ SOCKET OUTLETS TO COMPLY WITH CLIENT'S STANDARD SPECIFICATION. ANY SOCKETS IN RETAIL AREA TO BE FINISHED BRUSHED STAINLESS STEEL.

NOTE: ALL EXISTING FIRE RESISTING ENCLOSURES TO SERVICE RISERS TO BE MAINTAINED OR MADE GOOD WHERE DISTURBED. NEW AND EXISTING CABLES, PIPES, AND DUCTS PASSING THROUGH FIRE RESISTING CONSTRUCTION TO BE ADEQUATELY FIRE STOPPED. NEW AND EXISTING DUCTWORK PASSING THROUGH FIRE RESISTING CONSTRUCTION TO HAVE FIRE DAMPERS.

ANY WALL, CEILING LININGS TO BE TO EUROCLASS A (CLASS 0 EQUIVALENT).

CONTRACTOR AND SUPPLIERS OF SPECIALIST JOINERY/ EQUIPMENT TO ENSURE ALL TIMBER MATERIALS ARE TREATED WITH FIRE RETARDANT FINISH TO ACHIEVE CLASS 0 RATING. MDF TO BE ACHIEVE CLASS 0 RATED.


CONTRACTOR AND SUPPLIERS OF SPECIALIST EQUIPMENT TO PROVIDE FIRE RATING CERTIFICATES FOR ALL SPECIALIST LININGS AND LAMINATES TO BE USED FOR NWR APPROVAL.

ALL PAINTS TO BE WATER BASED

ALL DIMENSIONS TO BE CHECKED ON SITE PRIOR TO ANY MANUFACTURE OR CONSTRUCTION OF EQUIPMENT, FINISH, SIGNAGE ETC.

0 0.5 1.0 2.0 3.0 4.0 5.0m

Scale 1:100

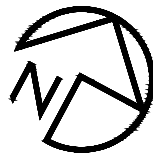

3.01	01/08/24	ISSUED FOR PLANNING. Exposed brickwork denoted.	JW	ARB
3.00	24/05/24	ISSUED FOR PLANNING Issued for planning approval.	JW	ARB
REV	DATE	DESCRIPTION	DRAWN	CHECKED

A × I

ADDRESS : 4th FLOOR CALICO 53-55 MOSLEY STREET,
MANCHESTER, M2 3HQ.
TELEPHONE : +44 (0)161 879 7357
EMAIL : www.axi.studio
COMPANY No : 11847325

CLIENT



PROJECT
BRIDGEWATER HOUSE
WHITWORTH STREET
MANCHESTER

DRAWING REFERENCE
INTO GROUND FLOOR: WALL
FINISHES PLAN
AS PROPOSED

JOB REFERENCE	DRAWING SCALE	DATE	DRAWN	CHECKED
23-186	1:100@A1	10/07/24	JW	ARB
DRAWING REFERENCE			STAGE	REV
AXI - 610			3	01