


Victoria Point - Manchester

20/03/2024

Outline Construction Programme

Quartz - Knockmoy Consultancy

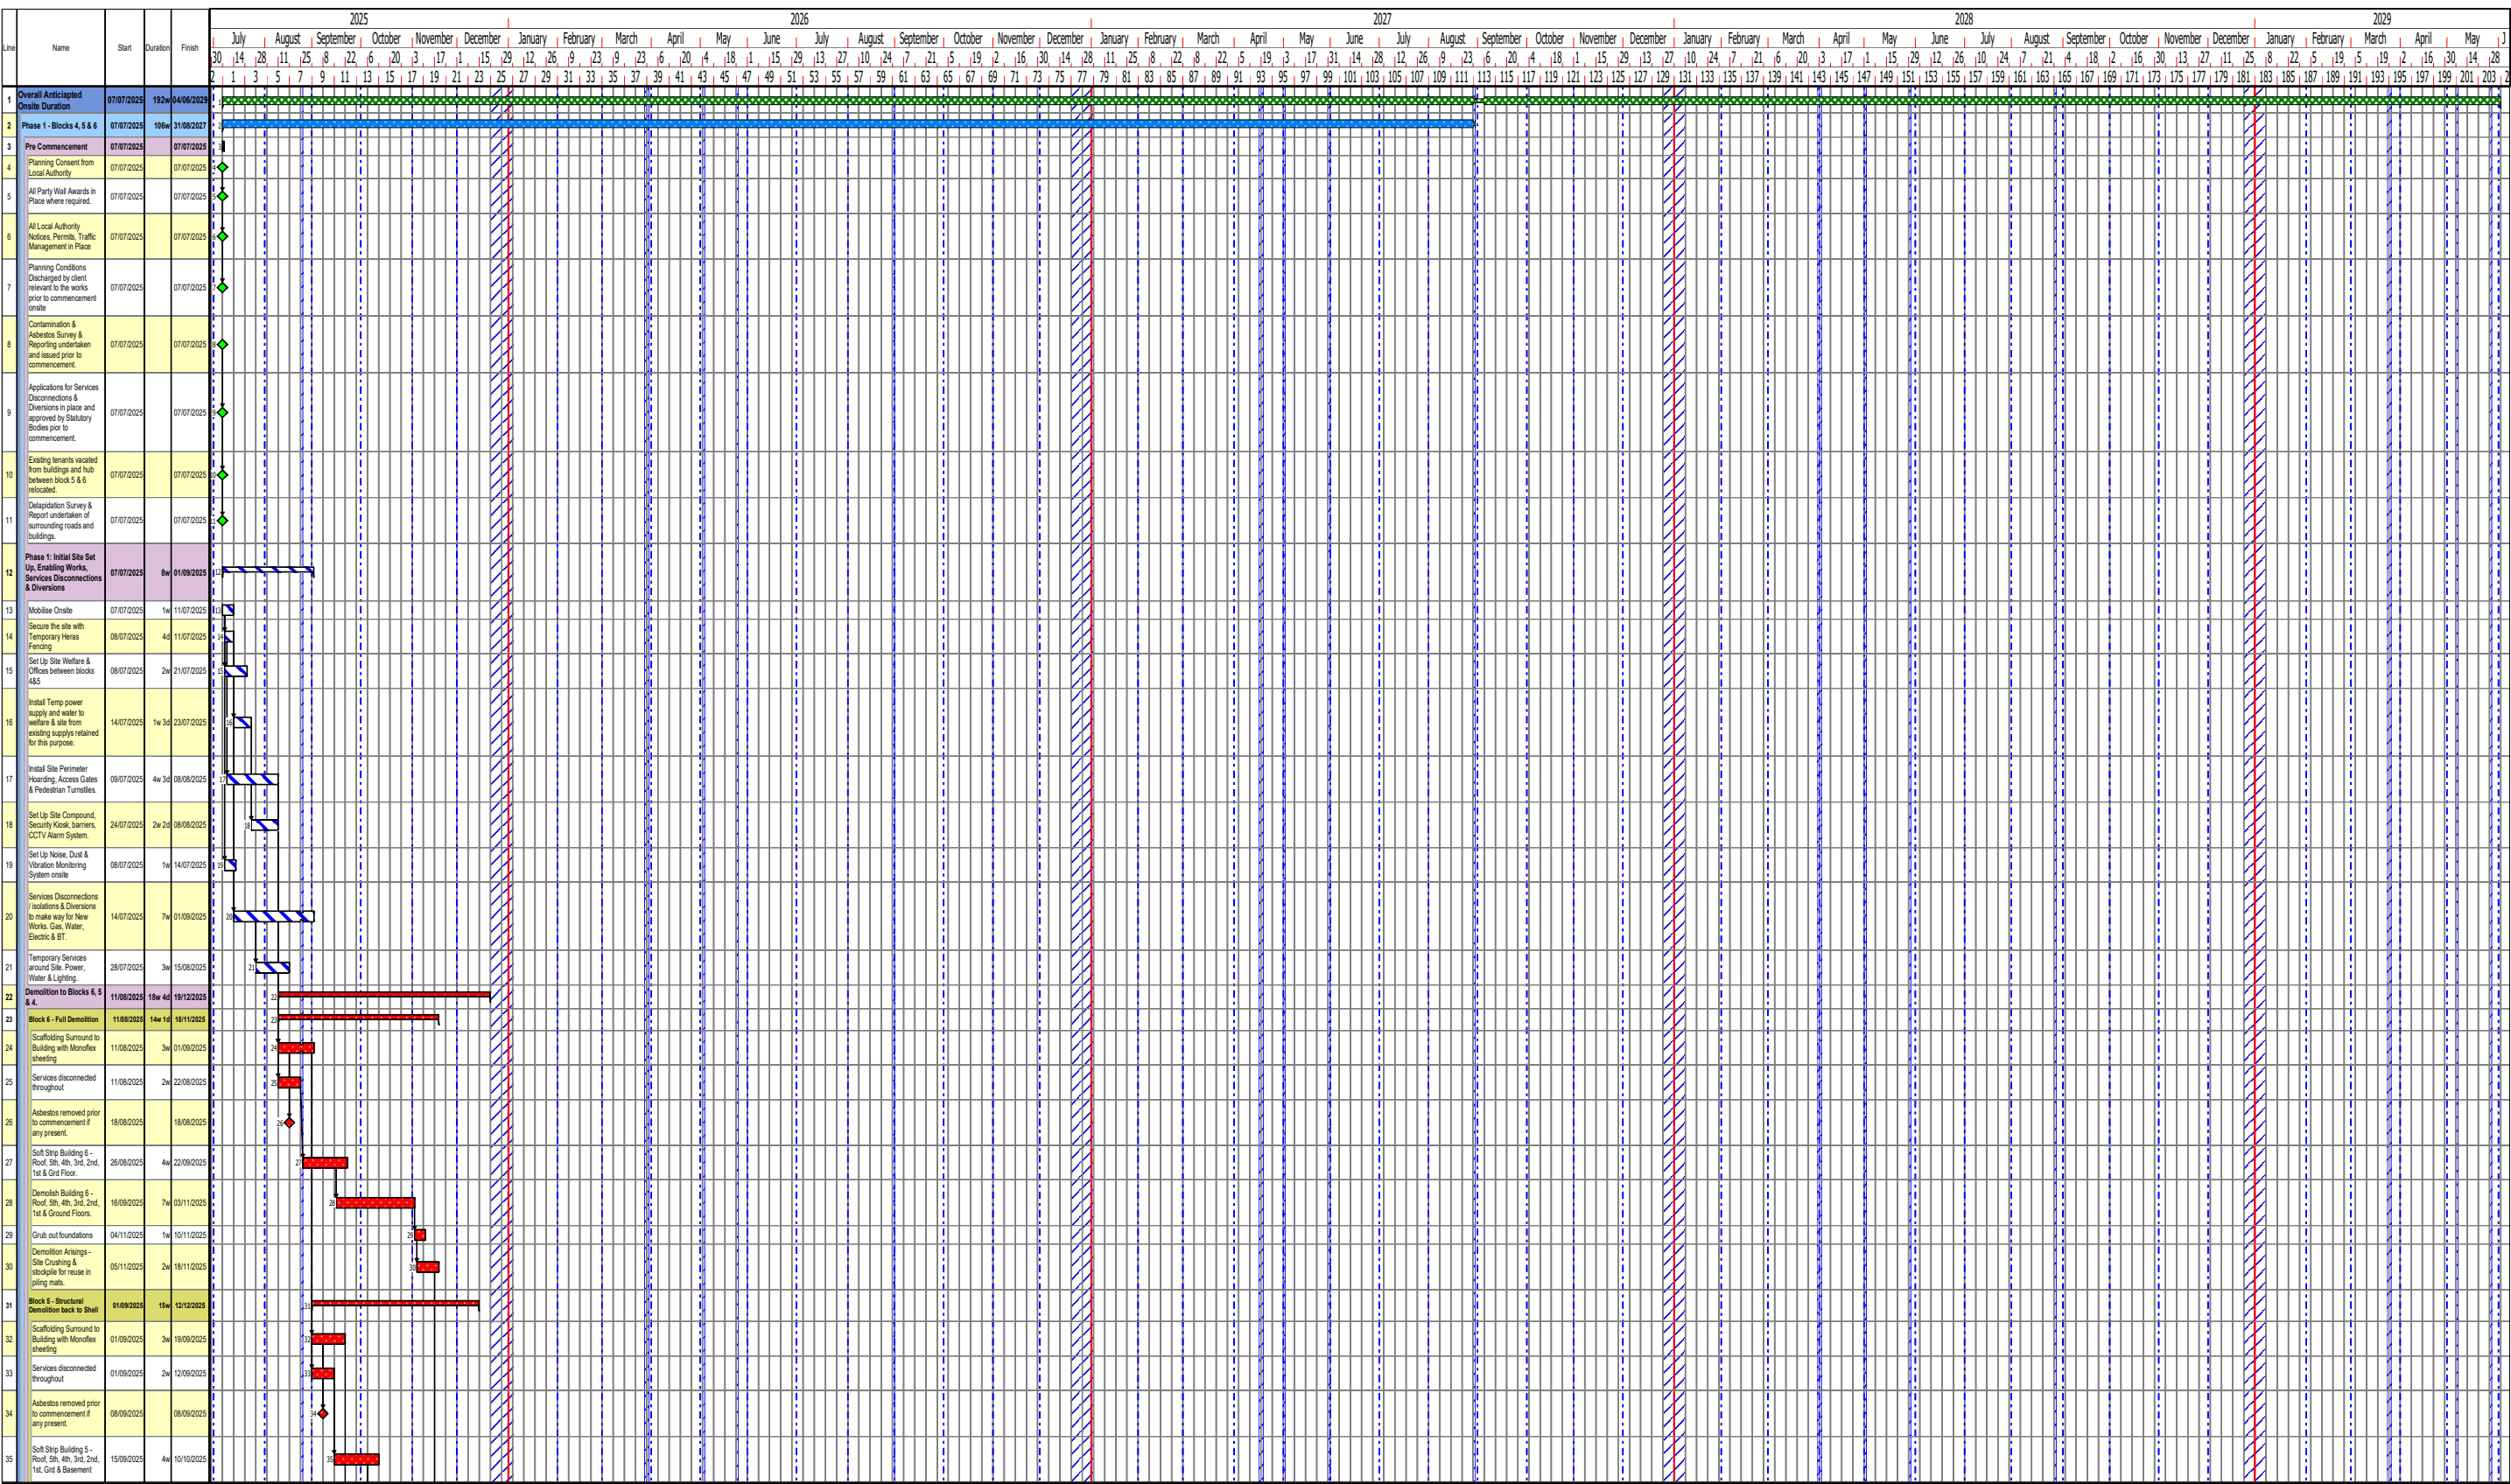

Drawn by: TM

Dwg No. 00001

Revision No. A


Notes: Planning Draft

Victoria Point - Manchester

20/03/2024

Outline Construction Programme

Quartz - Knockmoy Consultancy

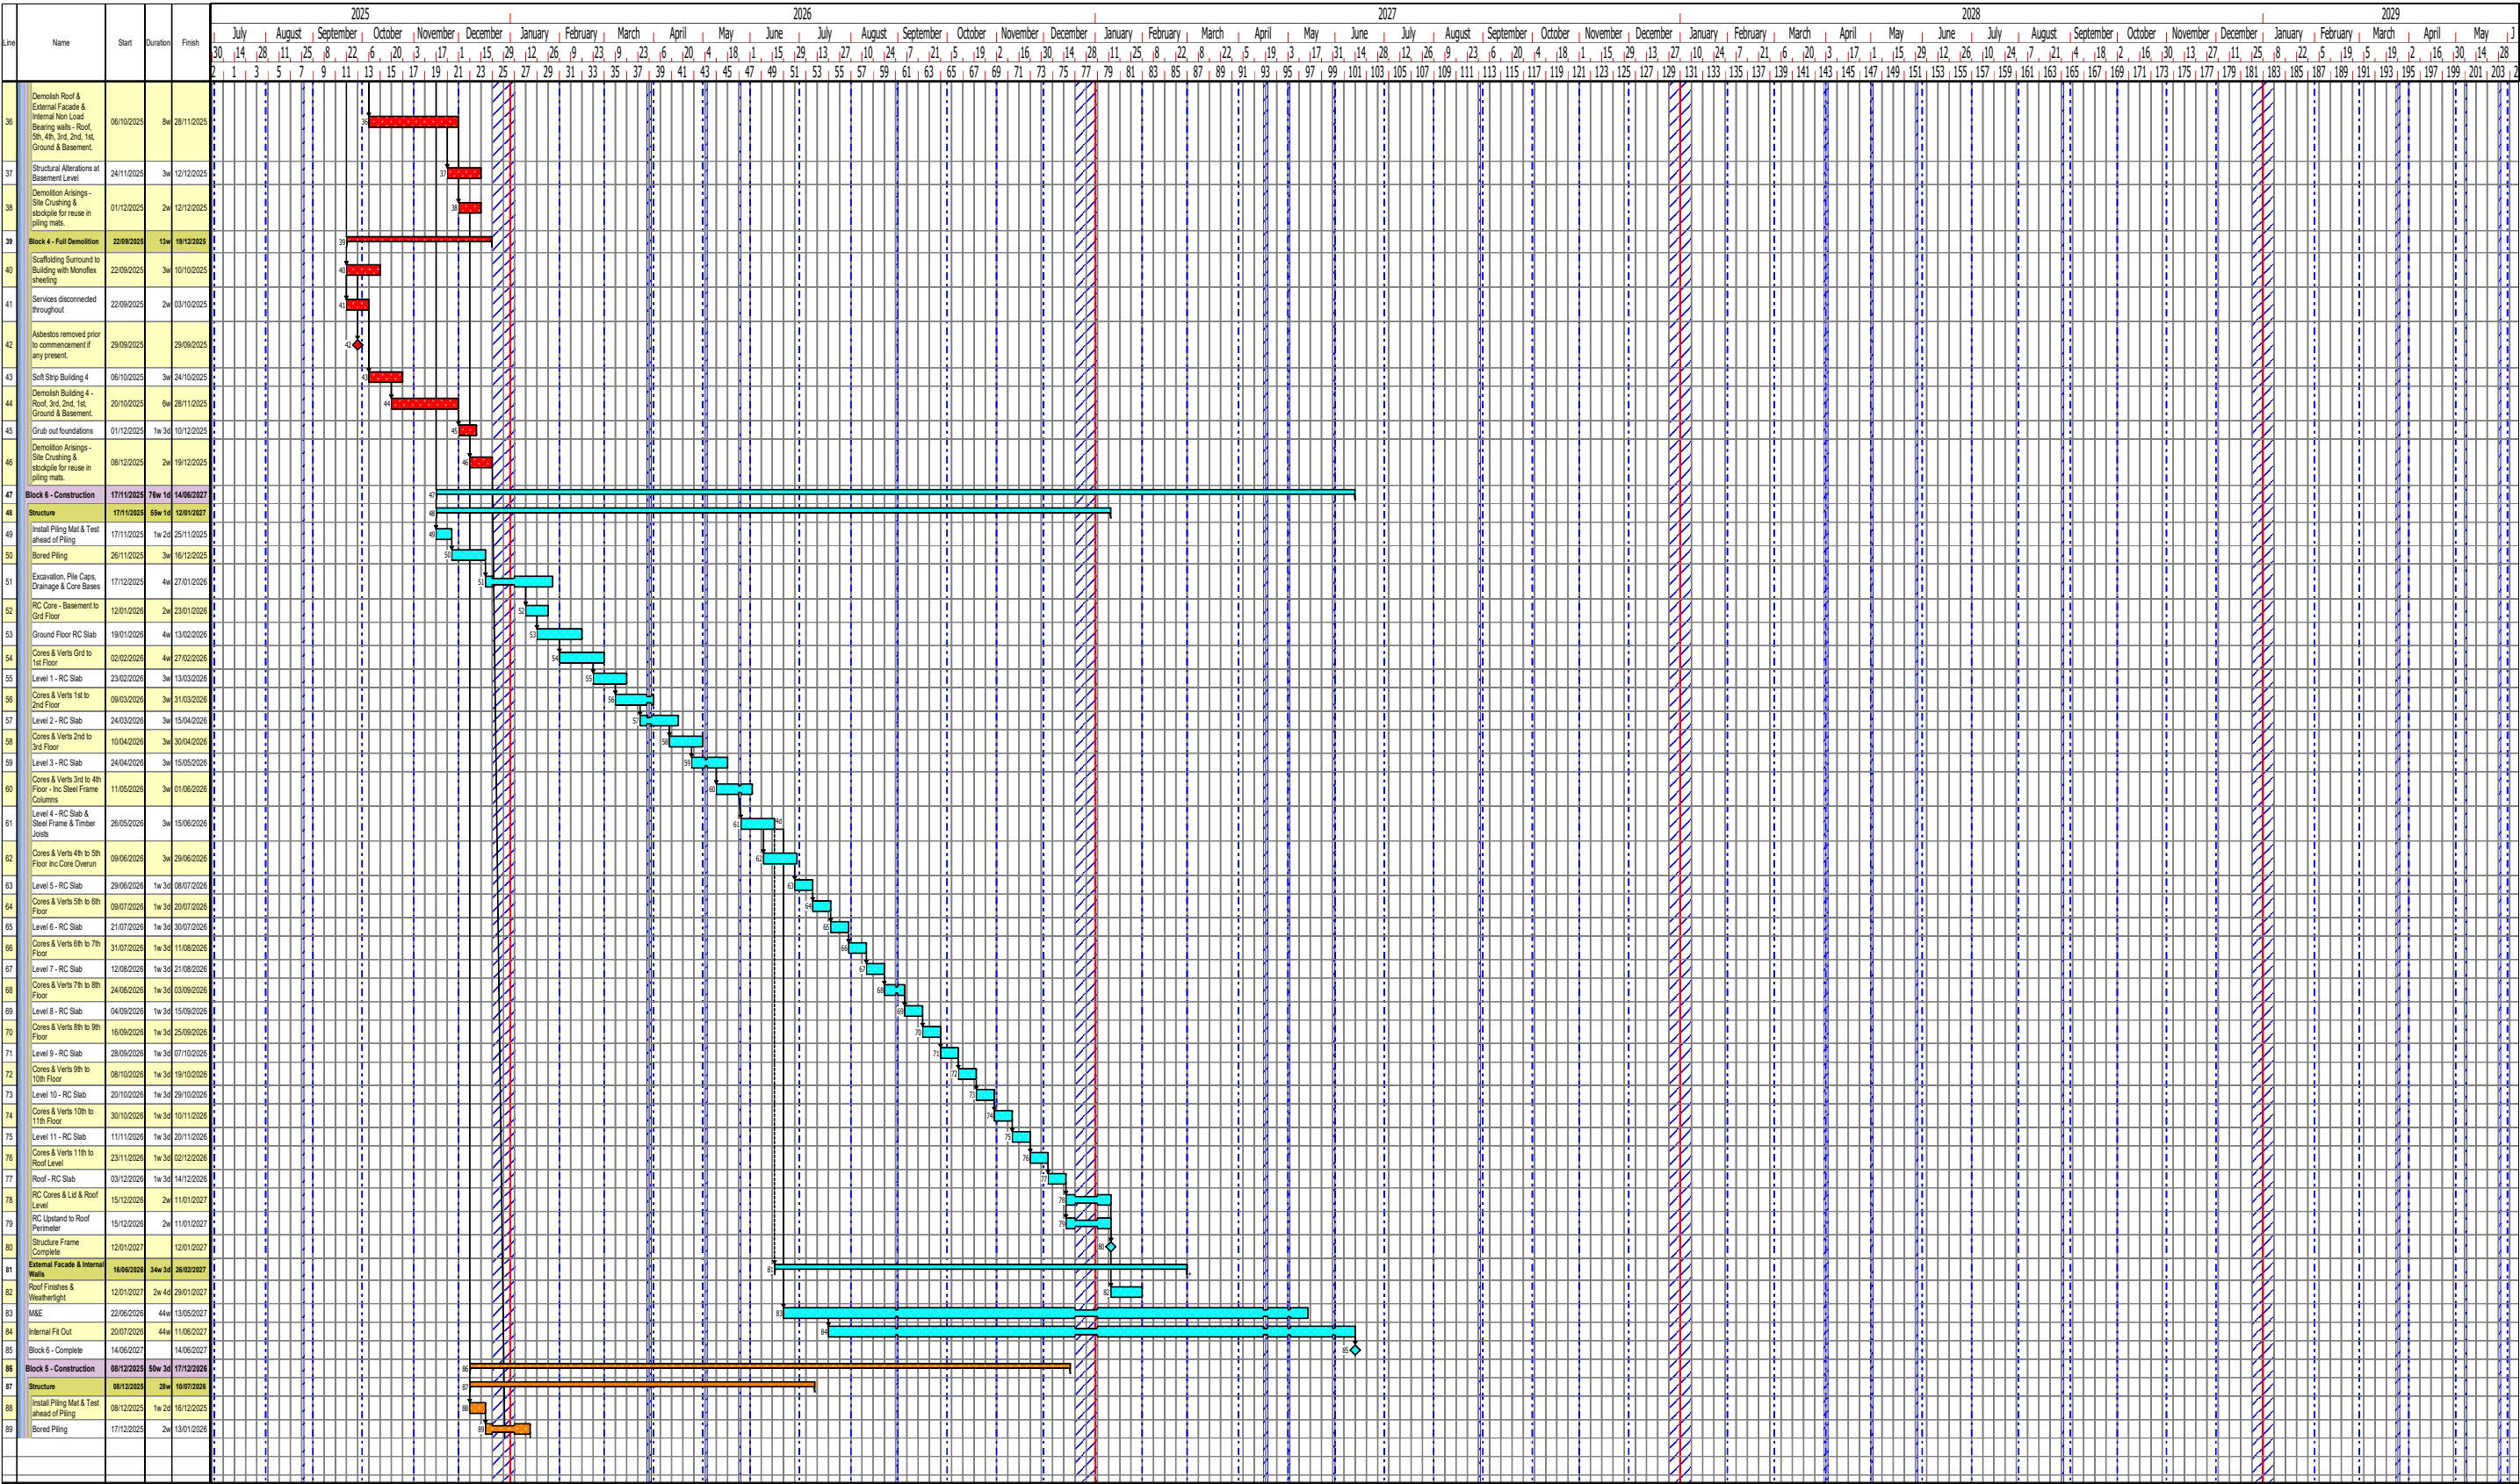

Trades Contractor Procurement Stages Construction

Phase 1 - Overall Duration Blocks 4,5 & 6

Pre Commencement

Initial Site Set Up & Enabling Works

Demolition & Structural Works

Block 6 Construction

Block 5 Construction

Block 4 Construction

External Works & Finishes

Demol from site

Phase 2 - Overall Duration Blocks 1, 2 & 3

Block 1 Construction

Block 2 Construction

Block 3 Construction

Milestone Appearances

Start Milestone

Diamond

Drawn by: TM

Dwg No. 00001

Revision No. A


Notes: Planning Draft

Victoria Point - Manchester

20/03/2024

Outline Construction Programme

Quartz - Knockmoy Consultancy

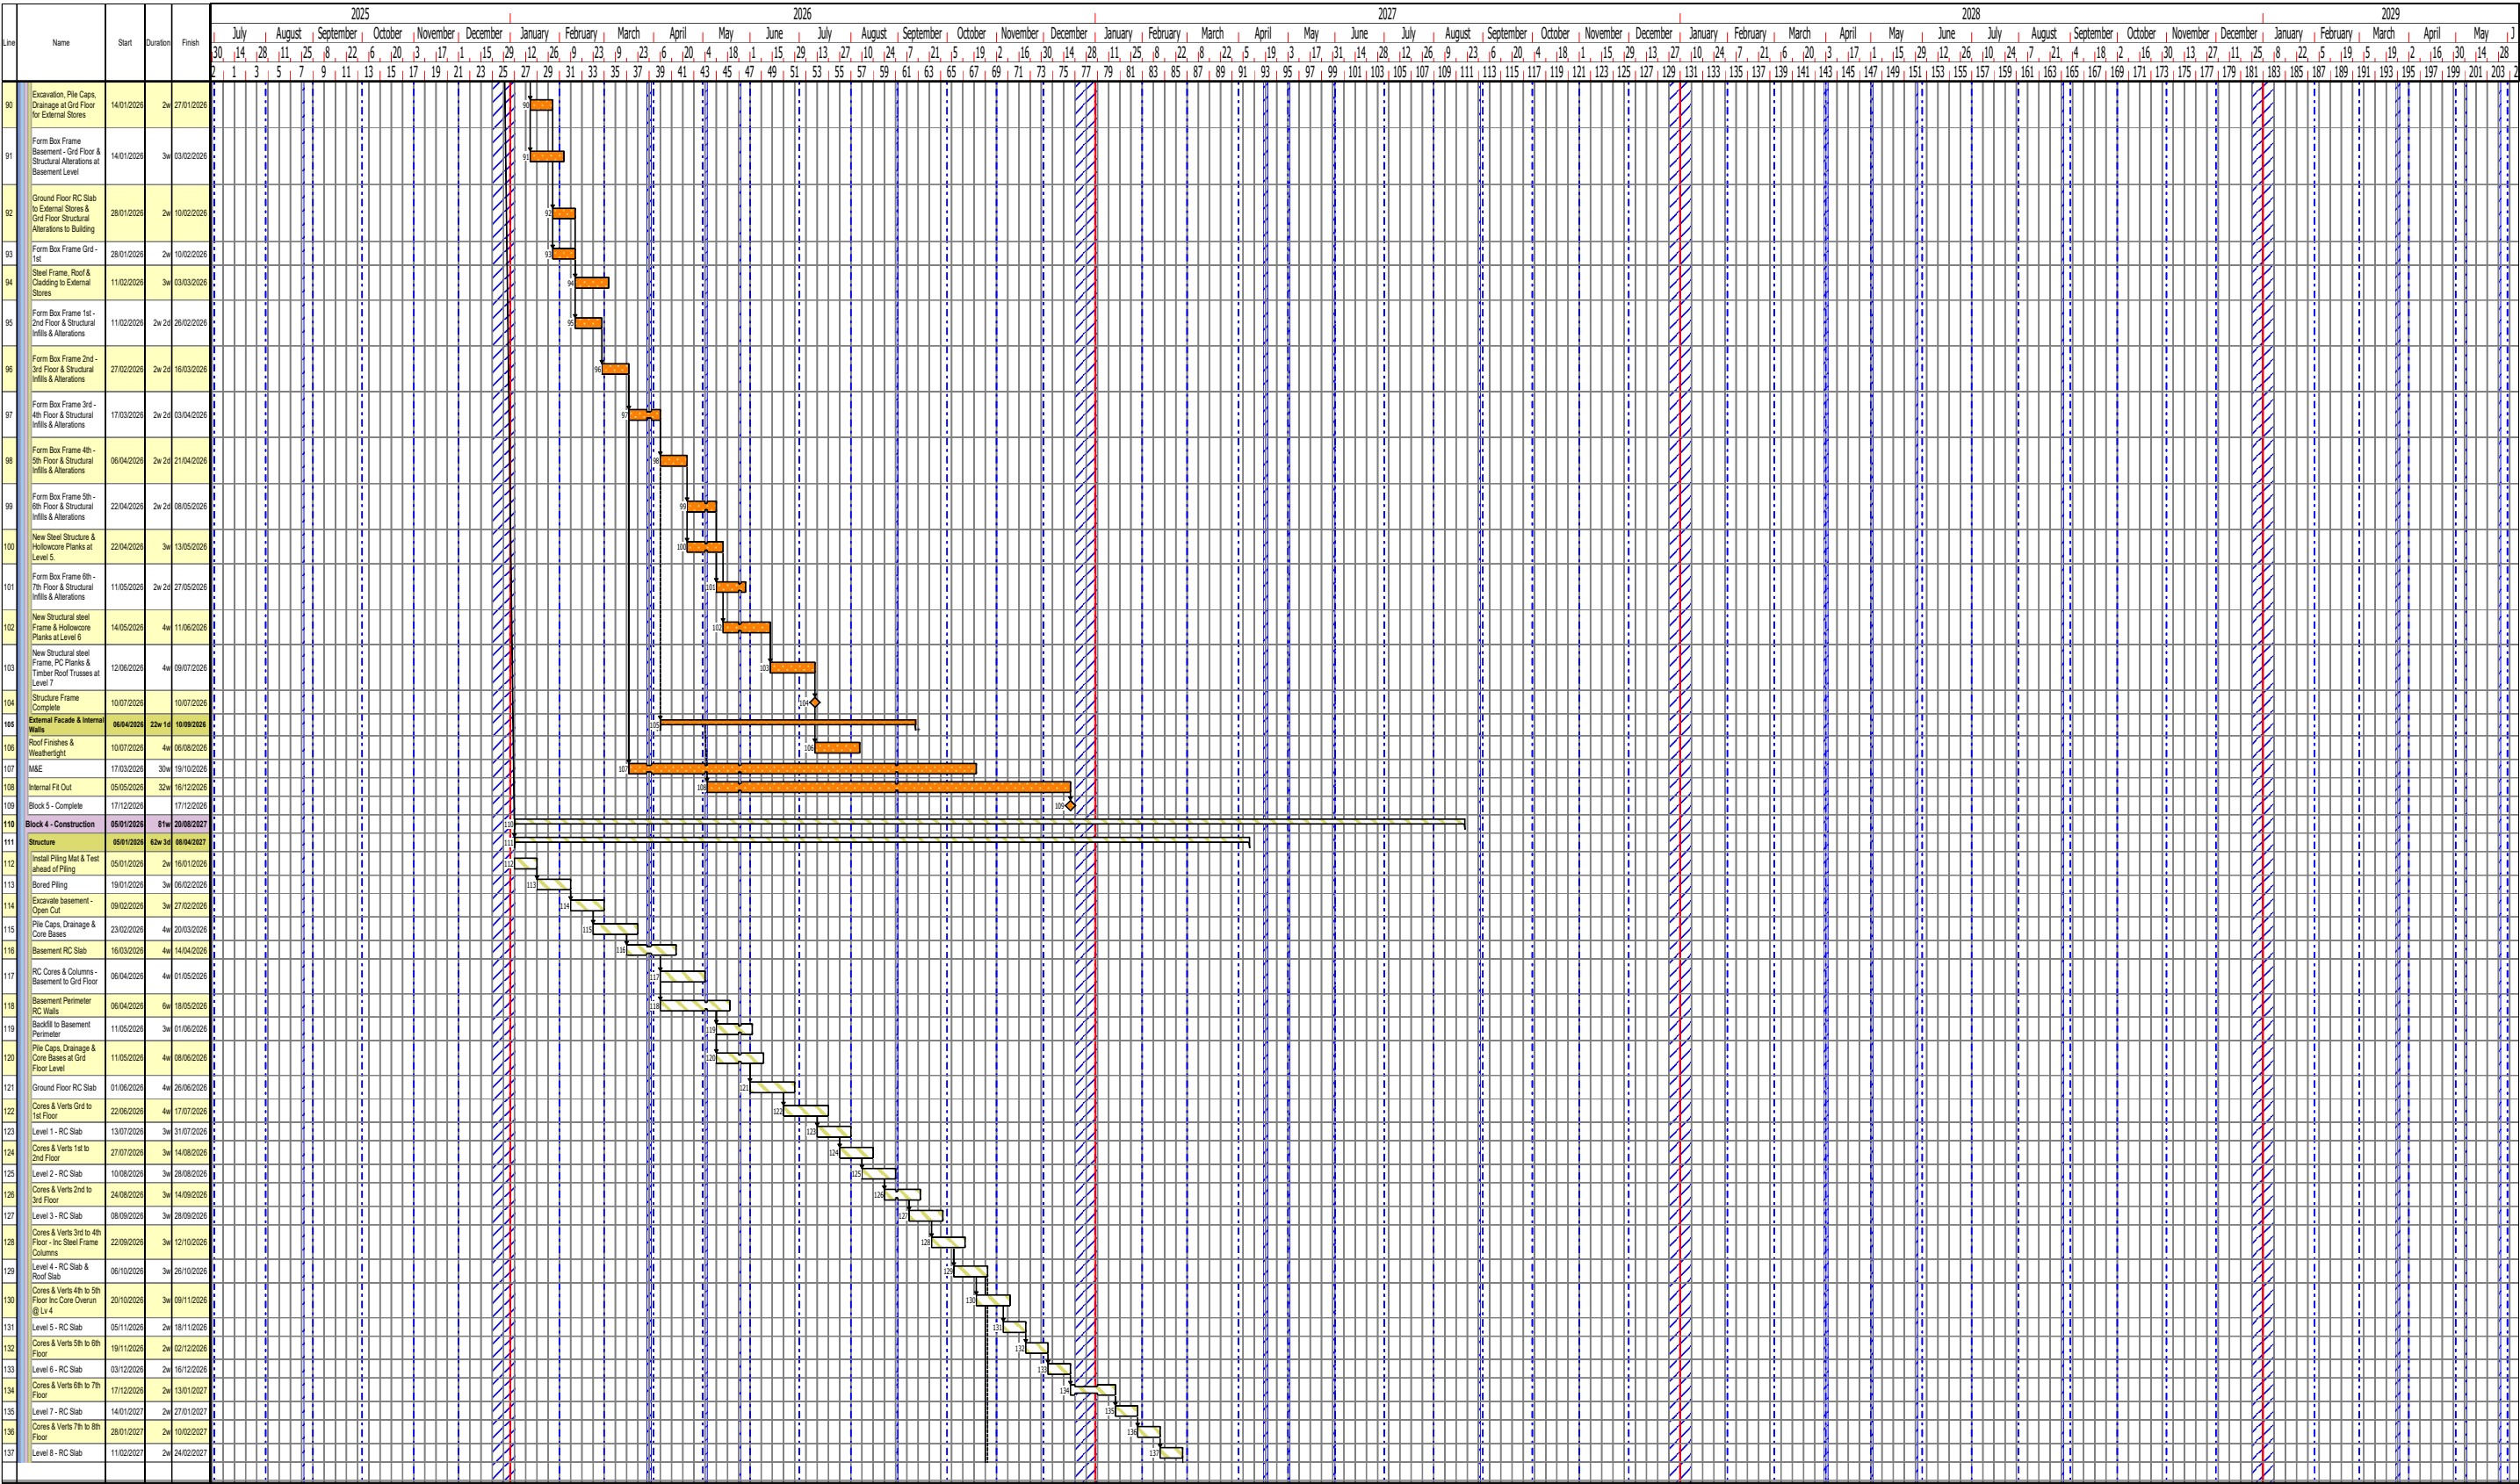

Drawn by: TM

Dwg No. 00001

Revision No. A


Notes: Planning Draft

Victoria Point - Manchester

20/03/2024

Outline Construction Programme

Quartz - Knockmoy Consultancy

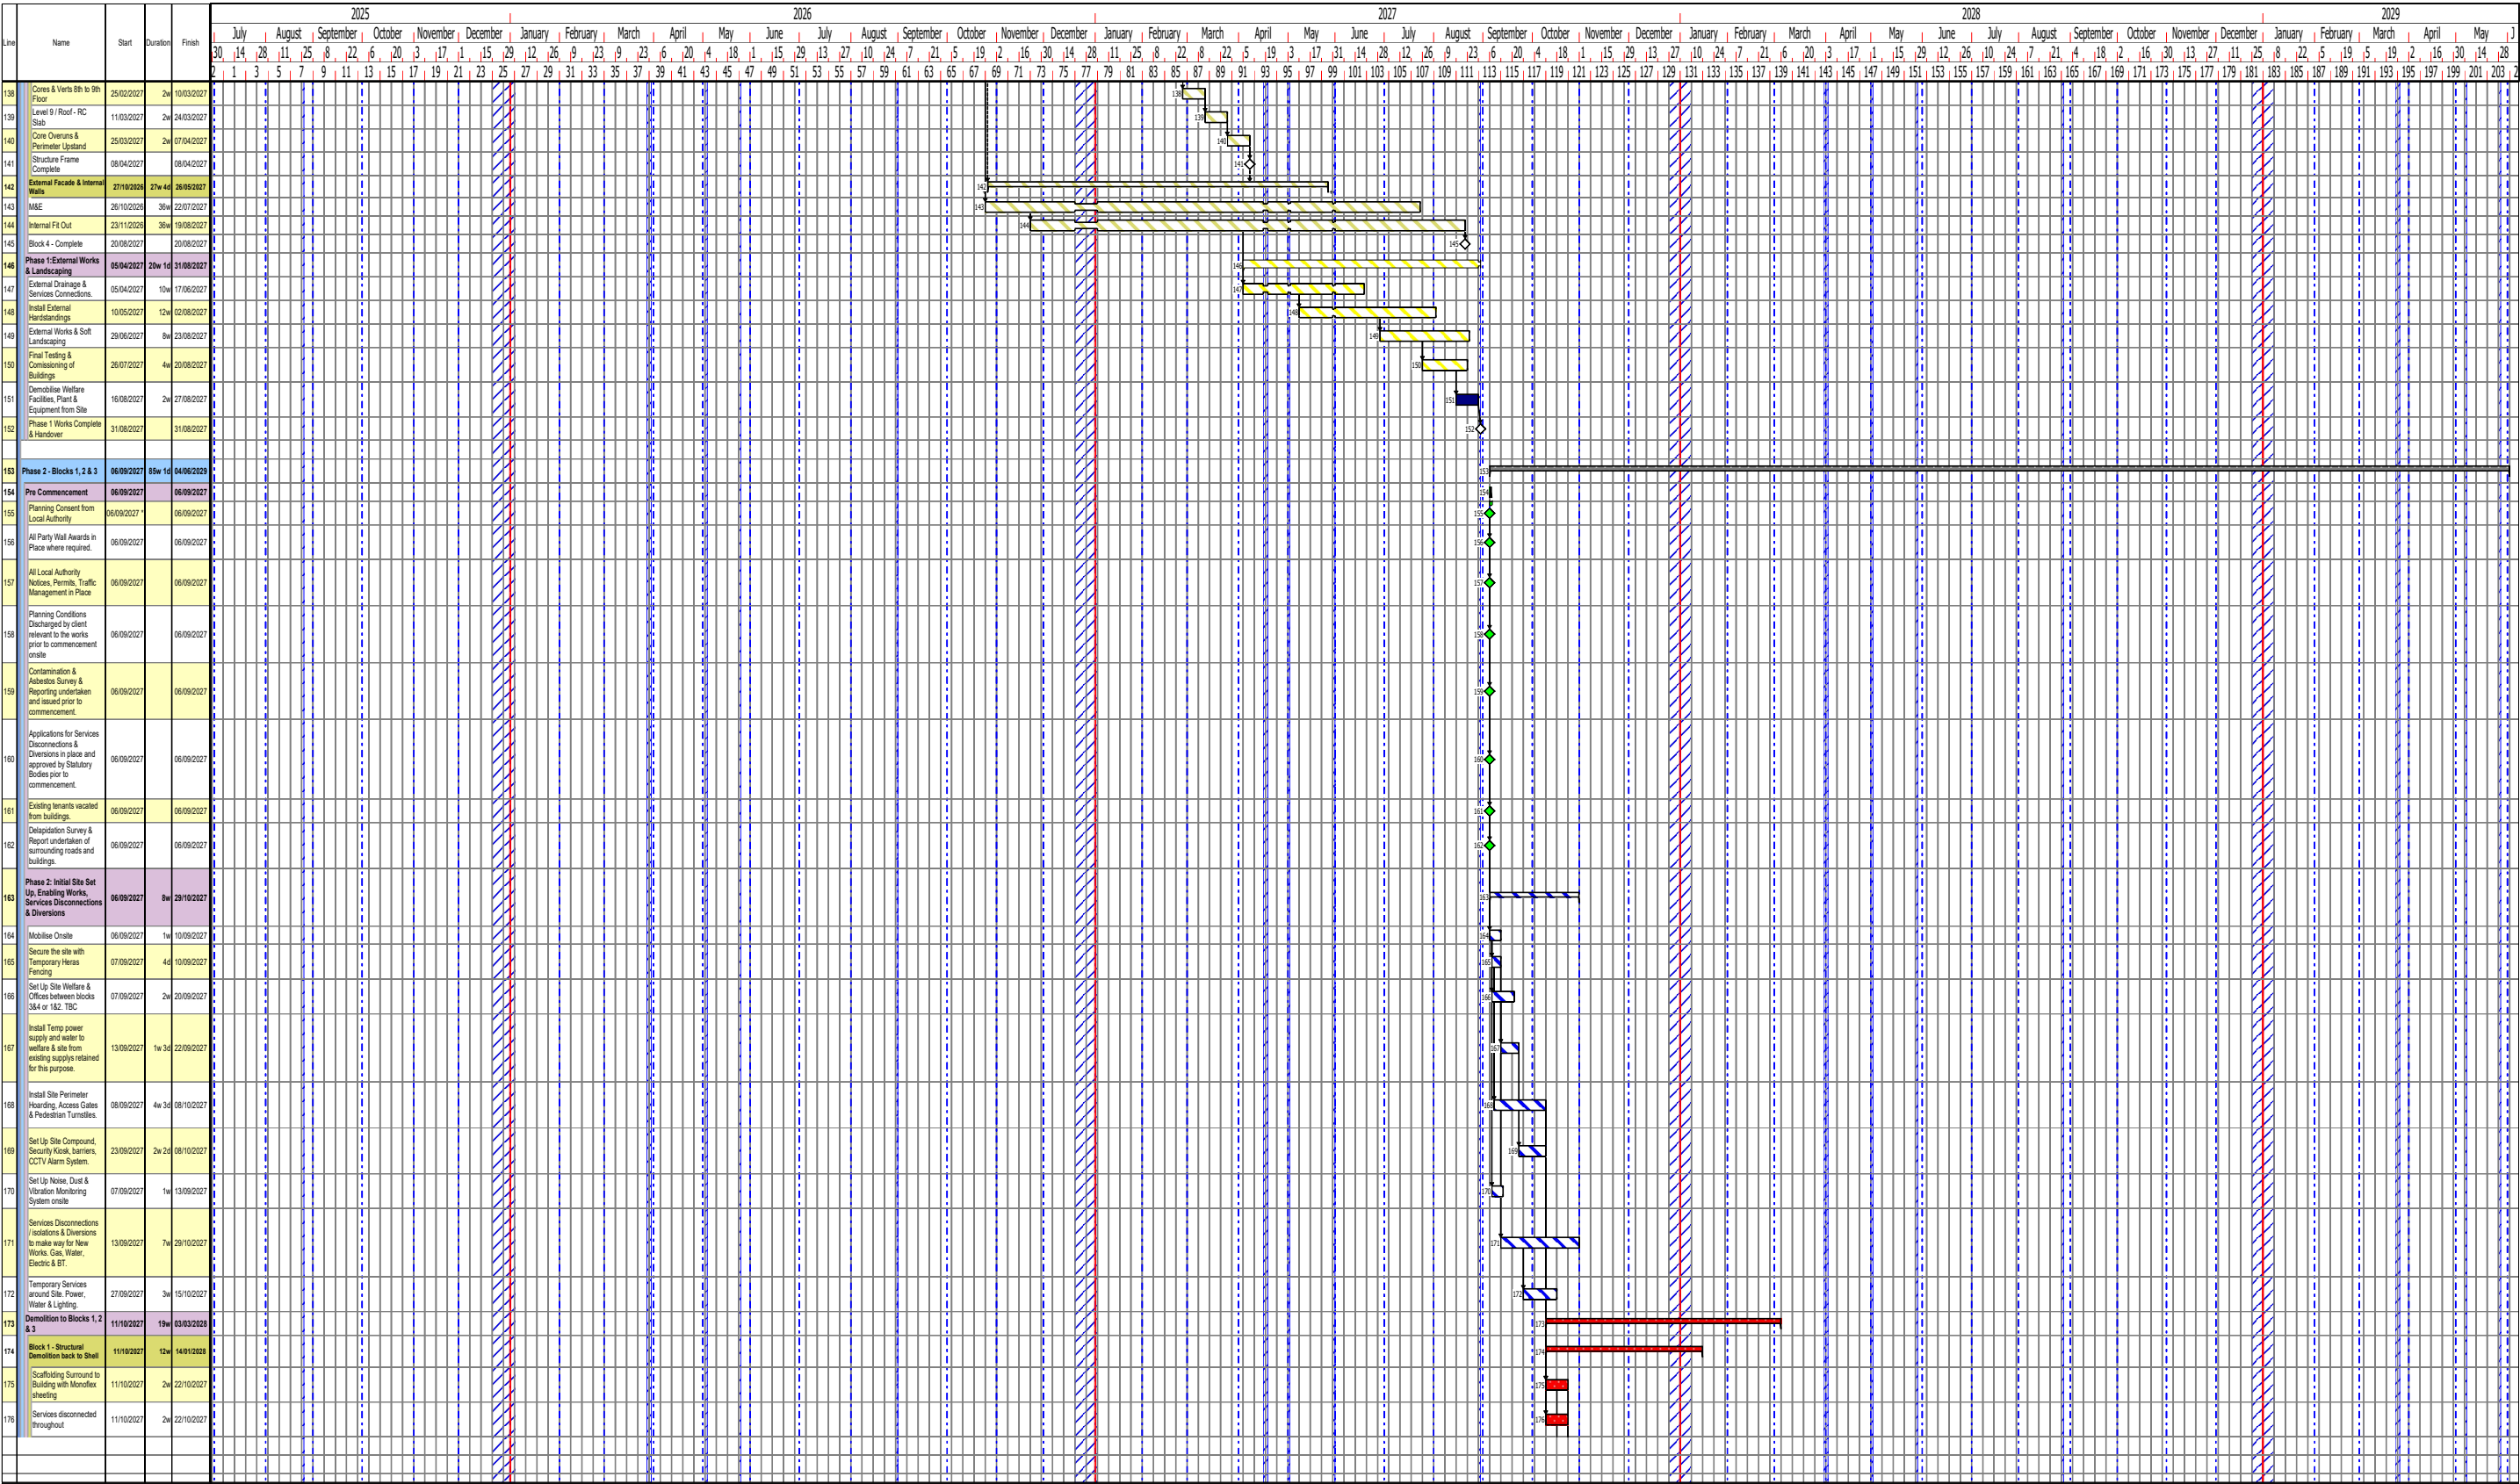


Trades Contractor Procurement Stages Construction
Phase 1 - Overall Duration Blocks 4, 5 & 6
Pre Commencement
Initial Site Set Up & Enabling Works
Demolition & Structural Works
Block 6 Construction
Block 5 Construction
Block 4 Construction
External Works & Finishes
Demol from site
Phase 2 - Overall Duration Blocks 1, 2 & 3
Block 1 Construction
Block 2 Construction
Block 3 Construction
Milestone Appearances
Start Milestone
Diamond

Victoria Point - Manchester

20/03/2024

Outline Construction Programme

Quartz - Knockmoy Consultancy

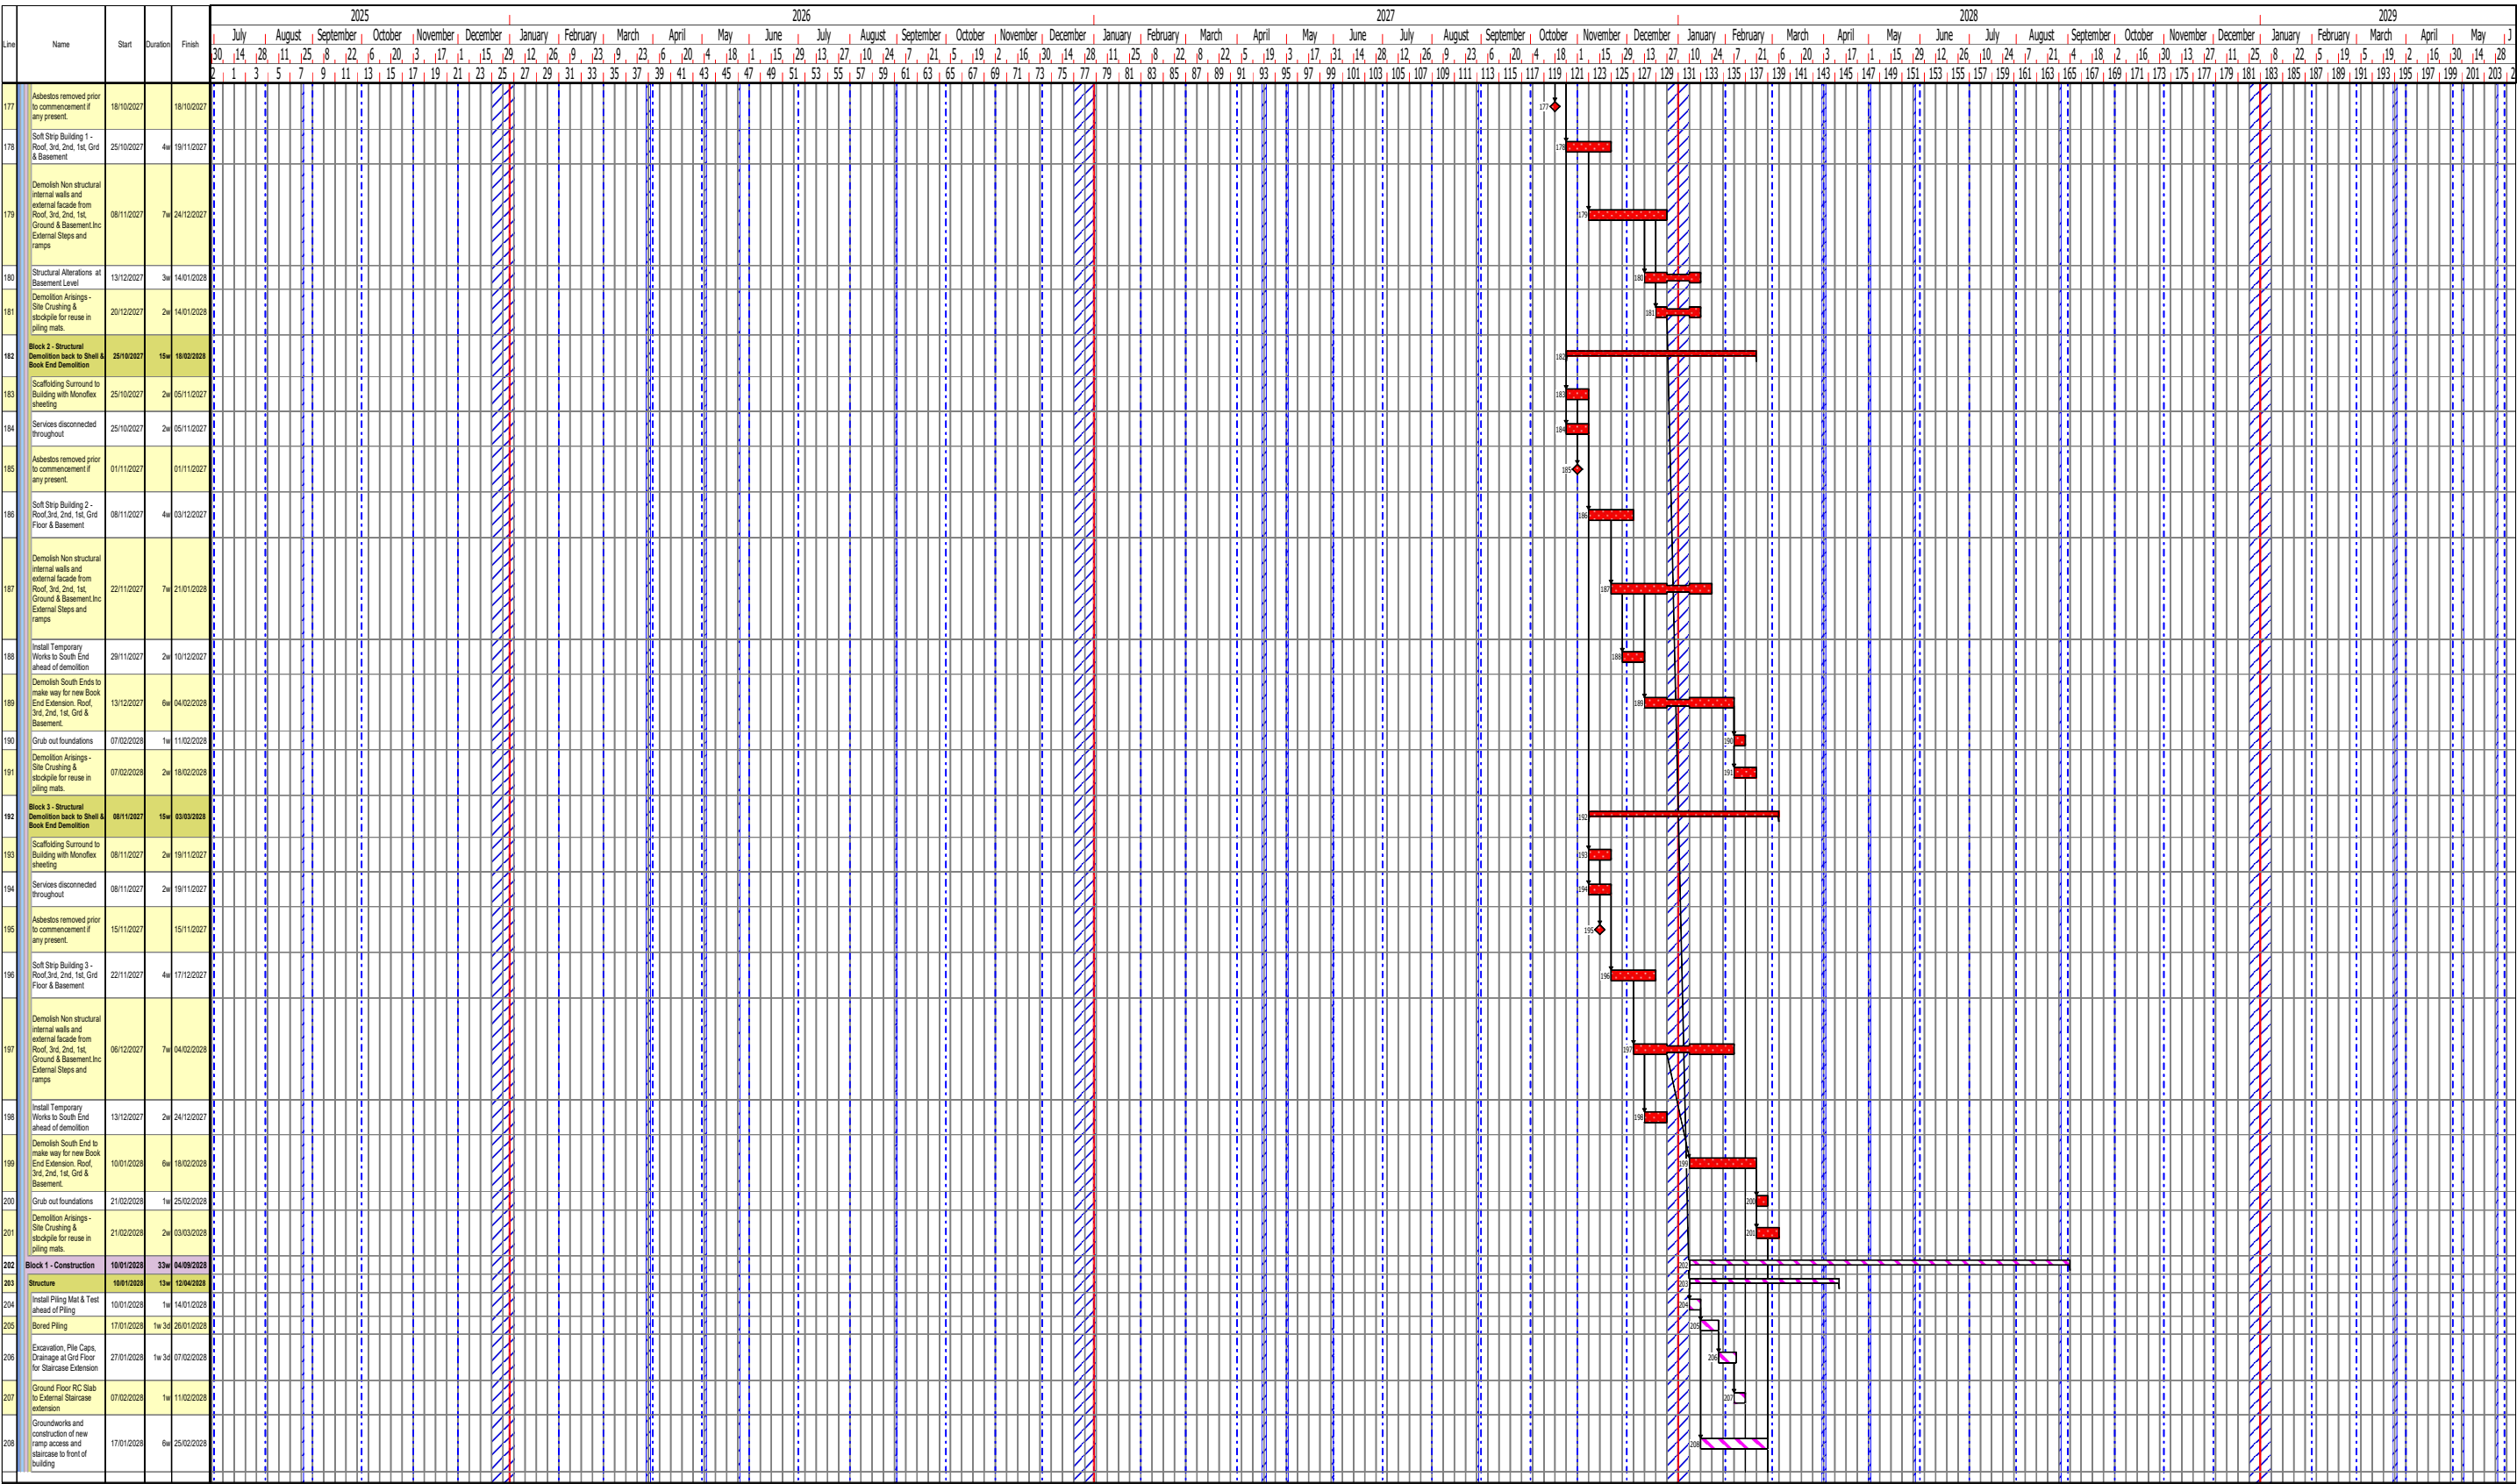

Drawn by: TM

Dwg No. 00001

Revision No. A


Notes: Planning Draft

Victoria Point - Manchester

20/03/2024

Outline Construction Programme

Quartz - Knockmoy Consultancy

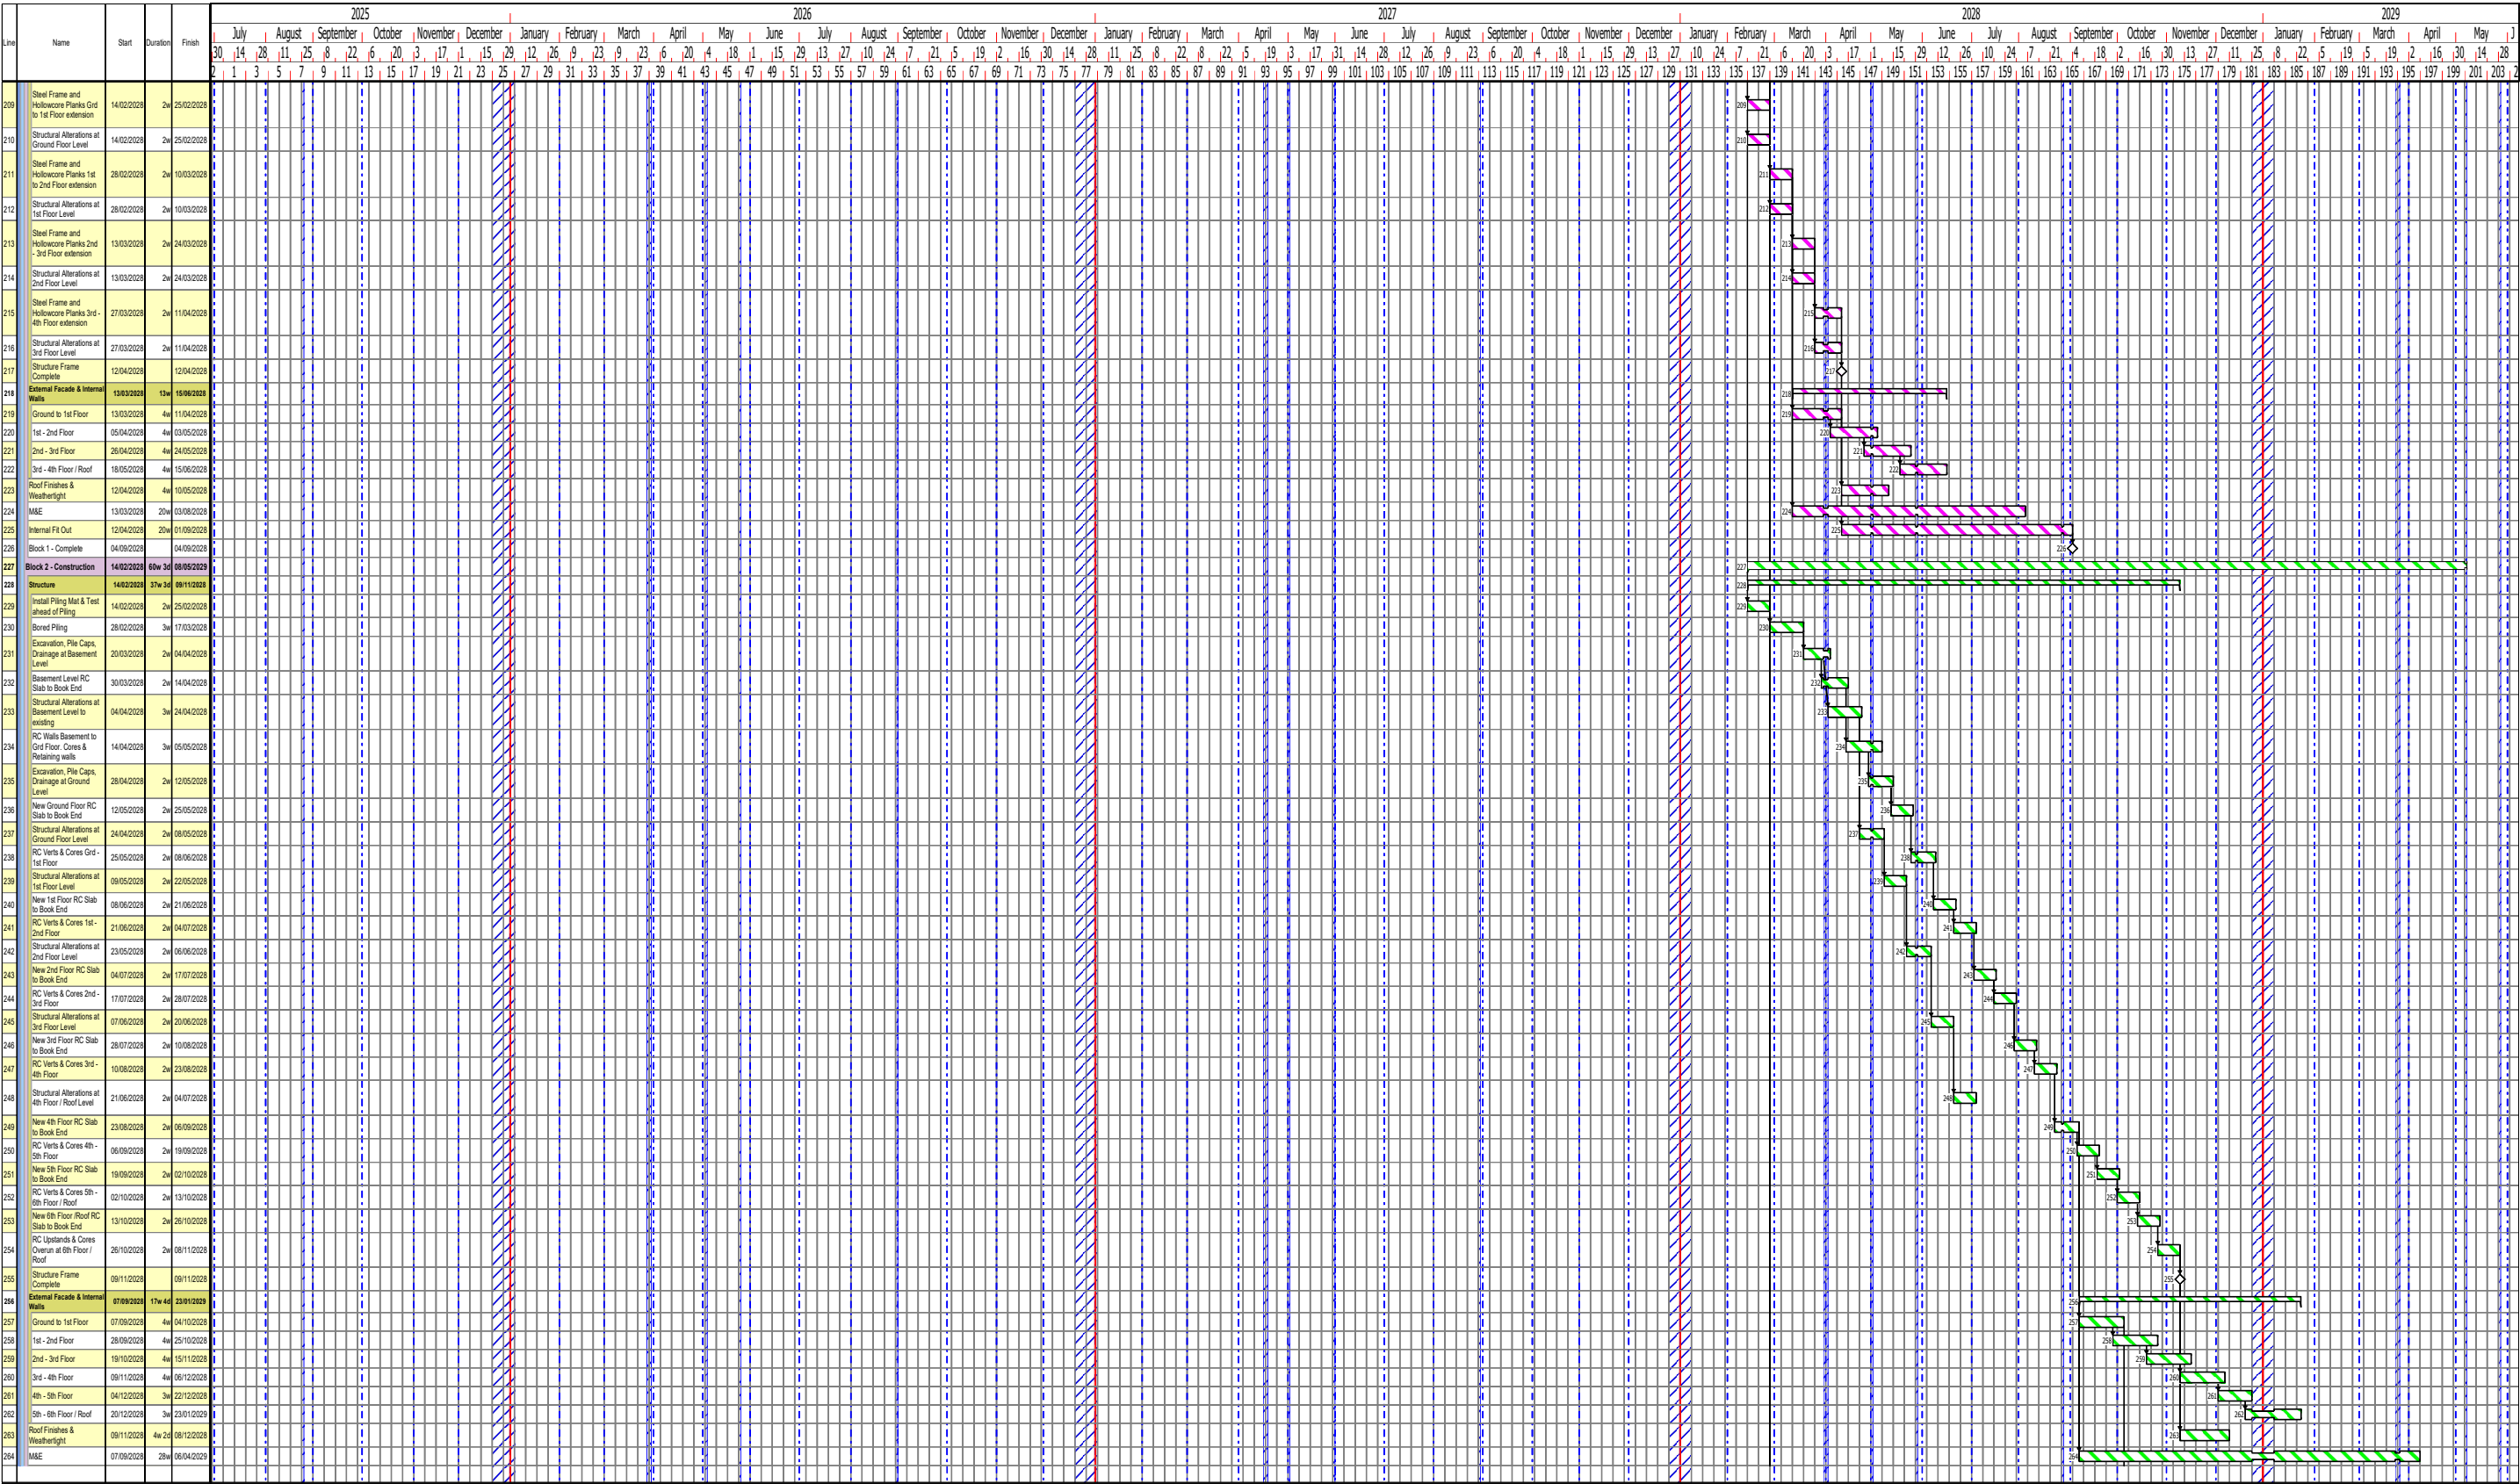

Drawn by: TM

Dwg No. 00001

Revision No. A


Notes: Planning Draft

Victoria Point - Manchester

20/03/2024

Outline Construction Programme

Quartz - Knockmoy Consultancy

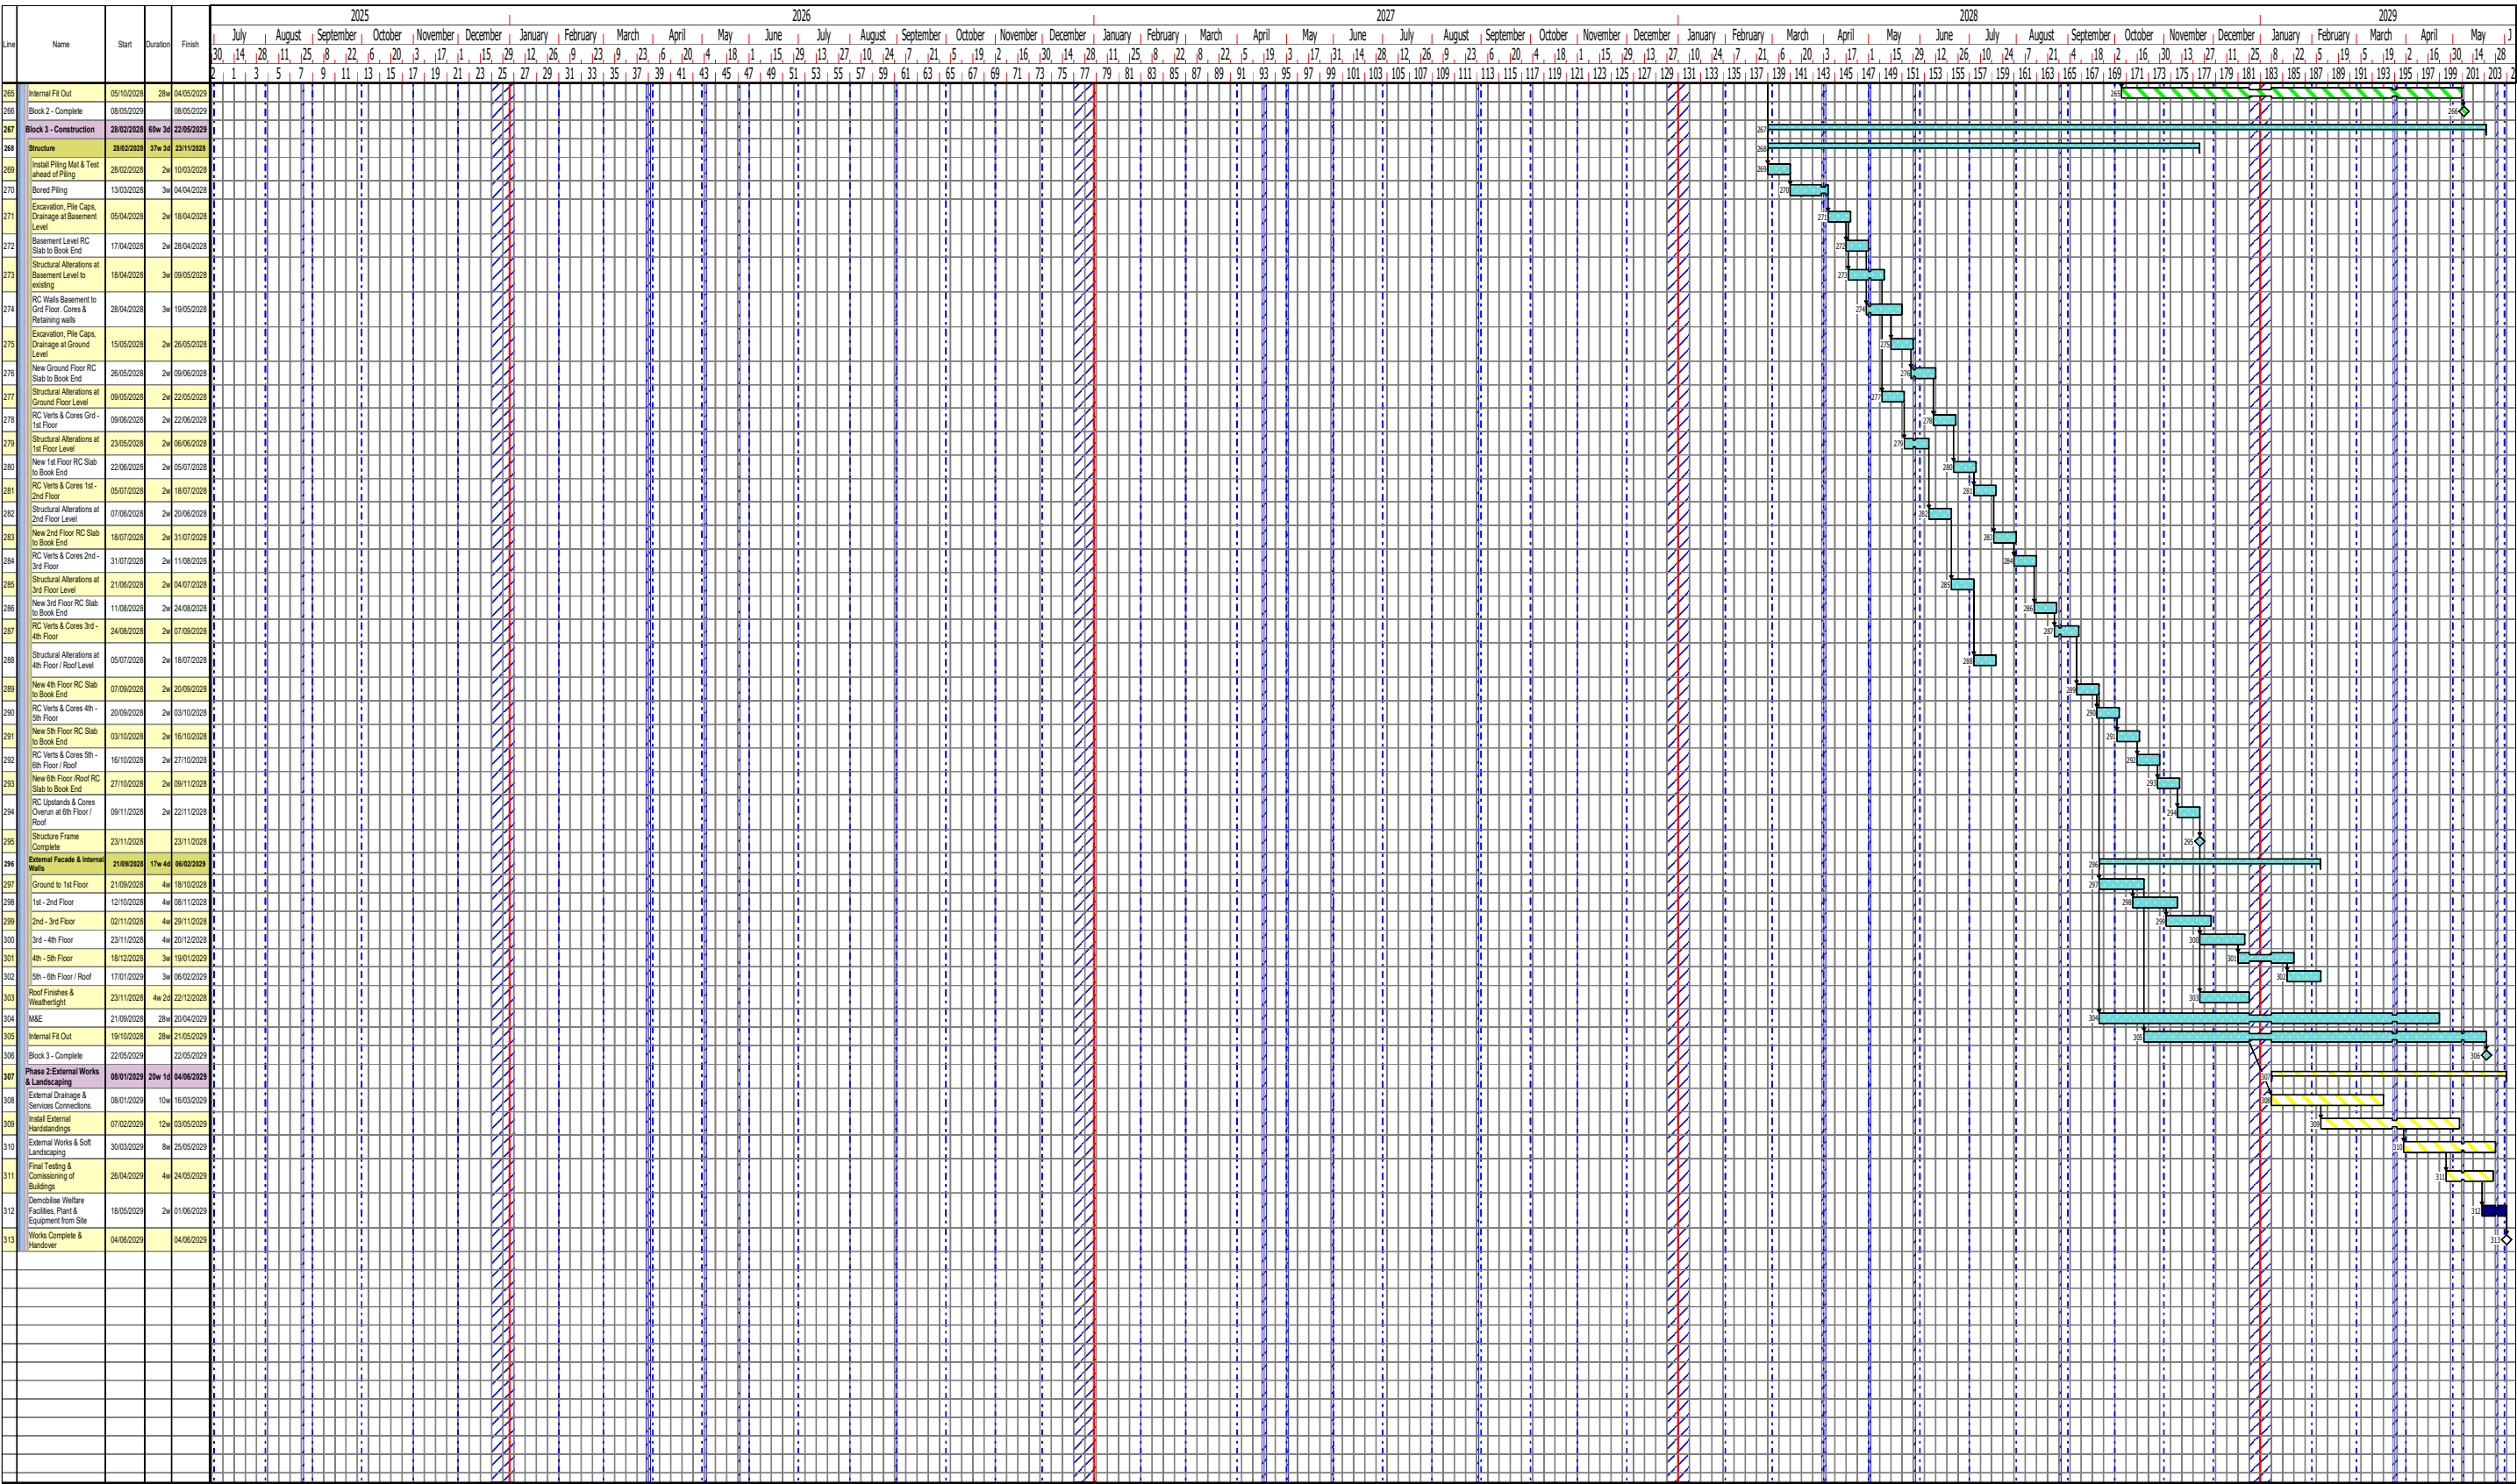

Drawn by: TM

Dwg No. 00001

Revision No. A

Notes: Planning Draft