



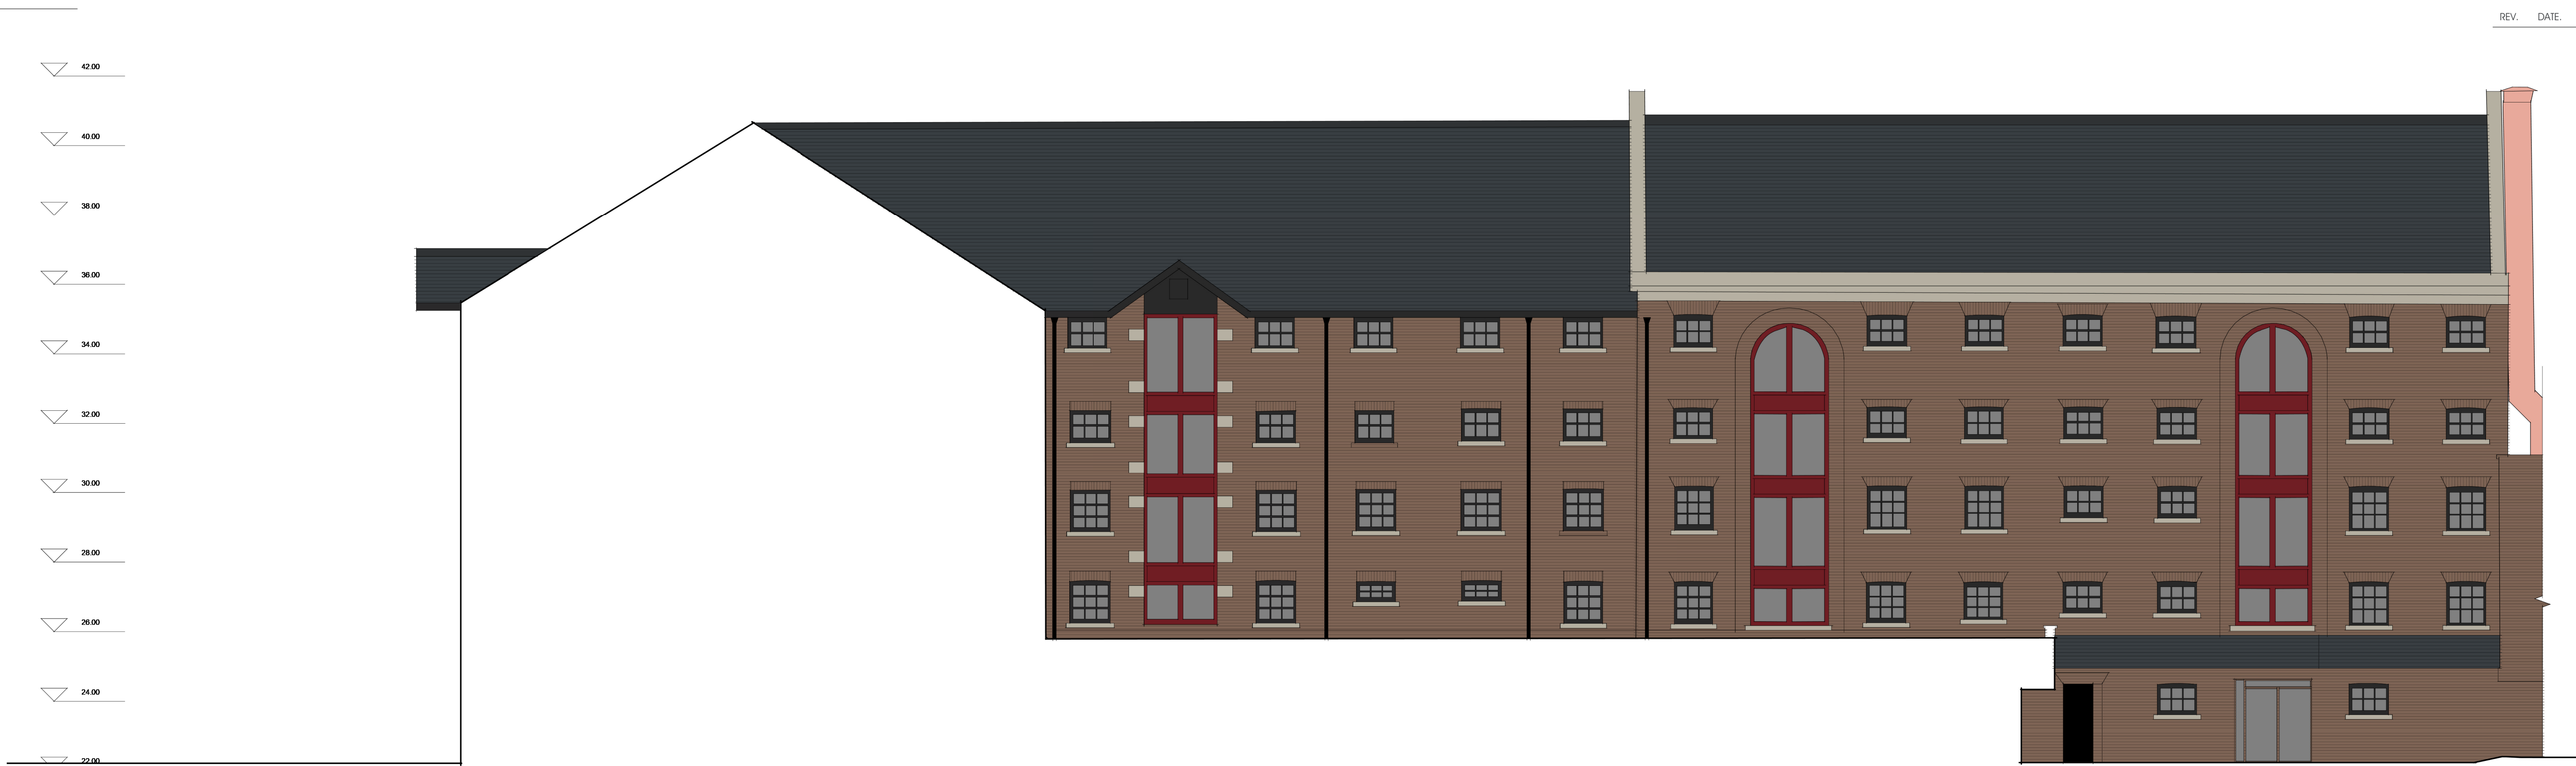

E3 Existing Elevation 3
1 : 100



E4 Existing Elevation 4
1 : 100

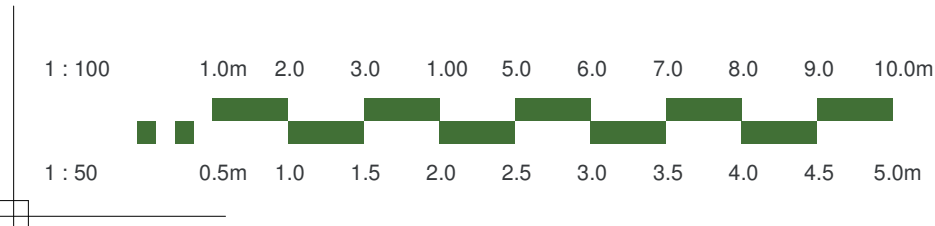

Note:
All dimensions and levels to be checked on site and any discrepancies to be reported immediately before the commencement of work. Drawing to be read in conjunction with all relevant drawings and specifications.

aldrock
architecture • surveying • energy



PROJECT NAME & LOCATION
Manchester Marriott Victoria & Albert Hotel, Water St, Manchester M3 4JQ

DRAWING TITLE:
Existing Elevation 3 and 4

PROJECT NO.	DWG NO.	REV.	DRAWN.	CHECK.
AN53	005		LB	GW
SCALE:		1 : 100	@ A1	

UNIT 5 CUNNINGHAM COURT
LIONS DRIVE
SHADSWORTH BUSINESS PARK
BLACKBURN
BB1 2GX
T: +44 (0) 1254 774943
E: INFO@ALDROCK.CO.UK

STATUS:	DATE:
Planning	23/04/24