


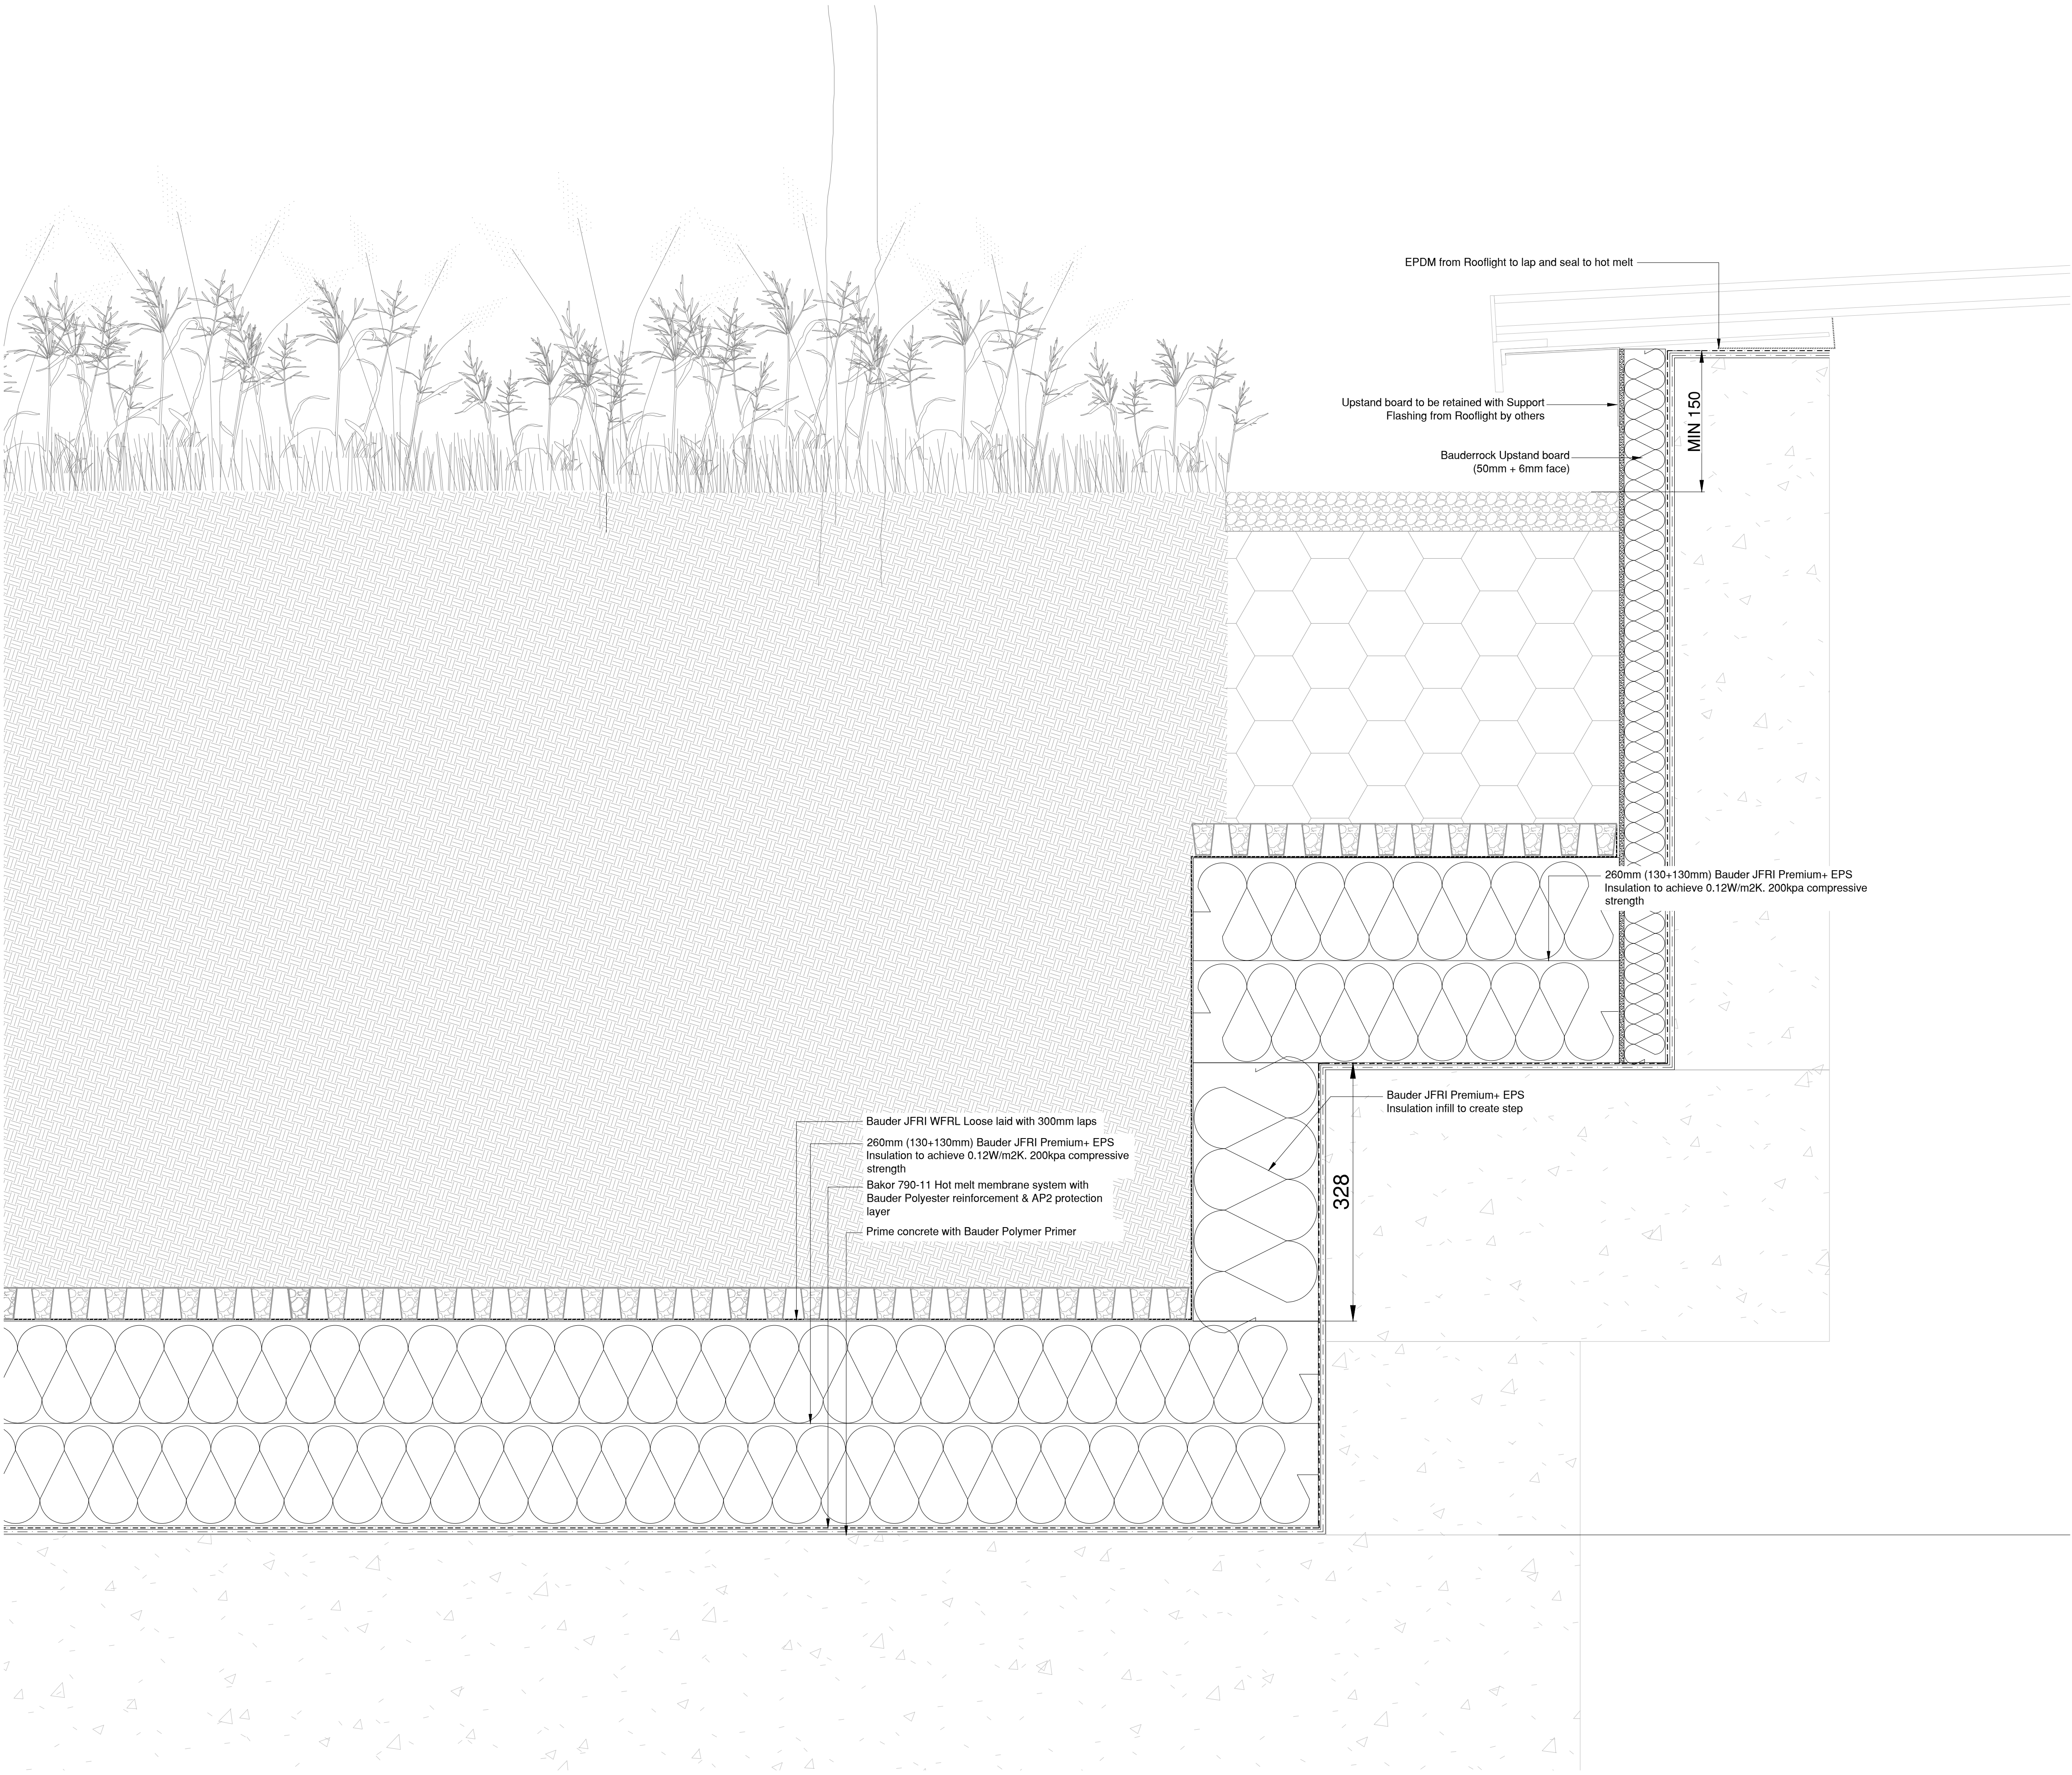

|                   |                    |          |
|-------------------|--------------------|----------|
|                   |                    |          |
| C01               | Construction Issue | 05.04.24 |
| No.               | Description        | Date     |
| DRAWING REVISIONS |                    |          |



Project Name  
**First Street**

Client  
**Downing**

Architect  
**SimpsonHaugh**

Drawing Title  
**Block A Podium  
Rooflight Upstand Detail Entrance Space**

|                                     |                                           |
|-------------------------------------|-------------------------------------------|
| Project Number<br><b>P214</b>       | Drawing Number<br><b>FSS-PRI-A-02-003</b> |
| First Issue Date<br><b>26.02.24</b> | Drawn<br><b>CM</b>                        |
| Scale<br><b>d.n.s</b>               | Checked<br><b>-</b>                       |
|                                     | Revision<br><b>C01</b>                    |