


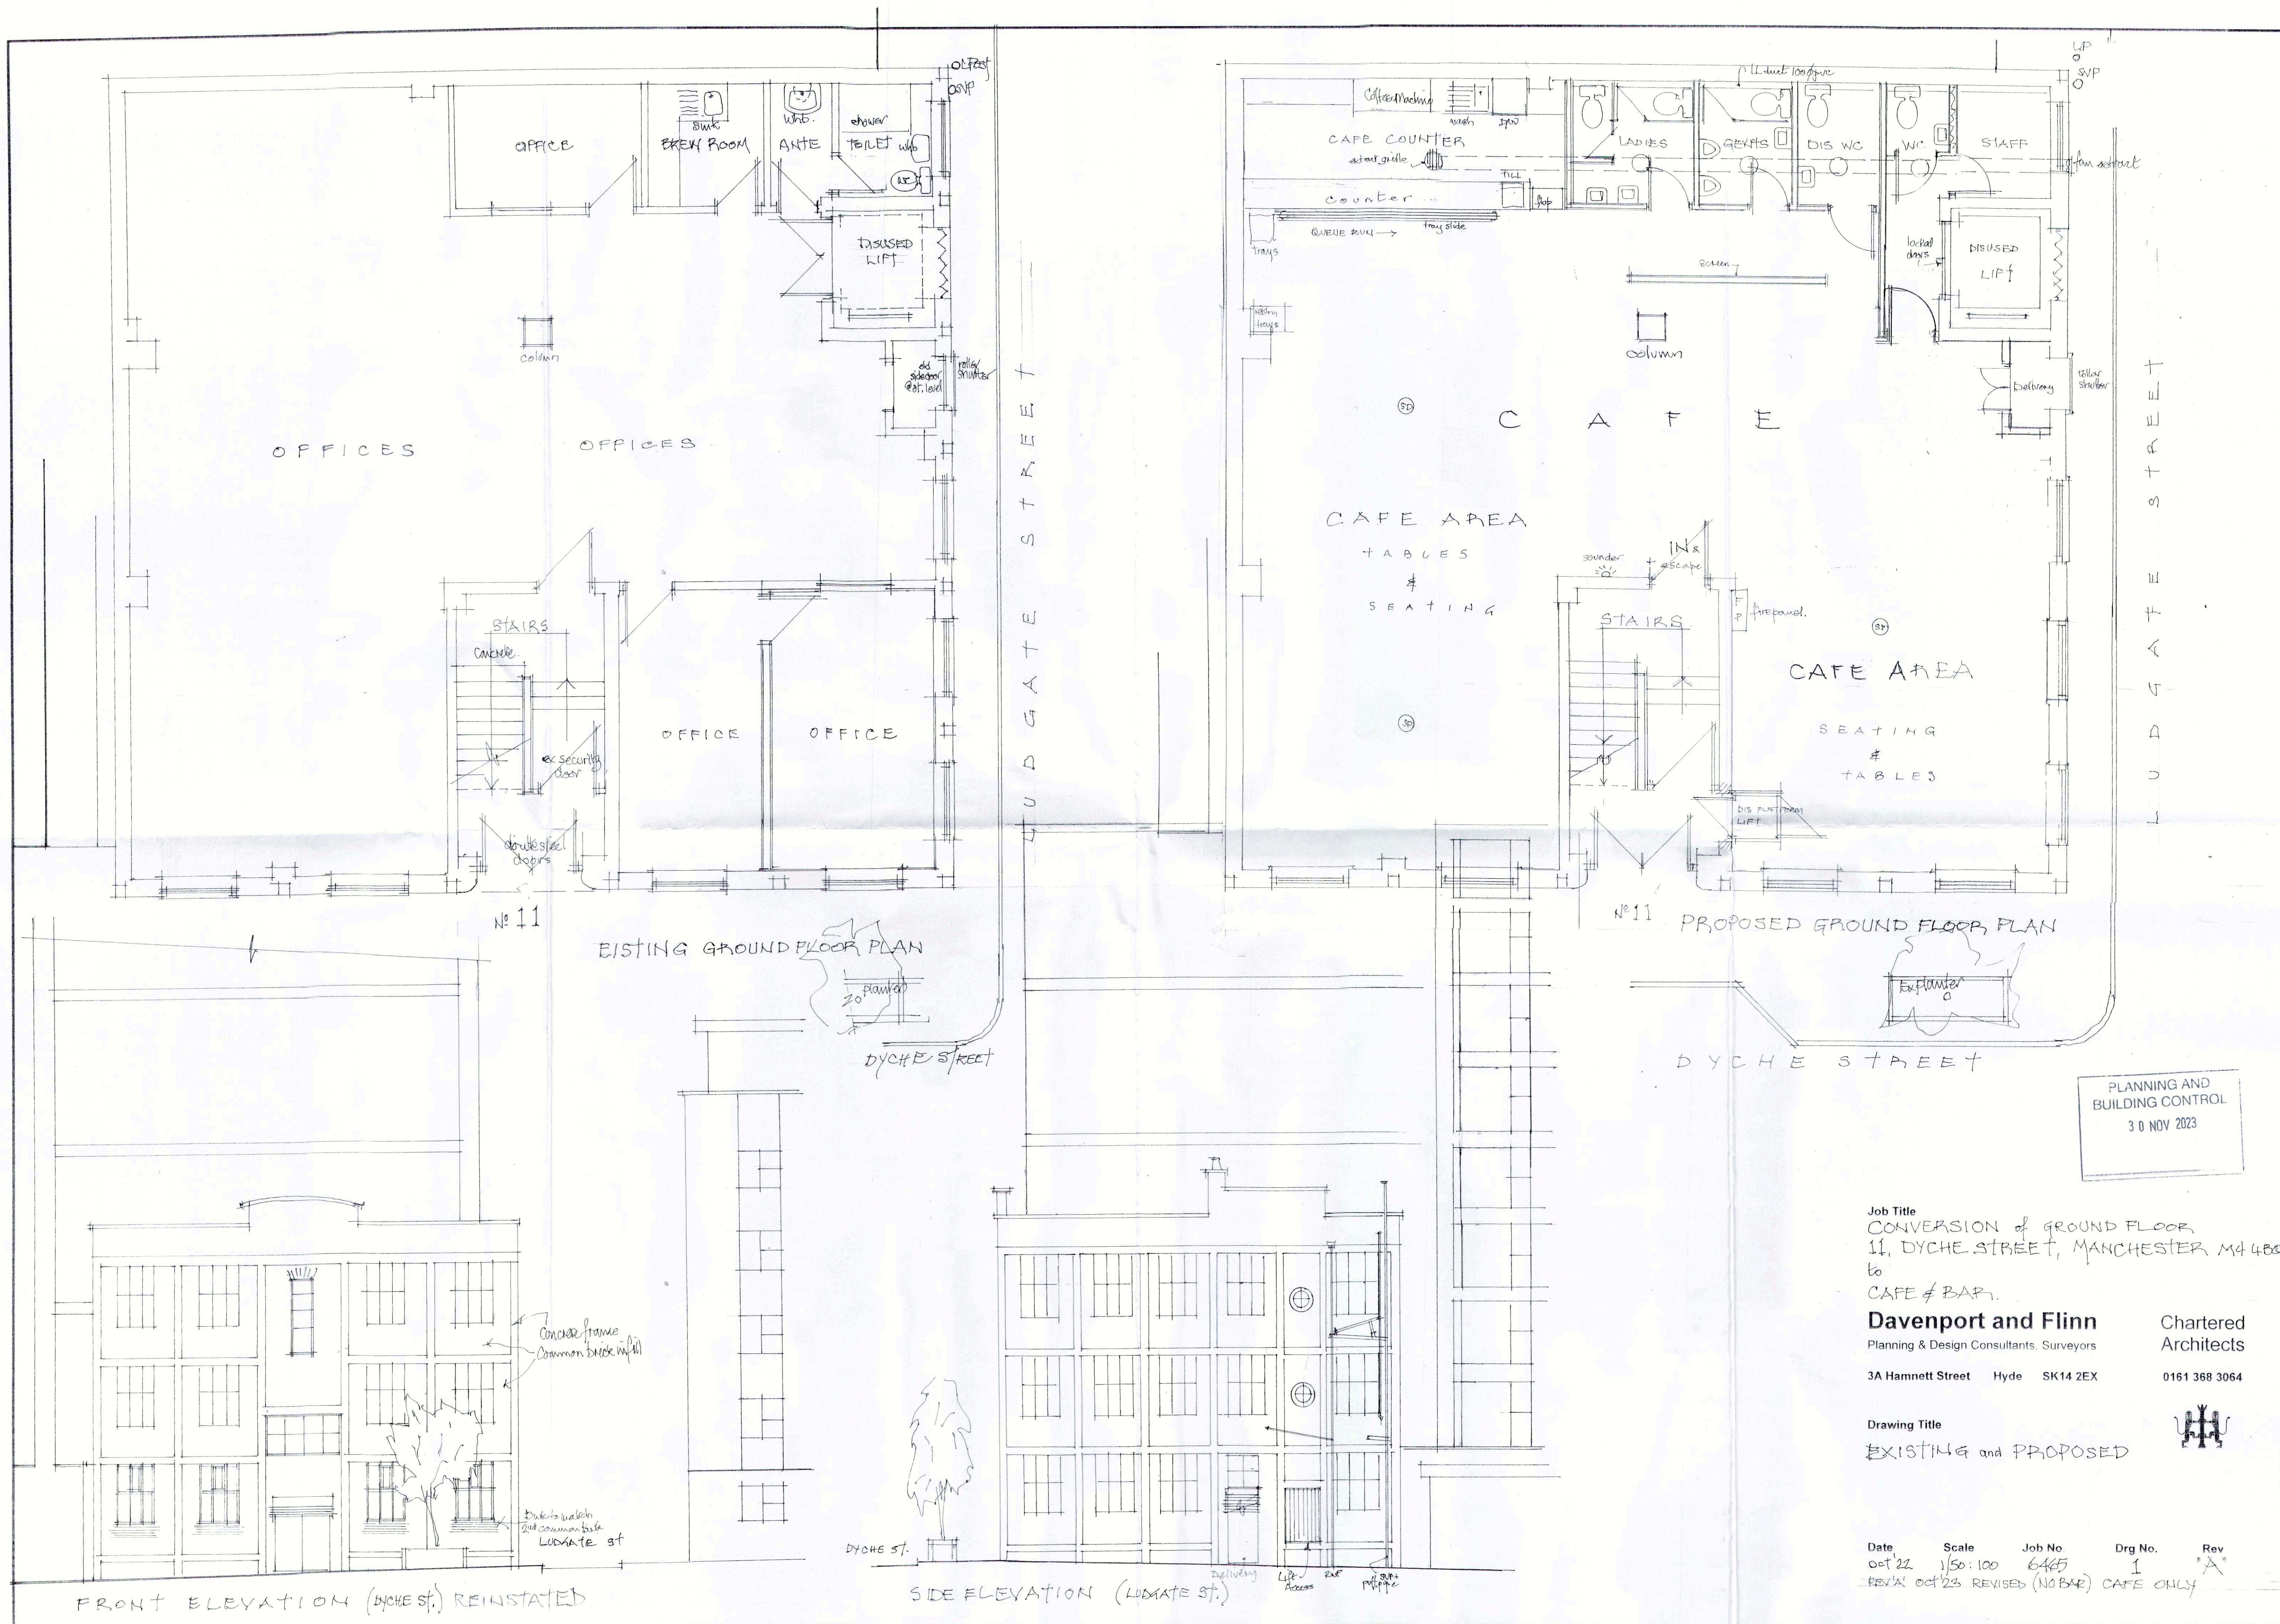

PLANNING AND
BUILDING CONTROL
30 NOV 2023

Job Title
CONVERSION of GROUND FLOOR
11, DYCHE STREET, MANCHESTER M4 4BB
to
CAFE & BAR.

Davenport and Flinn
Planning & Design Consultants, Surveyors
3A Hamnett Street Hyde SK14 2EX 0161 368 3064

Drawing Title
EXISTING and PROPOSED

Date: Oct '22 Scale: 1/50:100 Job No: 6465 Drg No: 1 Rev: 'A'
REV 'A' OCT 23 REVISED (NO BAR) CAFE ONLY