



NB	Do not scale off this drawing. All dimensions to be checked on site prior to manufacture and construction. This drawing is the property of JH. Architects and should not be reproduced without permission. All discrepancies to be brought to the attention of the architect immediately. This drawing to be read in conjunction with the specification / bill of quantities and related drawings.			
REVISION	-	FIRST ISSUE	10.01.24	CT
A	External ramp and raised terrace wall increased to 300mm as SE comments.		12.01.24	CT
B	Drawing updates to client comment		07.05.24	JG

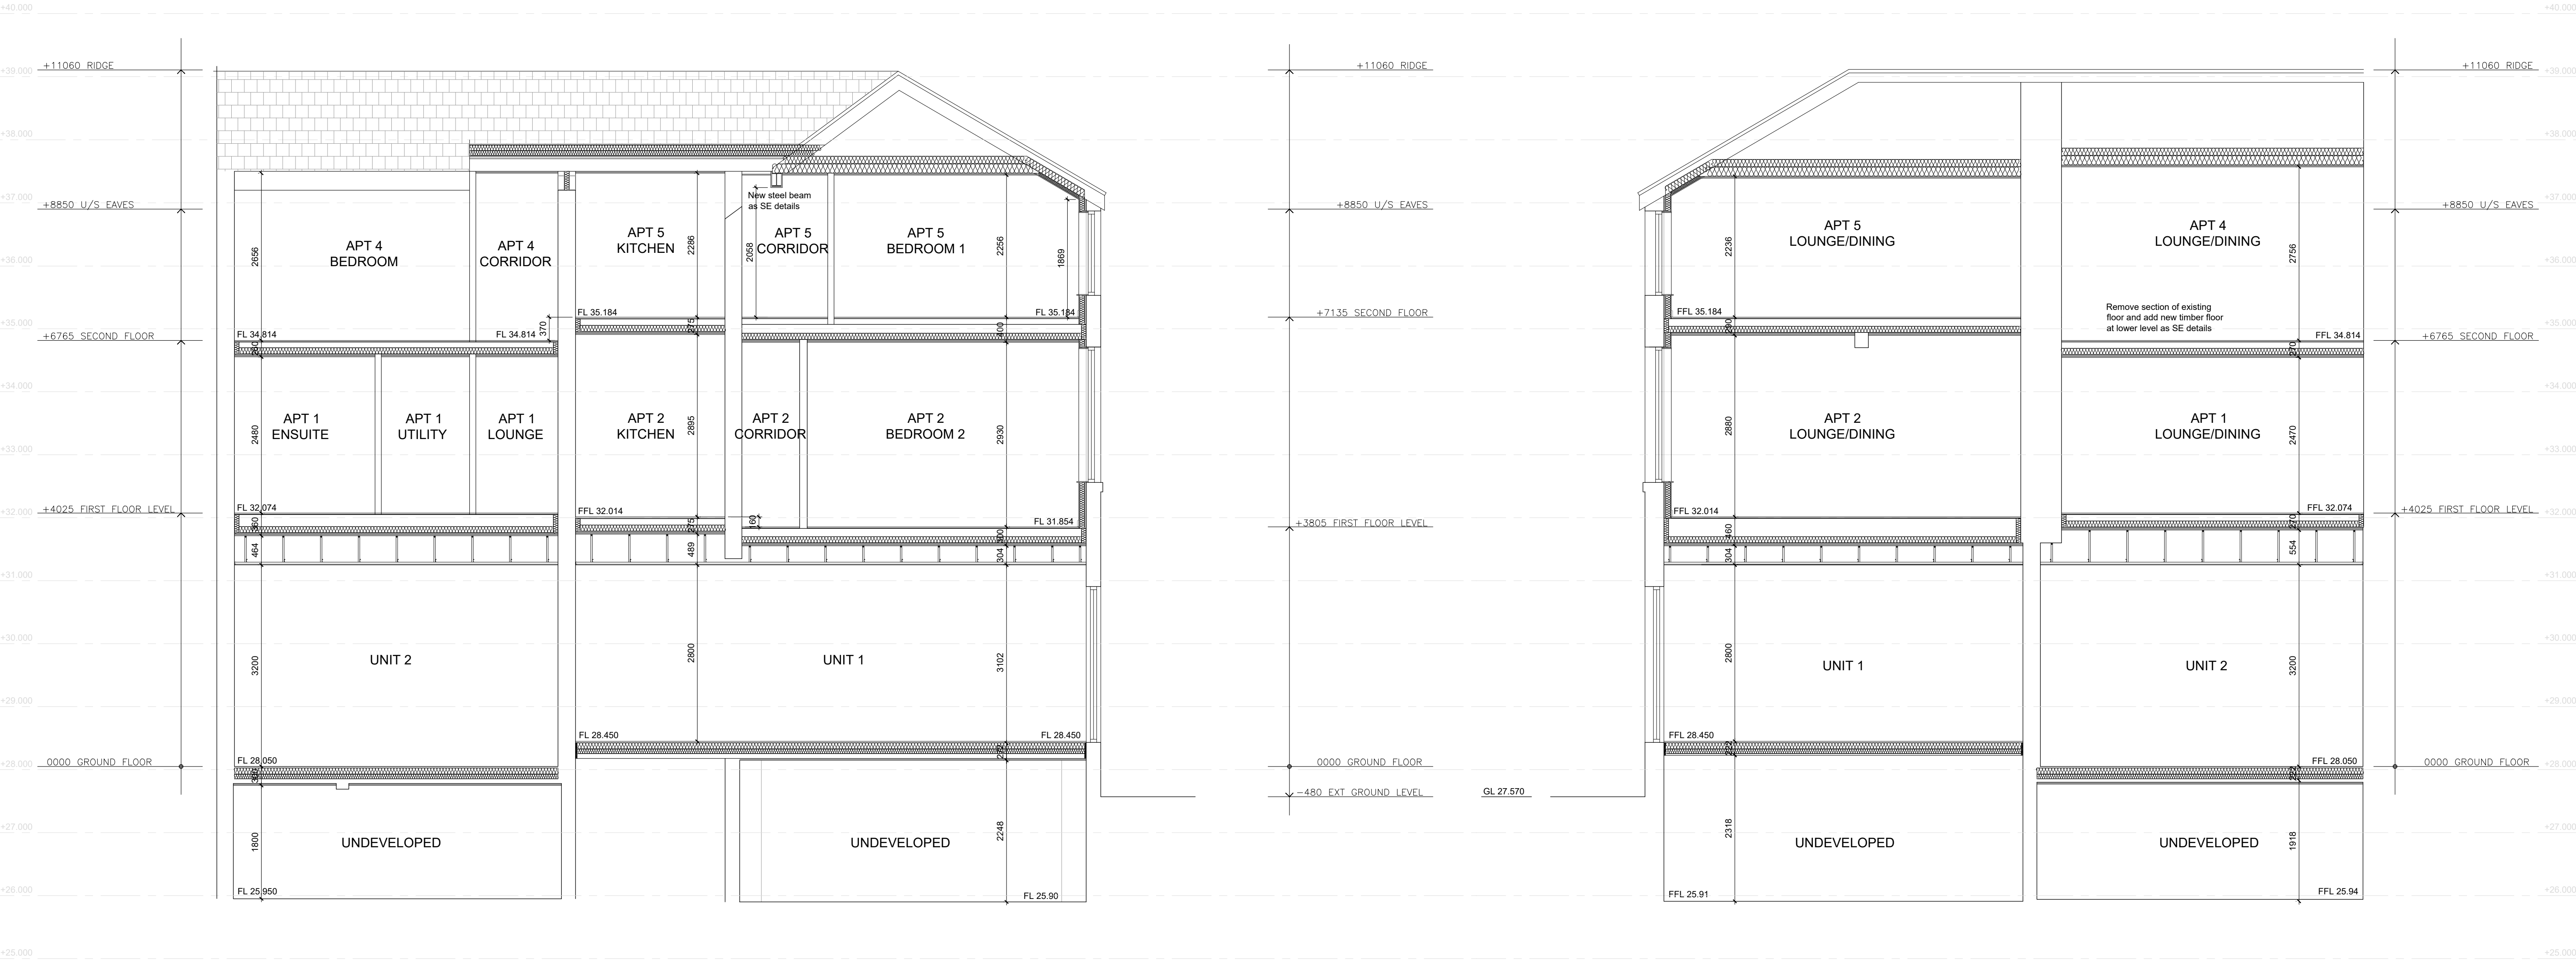

SECTION B-B

SECTION D-D

TENDER ISSUE

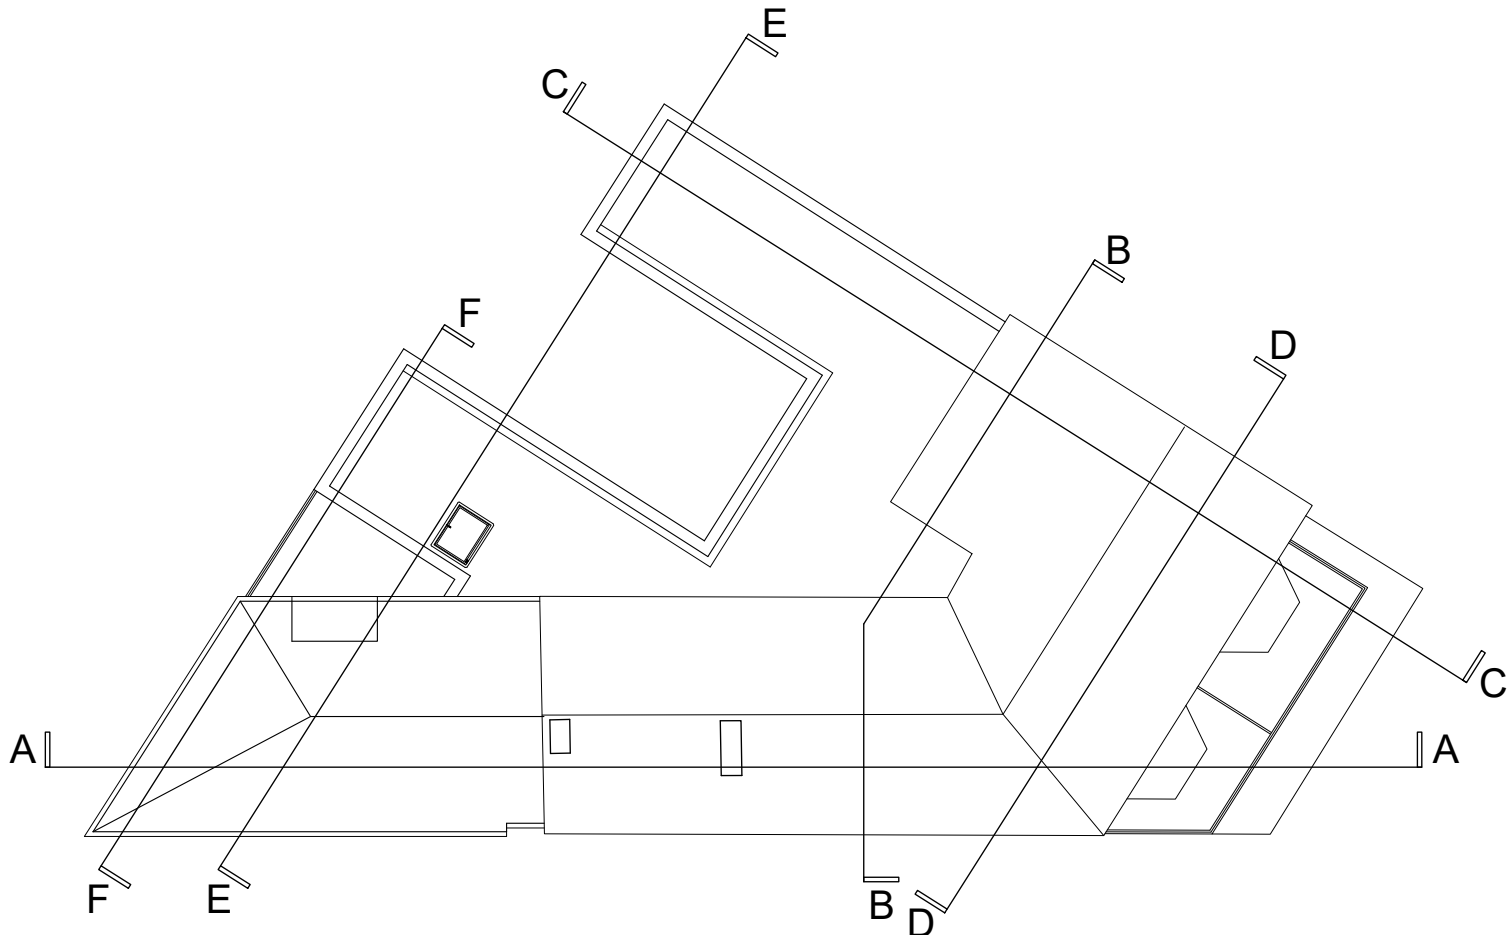

SECTION KEY

CLIENT	VEDANTA & PARTNERS
PROJECT	577 -579 WILBRAHAM ROAD CHORLTON, M21 9AH
TITLE	PROPOSED SECTION B-B and D-D
JOB NO.	VP01
DWG NO.	VP01-C- AX1.02
SCALE	1:50 @ A1
DRAWN	CT

46 MANCHESTER ROAD
CHORLTON
MANCHESTER
M21 9PH

info@justharchitects.co.uk
T +44(0)161 237 5500

JH.A

RIBA
Chartered Practice

arb
Architects
Registration
Board