


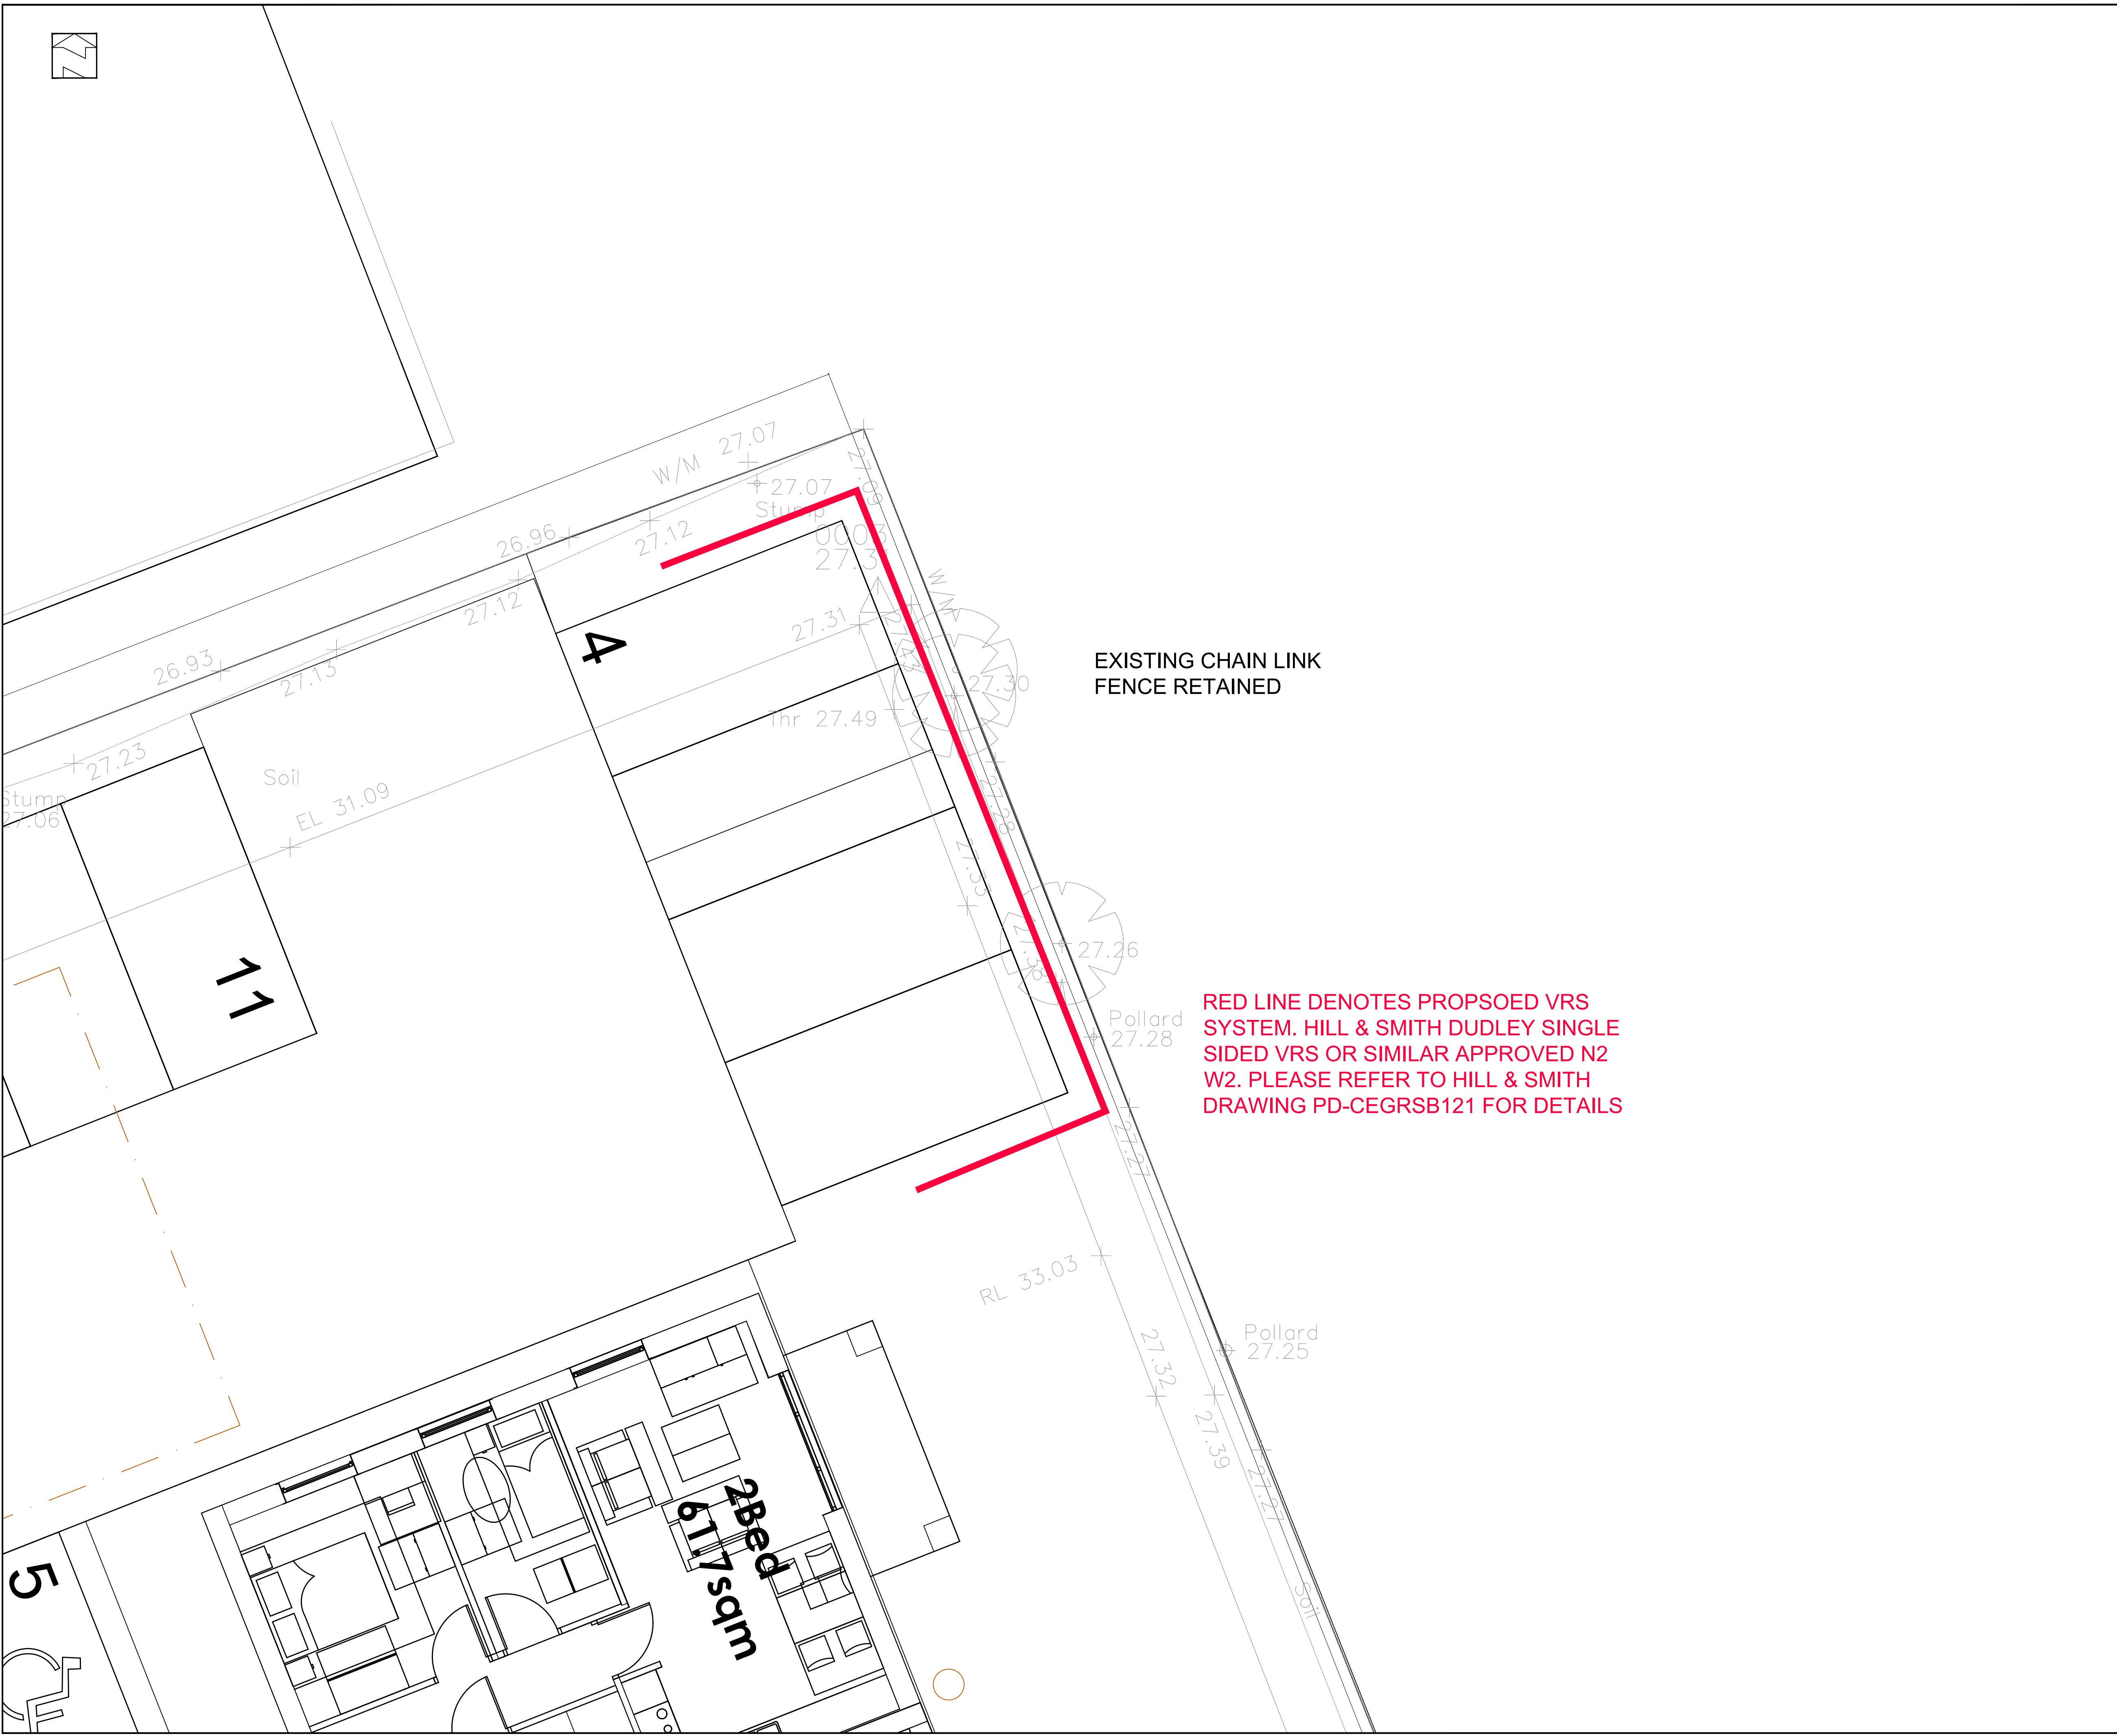

DO NOT SCALE OFF THIS DRAWING

--	--	--	--

--	--	--	--

RED LINE DENOTES PROPOSED VRS
SYSTEM. HILL & SMITH DUDLEY SINGLE
SIDED VRS OR SIMILAR APPROVED N2
W2. PLEASE REFER TO HILL & SMITH
DRAWING PD-CEGRSB121 FOR DETAILS

