



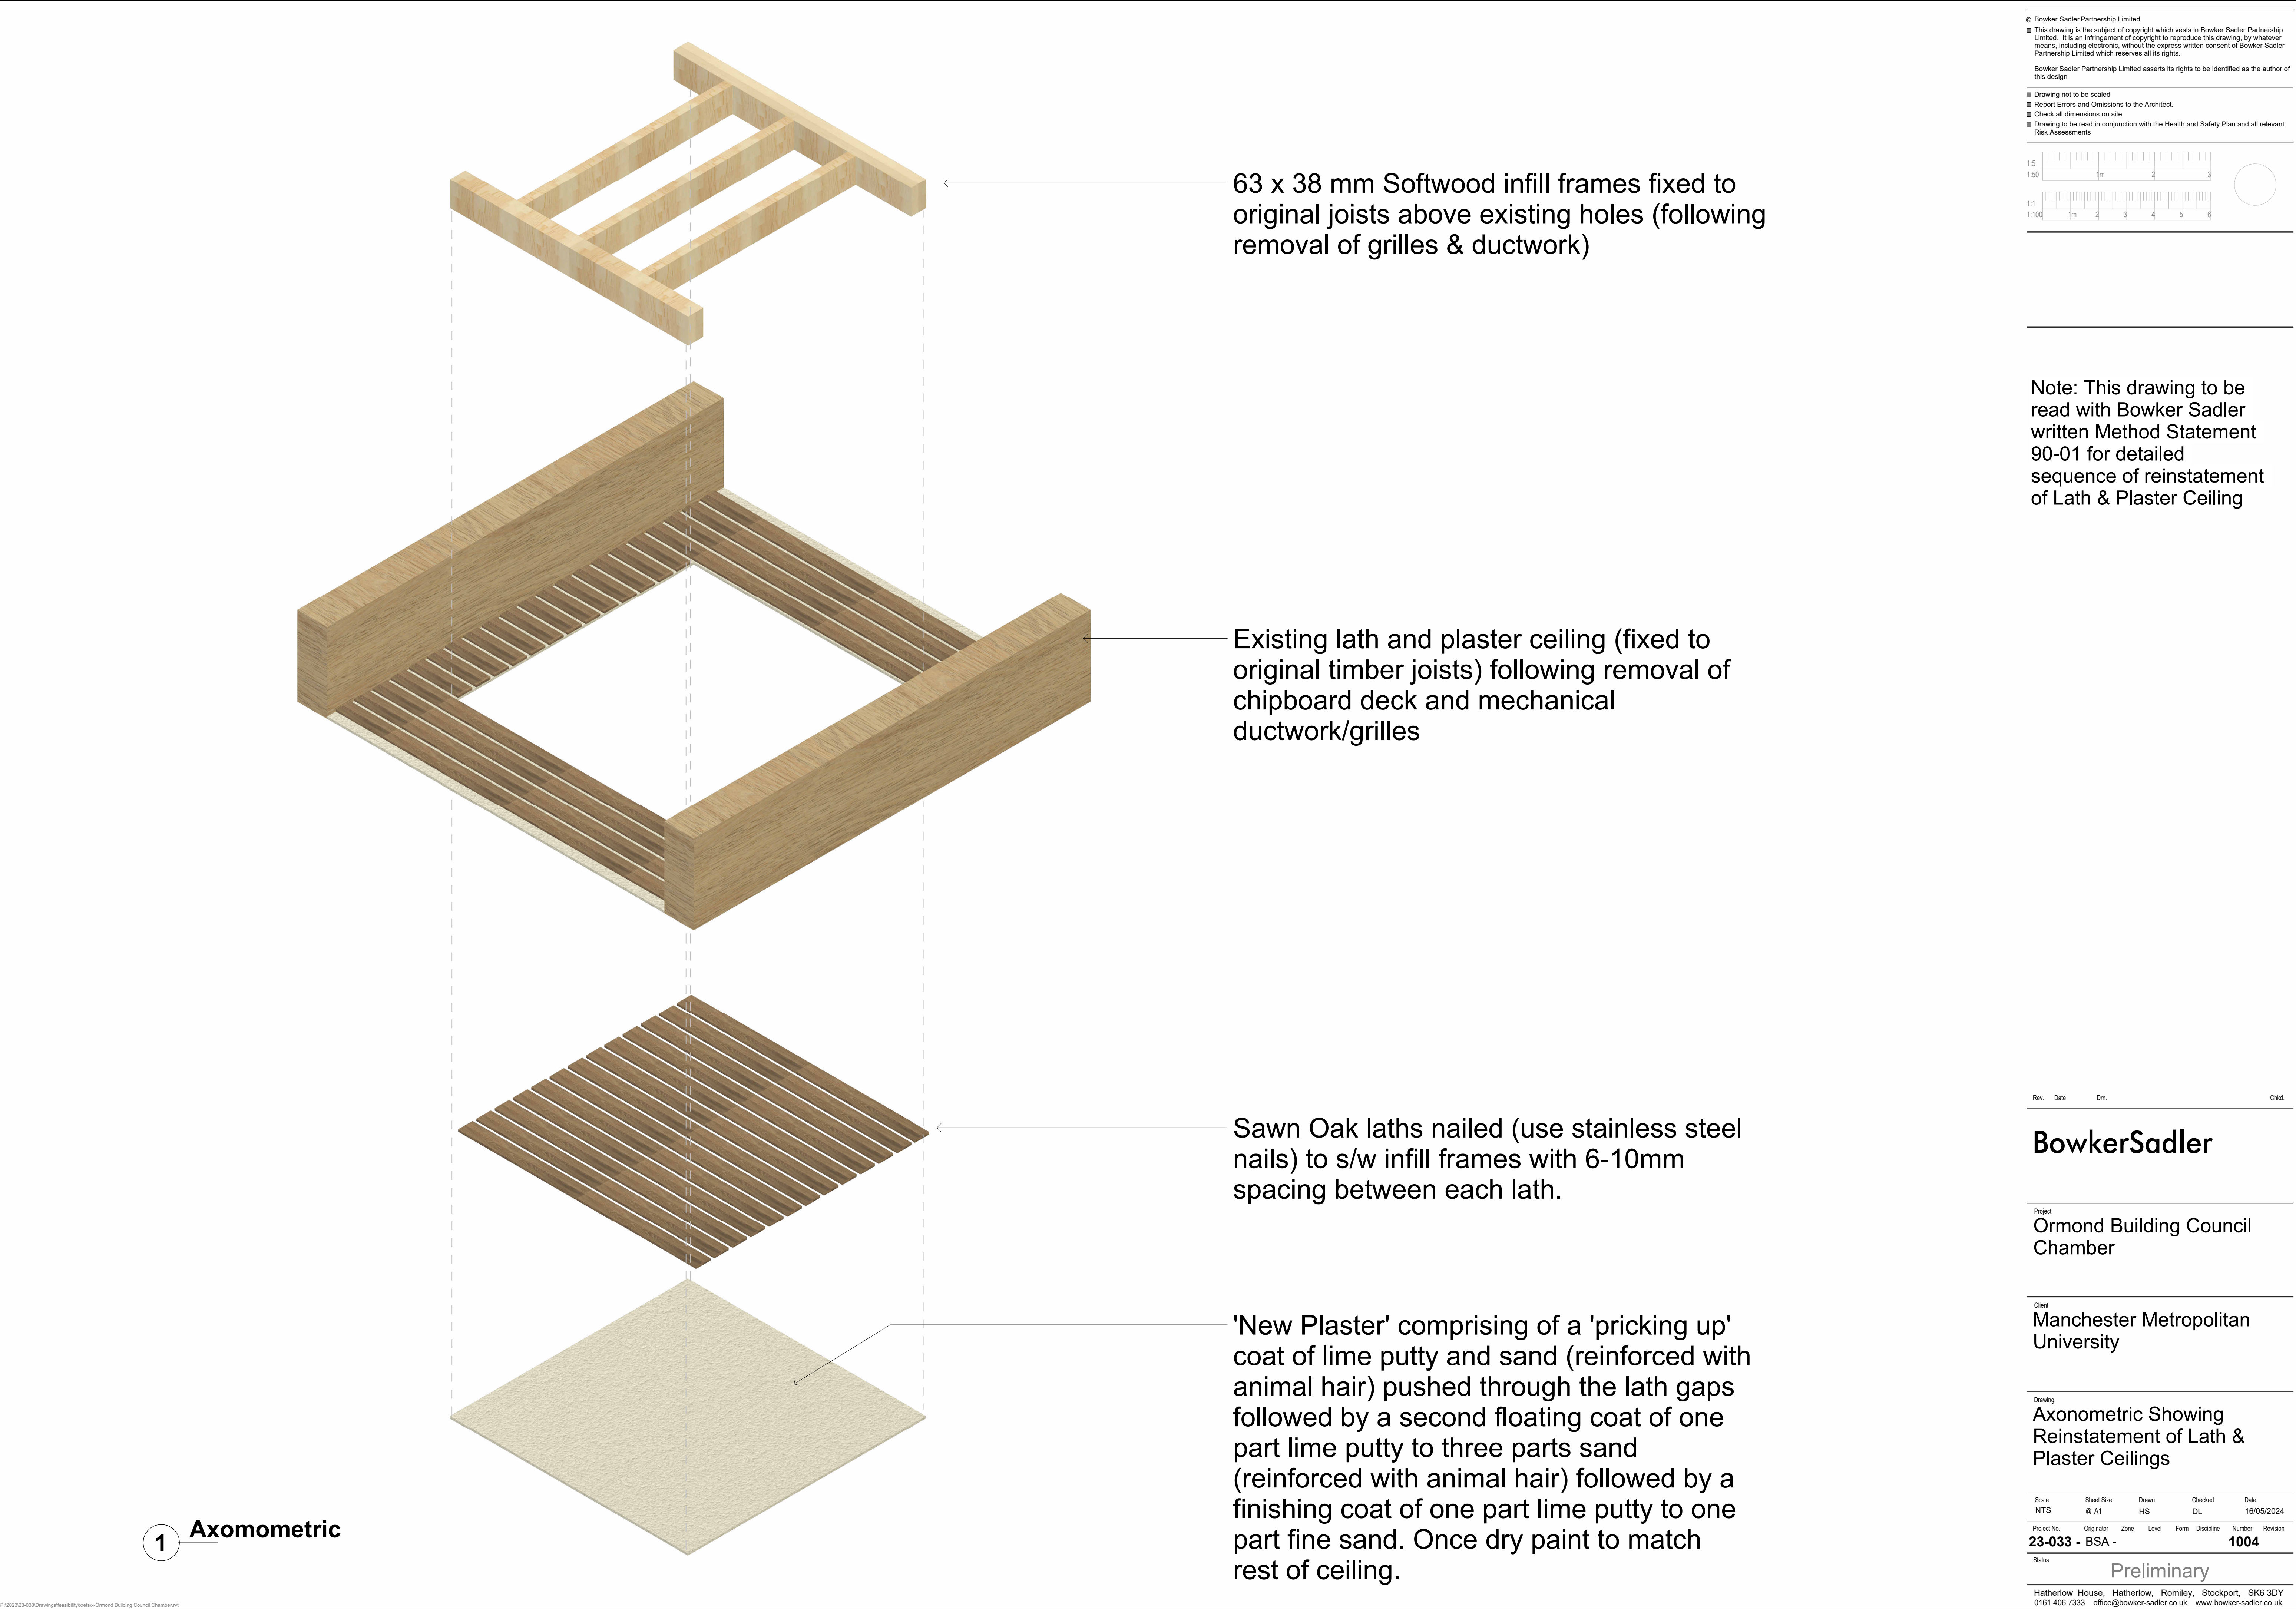

© Bowker Sadler Partnership Limited
This drawing is the subject of copyright which vests in Bowker Sadler Partnership Limited. It is an infringement of copyright to reproduce this drawing, by whatever means, including electronic, without the express written consent of Bowker Sadler Partnership Limited which reserves all its rights.
Bowker Sadler Partnership Limited asserts its rights to be identified as the author of this design.
Drawing not to be scaled
Report Errors and Omissions to the Architect.
Check all dimensions on site
Drawing to be read in conjunction with the Health and Safety Plan and all relevant Risk Assessments

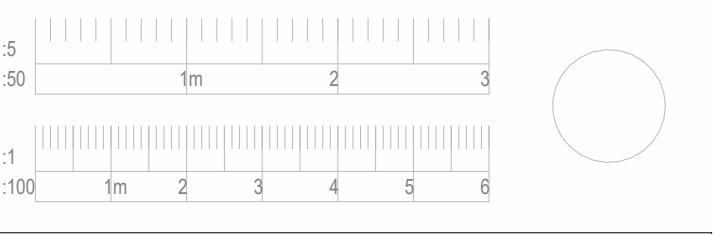

Note: This drawing to be read with Bowker Sadler written Method Statement 90-01 for detailed sequence of reinstatement of Lath & Plaster Ceiling

Rev.	Date	Dim.	Chkd.
------	------	------	-------

BowkerSadler

Project
Ormond Building Council Chamber

Client
Manchester Metropolitan University

Drawing
Axonometric Showing Reinstatement of Lath & Plaster Ceilings

Scale	Sheet Size	Drawn	Checked	Date
NTS	@ A1	HS	DL	16/05/2024
Project No.	Originator	Zone	Level	Form
23-033 - BSA -				
Discipline	Number	Revision		
	1004			

Status
Preliminary
Hatherlow House, Hatherlow, Romiley, Stockport, SK6 3DY
0161 406 7333 office@bowker-sadler.co.uk www.bowker-sadler.co.uk